


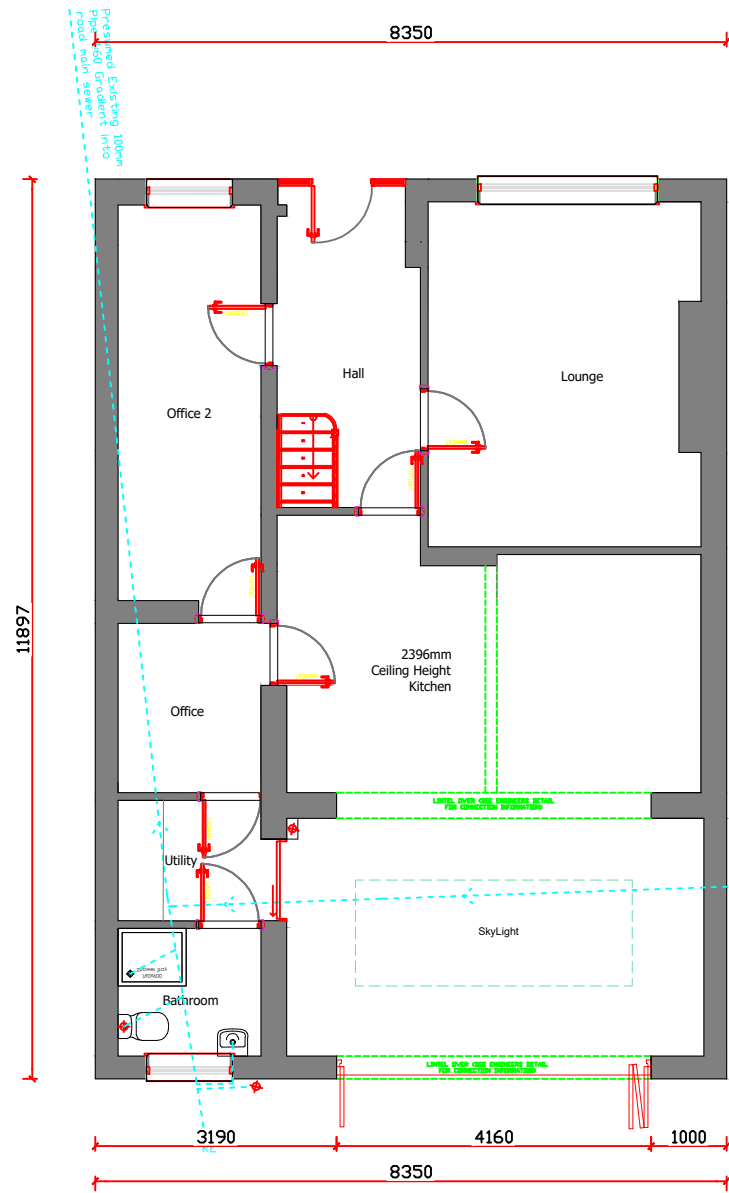


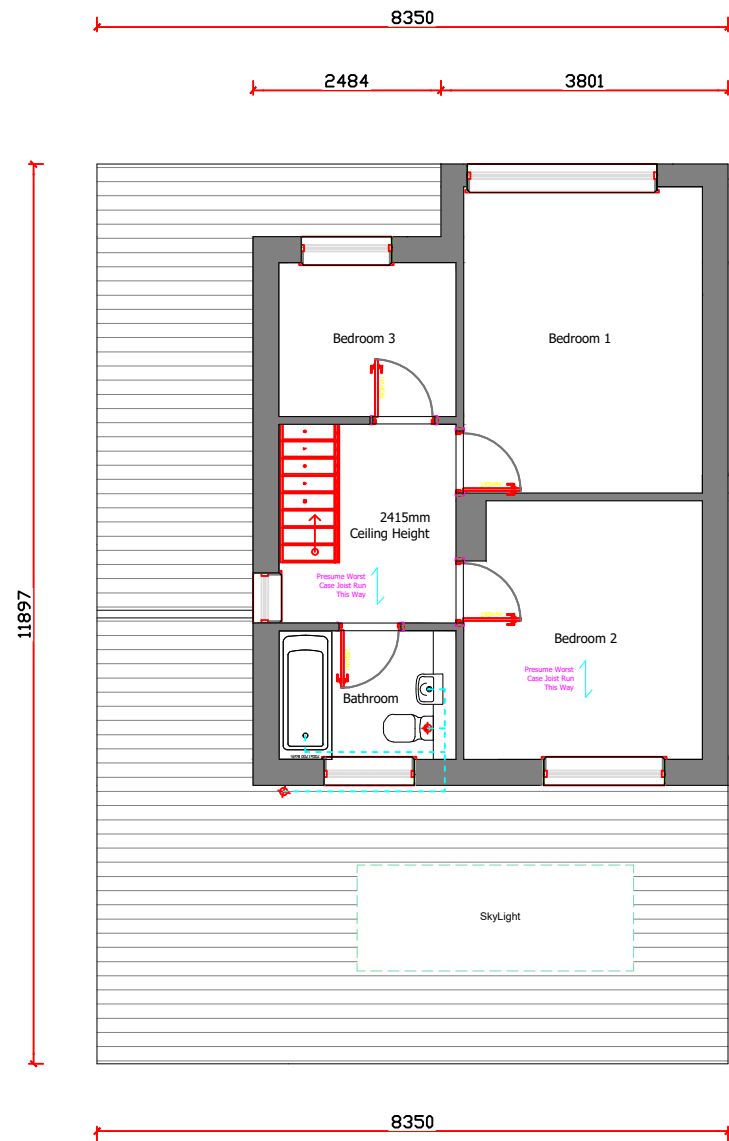

GROUND FLOOR PLAN

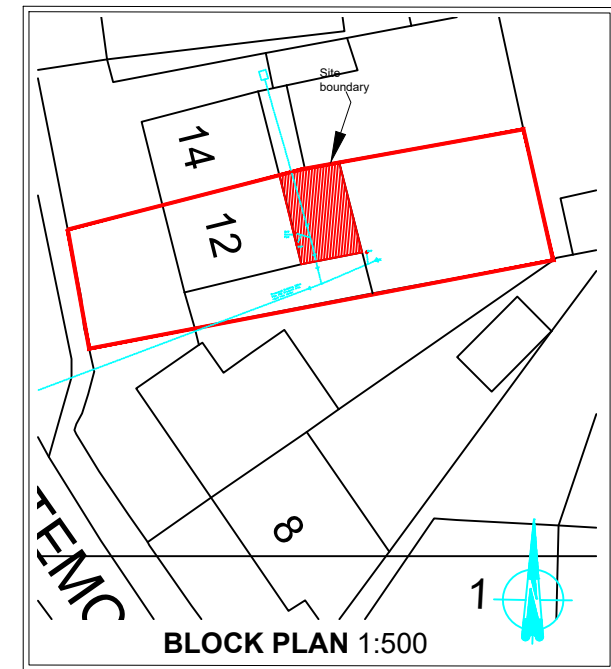


UPPER FLOOR PLAN

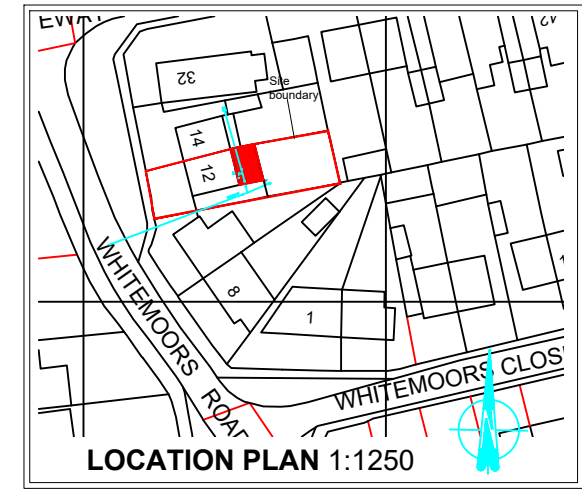


Produced on 14 March 2024 from the Ordnance Survey National Geographic Database
This map shows the area bounded by 444384 296743, 444326 296743, 444326 296885, 444384 296885, 444384 296743
Reproduction in whole or part is prohibited without the prior permission of Ordnance Survey.
Crown copyright and database rights 2024 OS 100051125. Supplied by copia ltd




FRONT ELEVATION

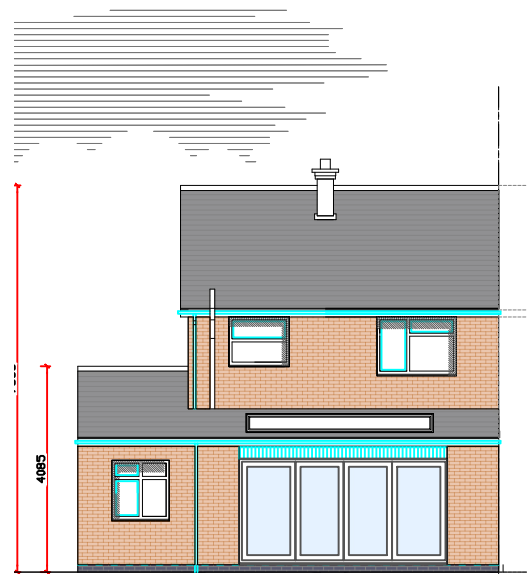


REAR ELEVATION

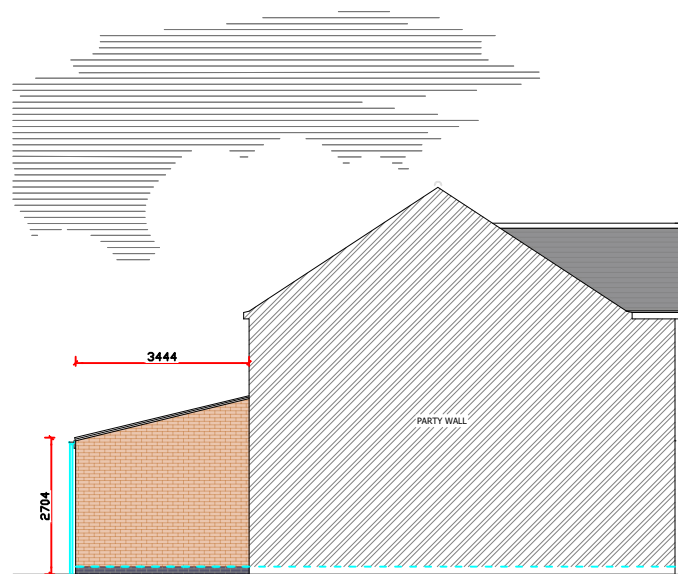

SIDE ELEVATIONS

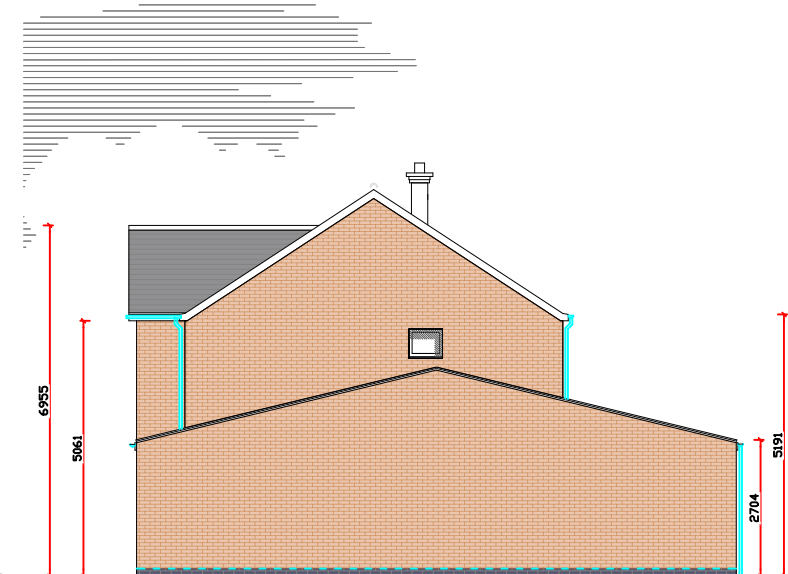

NEW PROPOSED FLOOR AREA		
GROUND	24.9m²	268.02sq.ft
FIRST	N/A	N/A
TOTAL	24.9m²	268.02sq.ft

 

Client submission 22.07.24
AS PROPOSED PLAN & ELEVATIONS

CLIENT: Daniel Phillips (d.j.phillips1@hotmail.com)	
JOB DESCRIPTION: PROPOSED rear single storey extension with build over 12 Whitemoors Road Stoke Golding, Nuneaton, CV13 6EG	
SCALE 1:100 @ A3 1:150 @ A3	DATE 22.07.24
DRAWN BY JTC	DRAWING No: 002
ALL DIMENSIONS TO BE CHECKED ON SITE BEFORE CONSTRUCTION. ANY DISCREPANCIES TO BE DISCUSSED AND AGREED WITH JC PRIOR TO PROCEEDING.	
THIS DRAWING IS THE PROPERTY OF JC AND MUST NOT BE COPIED OR REPRODUCED WITHOUT PRIOR WRITTEN CONSENT.	
HEALTH AND SAFETY EXECUTIVE (HSE) WILL NEED TO BE NOTIFIED PRIOR TO COMMENCEMENT OF THE PROJECT	