





EXISTING FRONT ELEVATION

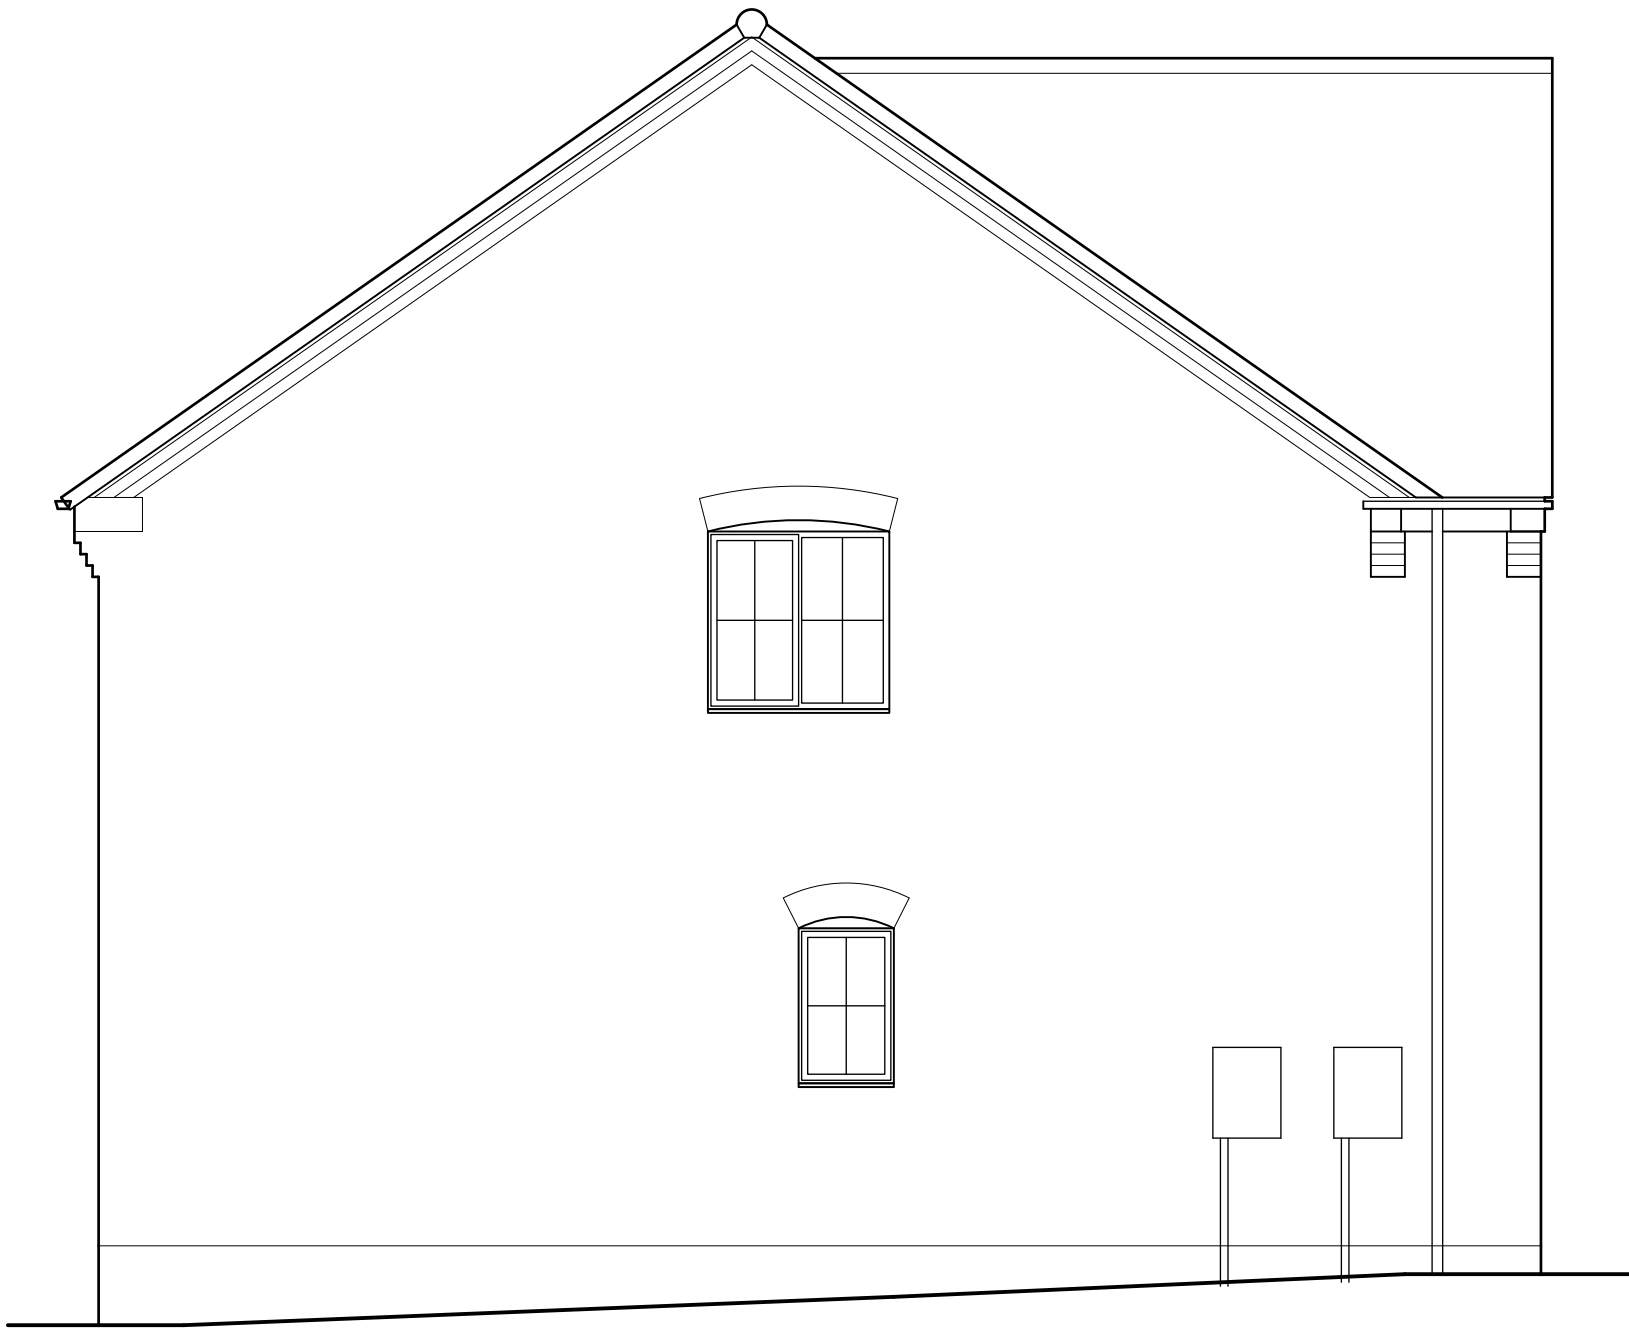

EXISTING SIDE ELEVATION



EXISTING REAR ELEVATION

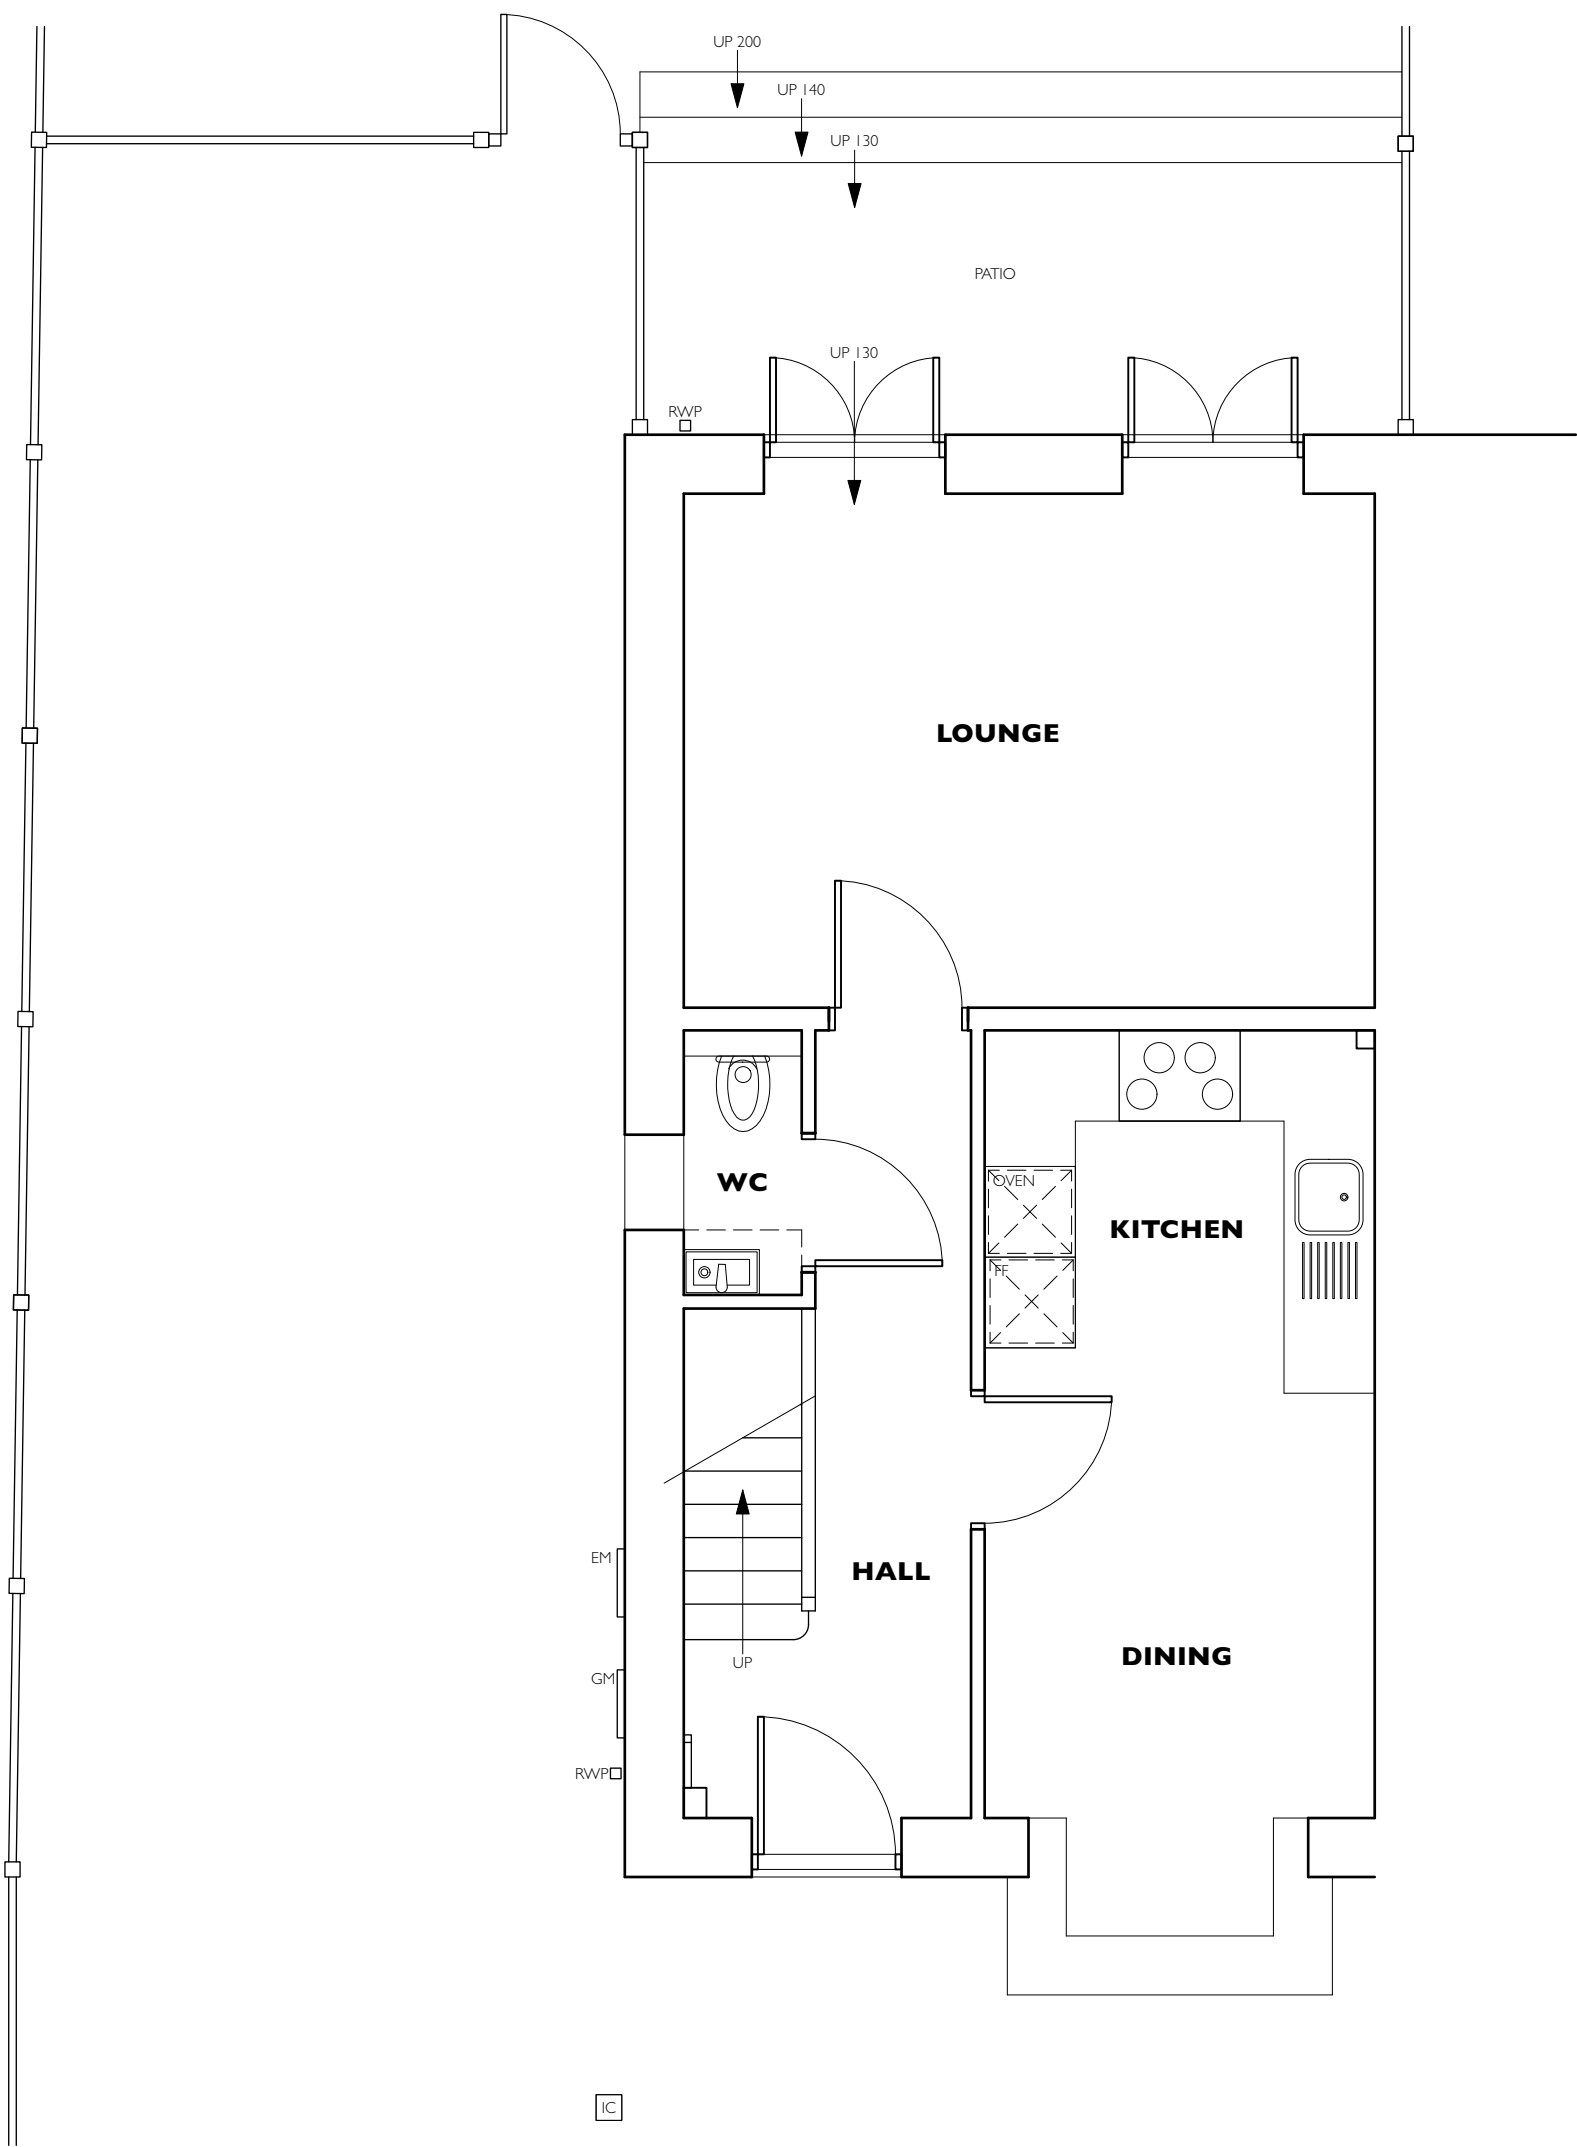

EXISTING GROUND FLOOR PLAN

REVISIONS			
DRAWING TITLE	EXISTING PLANS & ELEVATIONS		
PROJECT NAME	PROPOSED SINGLE STOREY SIDE & REAR EXTENSION 34 MIDDLEFIELD PLACE, HINCKLEY, LEICS. LE10 0RL		
DRAWING NUMBER	24040-01		
SCALE	A1:1:50 A3:1:100	DATE	22.07.2024
PETER THOMPSON ARCHITECTURAL SERVICES			
T 01455 284921 E MAIL@PETERTHOMPSONADT.CO.UK W PETERTHOMPSONADT.CO.UK A PROVIDENCE HOUSE 49 LEICESTER RD BROUGHTON ASTLEY LEICESTERSHIRE LE9 6QE			
Figured dimensions must be taken in preference to scaled dimensions and any discrepancies or errors are to be referred to PTADT Contractors, sub-contractors and suppliers must verify all dimensions on site before commencing work or producing any workshop drawings. Copyright Peter Thompson			
0 1m 2m 3m 4m 5m			