



PROPOSED REAR ELEVATION

- The Lounge Extension is to have a sloping ceiling with velux roof lights
- The roof of the extension to be finished with matching roof tiles
- The walls of the extension are to be built with matching facing brickwork
- All new windows and doors are to have white uPVC frames to match the existing
- Rebuild the raised patio to the rear of the extension




PROPOSED SIDE ELEVATION

- The Games Room is to have a sloping ceiling with velux roof lights
- The roof of the extension to be finished with matching roof tiles
- The walls of the extension are to be built with matching facing brickwork
- All new windows and doors are to have white uPVC frames to match the existing




PROPOSED FRONT ELEVATION

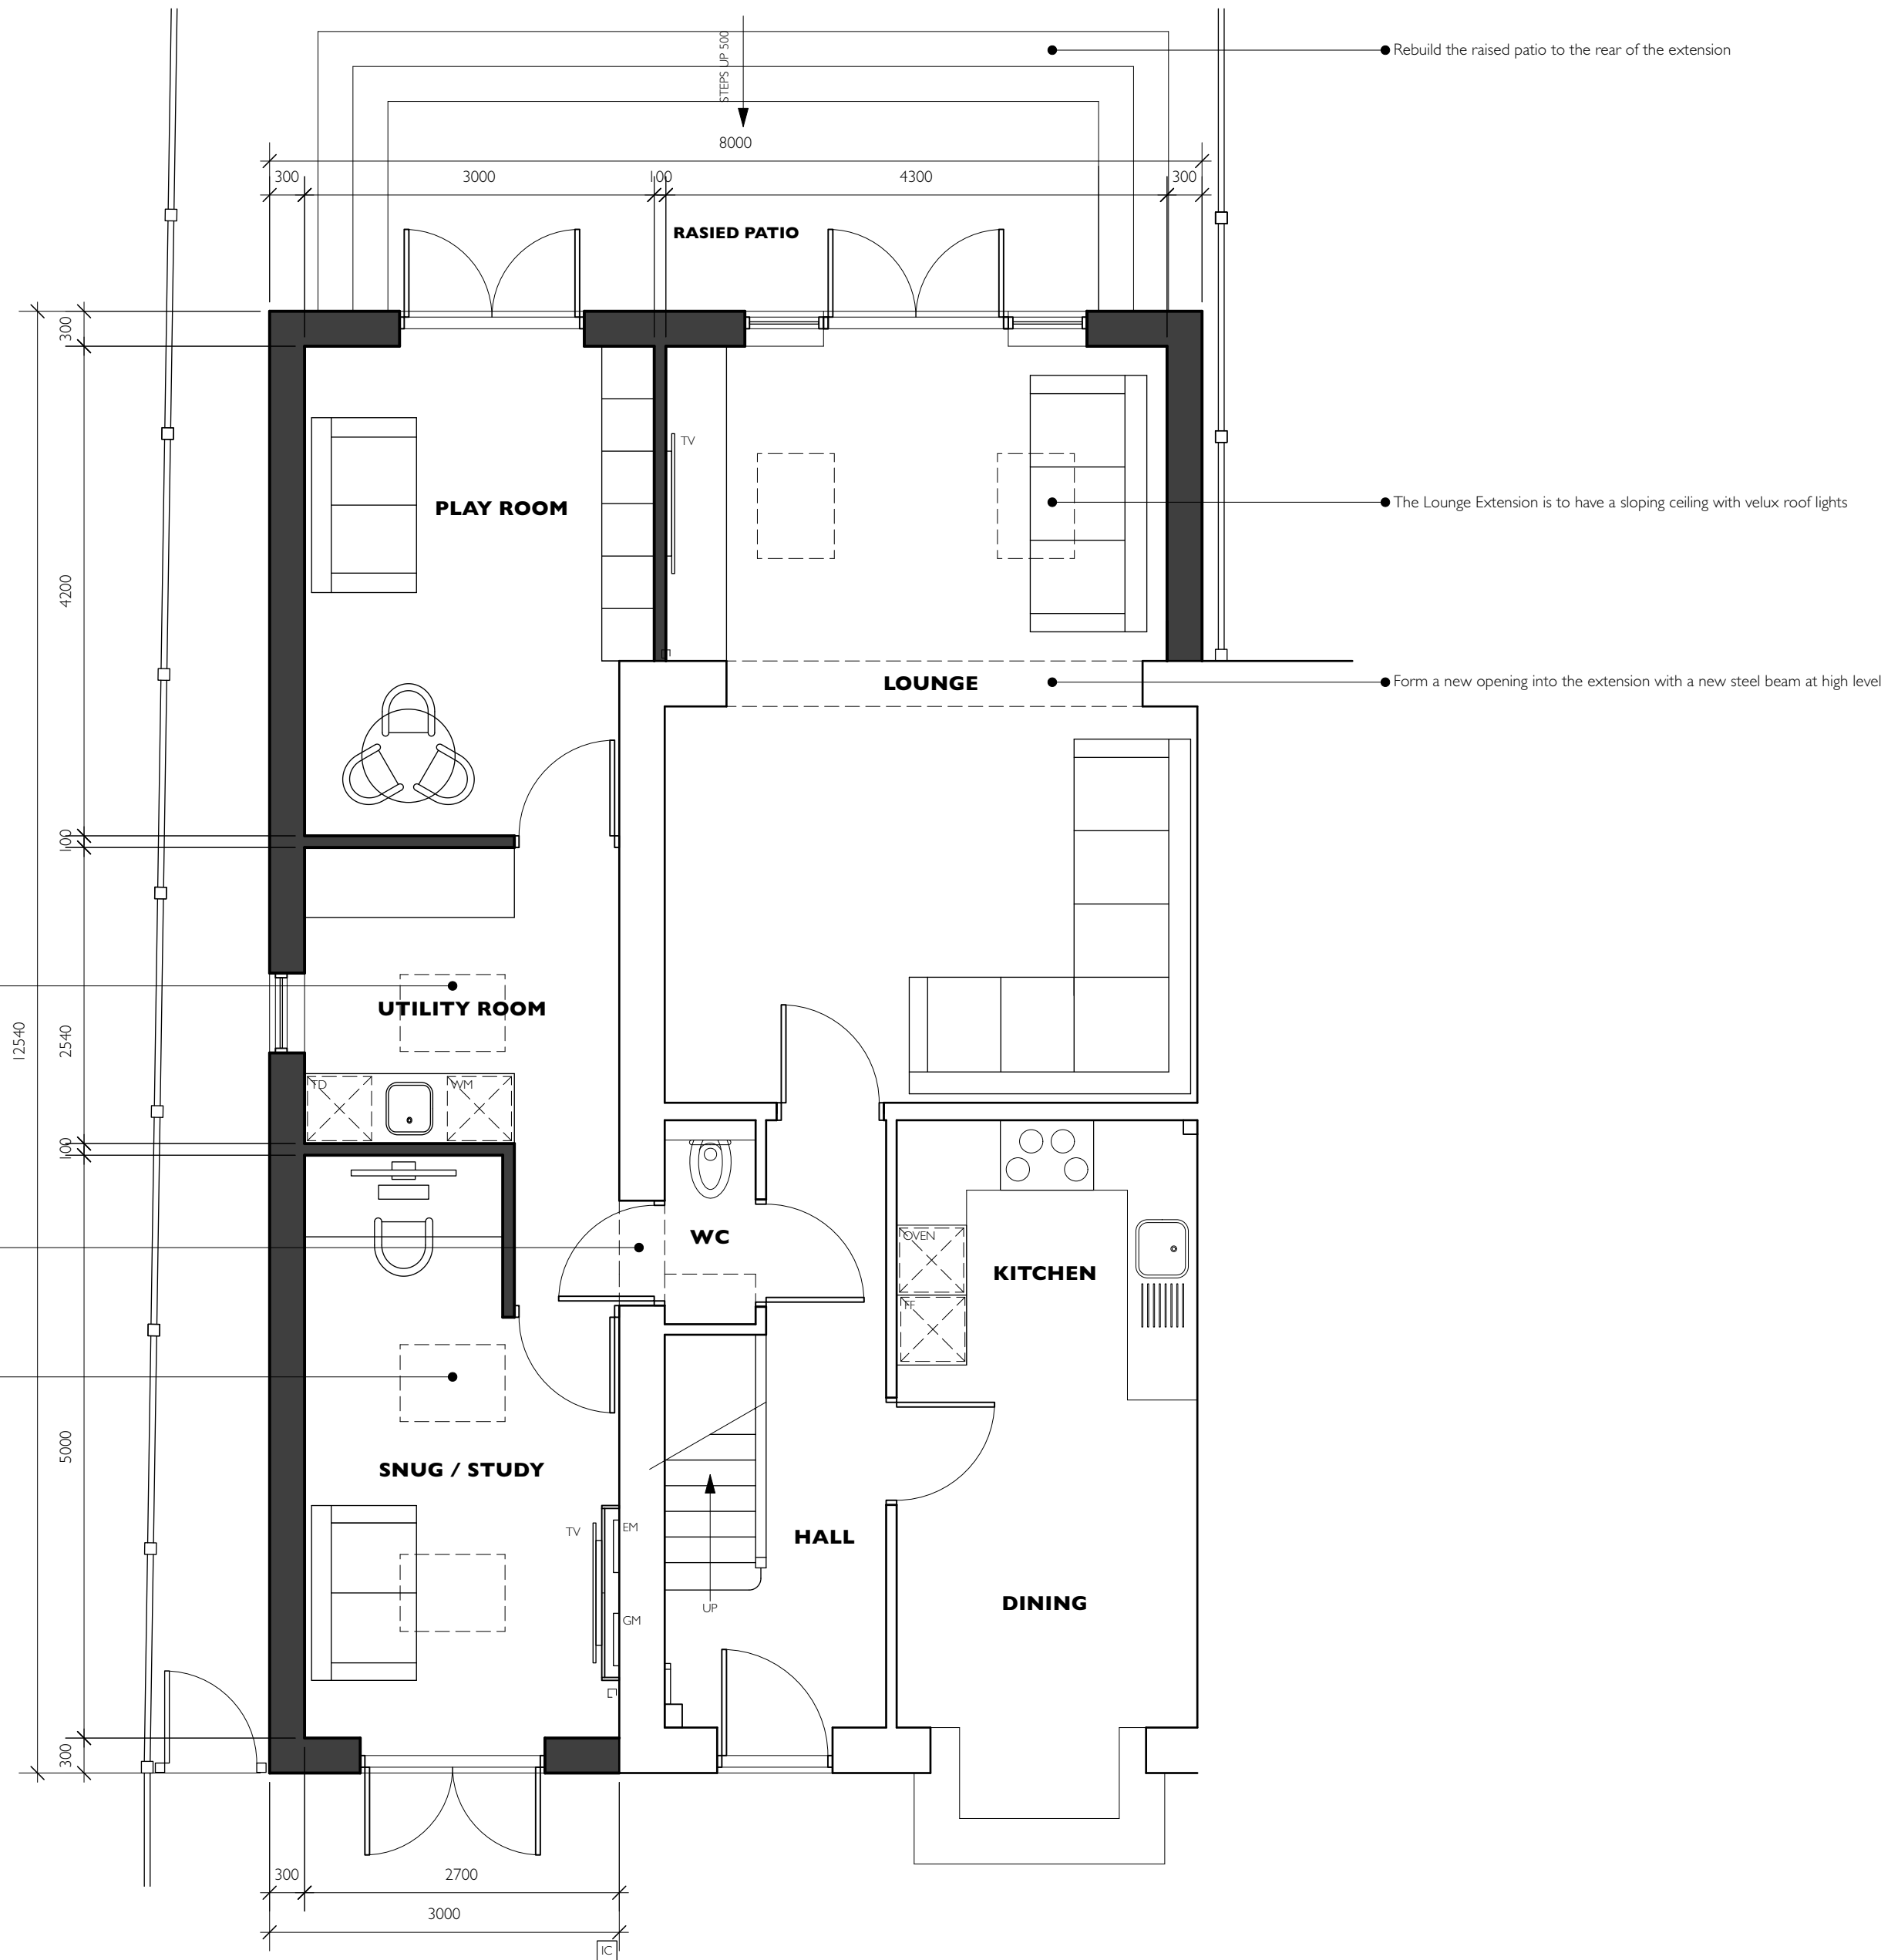

- The Utility Room is to have a sloping ceiling with velux roof lights
- Form a new door opening into the extension
- The Games Room is to have a sloping ceiling with velux roof lights

PROPOSED GROUND FLOOR PLAN

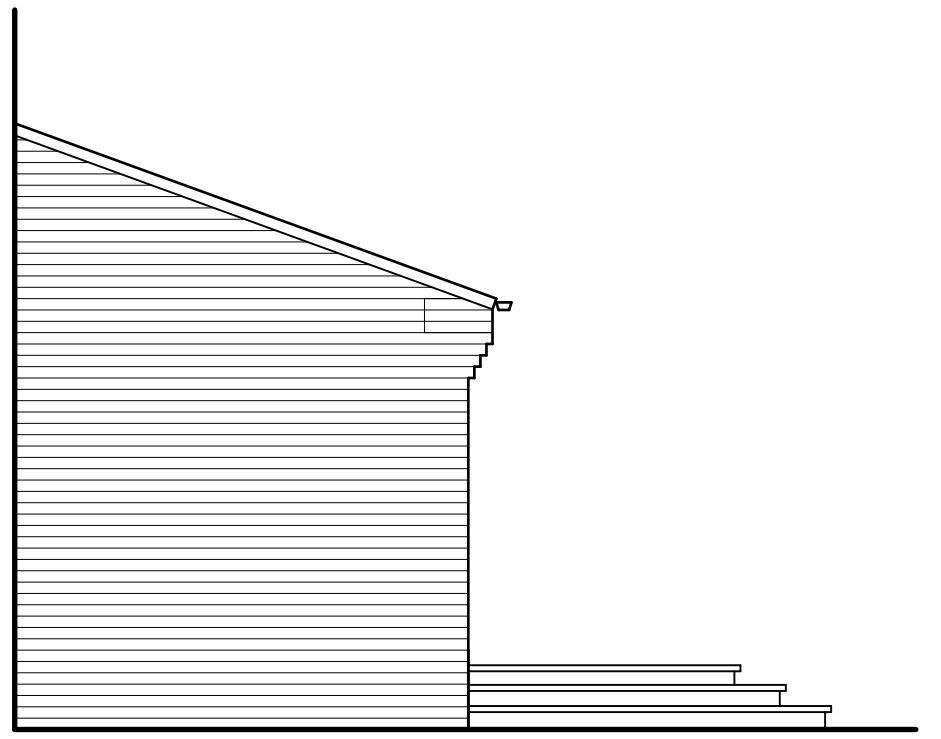

PROPOSED SIDE ELEVATION

REVISIONS	
DRAWING TITLE	PROPOSED PLANS & ELEVATIONS PLANNING DRAWING
PROJECT NUMBER	PROPOSED SINGLE STOREY SIDE & REAR EXTENSION 34 MIDDLEFIELD PLACE, HINCKLEY, LEICS. LE10 0RL
DRAWING NUMBER	24040-03
SCALE	A1:1:50 A3:1:100
DATE	22.07.2024
PETER THOMPSON ARCHITECTURAL SERVICES	
T 01455 284921 E MAIL@PETERTHOMPSONADT.CO.UK W PETERTHOMPSONADT.CO.UK A PROVIDENCE HOUSE 49 LEICESTER RD BROUGHTON ASTLEY LEICESTERSHIRE LE9 6QE	
Figure dimensions must be taken in preference to scaled dimensions and any discrepancies or errors are to be referred to PTADT Contractors, sub-contractors and suppliers must verify all dimensions on site before commencing work or producing any workshop drawings. Copyright Peter Thompson	
SCALE BAR AT 1:50	
0	1m 2m 3m 4m 5m