





EXISTING FRONT ELEVATION

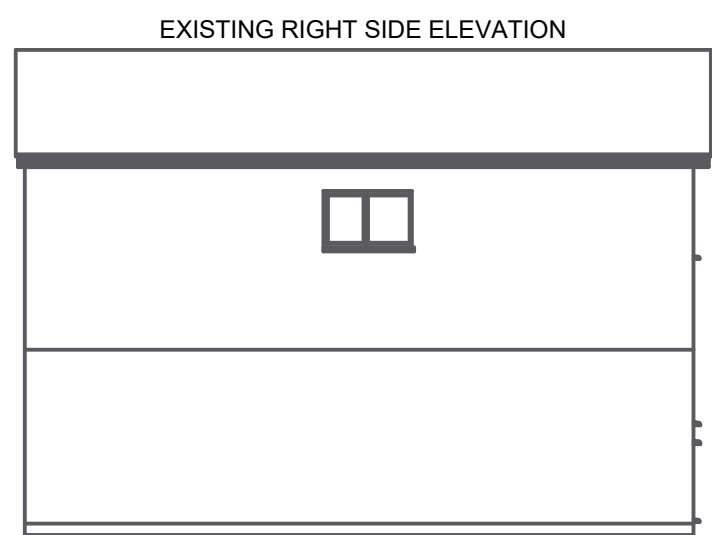

EXISTING RIGHT SIDE ELEVATION




EXISTING REAR ELEVATION

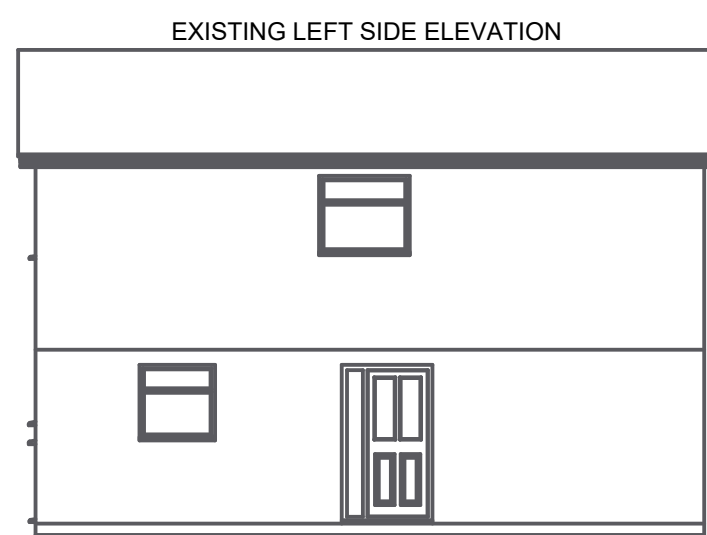


EXISTING LEFT SIDE ELEVATION




PROPOSED FRONT ELEVATION

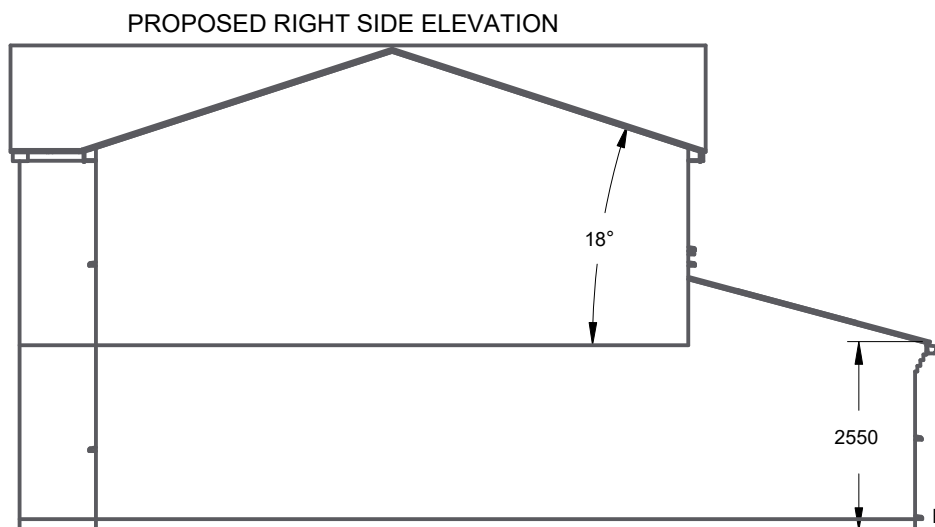


PROPOSED RIGHT SIDE ELEVATION

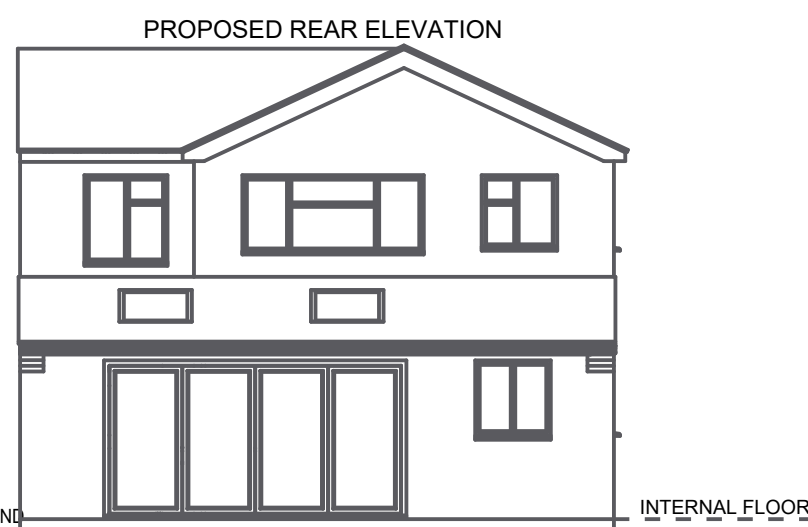


PROPOSED REAR ELEVATION

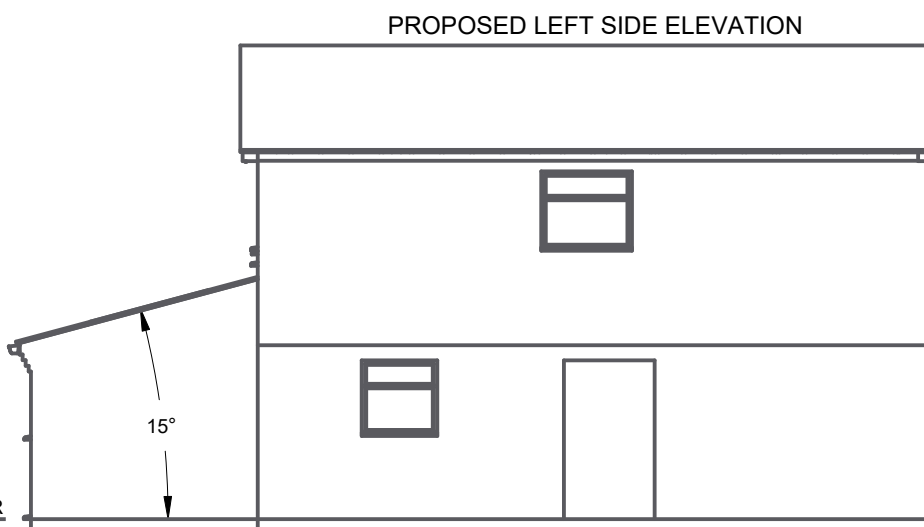


PROPOSED LEFT SIDE ELEVATION

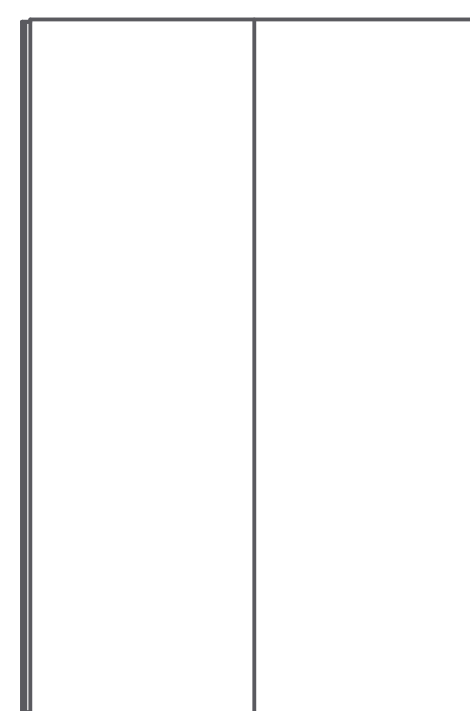


EXISTING PLAN VIEW
SCALE 0.010

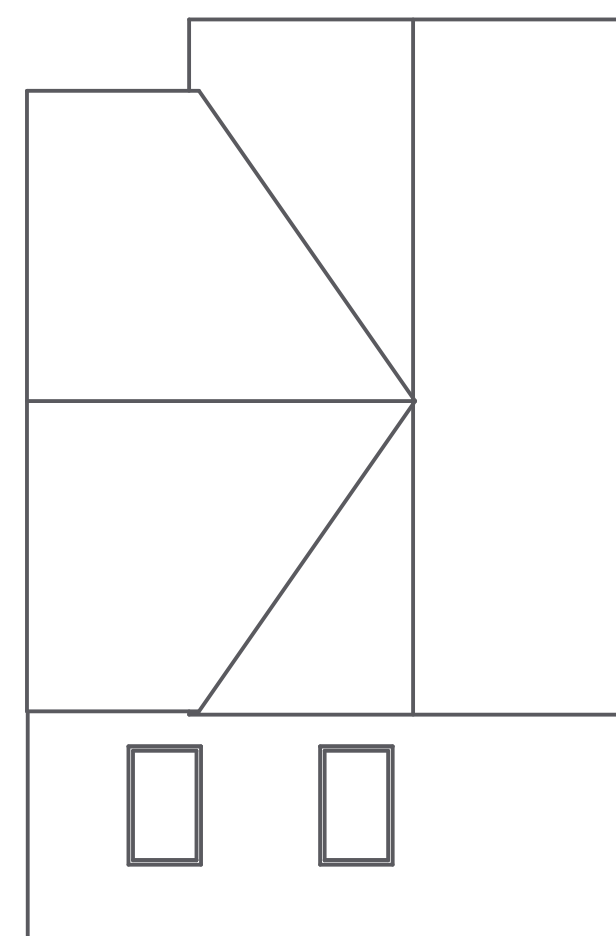


PROPOSED PLAN VIEW
SCALE 0.010

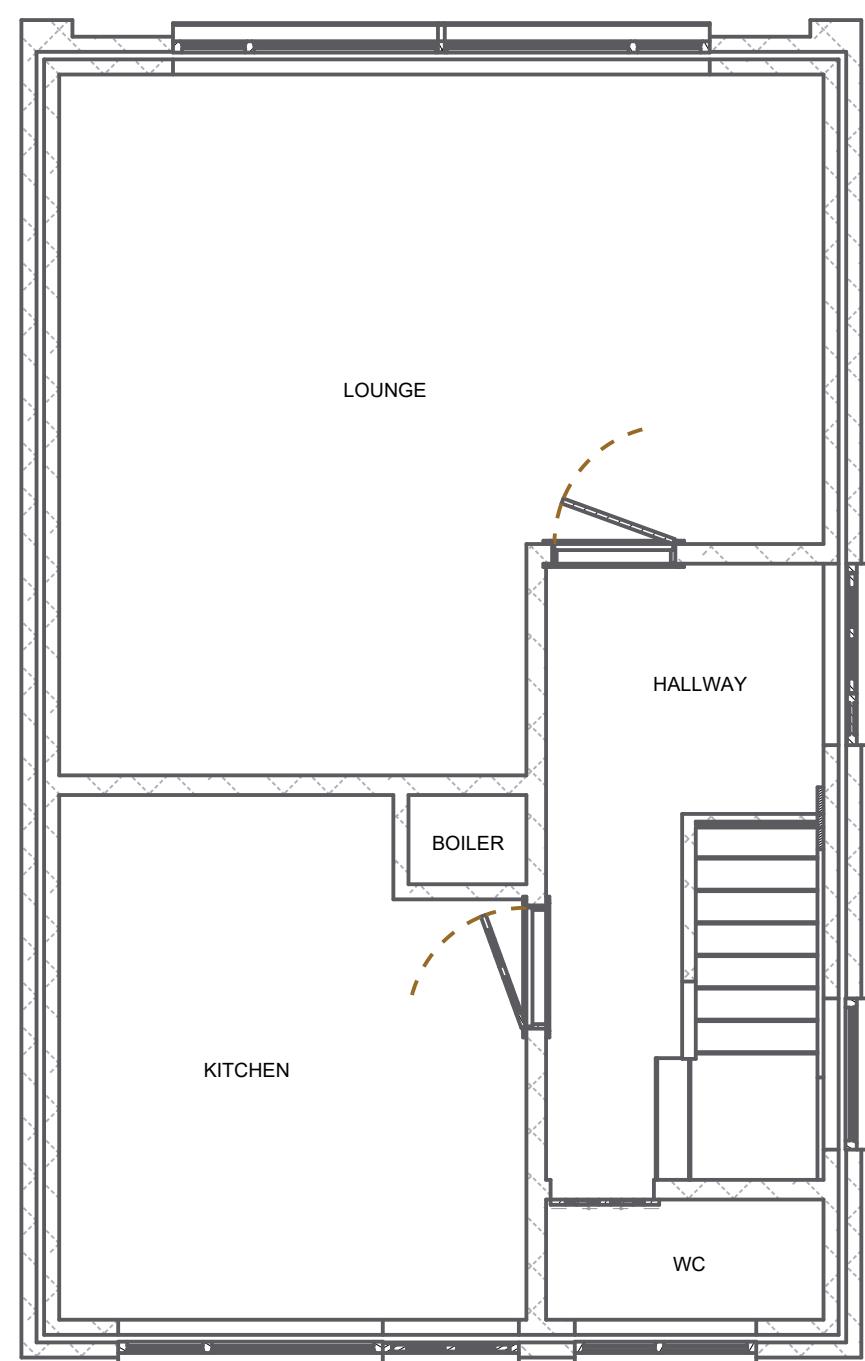


EXISTING GROUND FLOOR PLAN
SECTION A-A
SCALE 1:50
SCALE 0.020

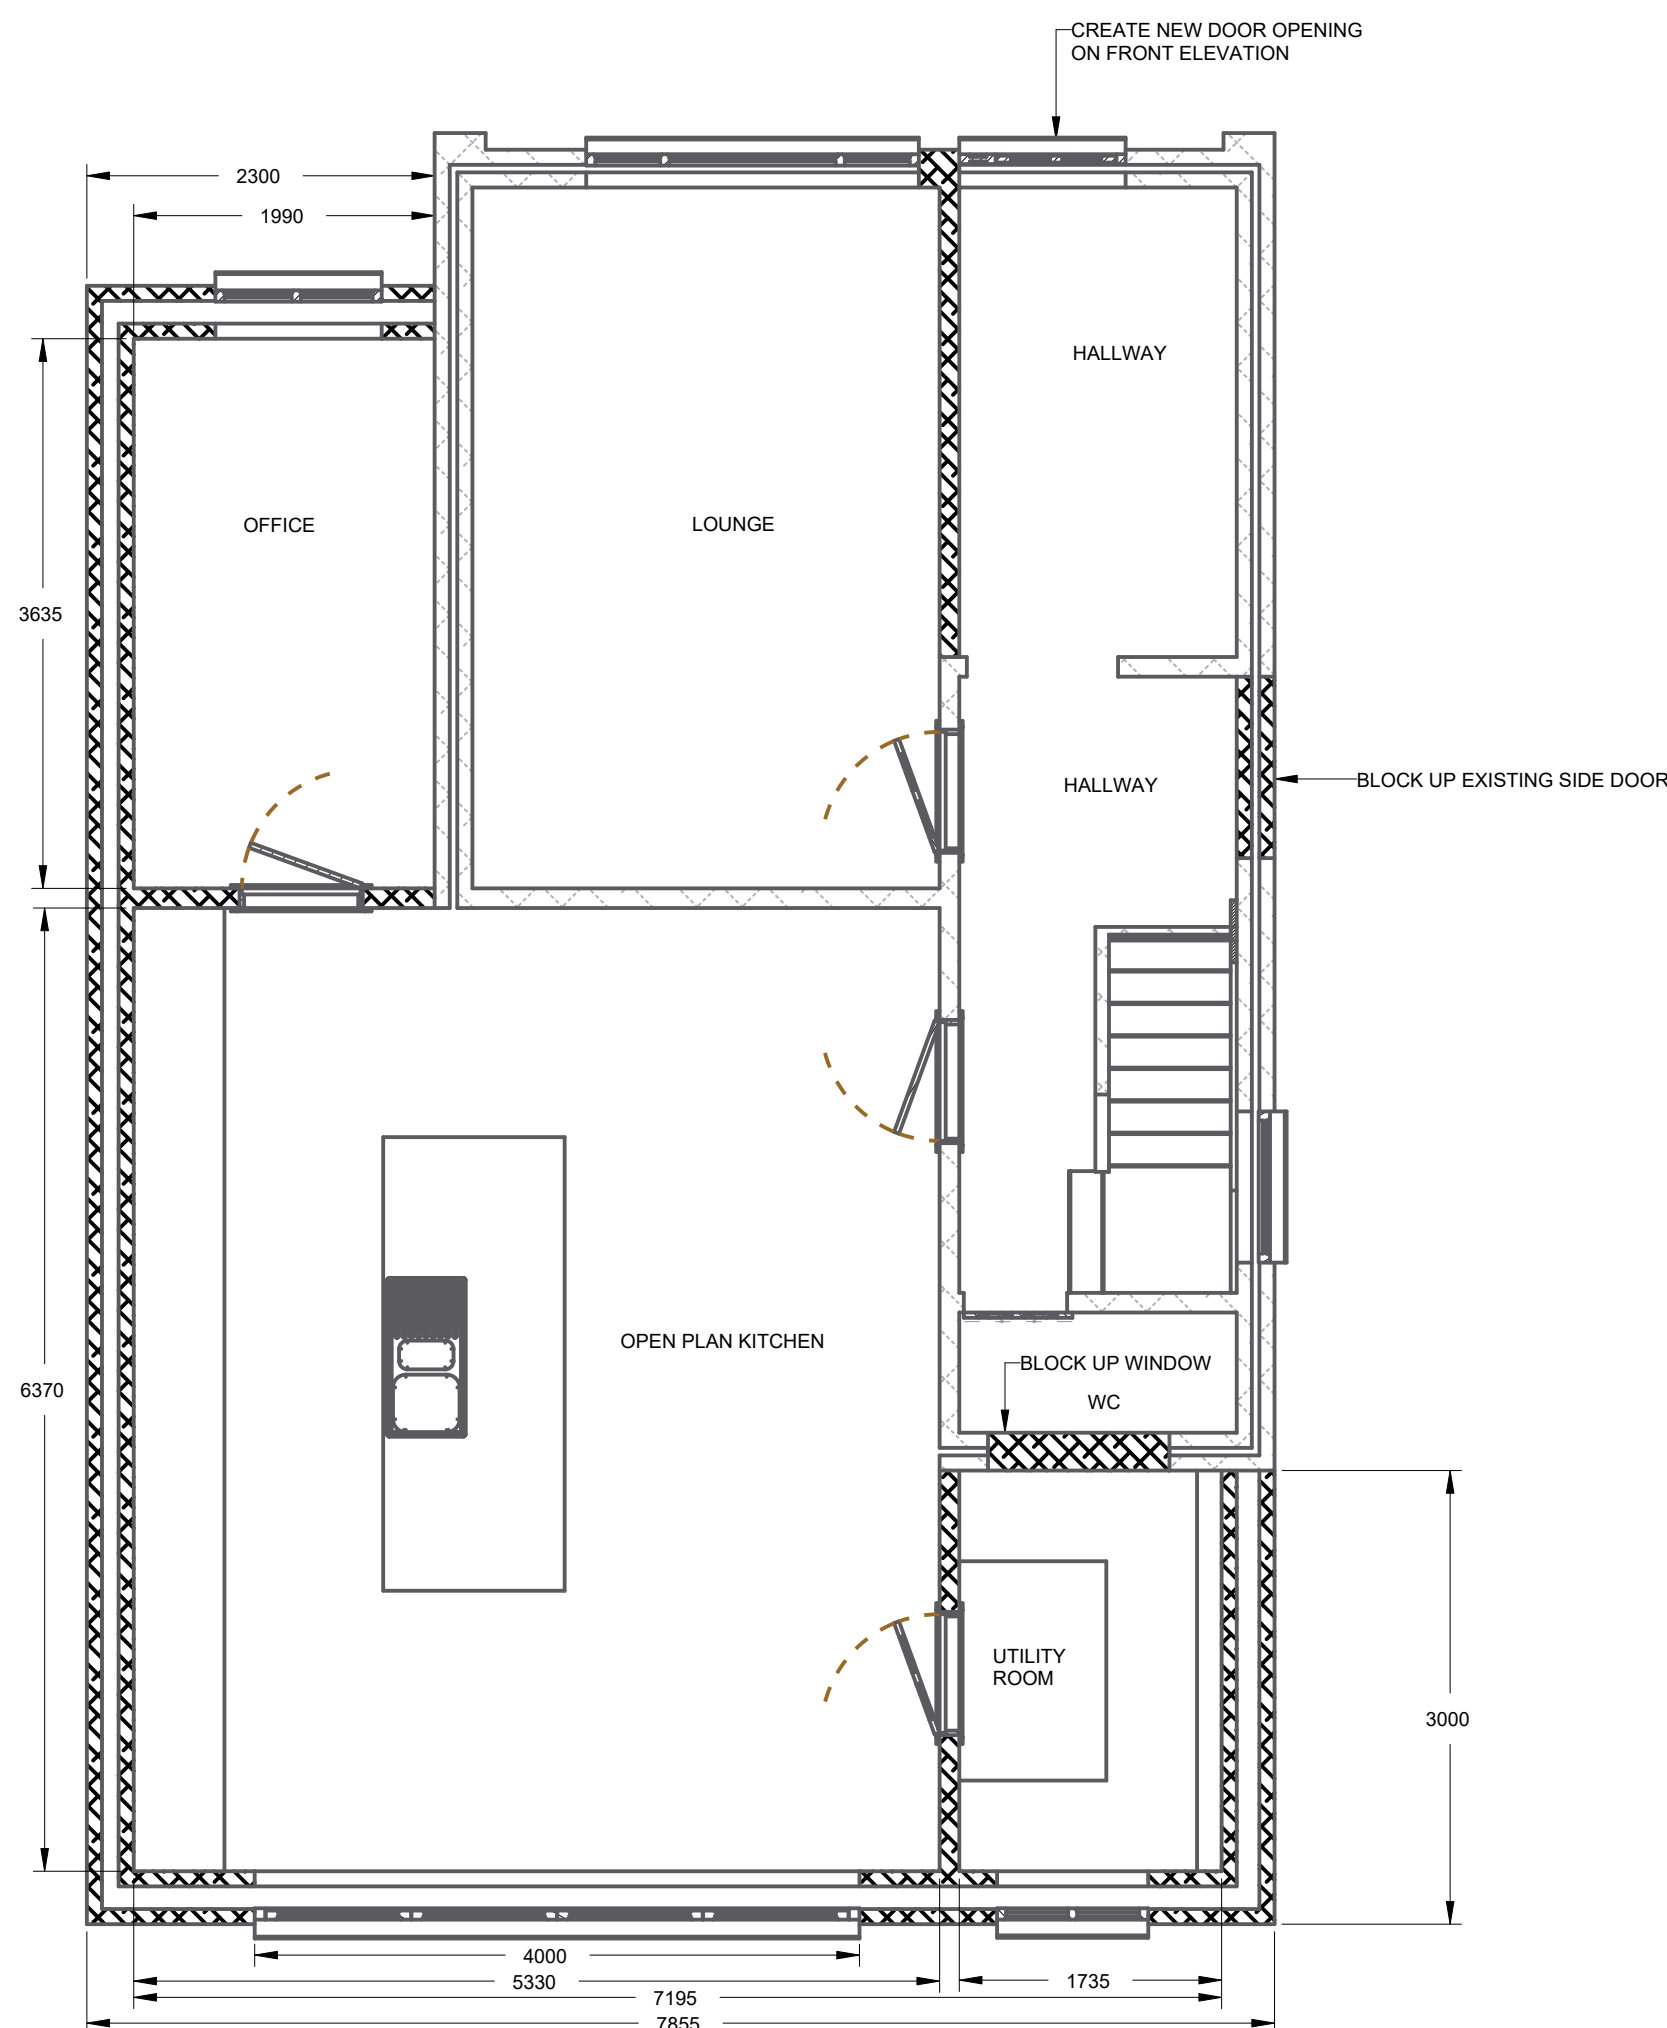

PROPOSED GROUND FLOOR PLAN
SECTION B-B
SCALE 1:50
SCALE 0.020

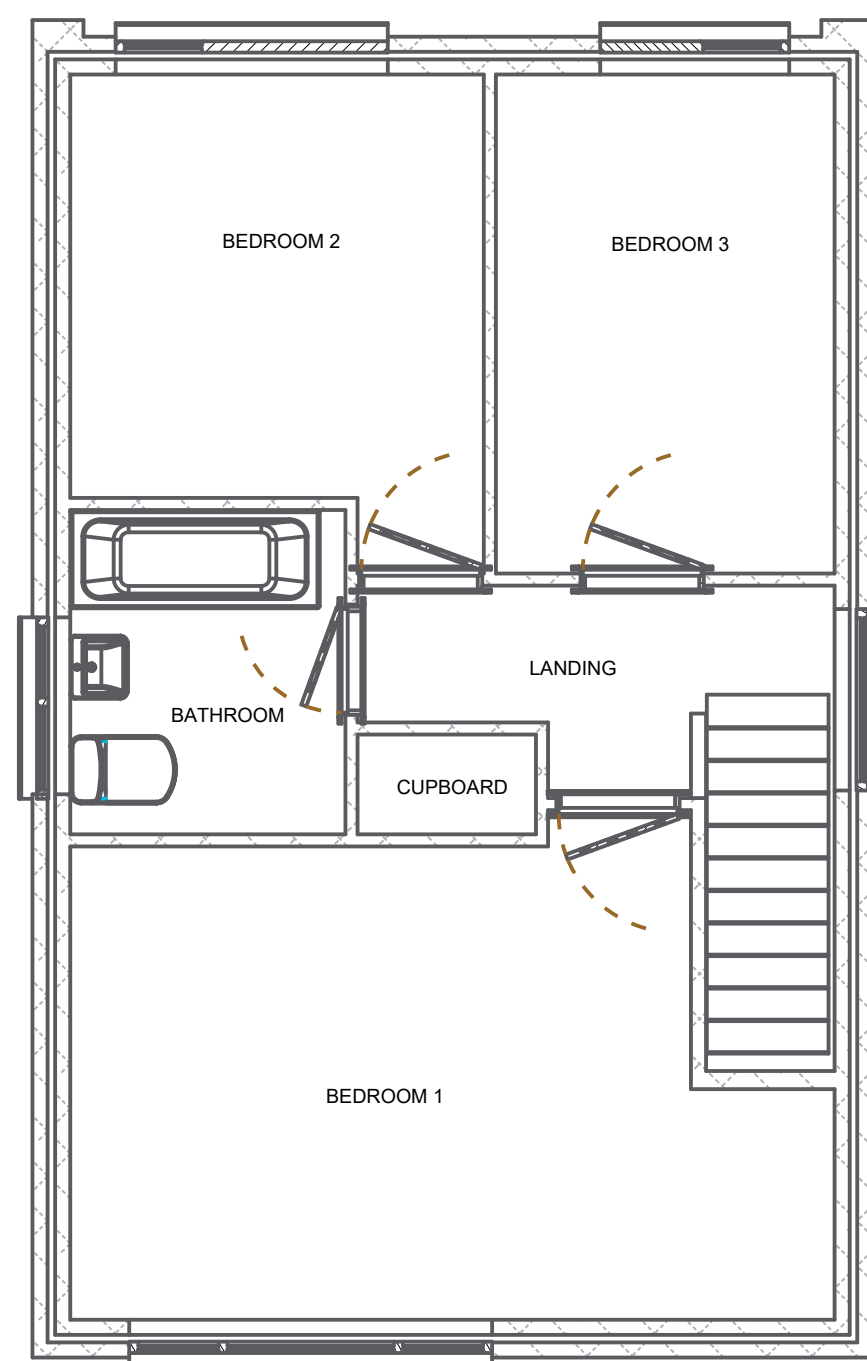

EXISTING FIRST FLOOR PLAN
SECTION C-C
SCALE 1:50
SCALE 0.020

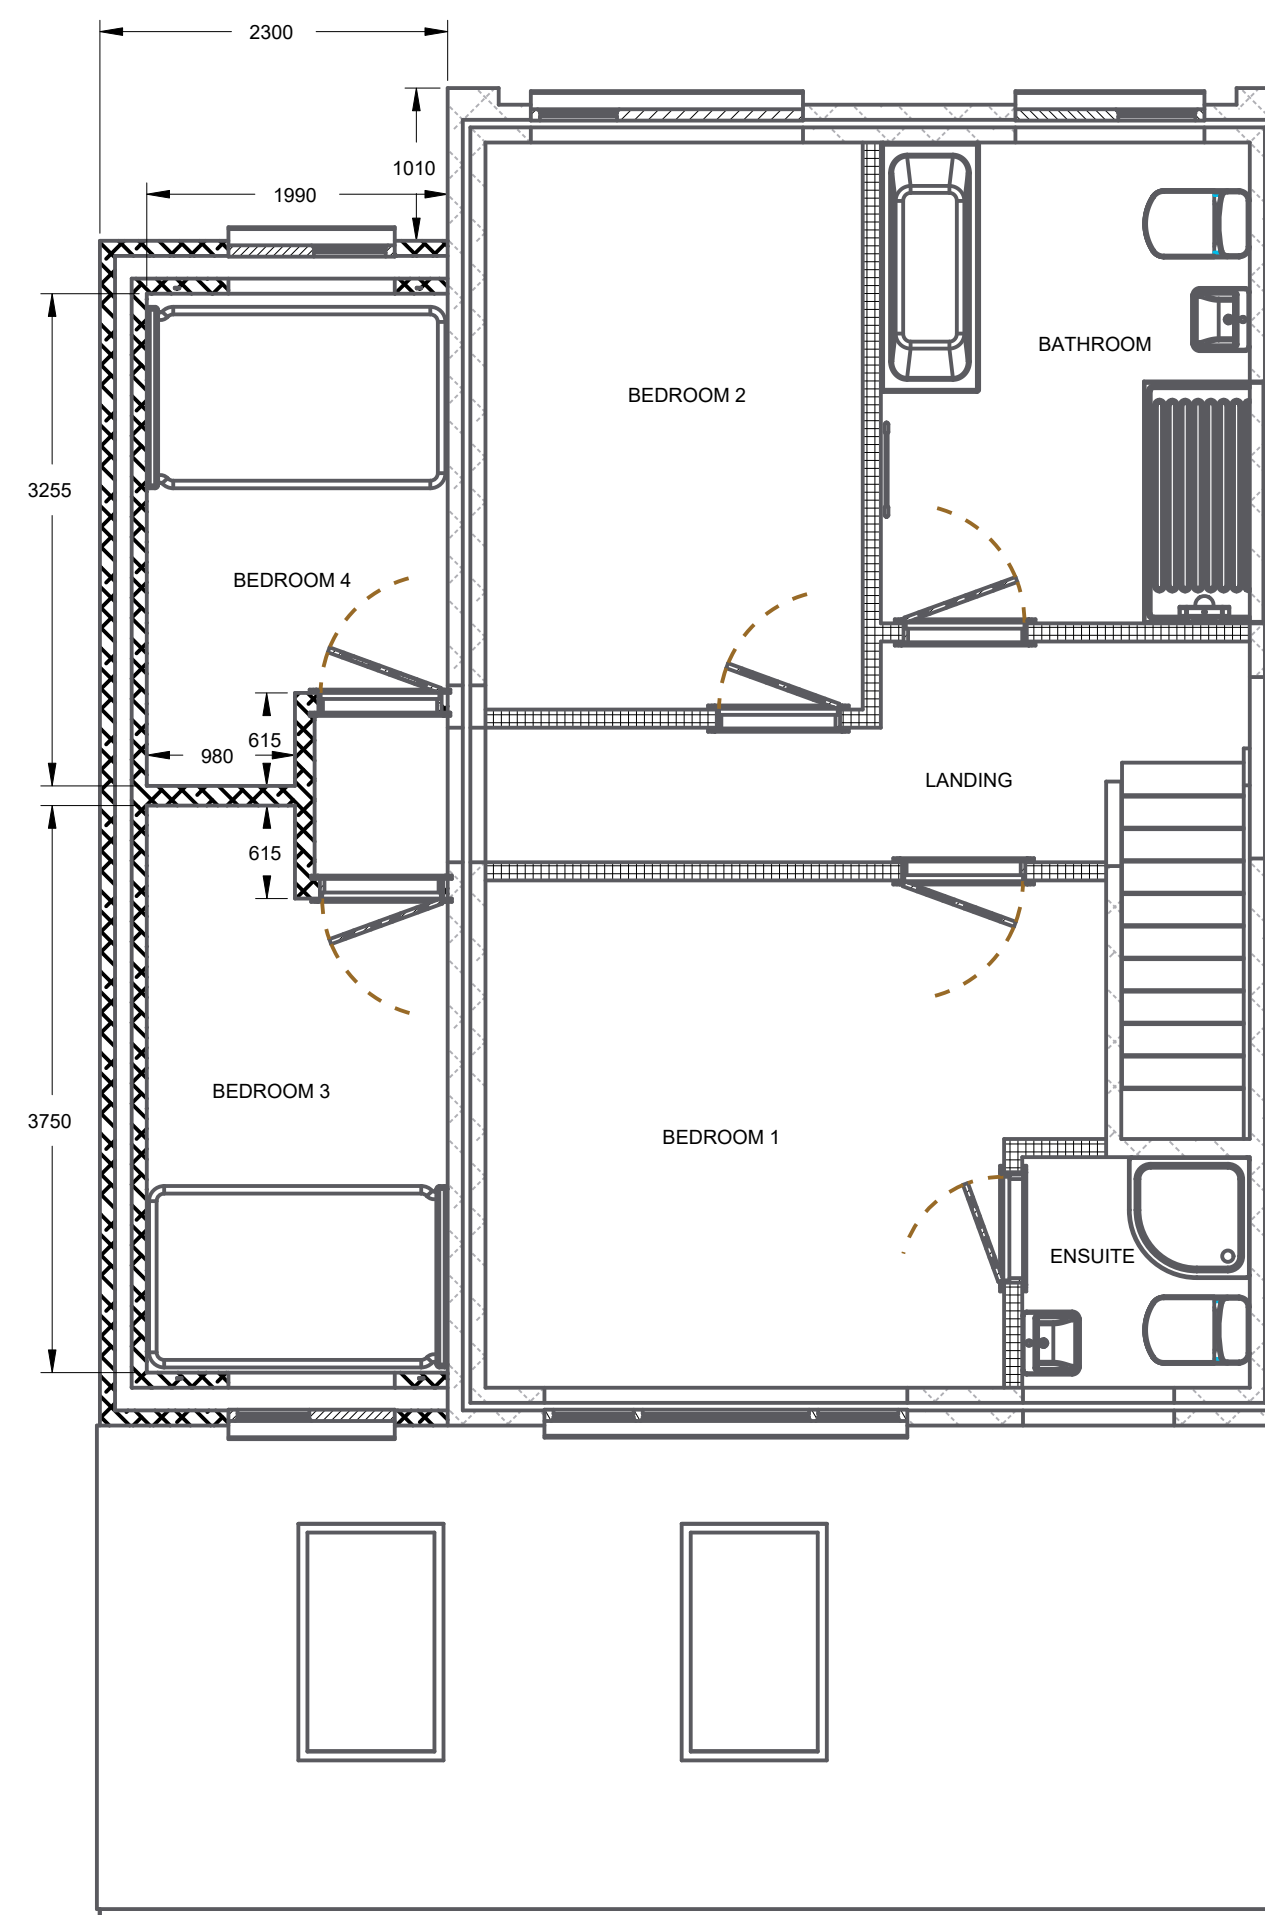

PROPOSED FIRST FLOOR PLAN
SECTION D-D
SCALE 1:50
SCALE 0.020

0.1 M INCREMENTS
SCALE 1:100
SCALE 0.010

0.1 M INCREMENTS
SCALE 1:50
SCALE 0.020

Structural Innovation Design Ltd. Architectural Design & structural Engineering
39, Cambridge Road, Bursage, LE10 2BG
www.myl-design.co.uk 01991 996832
PROPOSED ALTERATIONS: Loft conversion with rear dormer
Simon Orton - T1 Saddlers Close, Bursage, Hinckley LE10 2BA
First Angle Projection
DATE: 11 Nov 2024
AUTHOR: M. Flower
ALL DIMENSIONS IN MM
SHEET 1 OF 2
100VISION-01
DWG No. 205-24-B001A-LE102BA
© Copyright Structural Innovation Design Ltd. All Rights Reserved