



| RevNo | Revision note | Date | Signature | Checked |
|-------|---------------|------|-----------|---------|
|       |               |      |           |         |


ALL DIMENSIONS TO BE CONFIRMED BY CONTRACTOR ON SITE. DO NOT SCALE!  
ALL DISCREPANCIES SHOULD BE REPORTED TO THE ARCHITECT/ENGINEER IMMEDIATELY.  
ALL DESIGN AND DRAWINGS TO BE CHECKED BY AND APPROVED BY BUILDING CONTROL.

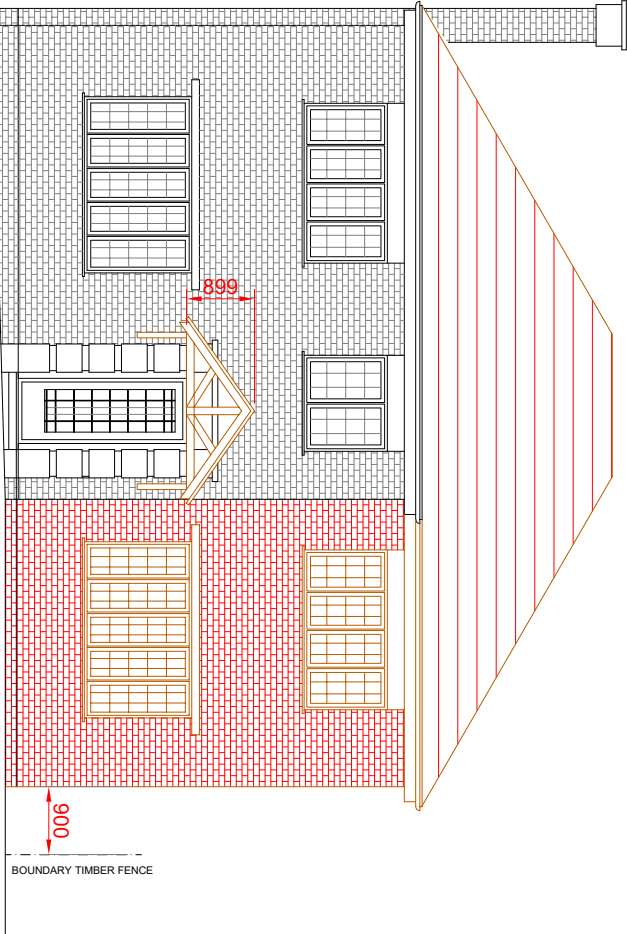


PROPOSED FRONT ELEVATION  
SCALE 1:100

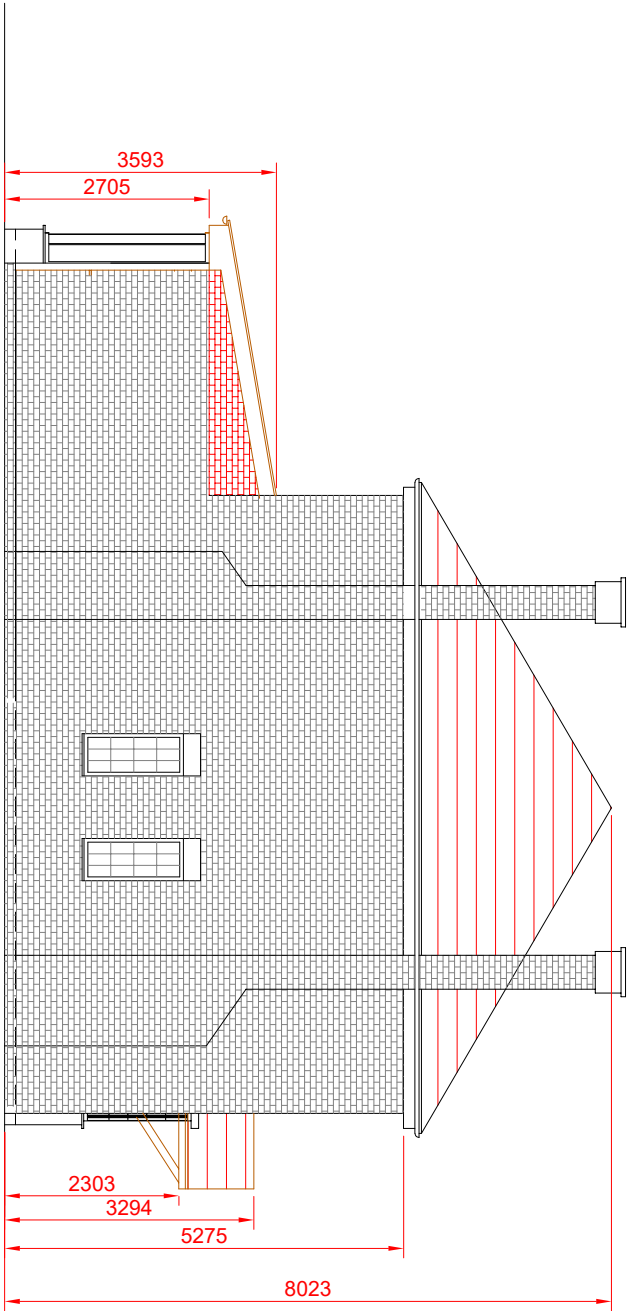

PROPOSED SIDE ELEVATION  
SCALE 1:100

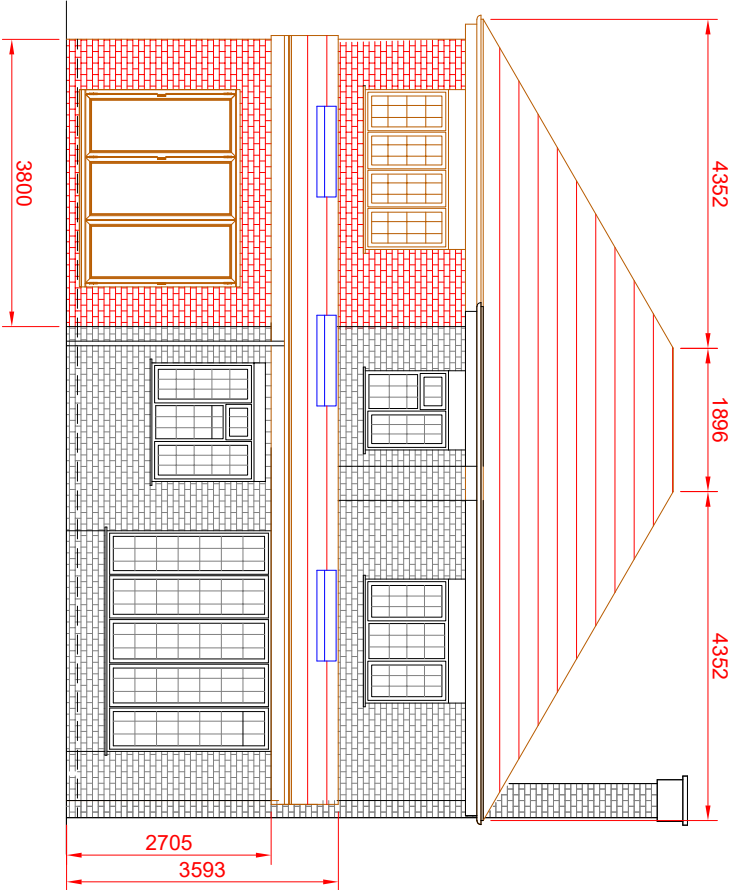

PROPOSED REAR ELEVATION  
SCALE 1:100

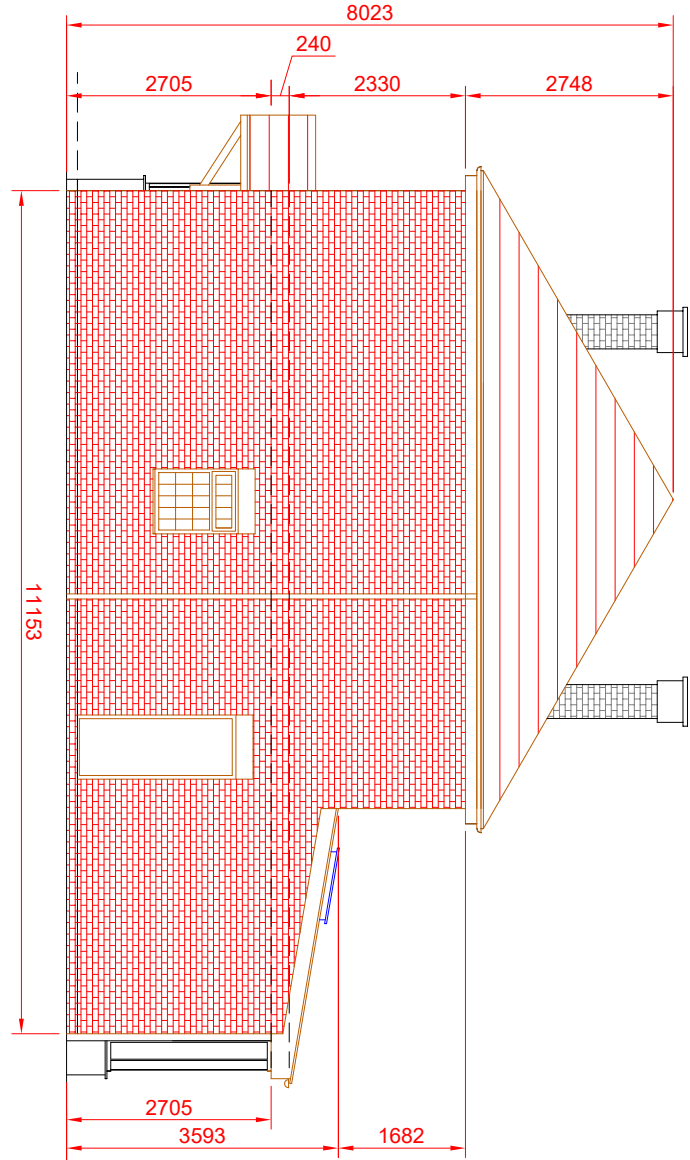

PROPOSED SIDE ELEVATION (SIDE EXTENSION)  
SCALE 1:100

- NOTES:**
1. THE DIMENSIONS OF ALL STEEL SECTIONS REQUIRED SHOULD BE MEASURED ON SITE BY THE CLIENT (OR THEIR REPRESENTATIVE CONTRACTOR OR STEELWORK FABRICATOR). ALL STEEL BEAMS TO HAVE MINIMUM OF 1/2HR FIRE RESISTANCE VIA TULFIRE PAINT OR 15mm GYPROC PLANK TIED WITH 1.6mm WIRE BINDING @ 100mm C/C AND FINISHED IN CARLITE BONDING 16mm THICK.
  2. ALL STEEL (SIZES & QUANTITY) SHOWN ON THE DRAWINGS SHOULD BE CHECKED PRIOR TO THE START OF THE WORK.
  3. ALL DRAWINGS AND STRUCTURAL CALCULATIONS TO BE APPROVED BY BUILDING INSPECTOR PRIOR TO COMMENCEMENT OF ANY WORKS
  - NOTE TO CONTRACTOR:**
  4. THIS DRAWING AND CONSTRUCTION NOTATION RELATES TO BUILDING REGULATIONS. ALL WORK WHICH AFFECTS THE PARTY WALL MUST BE AGREED WITH THE NEIGHBOUR PRIOR TO COMMENCEMENT
  5. FOUNDATIONS AND STEEL SUPPORT PIER FOUNDATIONS ADJACENT TO PARTY WALLS TO BE Laid LOWER THAN OR BUTTED TO PARTY WALL FOUNDATIONS.
  6. PRIOR TO ANY NEW STRUCTURE BUILT OFF EXISTING WALLS THE CONTRACTOR MUST ENSURE THE ADEQUACY OF THE EXISTING BRICKWORK AND FOUNDATIONS TO LOCAL BUILDING INSPECTOR APPROVAL.

Consultant



AMA UK CONSULTANCY LTD  
Civil/Structural and planning Consultants  
1 Ensign Business Centre, Westwood Way,  
Westwood Business Park, Coventry, CV4 8JA  
Tel: 02476 982010, Mob: 07852125530  
info@ama-consultancy.com

Address  
192 KIRKBY ROAD  
BARWELL  
LEICESTERSHIRE  
LE9 8FS

Title  
ELEVATIONS AS PROPOSED

|             |               |                |
|-------------|---------------|----------------|
| Drawn<br>RM | Checked<br>AN | Approved<br>AN |
|-------------|---------------|----------------|

Dwg No.  
AMA 783-005

|                |                  |          |
|----------------|------------------|----------|
| Scale<br>1:100 | Date<br>11.11.24 | Revision |
|----------------|------------------|----------|

AS BUILT

