

©this drawing and the building works depicted are the copyright of **grey rose architects** and may not be reproduced or amended except by written permission. no liability will be accepted for amendments made by other persons.


all dimensions to be checked on site and architect notified of any discrepancies prior to commencement.
do not scale.

rev:	date:	comment(s):	name:



status:	PLANNING	RIBA Stage: 3
client:	Mr Smith	
job:	Dower House, Market Bosworth	
title:	Proposed Site Plan	
drawn:	AV	date: September 24
checked:	-	scale @ a3: 1:100
job no:	2404P111	drg no: 110

Grey Rose Architects 293 Bradgate Road/ Anstey/ LE7 7FX
T: +44 (0)1162 203025 E: hello@greyrosearchitects.com
www.greyrosearchitects.com

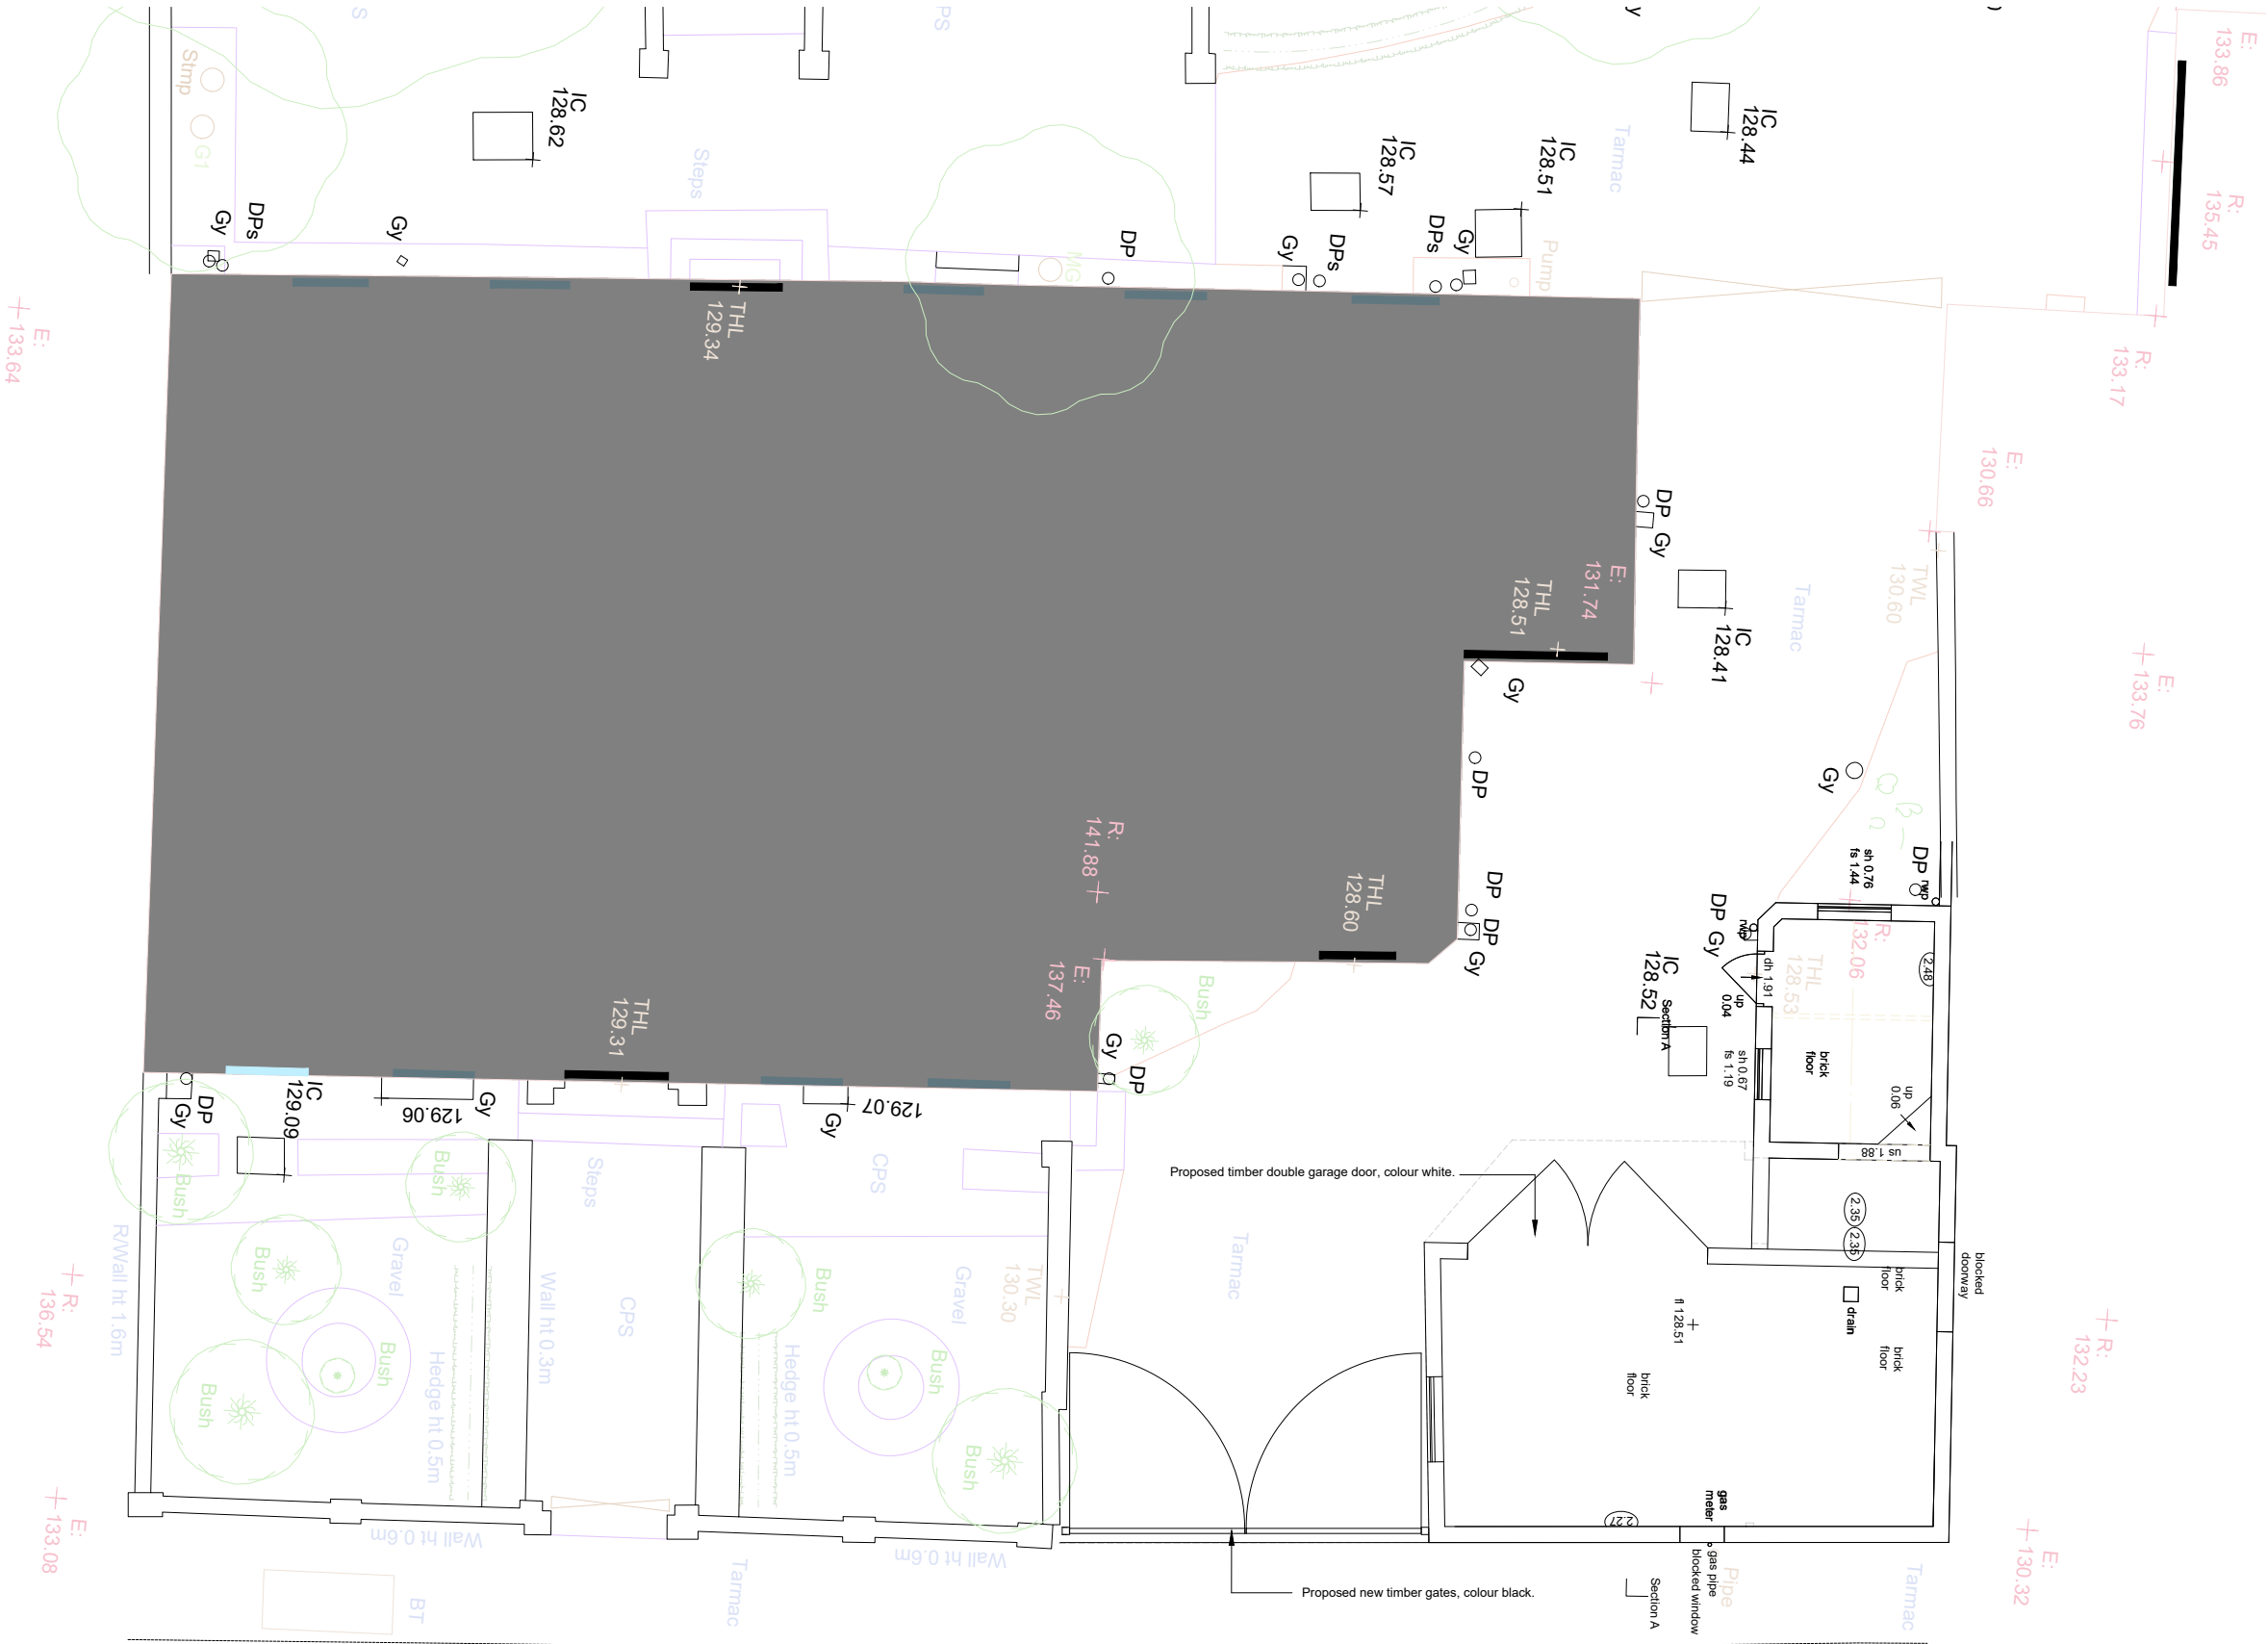

Proposed Site Plan

