



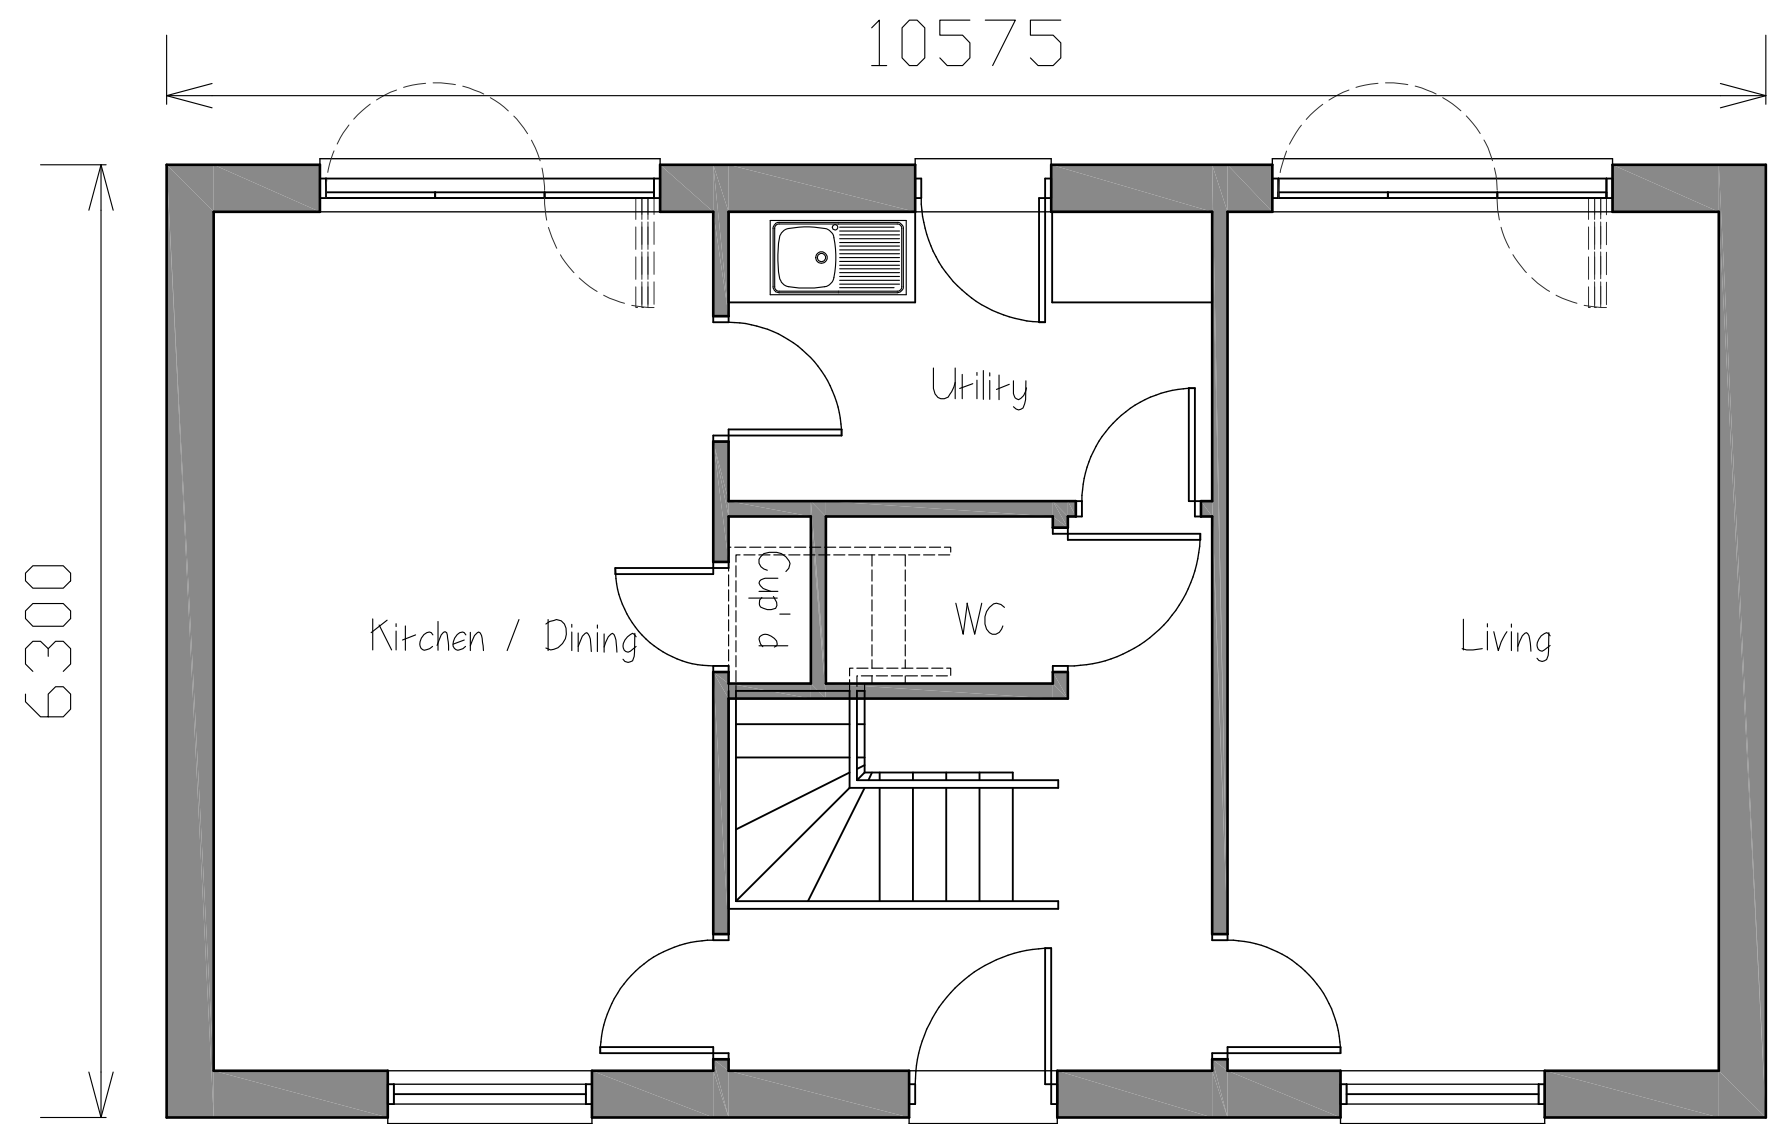


Ground Floor Plan



Front (N) Elevation

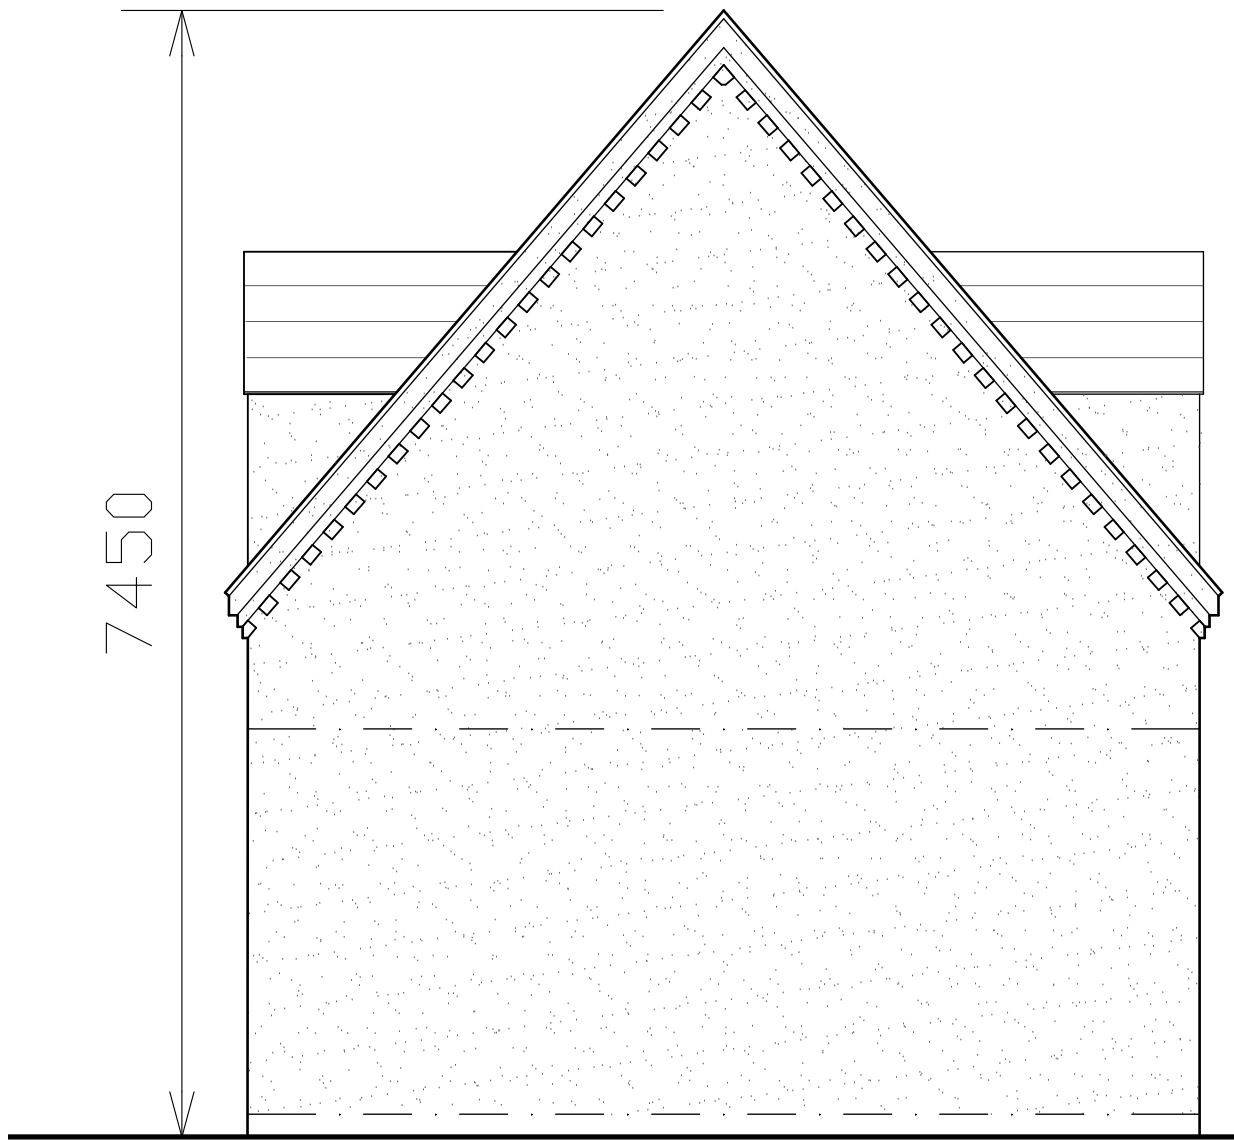


Side (W) Elevation

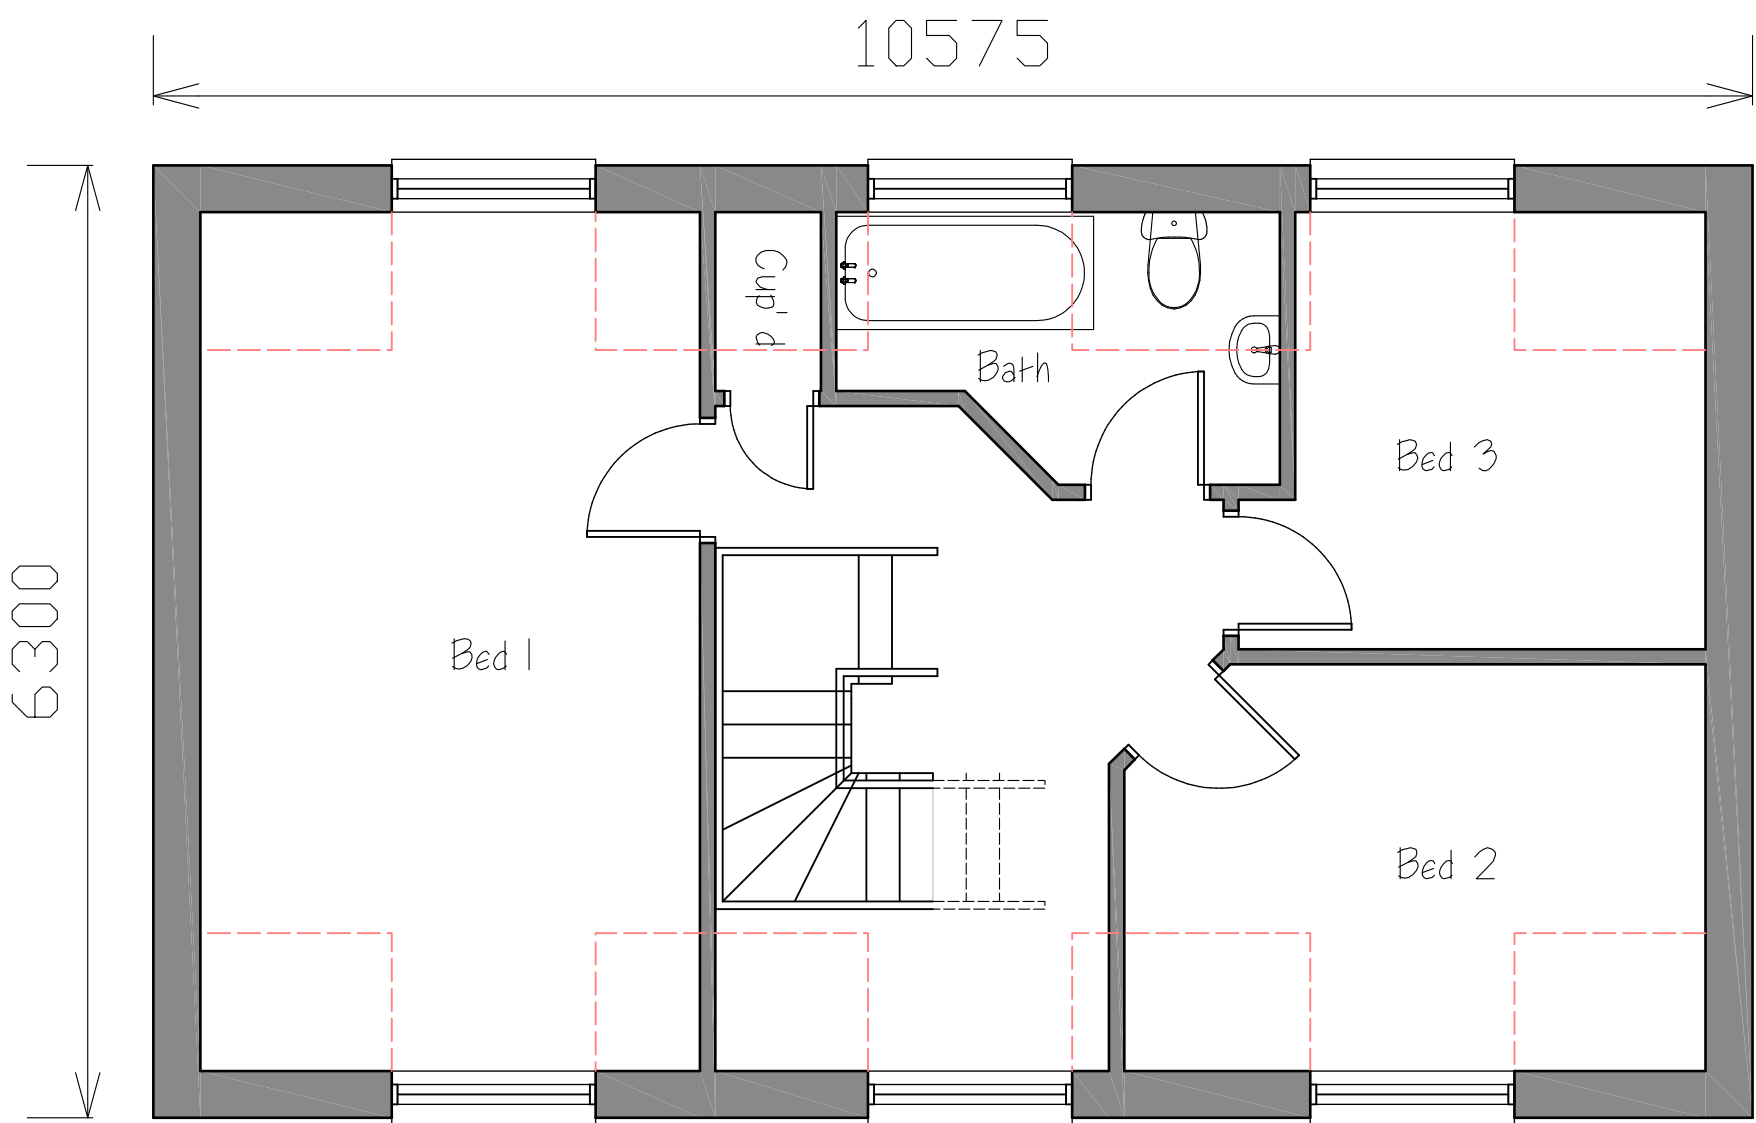


First Floor Plan



Rear (S) Elevation

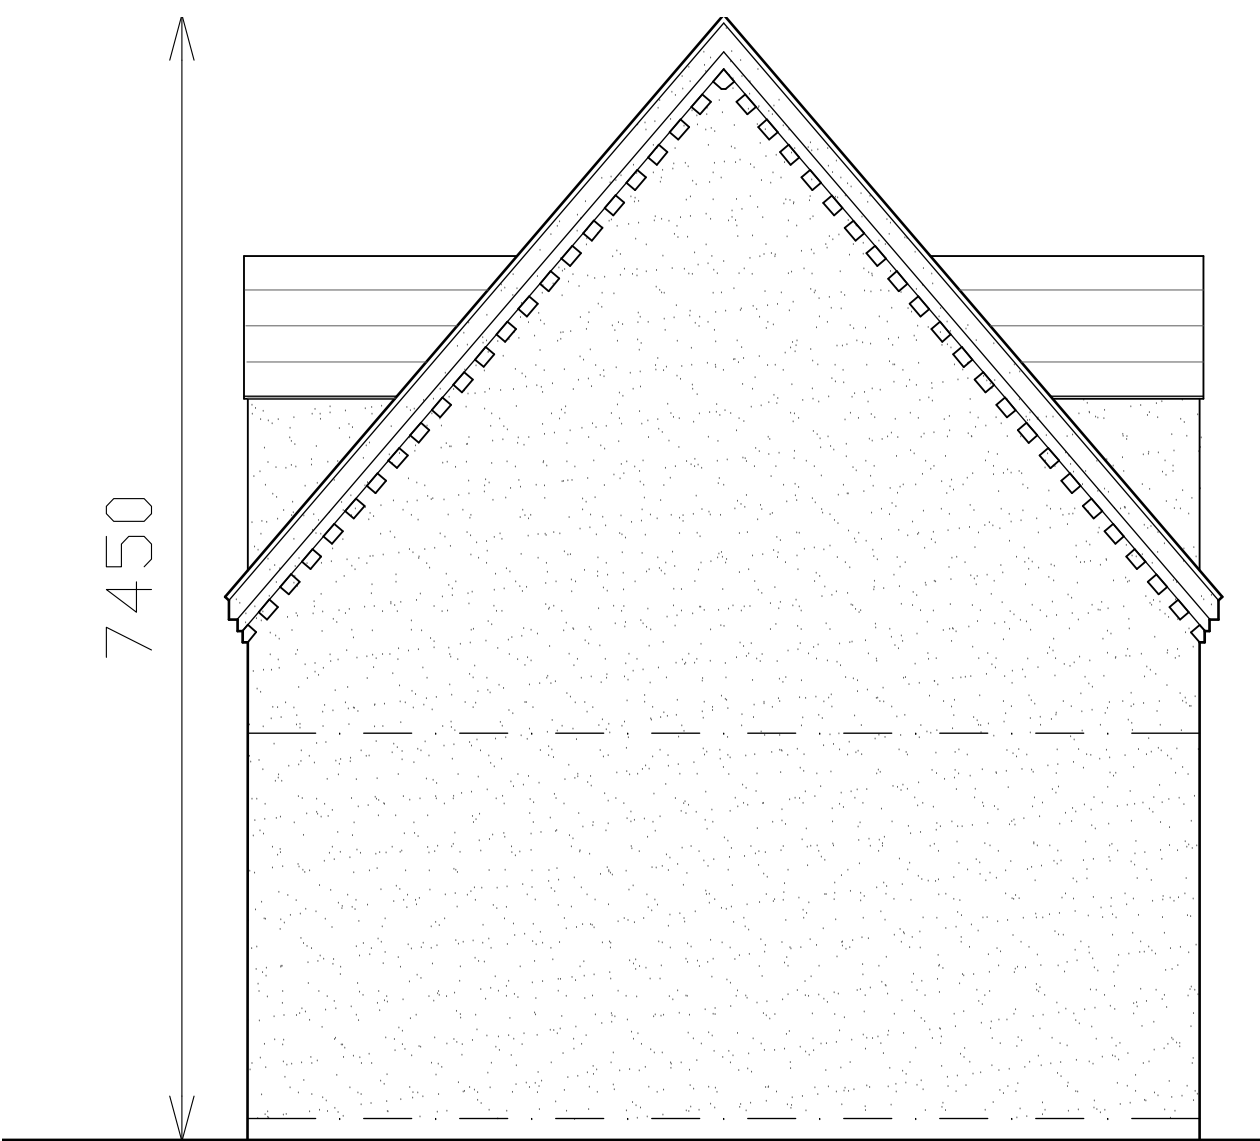

Side (E) Elevation

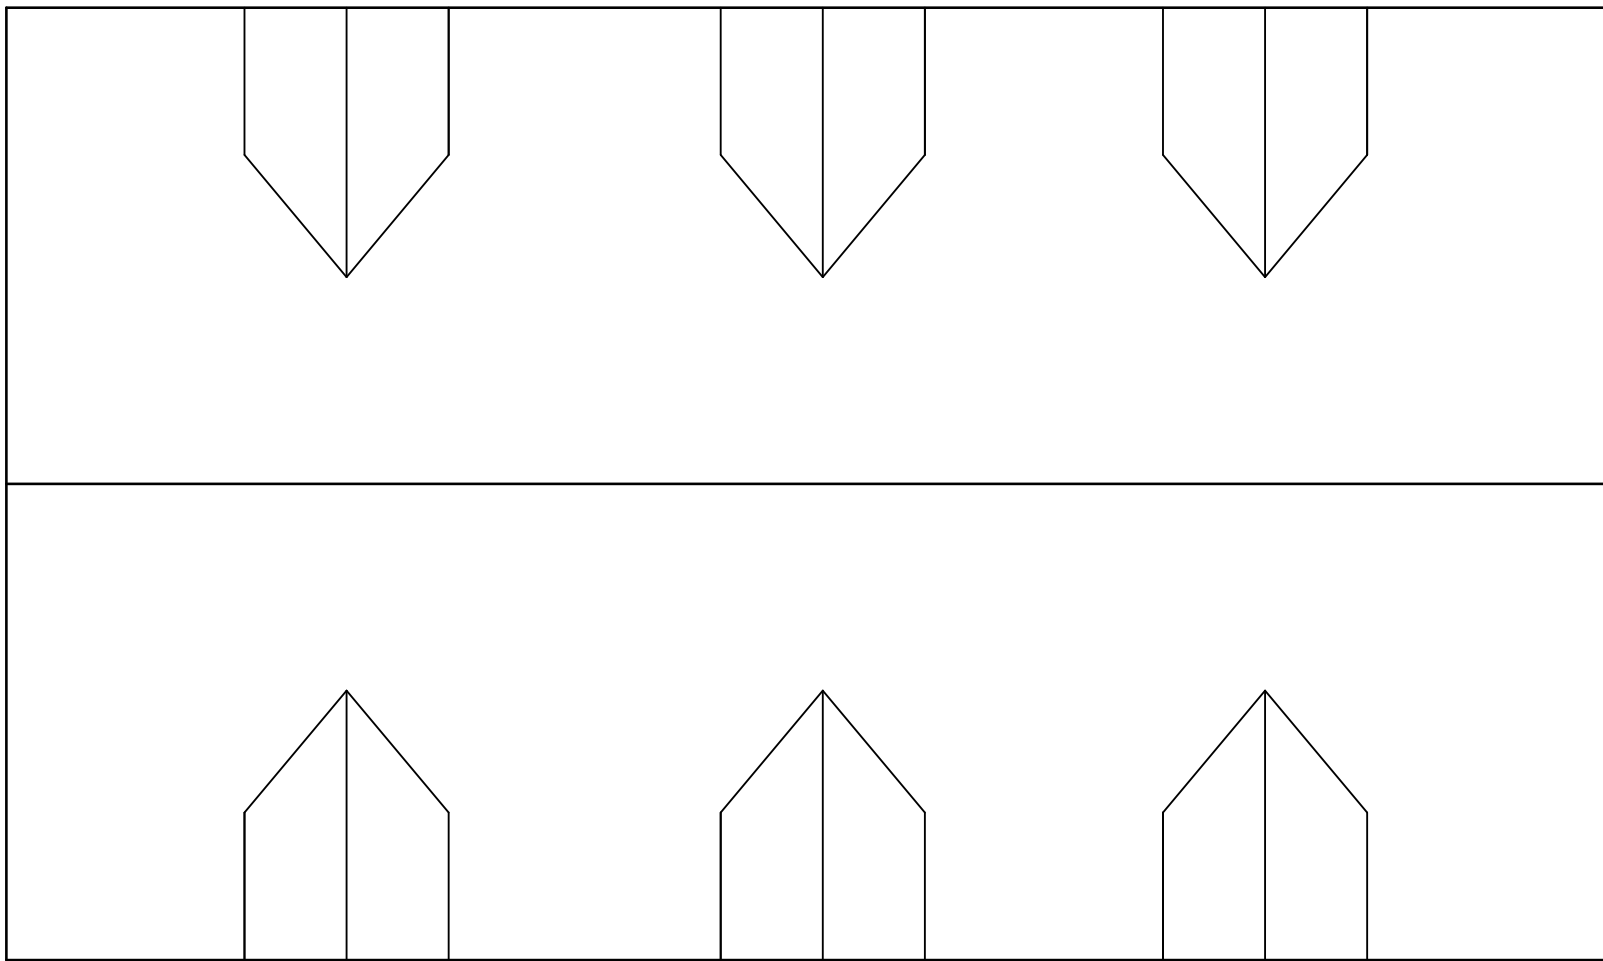

Roof Plan

NO DIMENSIONS TO BE SCALED FROM THIS DRAWING			
This drawing is issued for the sole and exclusive use of the named recipient. Distribution to any third party is on the strict understanding that no liability is accepted by Sturarch for any discrepancies, errors or omissions that may be present, and no guarantee is offered as to the accuracy of information shown. © Crown Copyright 2007. All rights reserved. Licence number 100020419			
Rev	Date	Description	By
A	13.05.22	Dimensions added	sAh
B	12.08.23	Front windows made deeper, and front door widened, soldiers added	Ah

sturch

Tel: 07948 382917 e:stuararch@gmail.com

Project

Entrance Land
Crofters Vale Park
Main Street
Barlestone

Client

Crofters Vale Park

Drawing

Proposed Cottage

Drw No: 01-2102_10

Rev B

Scale 1:50 @A1

Date 22.04.21