



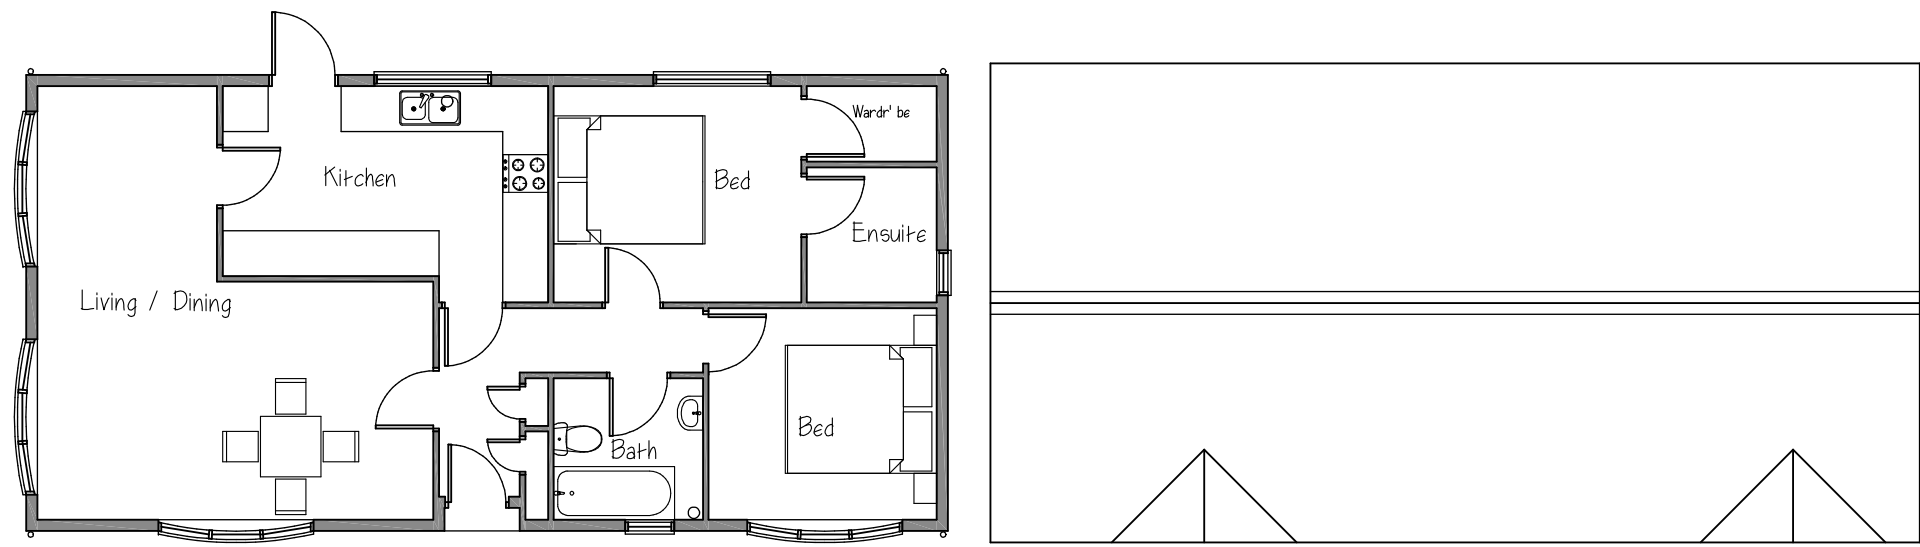


Typical Type A Park Home Plan


Typical Type A Park Home Roof Plan

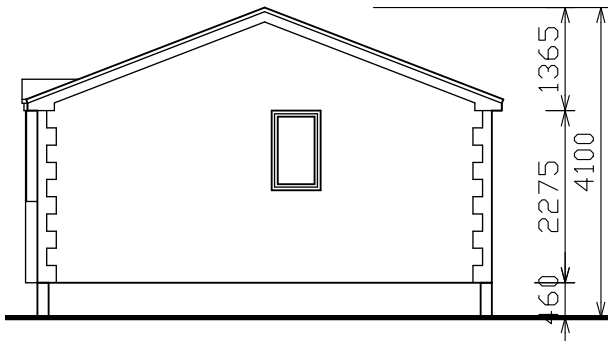


Typical Type A Side Elevation

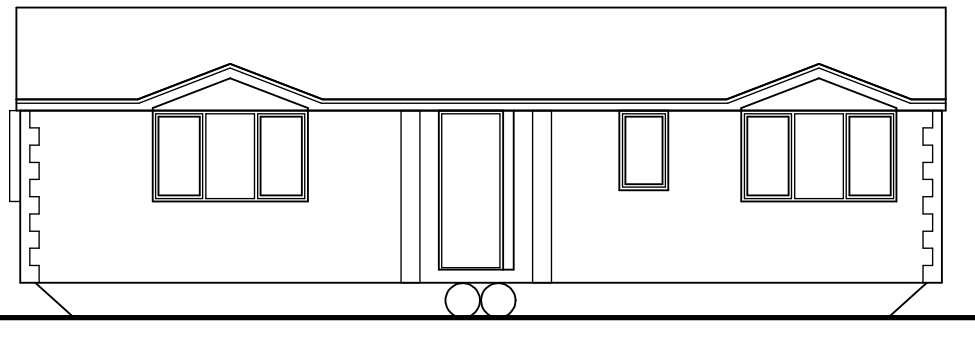


Typical Type A Front Elevation

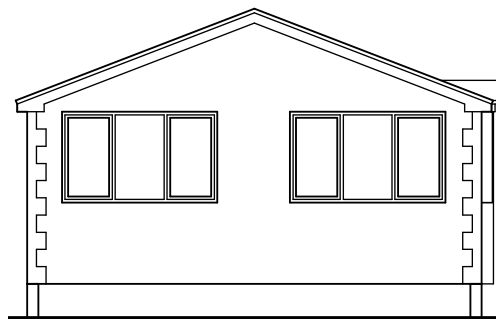


Typical Type A Side Elevation

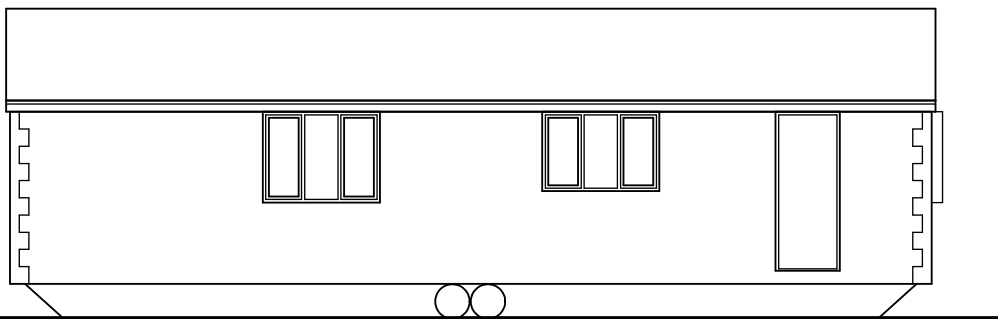


Typical Type A Rear Elevation

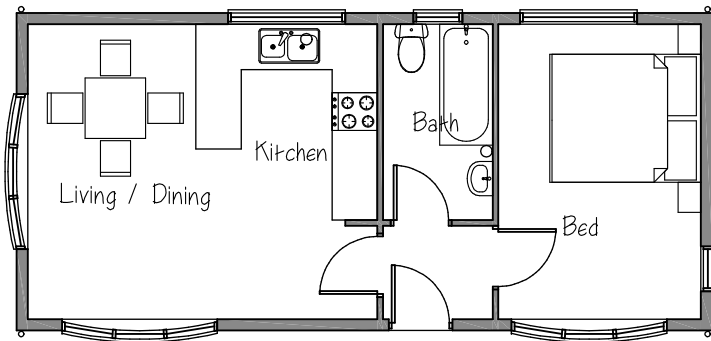


Typical Type C Park Home Plan

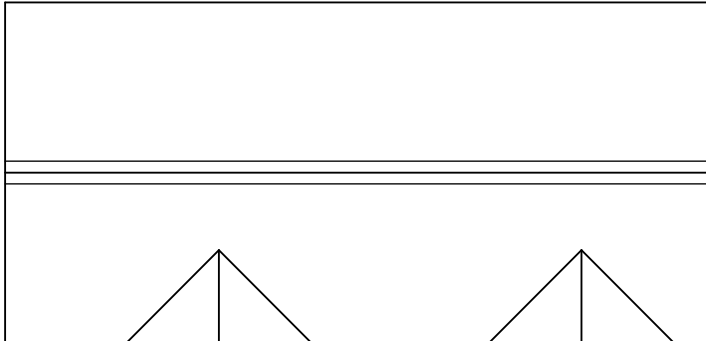


Typical Type C Park Home Roof Plan

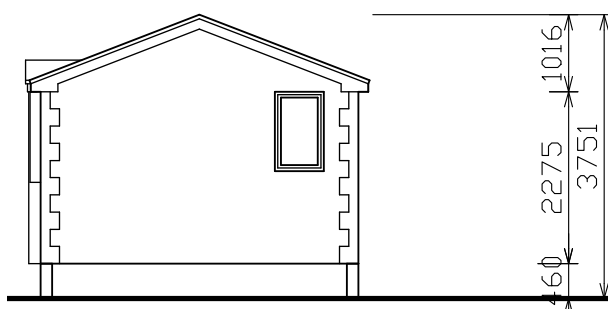


Typical Type B Side Elevation

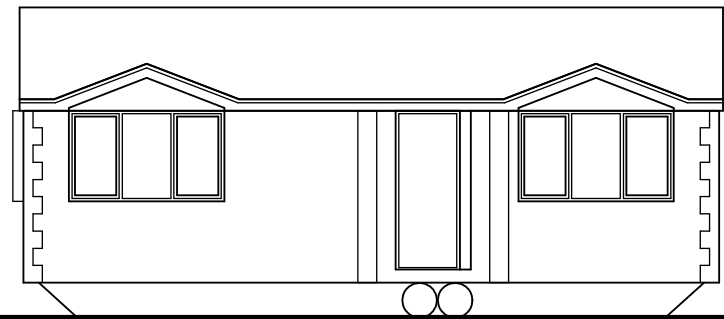


Typical Type B Front Elevation

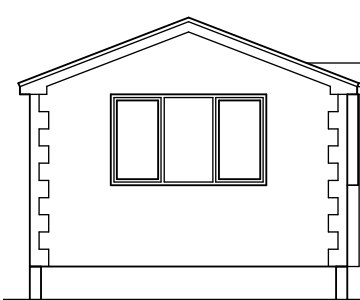


Typical Type B Side Elevation

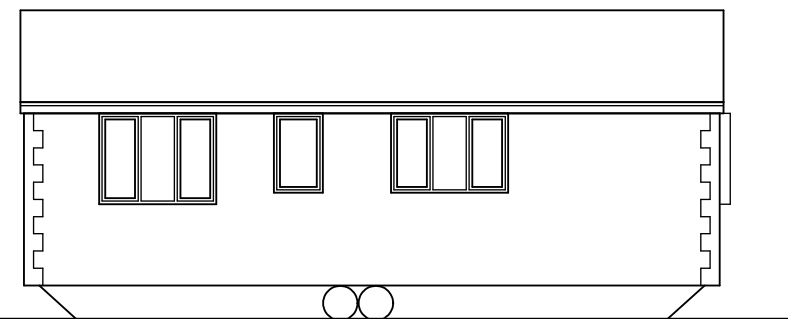


Typical Type B Rear Elevation

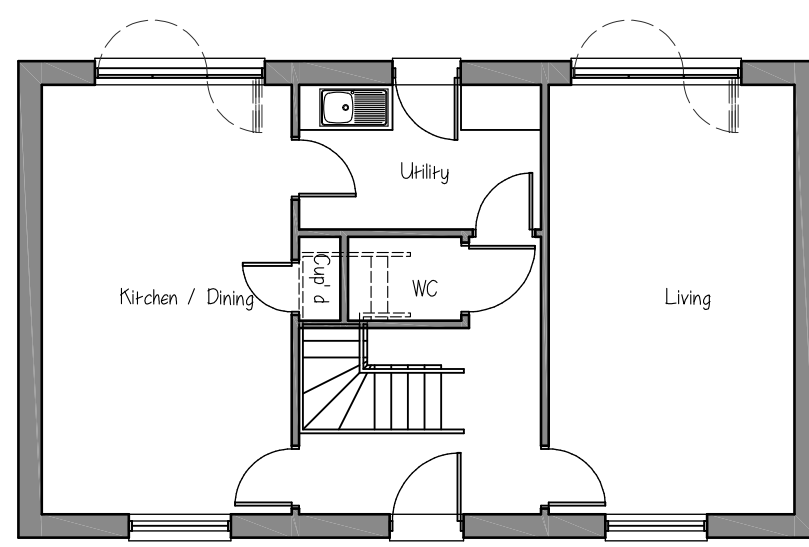

Type C Ground Floor Plan

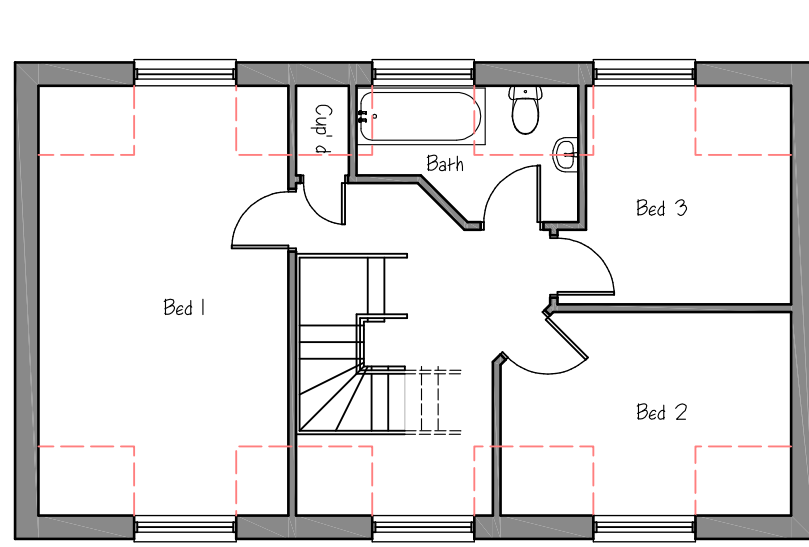


Type C First Floor Plan

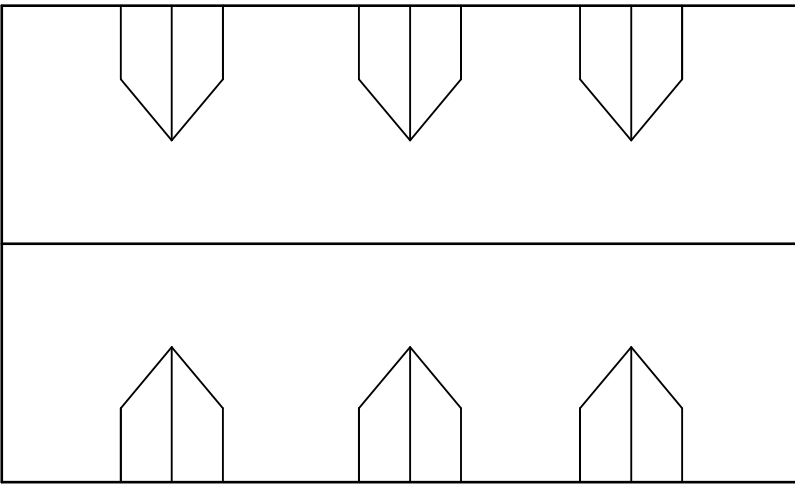

Type C Roof Plan




Type C Front Elevation

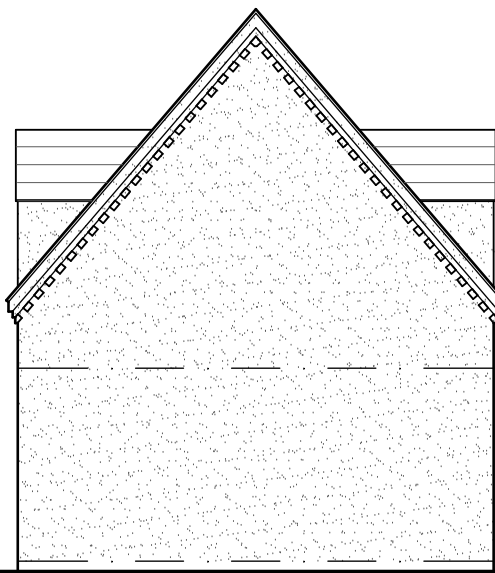

Type C Side Elevation



Type C Rear Elevation

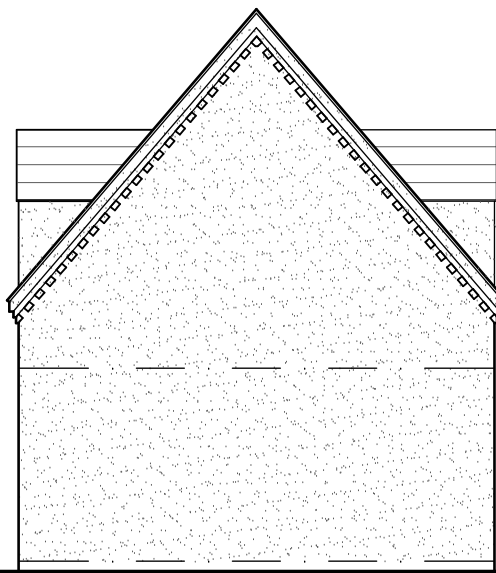

Type C Side Elevation

NO DIMENSIONS TO BE SCALED FROM THIS DRAWING

This drawing is issued for the sole and exclusive use of the named recipient. Distribution to any third party is on the strict understanding that no liability is accepted by Sturarch for any discrepancies, errors or omissions that may be present, and no guarantee is offered as to the accuracy of information shown. © Crown Copyright 2017. All rights reserved. Licence number 100026449

Rev	Date	Description	By
1			sAh


Note
To be read in conjunction with drawing 03_2102-2 and Multi-Pro XS Technical Data Sheet.

sturarch
Tel: 07948 382917 e:stuararch@gmail.com

Project
Entrance Land
Crofters Vale Park
Main Street
Barlestone
Client
Crofters Vale Park

Drawing
Proposed Park Homes and Street Scene

Drg No: 06 2102-3 Rev #
Scale 1:100 @A2 Date 22/01/22

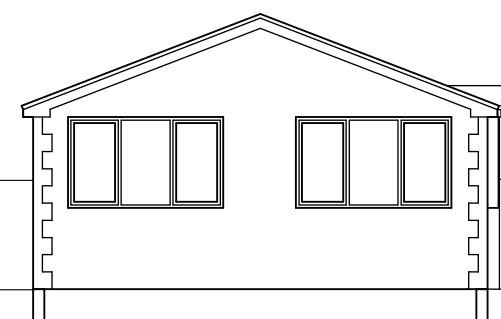

Typical Street Scene along Crofters Vale Park

