
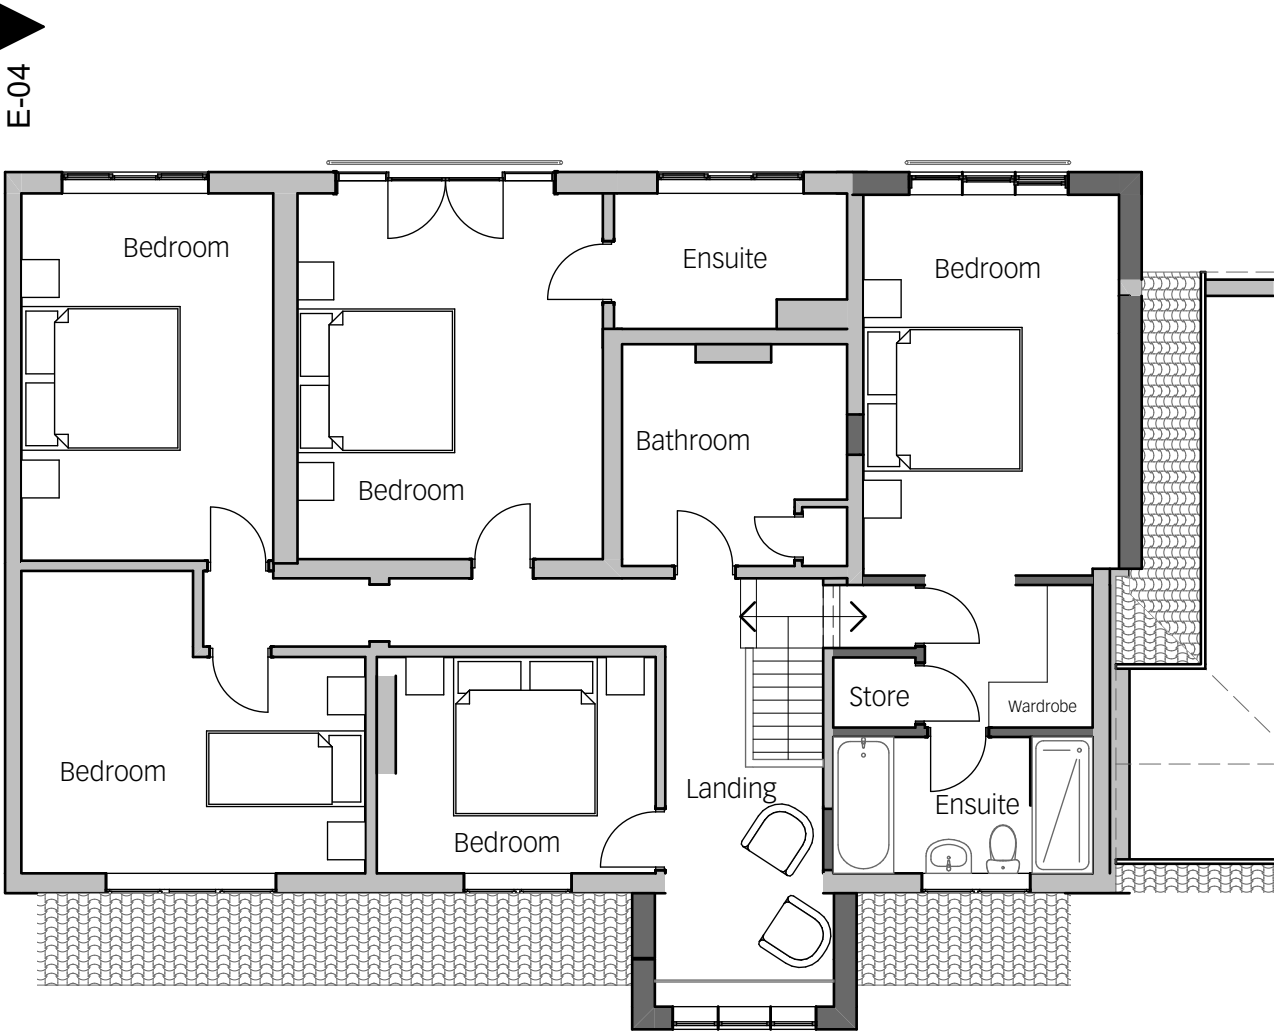


E-03 ▼

E-03 ▼

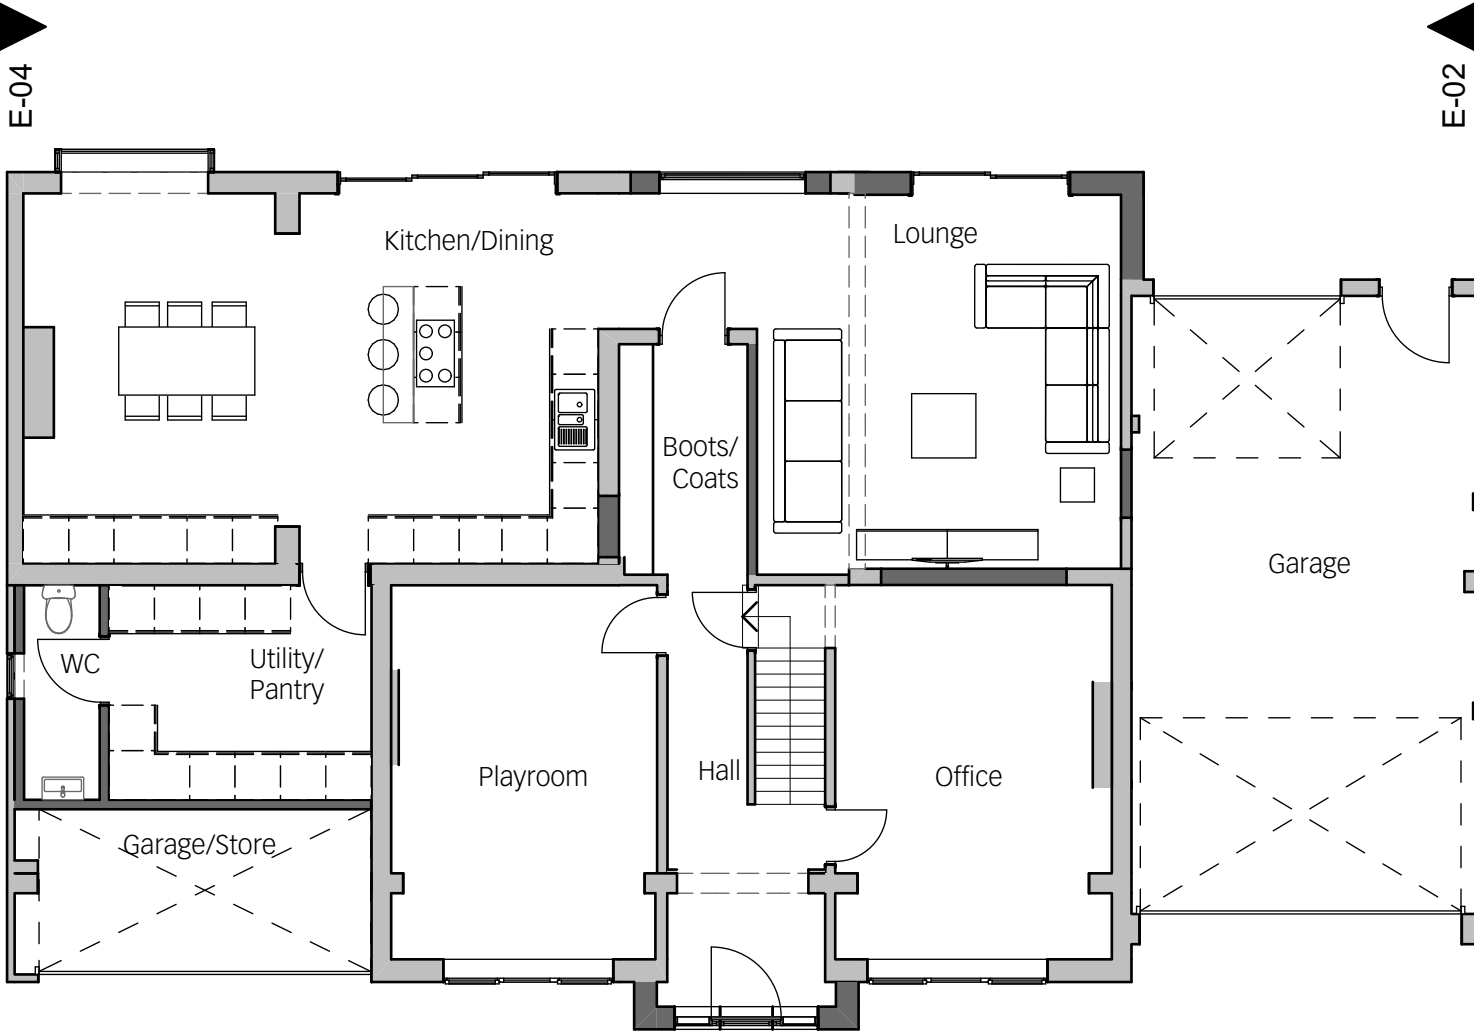

1 Ground Floor

2 First Floor

Purpose of Issue

notes

WIP

architect

**HAYWARD MCMULLAN ARCHITECTS**

The Stables, Braeside, 67 Burton Road, Melton Mowbray, LE13 1DL T.01664 566997 t. 01664 566997 info@haywardmcmullan.com

project

drawing title

59 Desford Road, Thurlaston, Leicester, LE9 7TE

Proposed Floor Plans

client

scale @ A3

drawn by

1:100,

CH


Project No.

2536

Drawing Number

PL100B

rev

 

3 Scale Bar