


Notes

This drawing is to be based on Ordnance Survey Data and is subject to a full Topographical Survey

Schedule of Accommodation (approximate)

Plot 1	3/4 Bedroom	1500 sq ft
Plot 2	3/4 Bedroom	1500 sq ft
Total		3000 sq ft

All areas are sq. ft. Approximate gross internal to nearest 25 sq. ft. exclude garaging and are subject to detailed design.

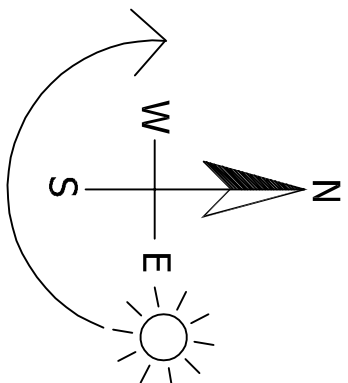


Proposed Site and Roof Plan
Scale 1:200



PROPOSED RESIDENTIAL DEVELOPMENT - LAND TO THE REAR OF 9 AND 11 NAILSTONE ROAD - BARTON IN THE BEANS - LEICESTERSHIRE

OUTLINE PLANNING PROPOSALS

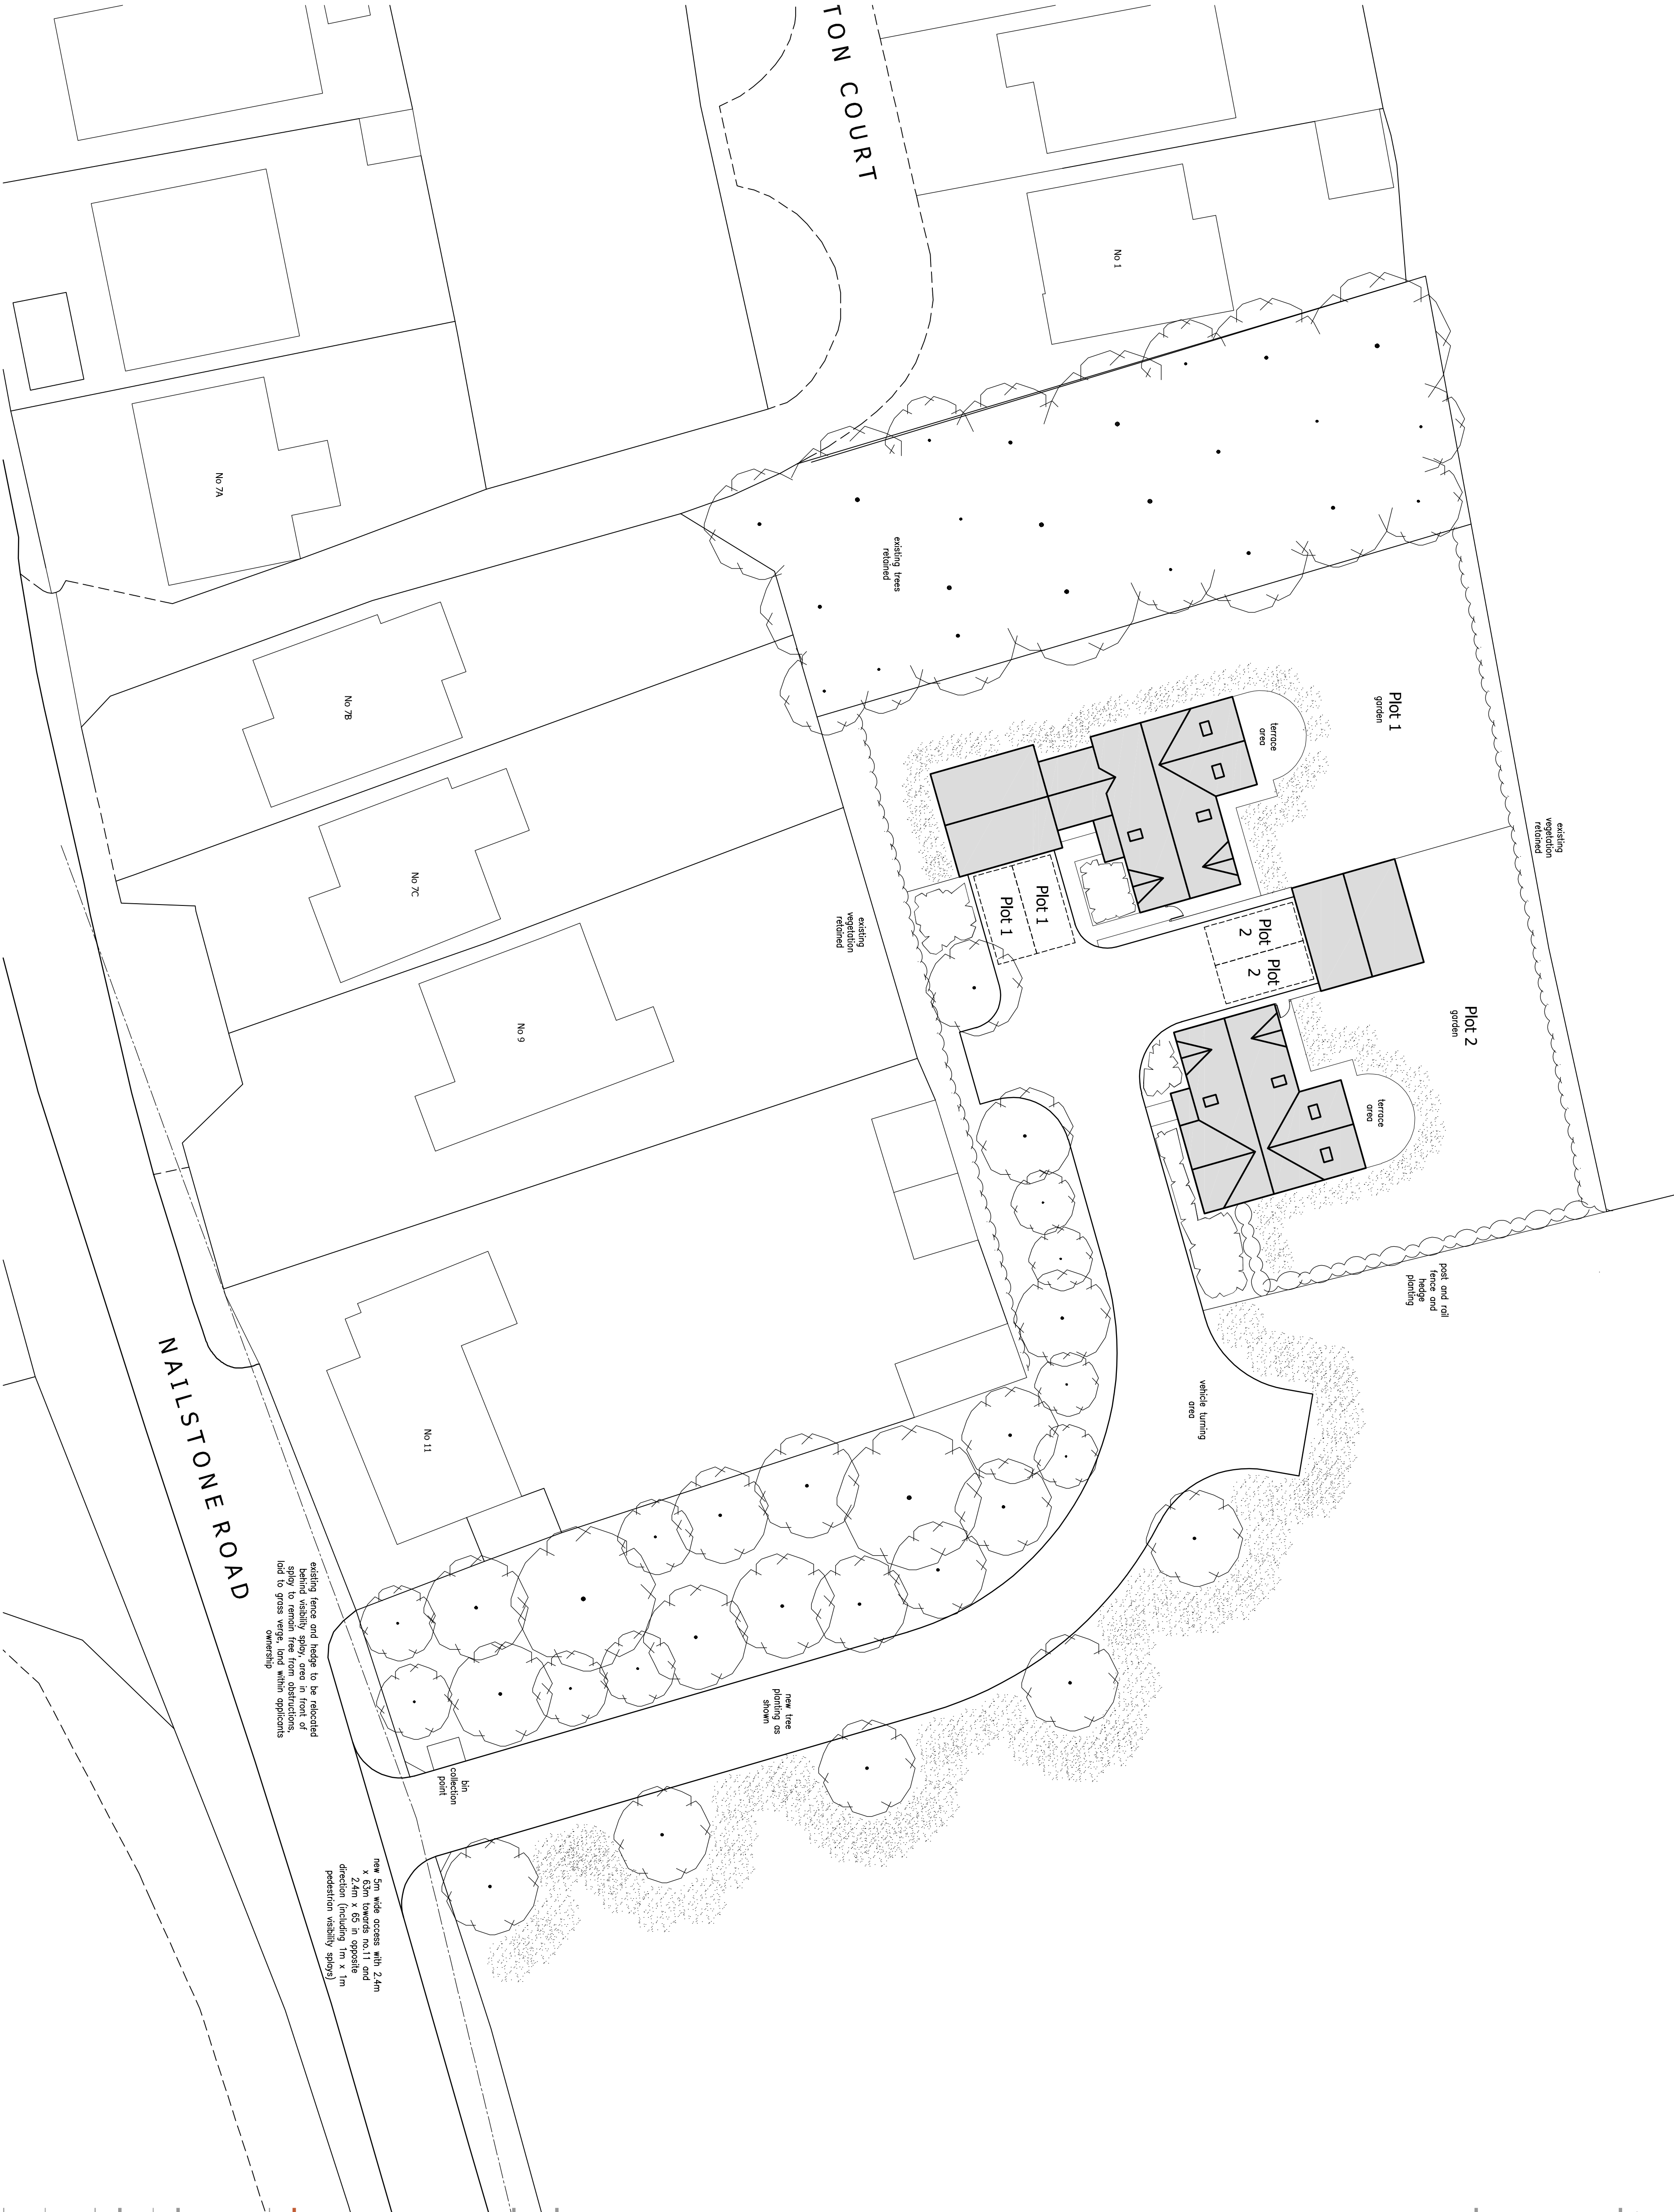

Revisions:	B Drawing Updated	20.10.25
	A Amended to Hk comments	28.08.25

DAVID GRANGER
ARCHITECTURAL DESIGN LTD

David Granger Architectural Design Ltd
The Old Cottage Hospital
Leicester Road
Ashby de la Zouch
Leicestershire
LE65 1DB
T 01530 560939
W www.davidgrangerdesign.com

Project

Proposed Residential Development
Land to the rear of 9 and 11 Nailstone Road
Barton in the Beans
Leicestershire

Client

Anne Kitching

Drawing

Outline Planning Proposals
Sheet 2 of 2

Drawing Number 25.4571.02 B

Date: June 2025

Scale: As Shown Drawn By: MS Checked By: MS

Physical dimensions must be taken in preference to scaled dimensions and any discrepancies are to be referred to David Granger Architectural Design Limited. Connections, subconnections and suppliers must verify all dimensions on site before commencing any work or making any working drawings. All drawings are copyright of David Granger Architectural Design Limited and are not to be copied or reproduced in any form without the written consent of David Granger Architectural Design Limited. All rights reserved. Licence No. JAL00000469, Landmark Ref. LD08316 Company Reg. No. 3058912