
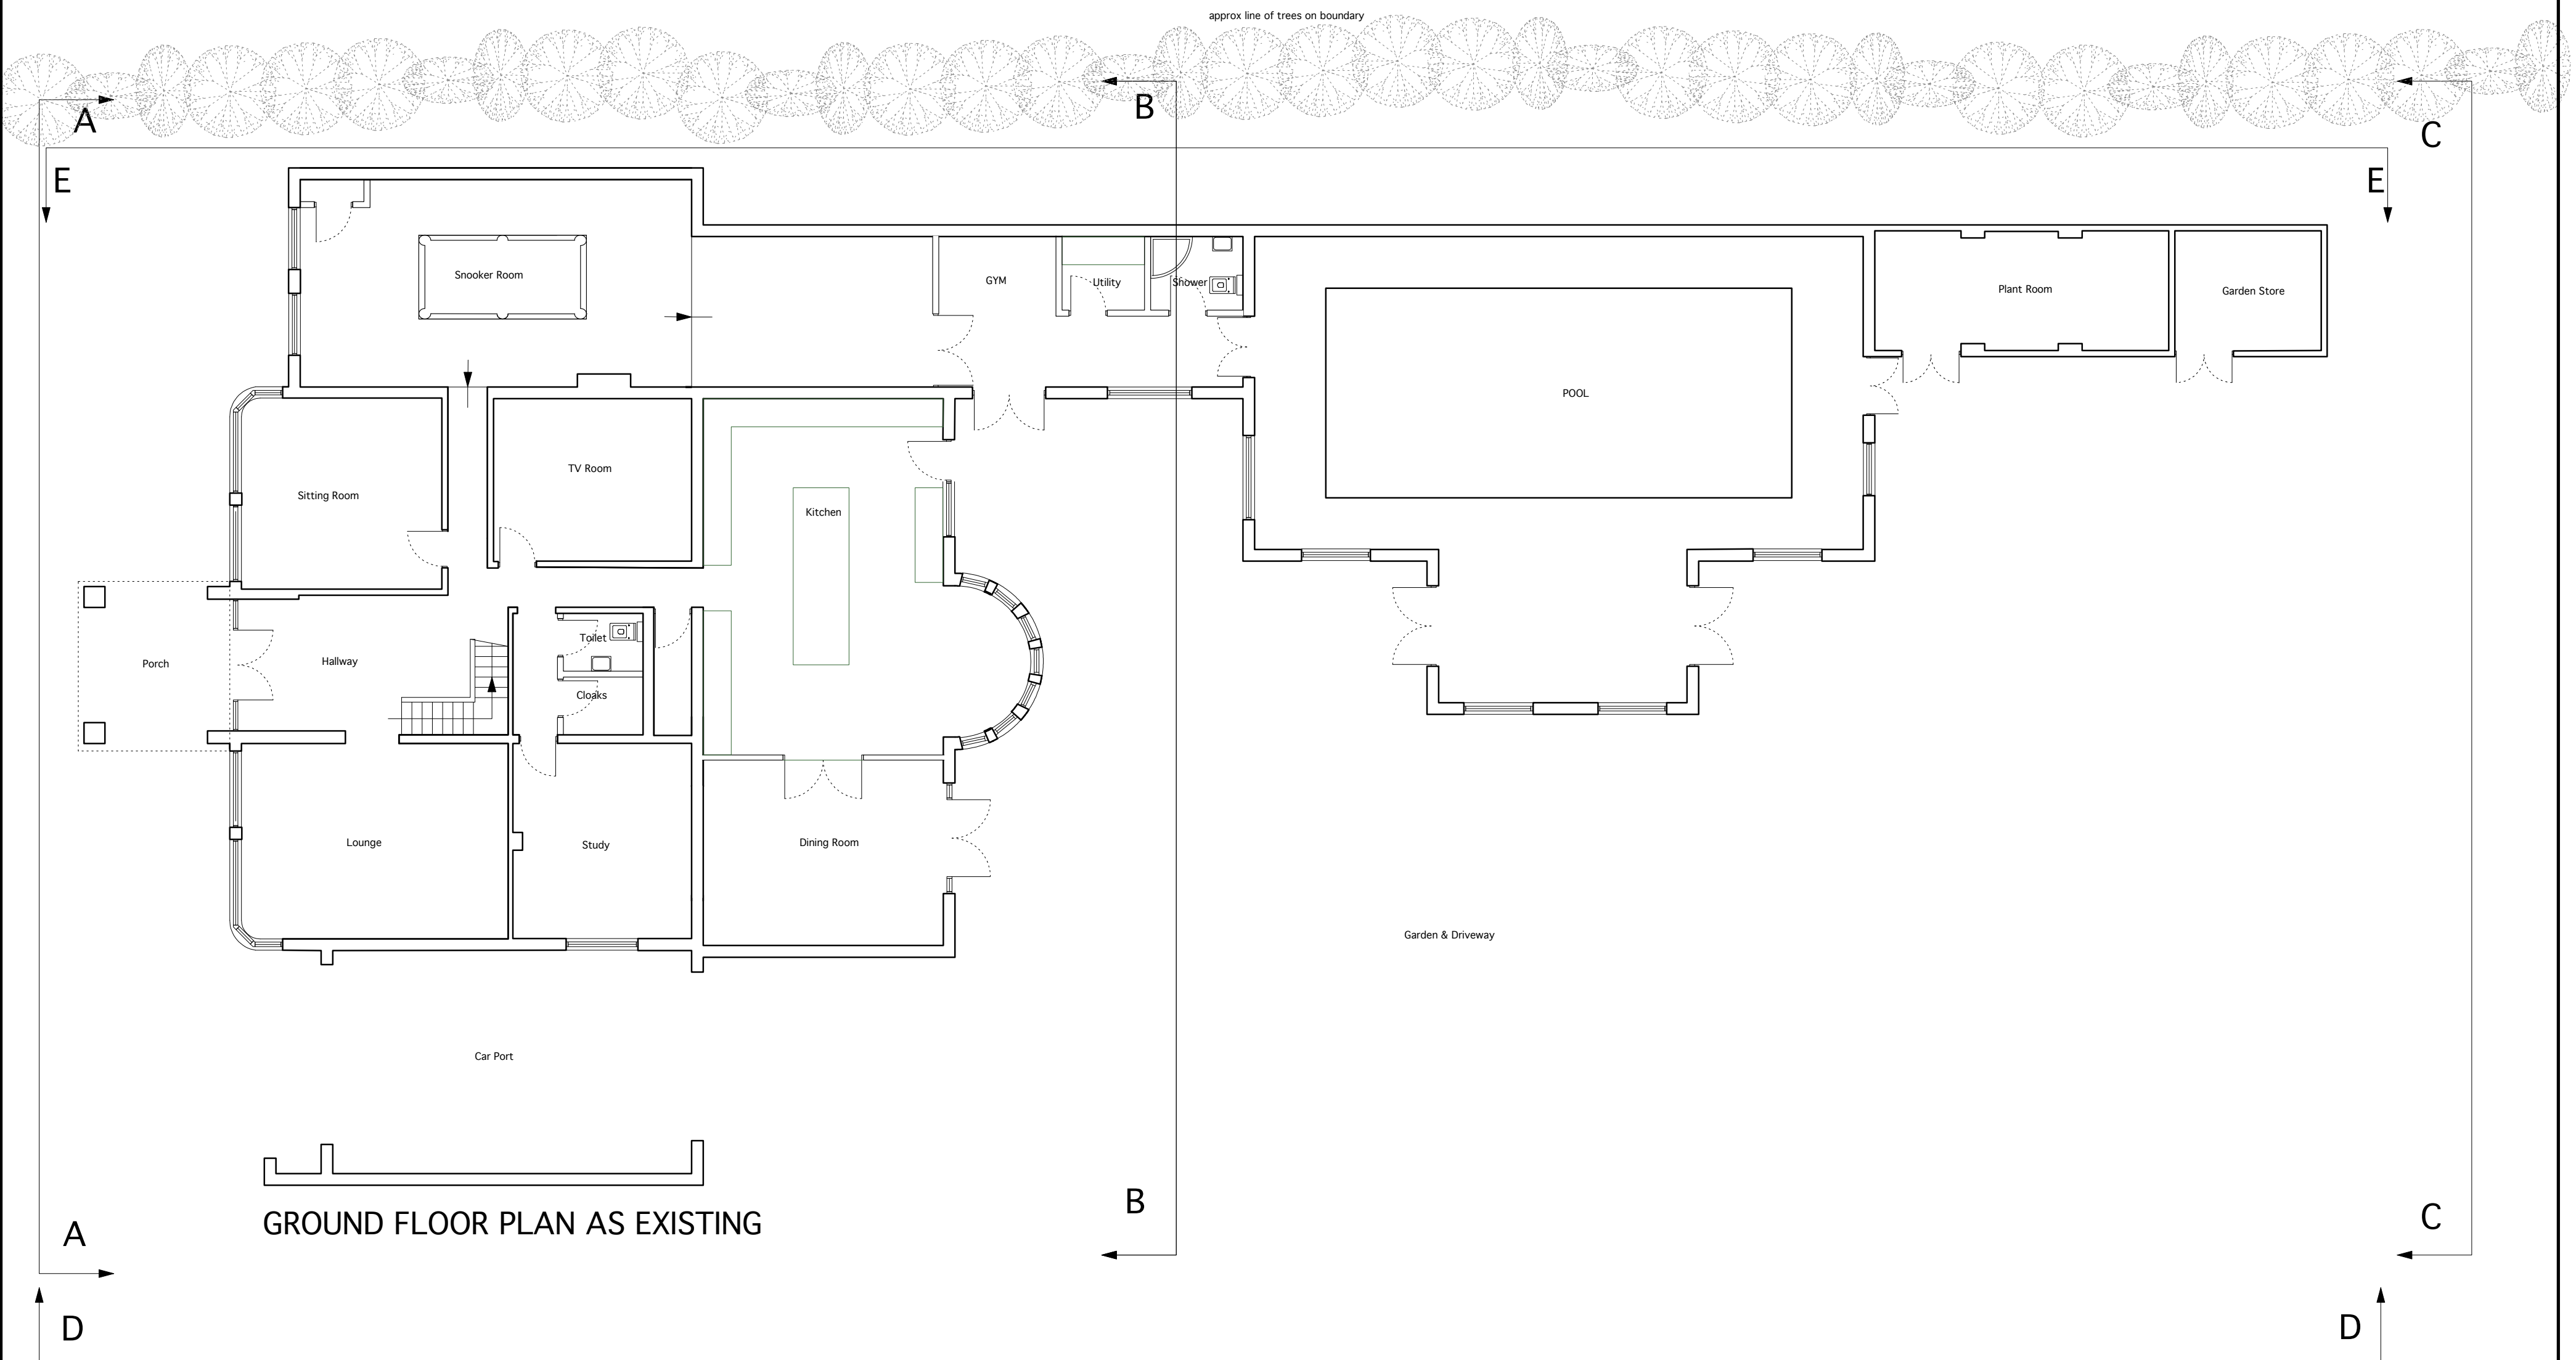


 

GROUND FLOOR PLAN AS EXISTING

client: Mr A ASHLEY & Ms H FLETCHER			
project: Rear First Floor Extension @ Wayside House, Watling Street, Burbage, LE10 3JA			
drawing: Ground Floor Plan as Existing			
drawing no	AA-01	scale	1:100 @ A2
date	10.10.2025	drawn	will