


approx line of trees on boundary

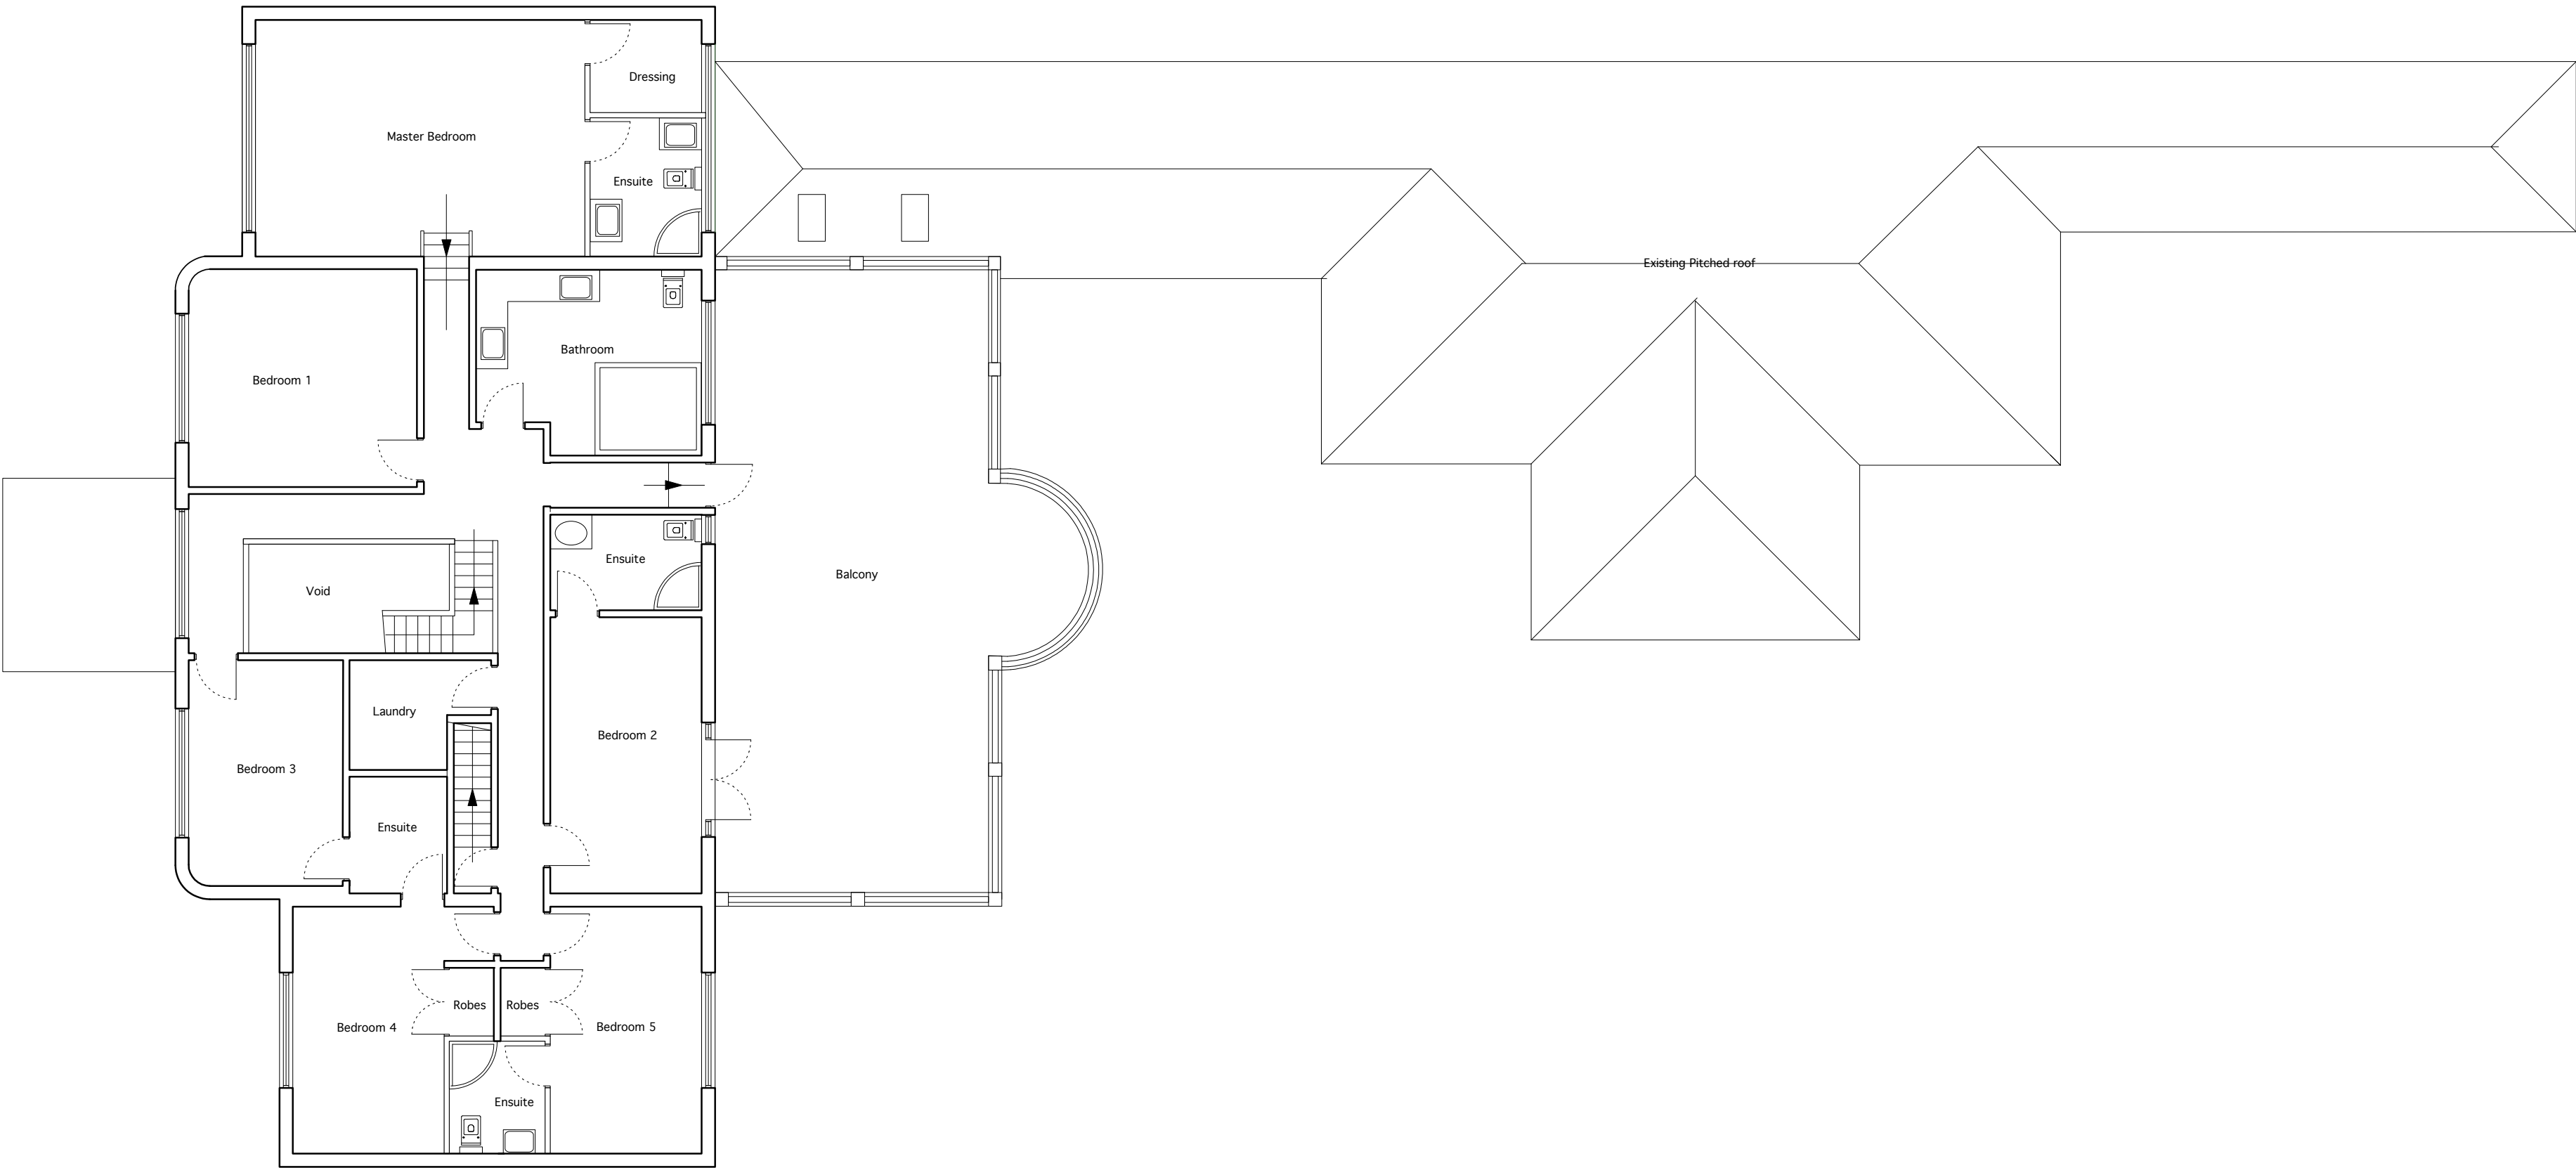

FIRST FLOOR PLAN AS EXISTING

client			
Mr A ASHLEY & Ms H FLETCHER			
project			
Rear First Floor Extension @ Wayside House, Watling Street, Burbage, LE10 3JA			
drawing			
First Floor Plan as Existing			
drawing no	AA-02	scale	1:100 @ A2
date	10.10.2025	drawn	WLL