
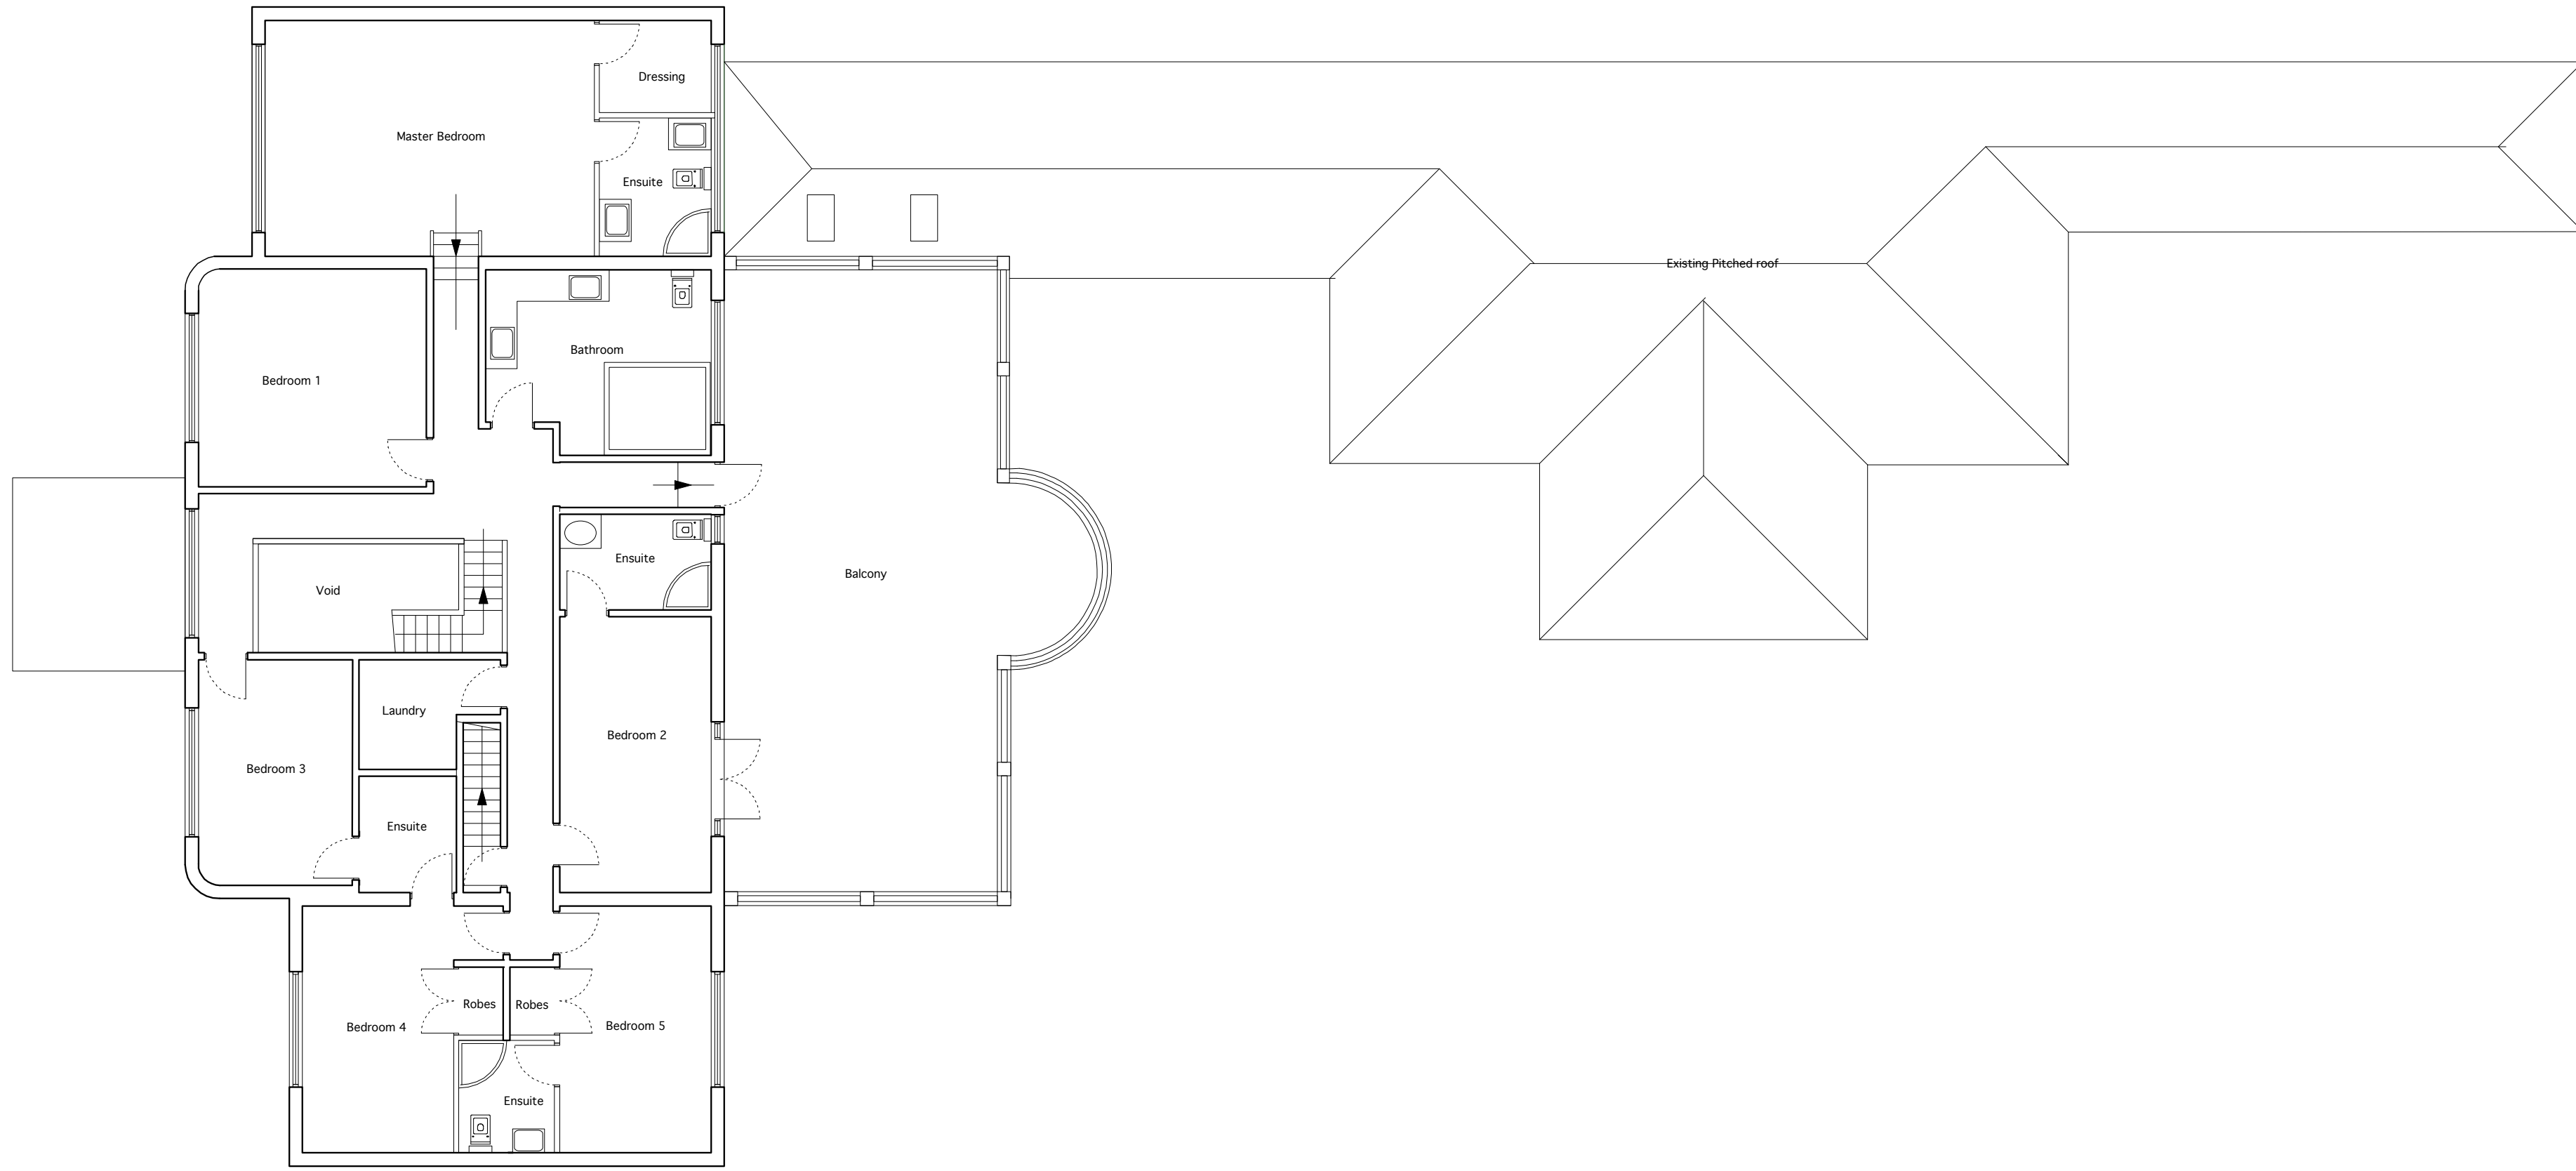
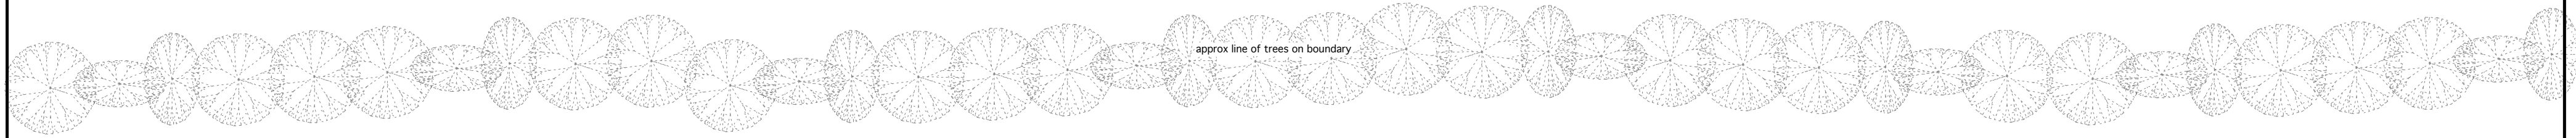


 

PROPOSED GROUND FLOOR (UN-CHANGED)

client	Mr A ASHLEY & Ms H FLETCHER		
project	Rear First Floor Extension @ Wayside House, Watling Street, Burbage, LE10 3JA		
drawing	Ground Floor Plan as Proposed (un-changed)		
drawing no	AA-04	scale	1:100 @ A2
date	10.10.2025	drawn	WU