
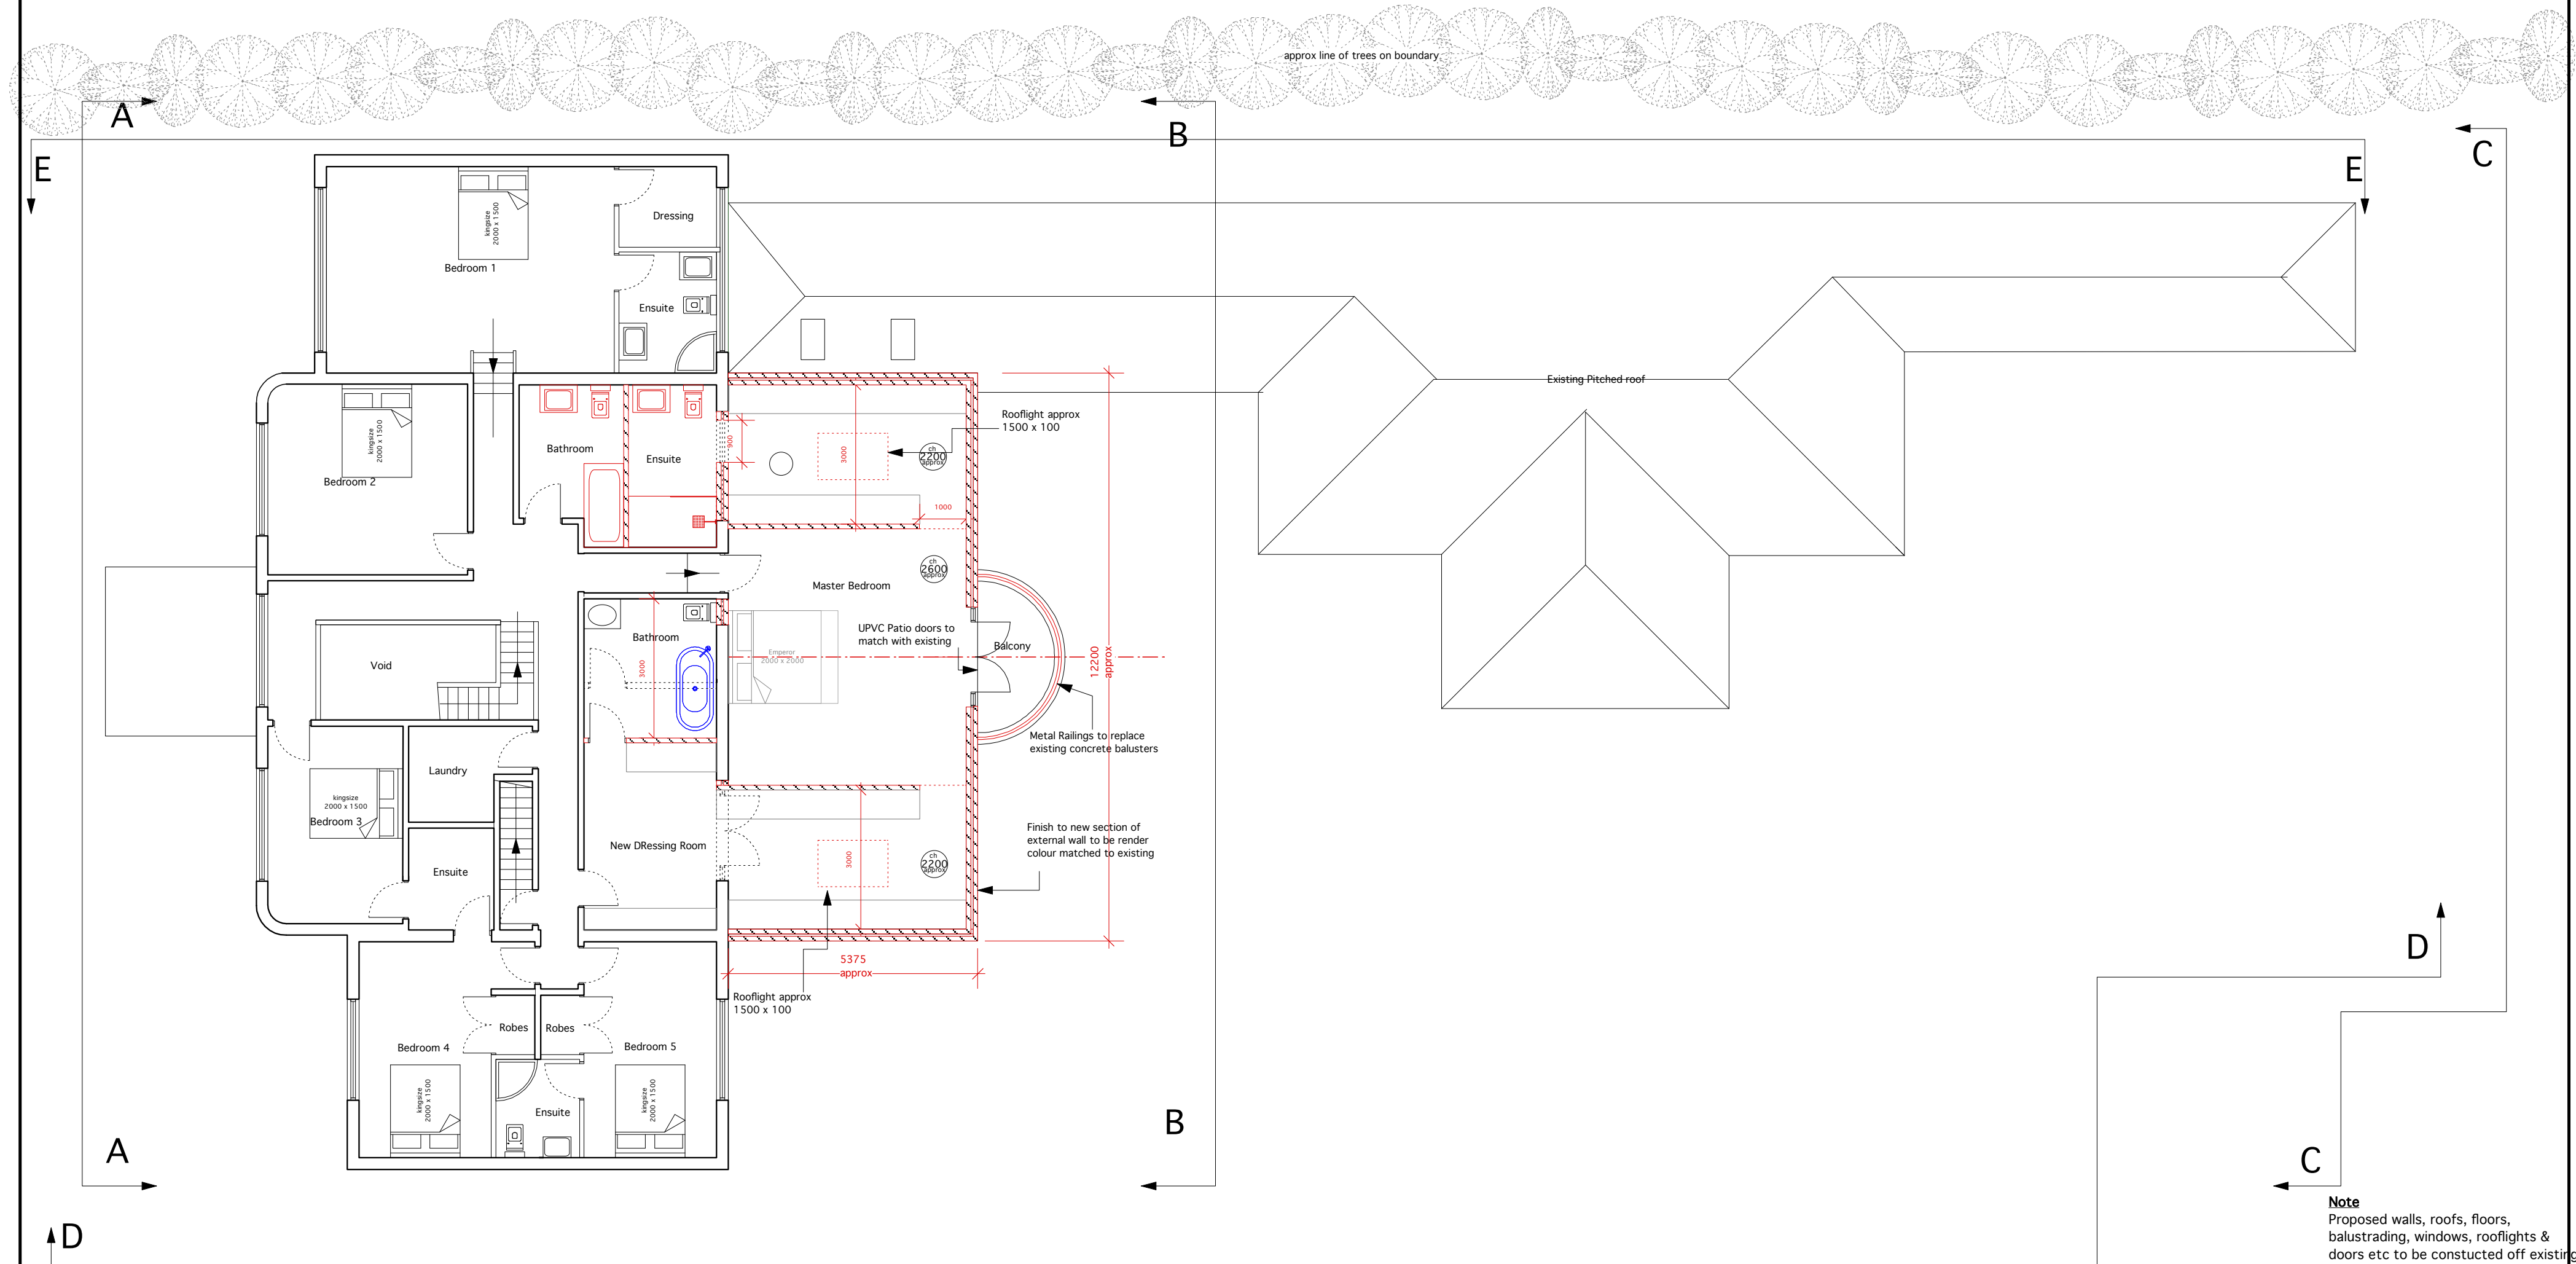


 

PROPOSED FIRST FLOOR

Note
Proposed walls, roofs, floors, balustrading, windows, rooflights & doors etc to be constructed off existing walls with design & specification to be fully compliant with current Building Regulations & British Standards for Materials, Construction, Energy Conservation & Sustainability etc

Drainage
Surface water & Foul water systems to be designed & approved by Building Control in advance of work on site

client	Mr A ASHLEY & Ms H FLETCHER		
project	Rear First Floor Extension @ Wayside House, Watling Street, Burbage, LE10 3JA		
drawing	First Floor Plan as Proposed		
drawing no	AA-05	scale	1:100 @ A2
date	10.10.2025	drawn	WLL