



PROPOSED D-D SIDE ELEVATION 1

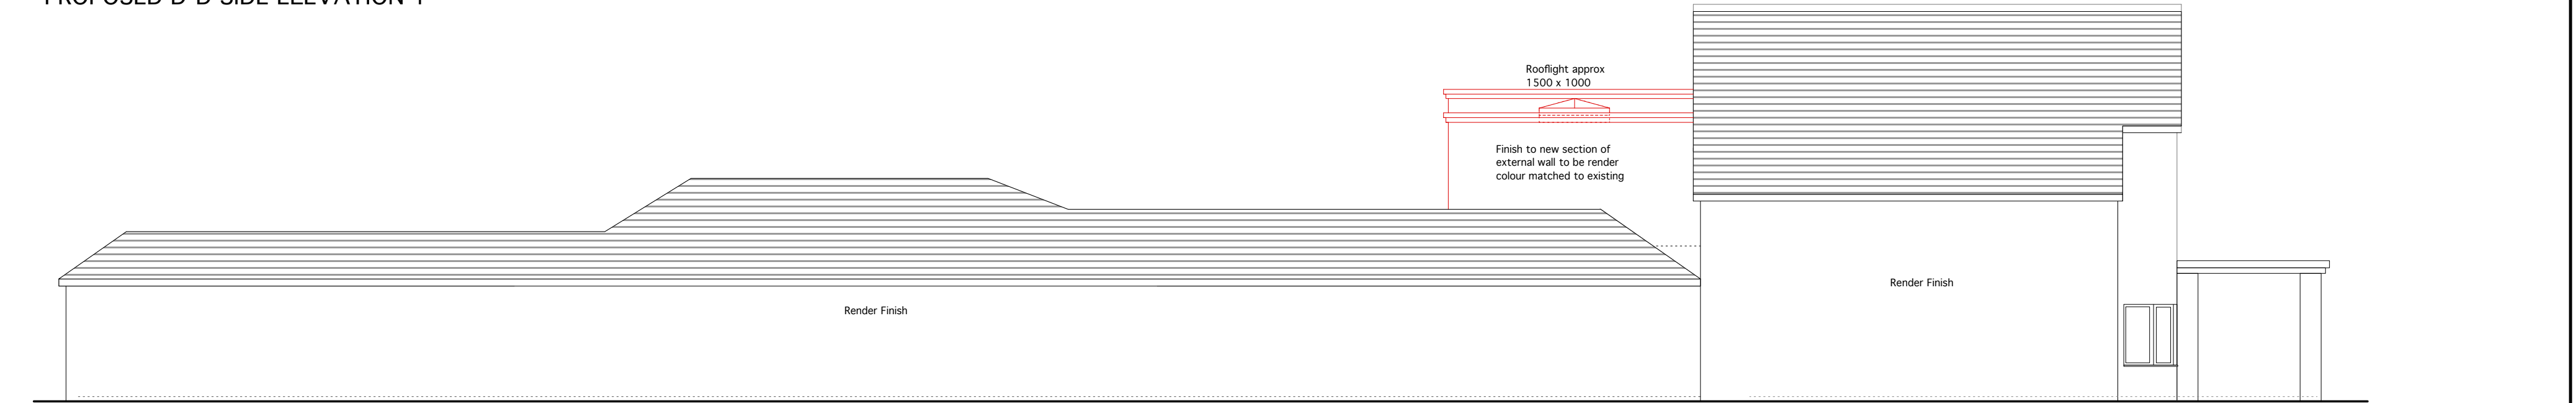


PROPOSED E-E SIDE ELEVATION 2



PROPOSED A-A FRONT ELEVATION (UN-CHANGED)

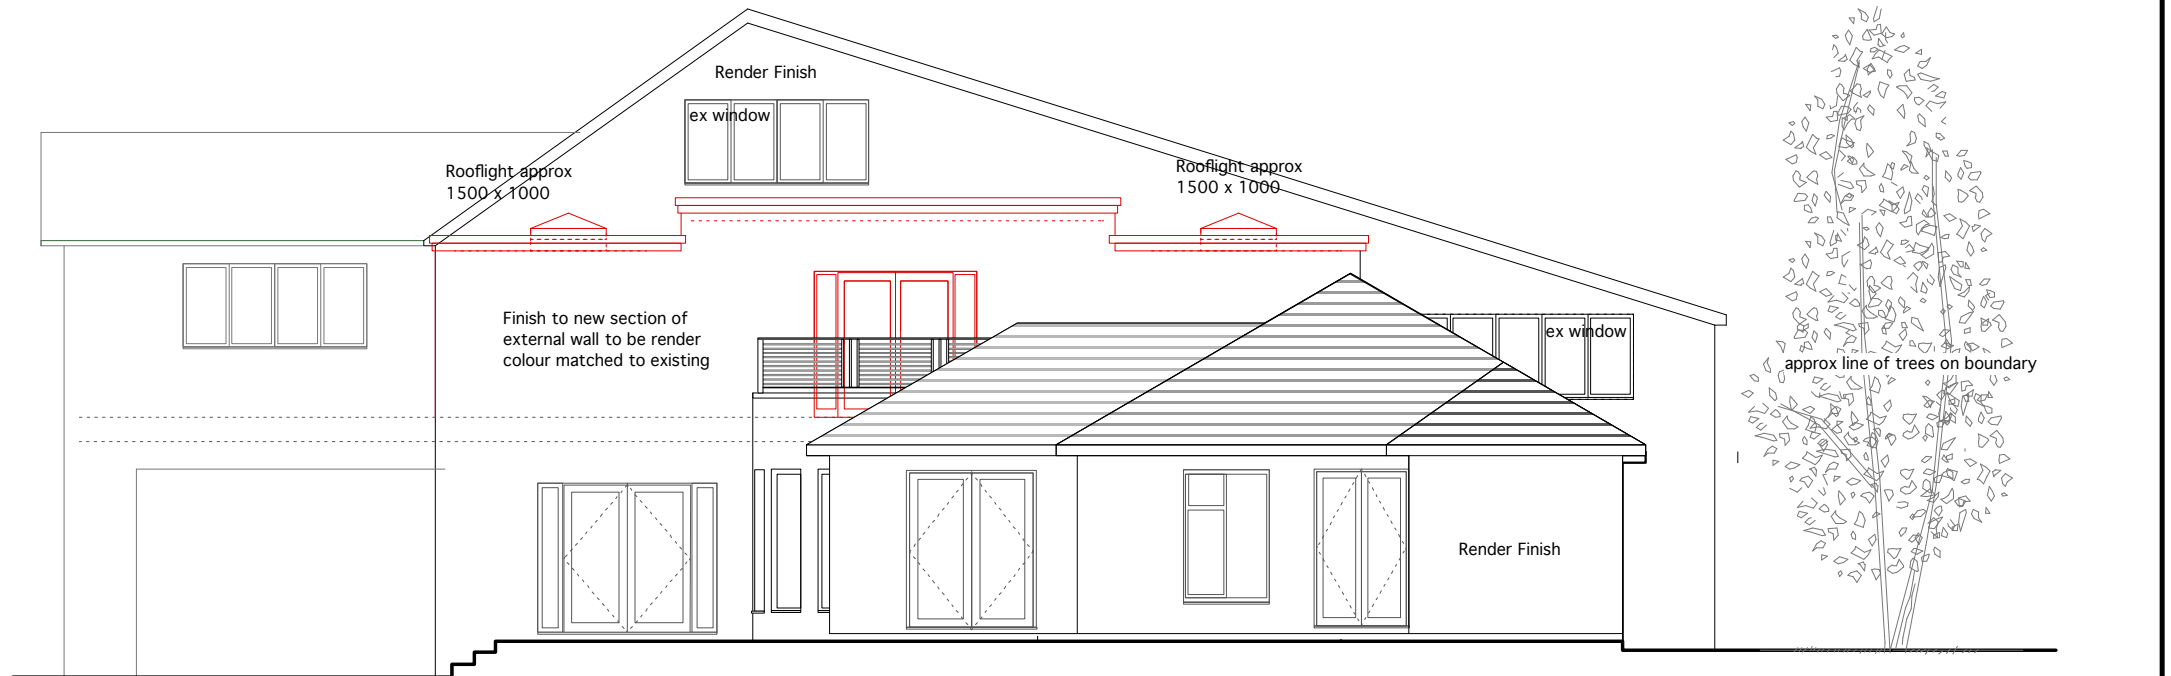

PROPOSED C-C REAR ELEVATION 1

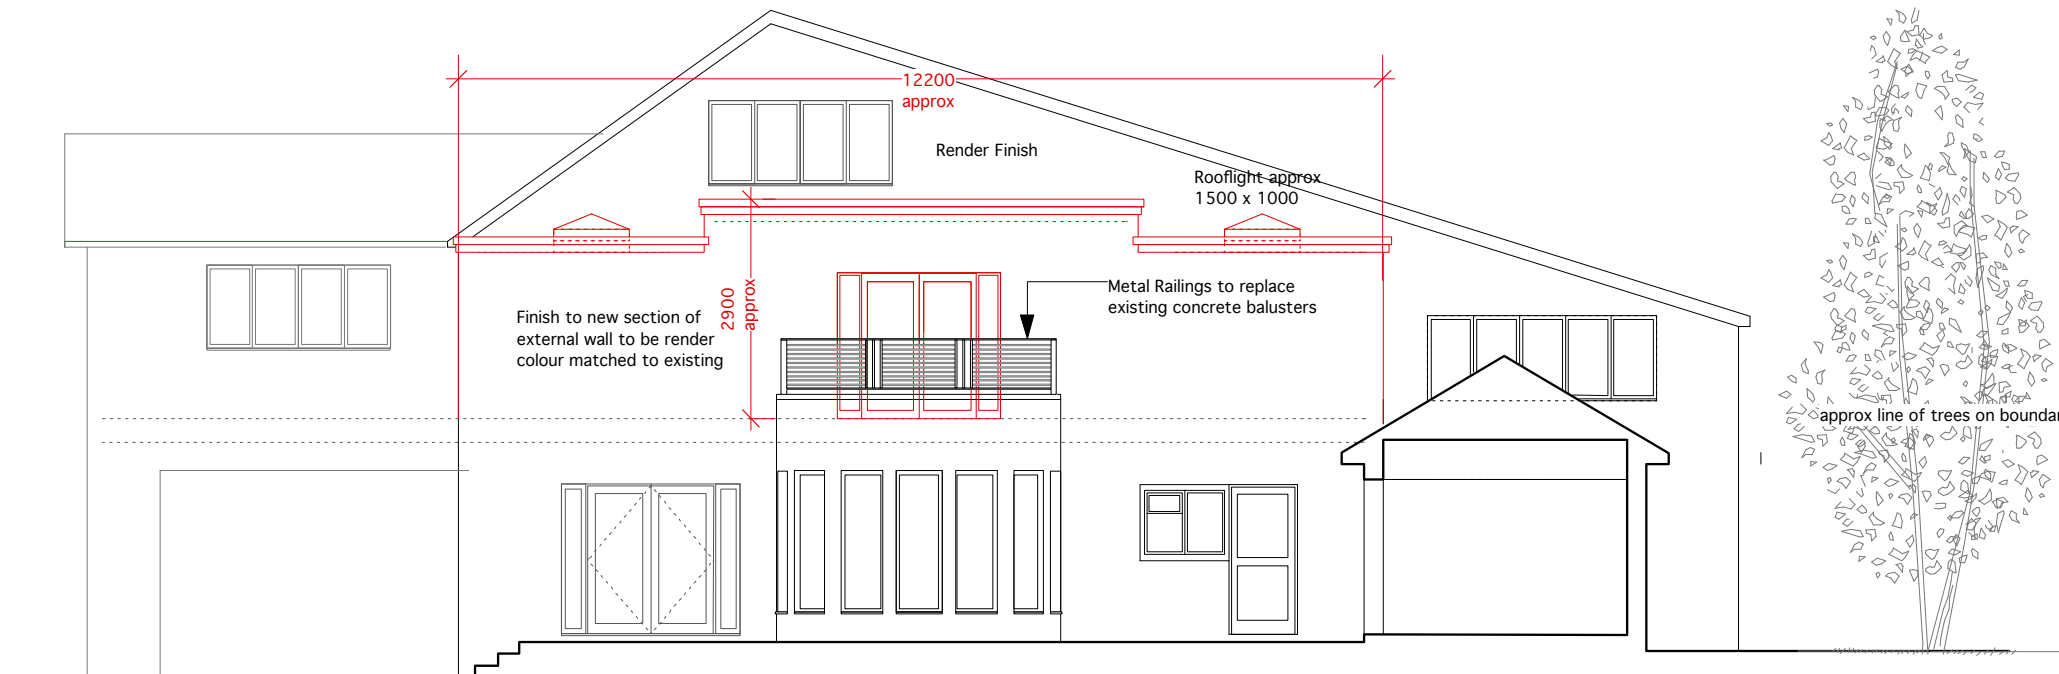

PROPOSED B-B REAR ELEVATION 1

Note
Proposed walls, roofs, floors, balustrading, windows, rooflights & doors etc to be constructed off existing walls with design & specification to be fully compliant with current Building Regulations & British Standards for Materials, Construction, Energy Conservation & Sustainability etc

Drainage
Surface water & Foul water systems to be designed & approved by Building Control in advance of work on site

client	Mr A ASHLEY & Ms H FLETCHER		
project	Rear First Floor Extension @ Wayside House, Watling Street, Burbage, LE10 3JA		
drawing	Elevations as Proposed		
drawing no	AA-06	scale	1:100 @ A2
date	10.10.2025	drawn	WJL