


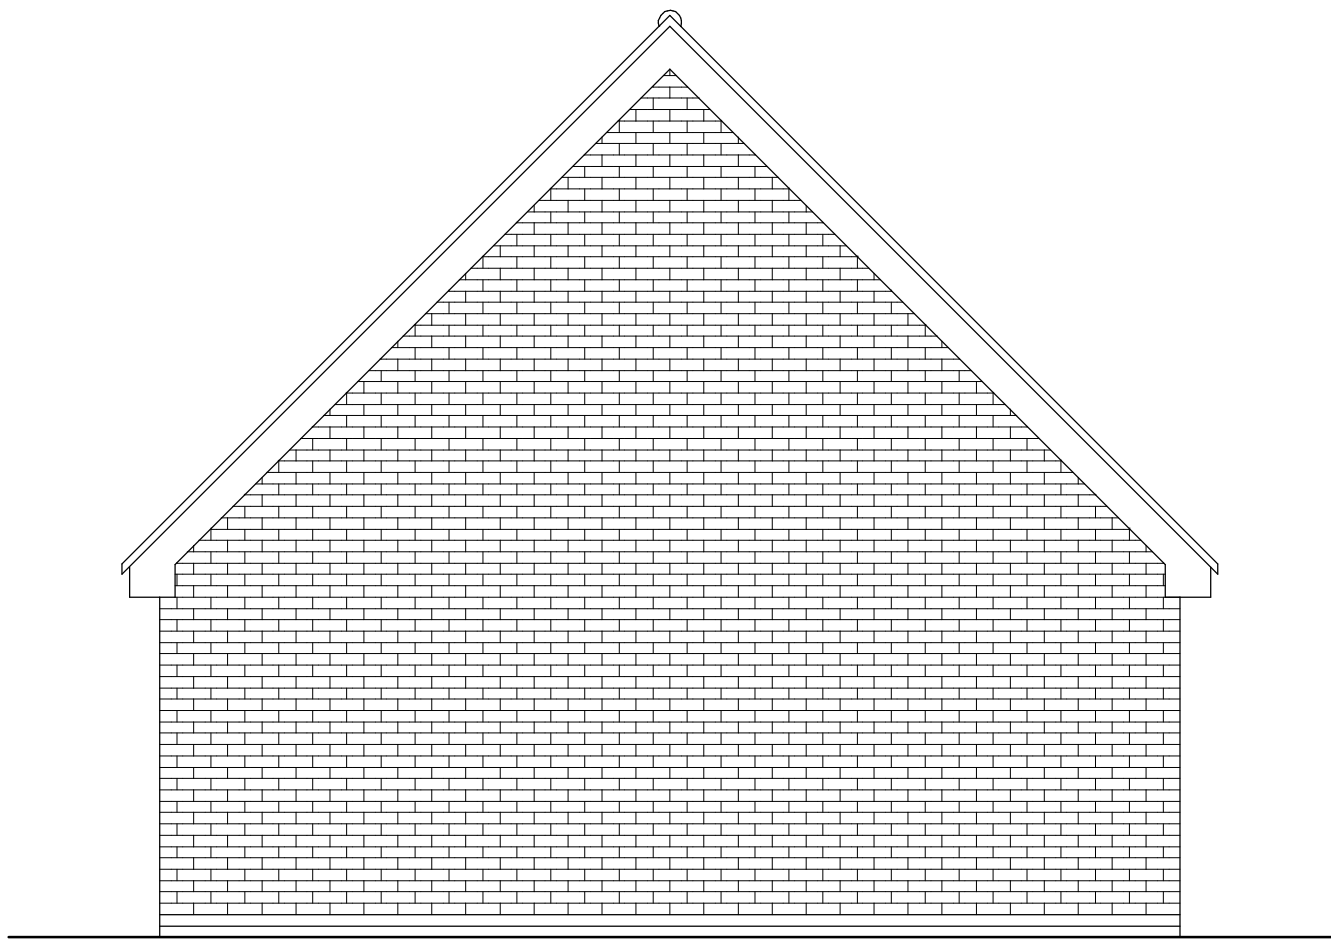


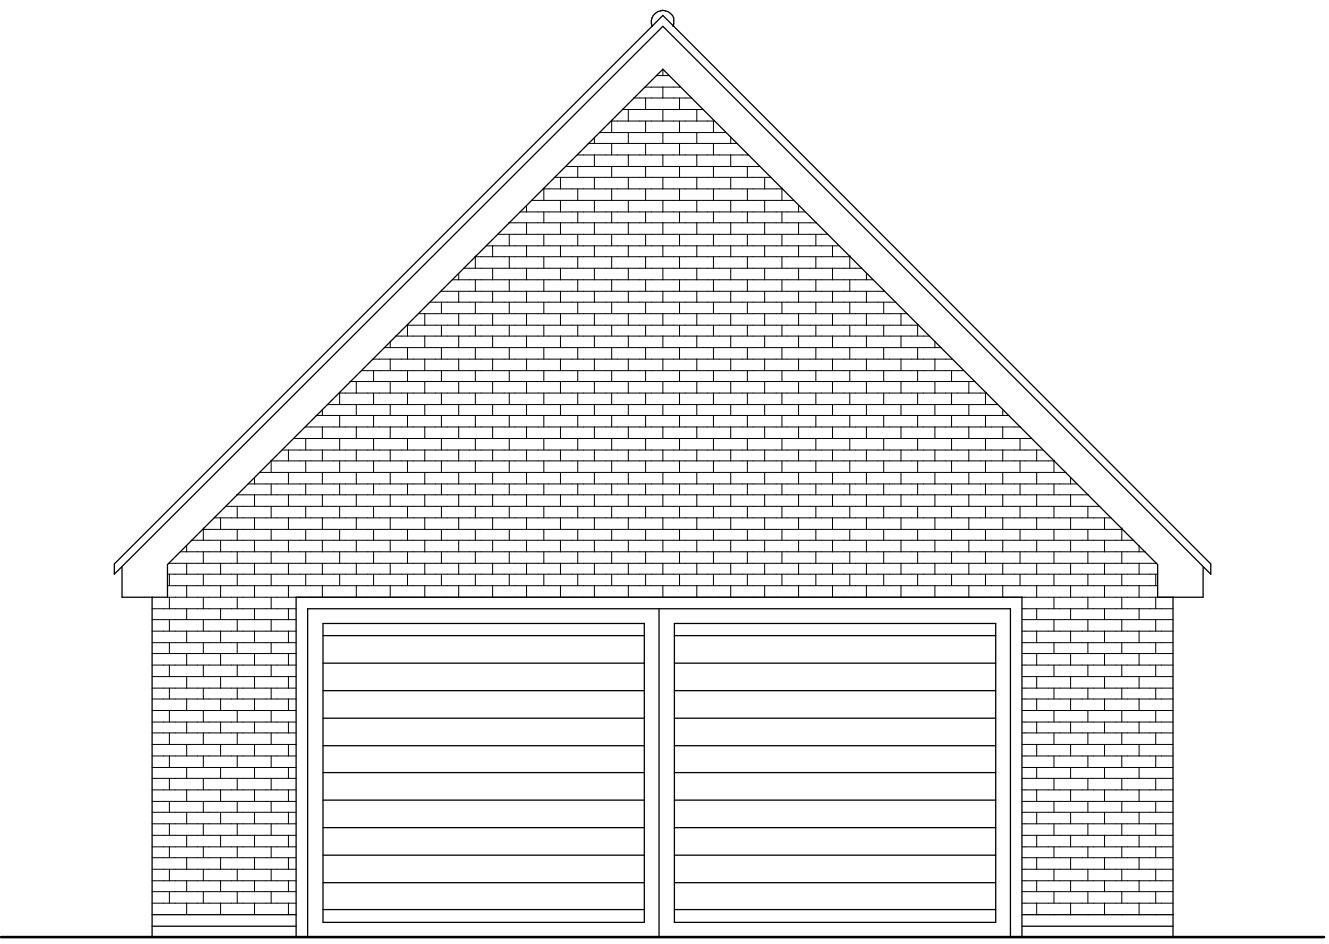


Elevation To No 13

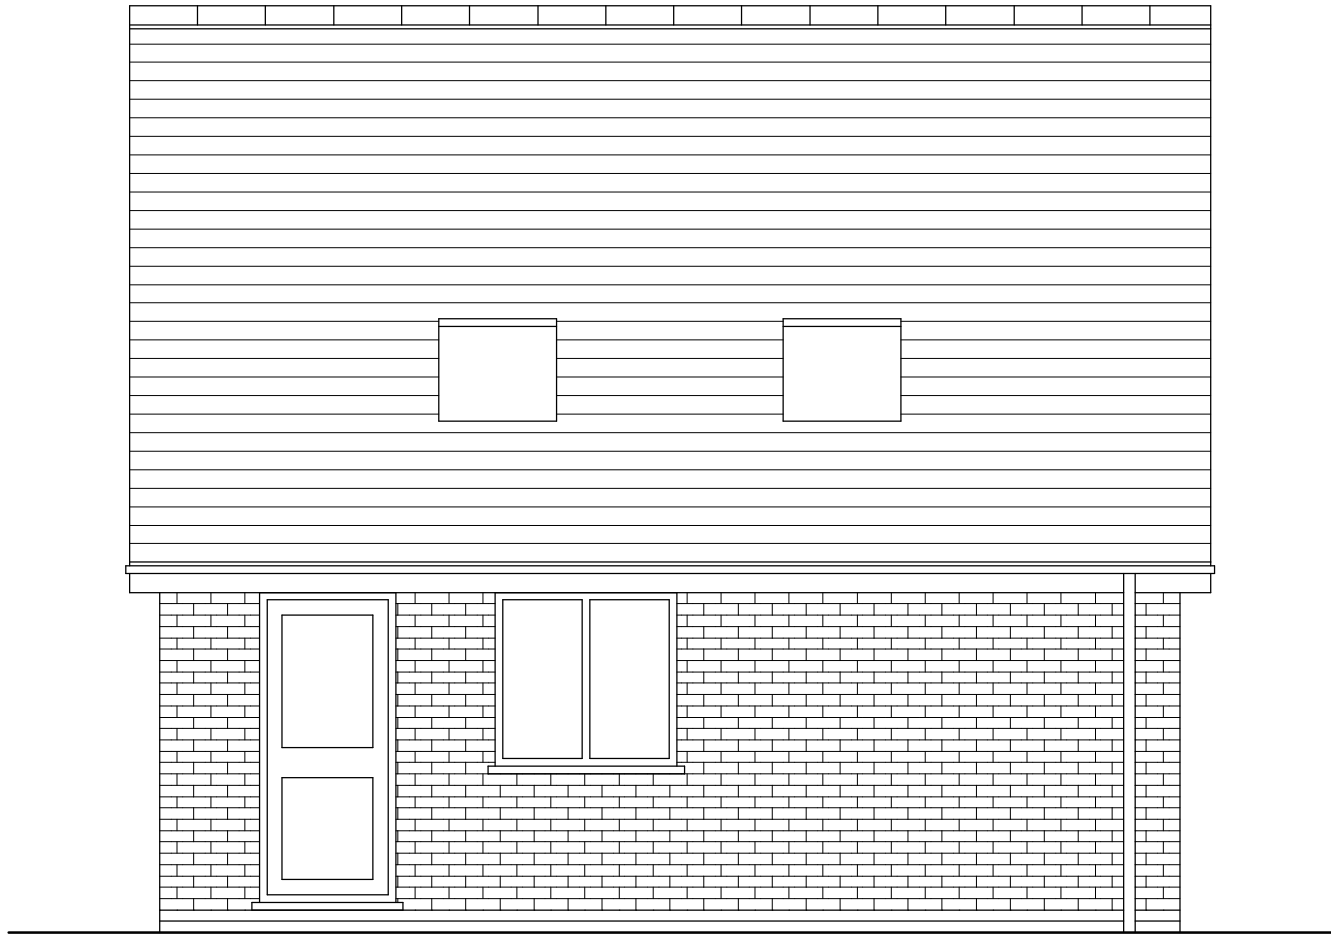


Elevation To No 17

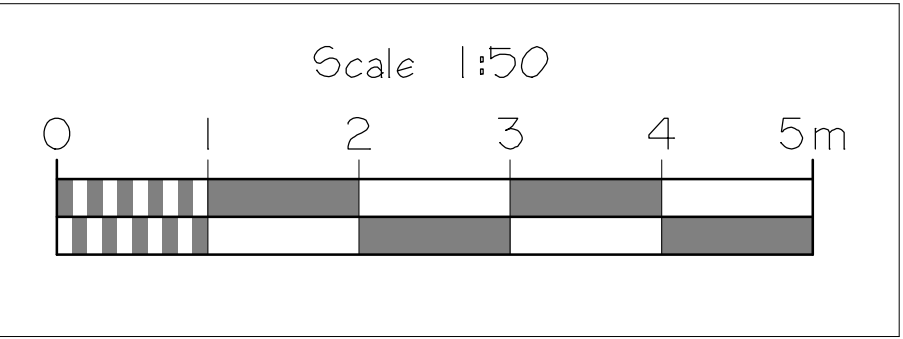


Elevation To No 15

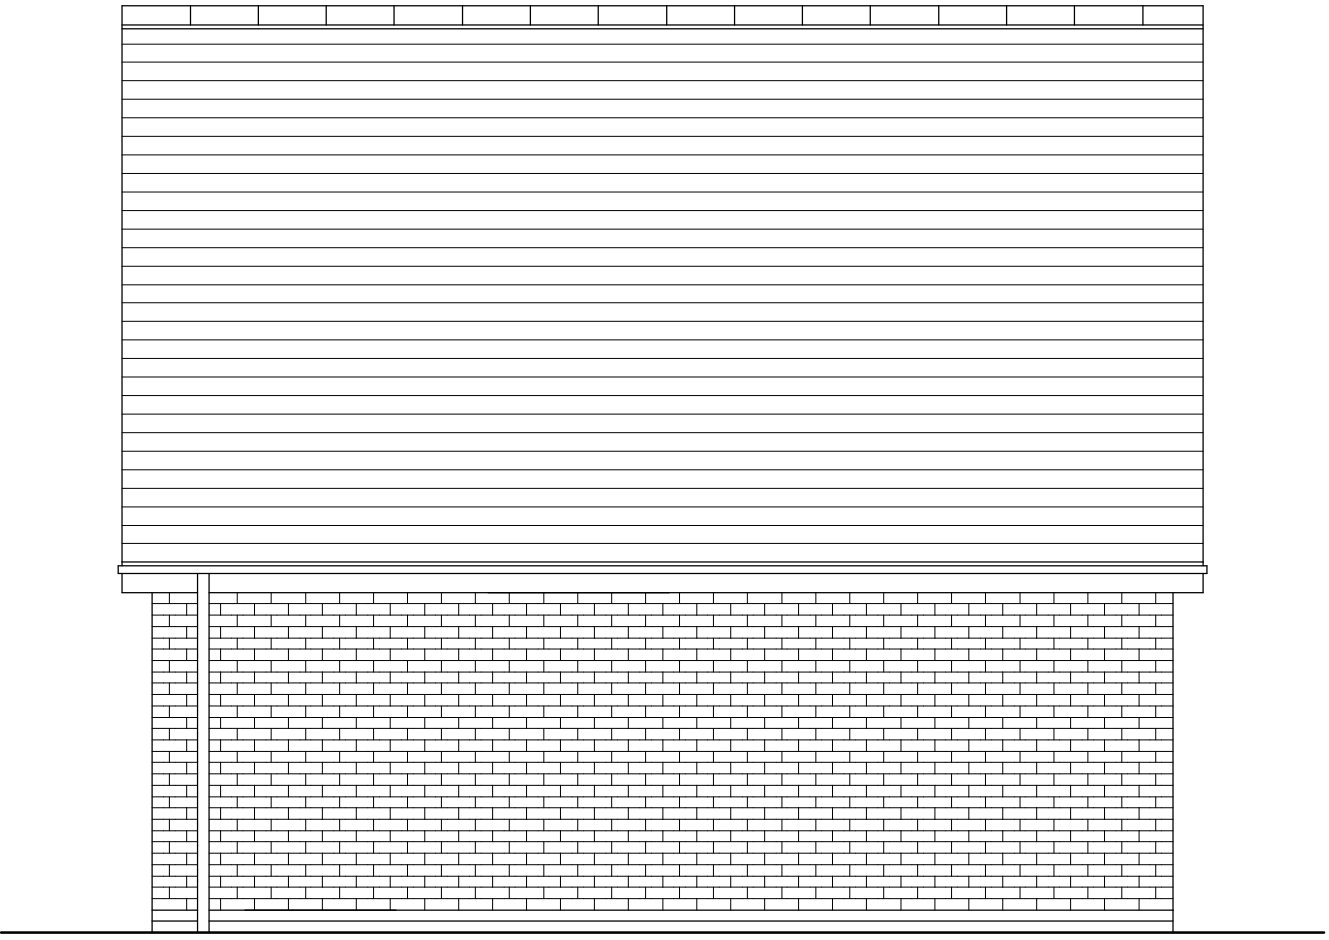

Elevation To Rear Boundary

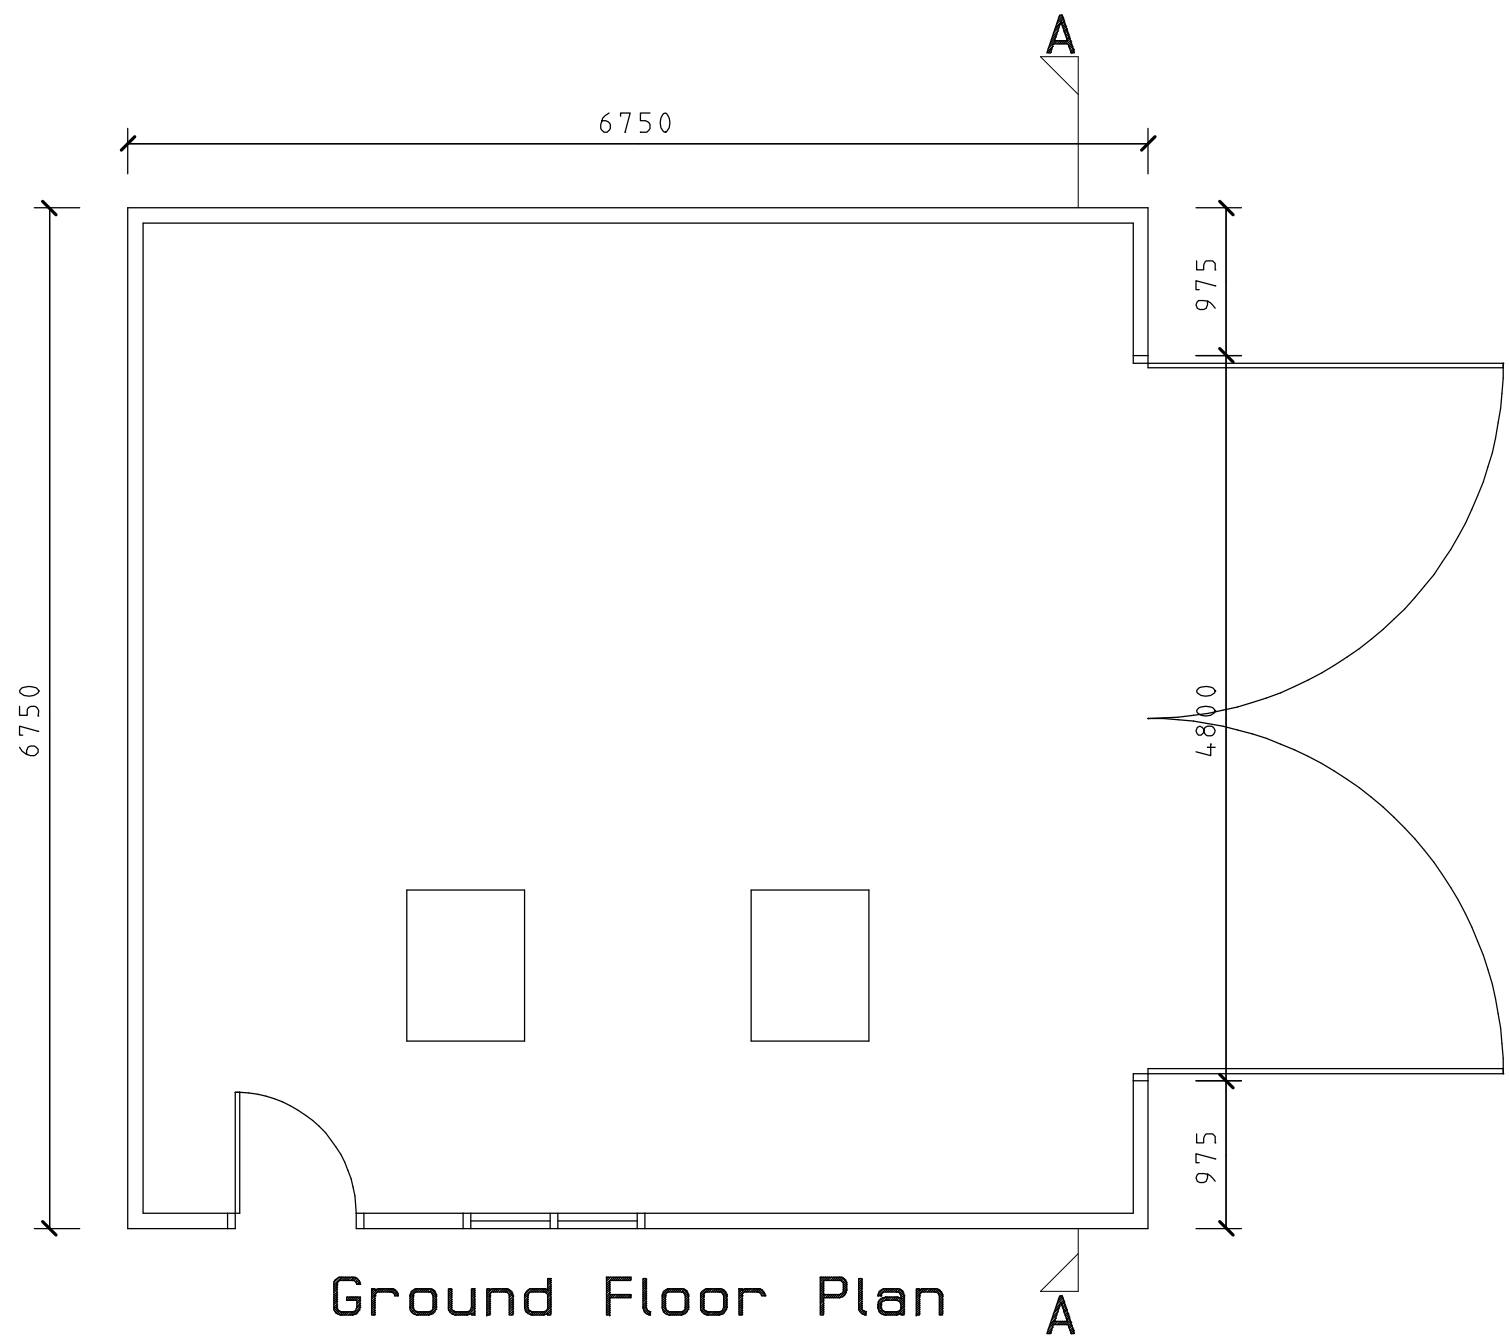

Ground Floor Plan

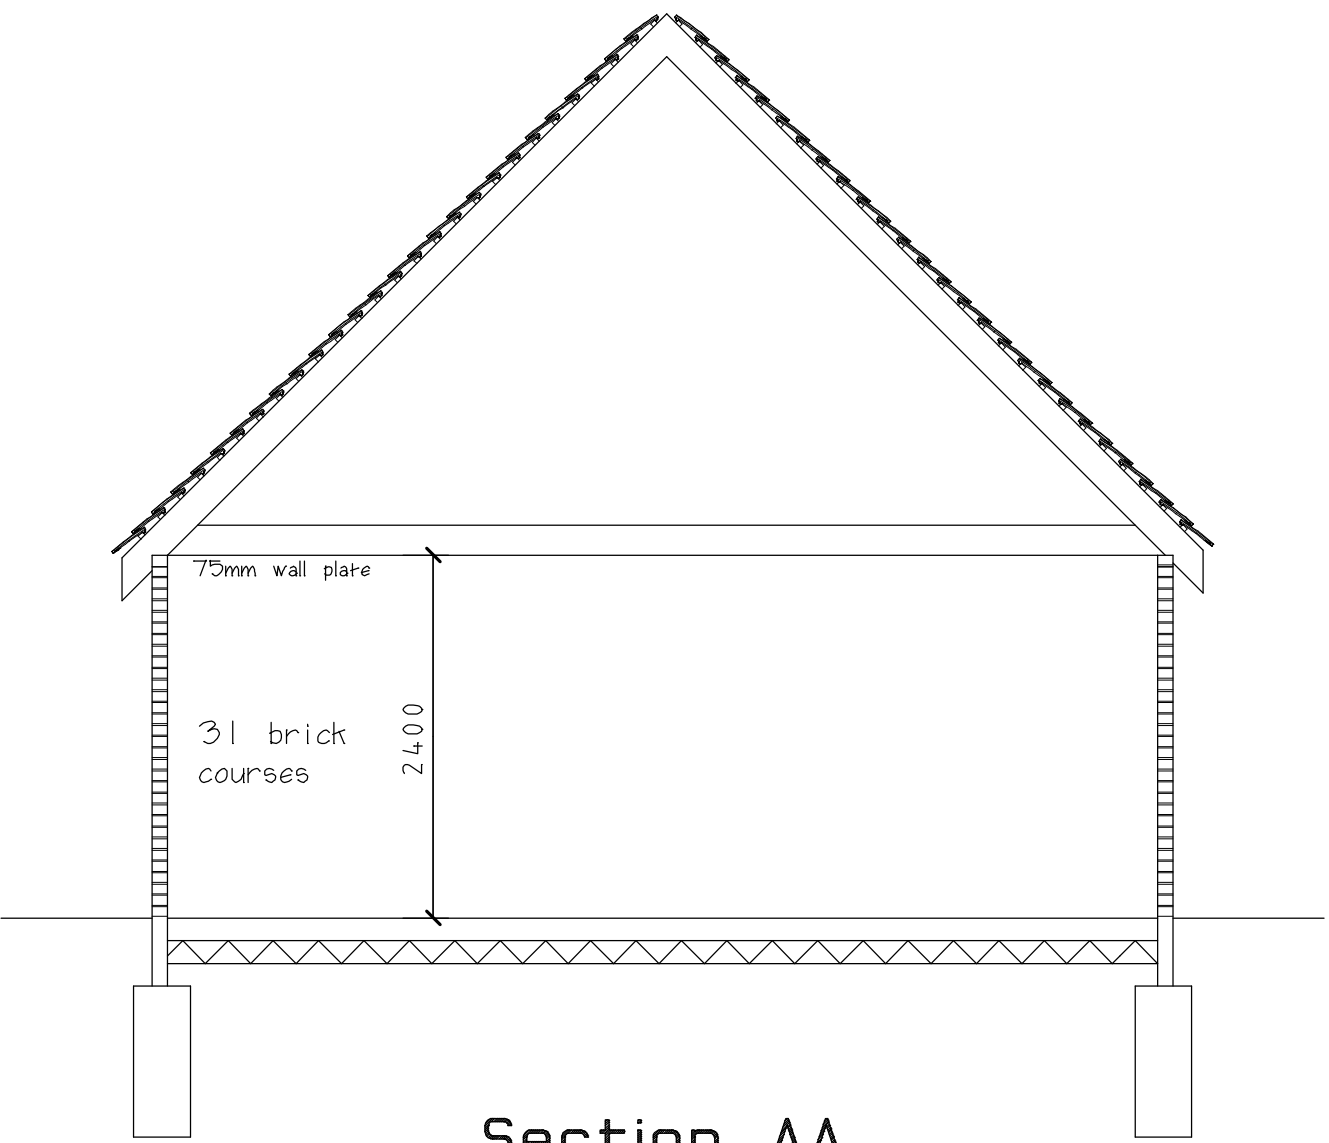

Section AA

CLIENT
Paul Worthington

JOB TITLE
**15 Clives Way
Hinckley
Leicester
LE10 0EU**

DRAWING TITLE
**Proposed Garage
To The Rear Of
Semi Detached
Bungalow**

SCALE	SHEET	DATE	DRAWN BY
1:50 & 1:100	A1	May 2025	A Moore

ANDREW MOORE
ARCHITECTURAL SERVICES
Tel: 07973397765
Email: andrewmoore@workmail.com

DRG NO	SHEET NO
1689	