




Front Elevation




Side Elevation

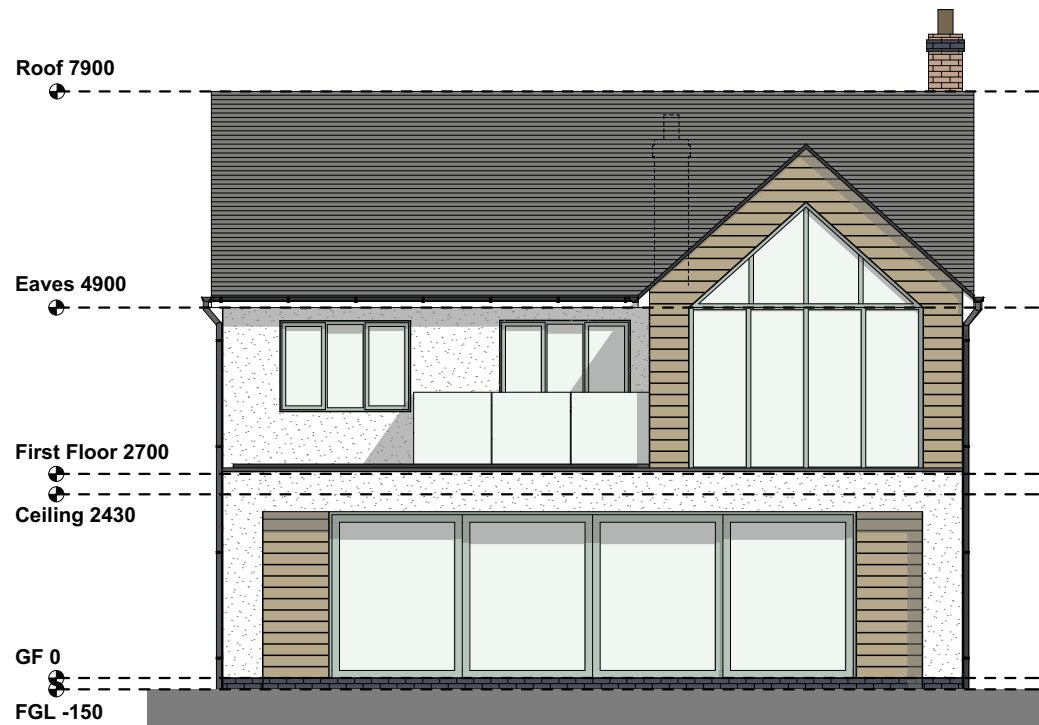


Rear Elevation



Side Elevation

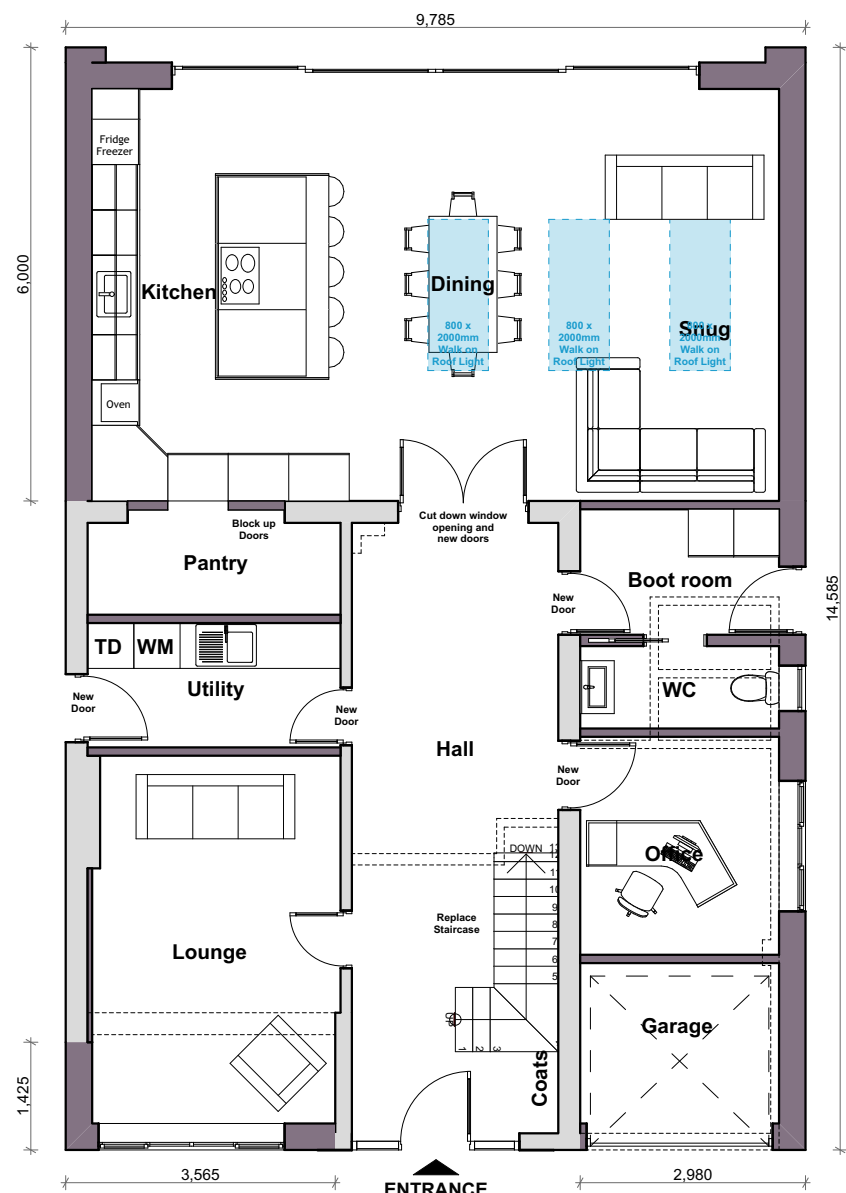

Ground Floor

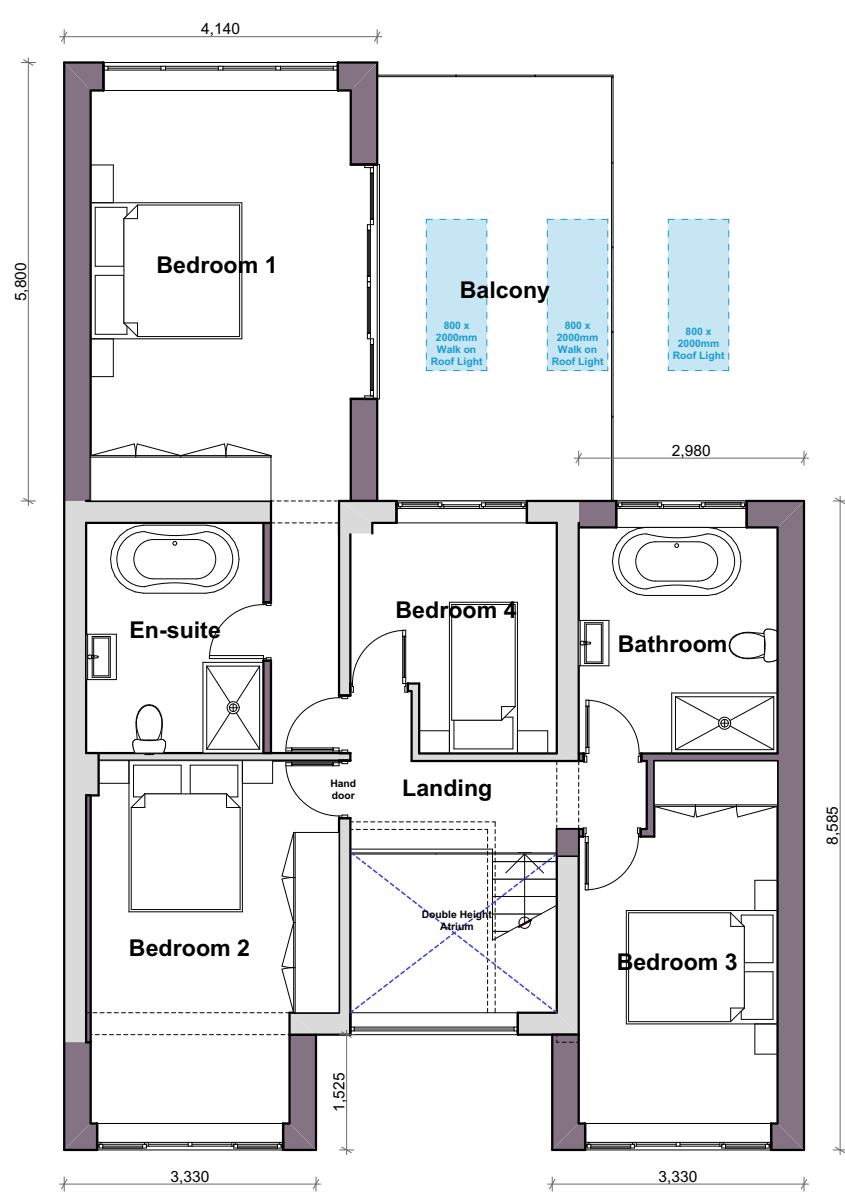

First Floor




Indicative Front Visual (nts)



Indicative Rear Visual (nts)



Indicative Internal Visual (nts)

 

Scale Bar 1:100

WALL LEGEND	
	EXISTING WALL
	PROPOSED NEW WALL
	REMOVED WALL

Please Note:

- This drawing may be printed and scaled FOR PLANNING PURPOSES.
- All dimensions to be CHECKED ON SITE and any DISCREPANCY reported to Design Three Sixty.
- The site boundary shown is the best assumed from available data & does NOT represent legal ownership.
- All dimensions in mm unless otherwise stated.

Revisions.

DESIGN THREE SIXTY

E: info@designthreesixty.co.uk
T: +44 (0) 7904 224864
W: www.designthreesixty.co.uk

Project:
Two storey Front and Rear extension and internal alterations

31 Peters Avenue,
Newbold Verdon,
Leicester,
LE9 9PR

Client:
Mr Matthew White

Drawing Title:
Proposed Layouts and Elevations

Drawing by: IG / KF	Checked by: IG / KF
Date: 21-08-2024	Scale: 1:100 @A2
Drawing Number: 166-02	Revision: 0 / A / (B) C / D / E F / G / H / I / J / K