






Front Elevation
West

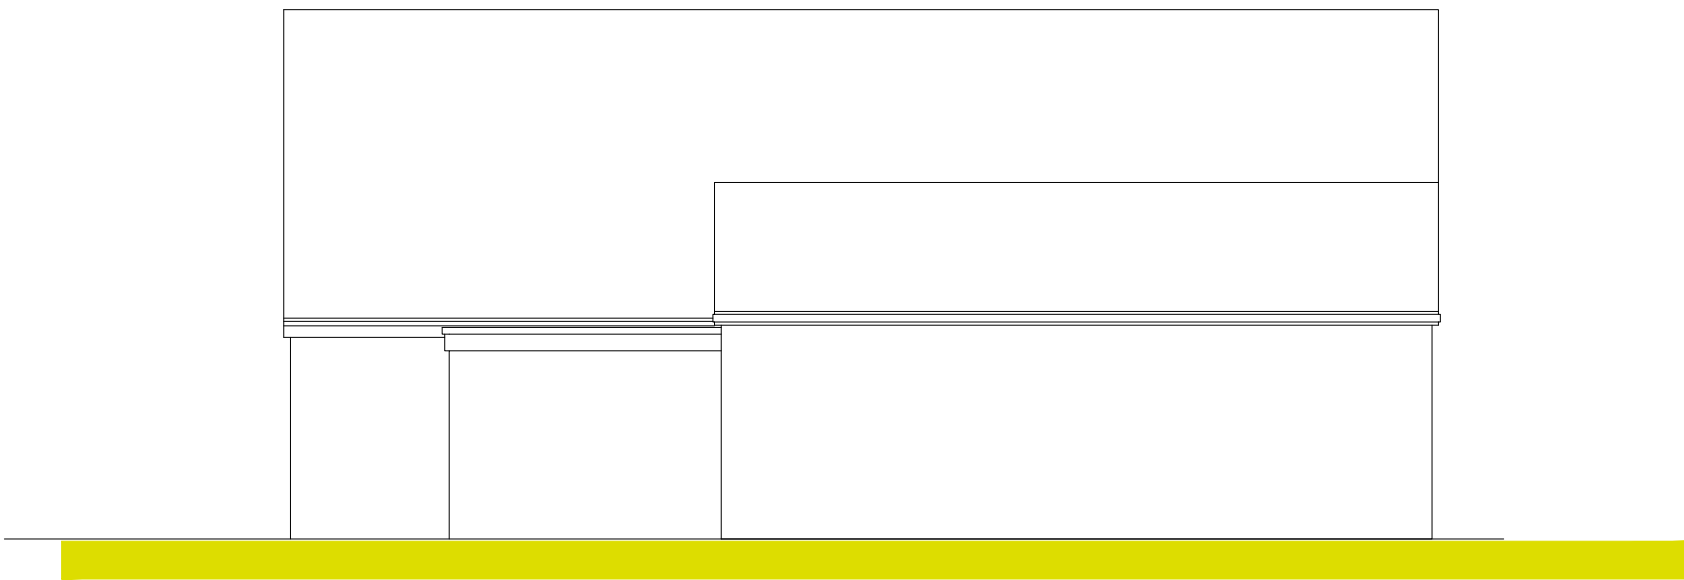


Side Elevation
South

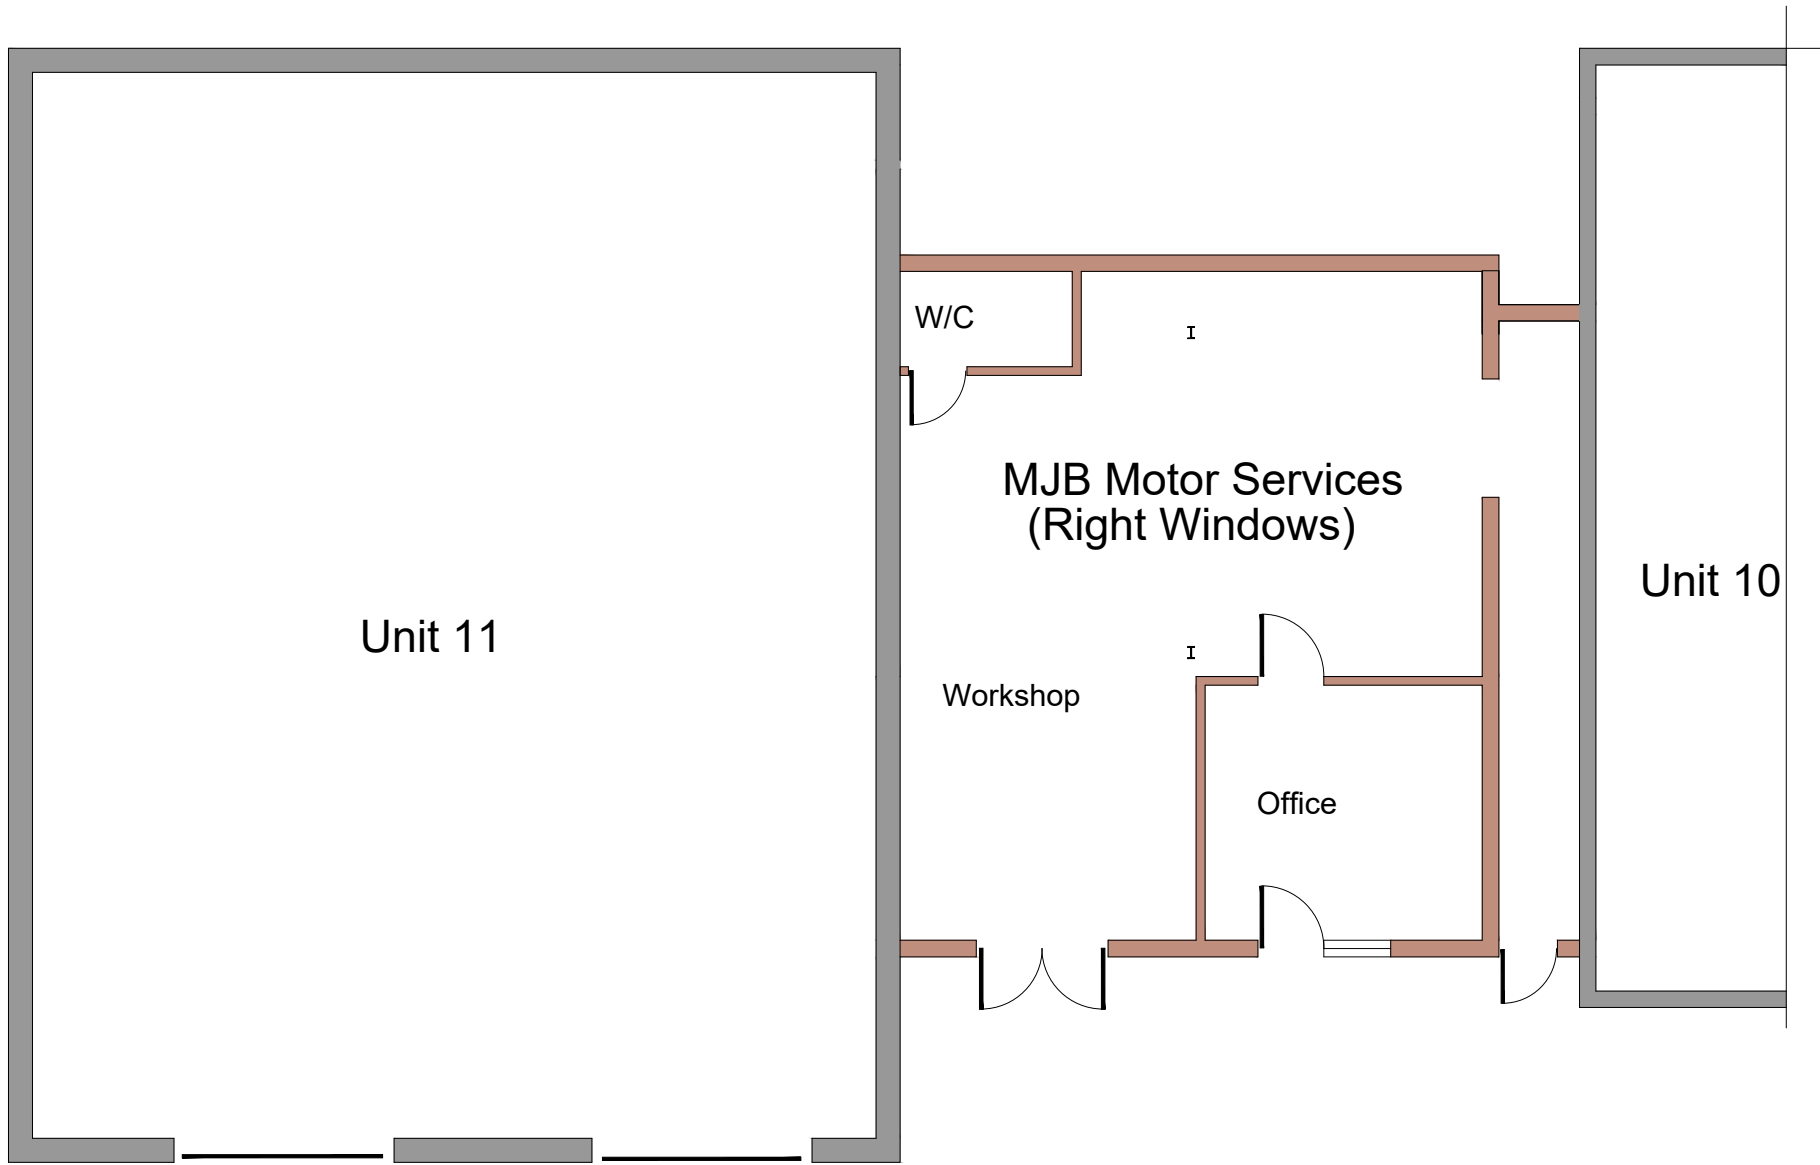

Ground Floor Plan

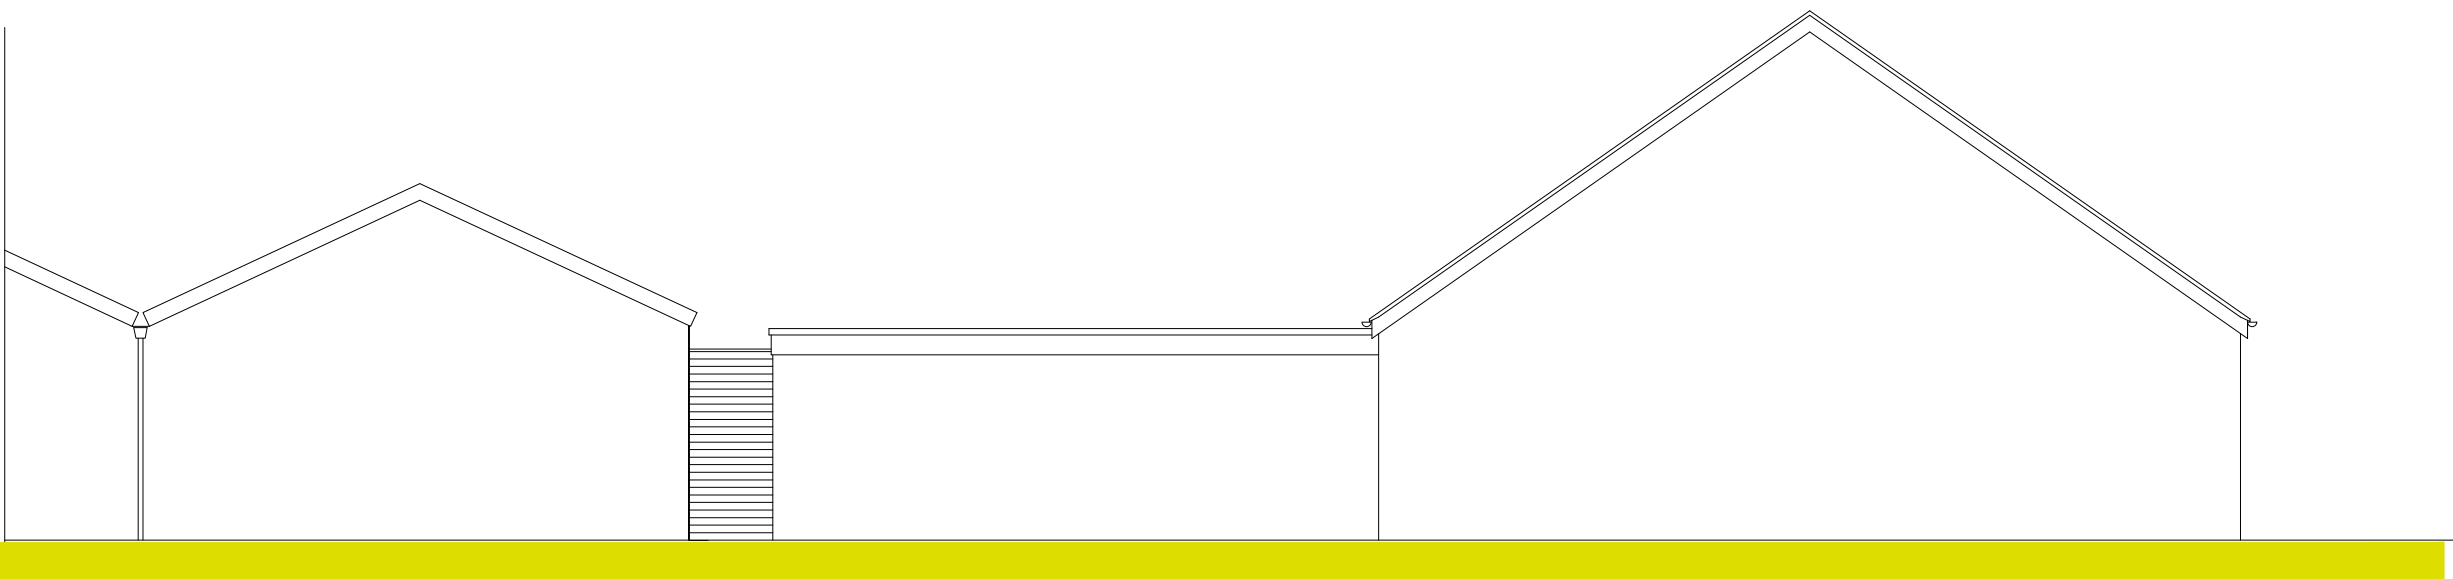

Rear Elevation
East

 

MCT Architectural Services

1 The Coach House · Cwmdale · Church Stretton · Shropshire · SY8 6JL
Tel: 01694 328517 Mob: 07968 497559 E-Mail: mctarch@yahoo.co.uk

Client MJB Motor Services

Project Raise roof of existing workshop
Sapcote Rd Ind Est
Burbage
Hinckley
LE10 2AU

Drawing Existing Plan and Elevations

Drg No 253/P3 Scale 1:100 ©A1 28/02/25