



PRODUCTION DRAWING

PROPOSED RESIDENTIAL DEVELOPMENT - LAND ADJACENT BULLS HEAD PH - MAIN STREET - NAILSTONE - WARWICKSHIRE


First Floor Plan - Plots 1 & 2
Scale 1:50

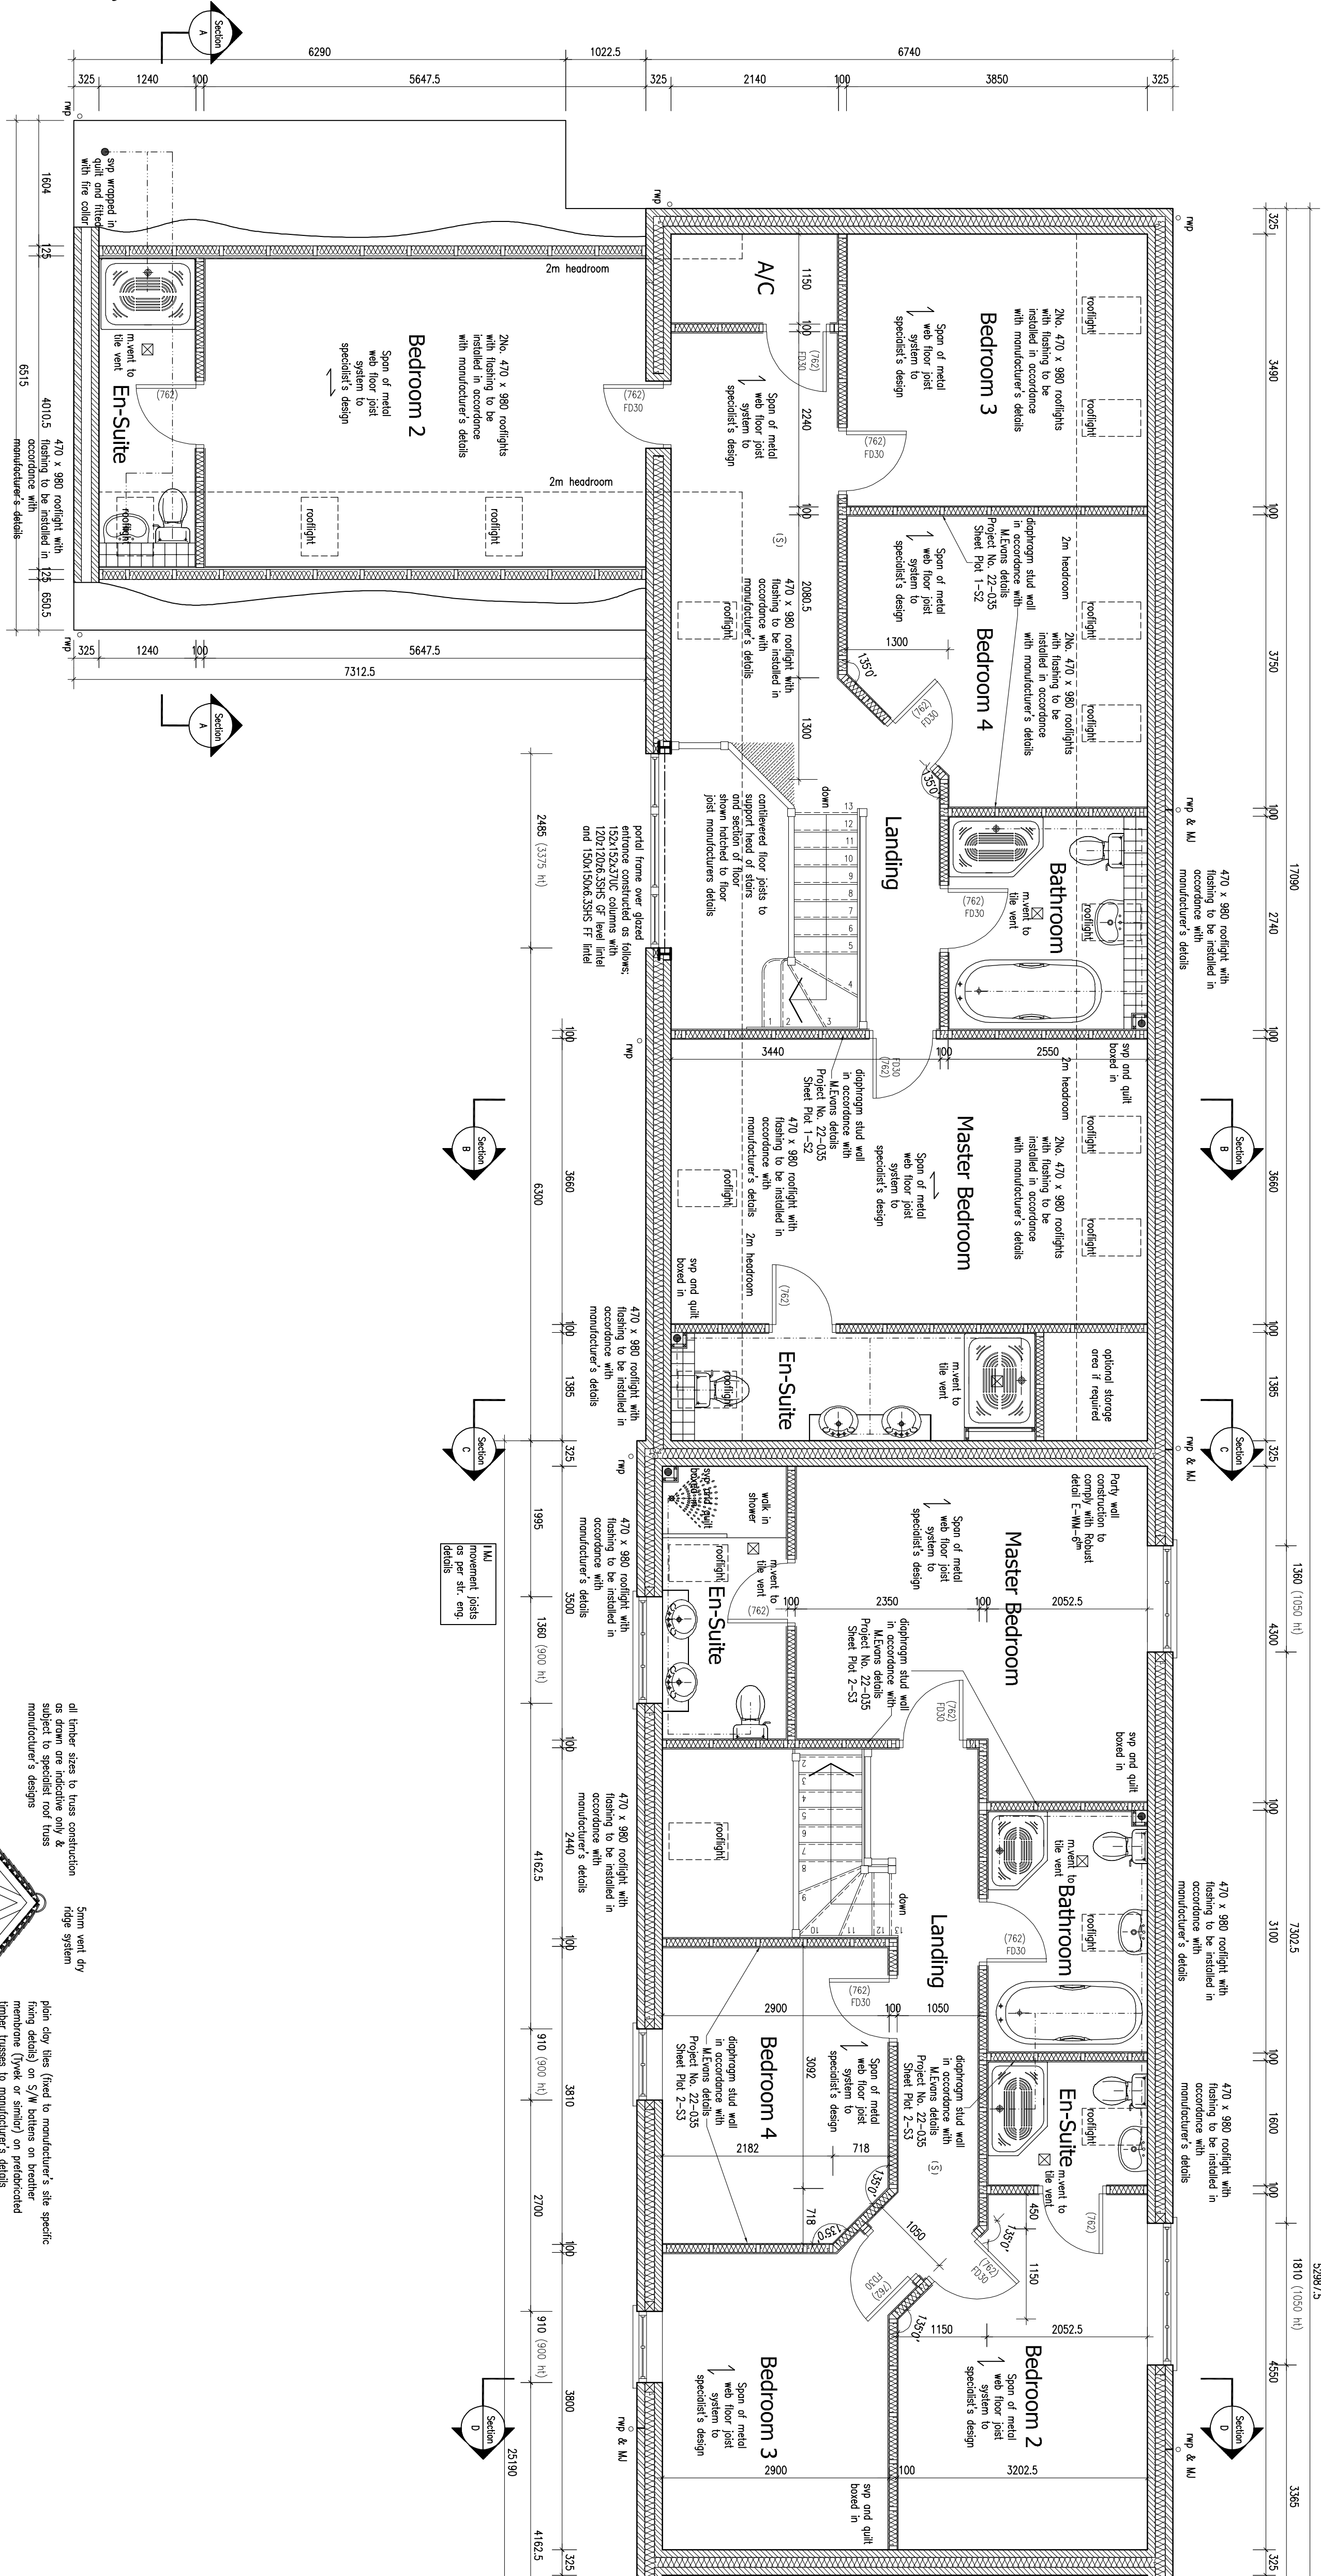

Section C-C
Scale 1:50

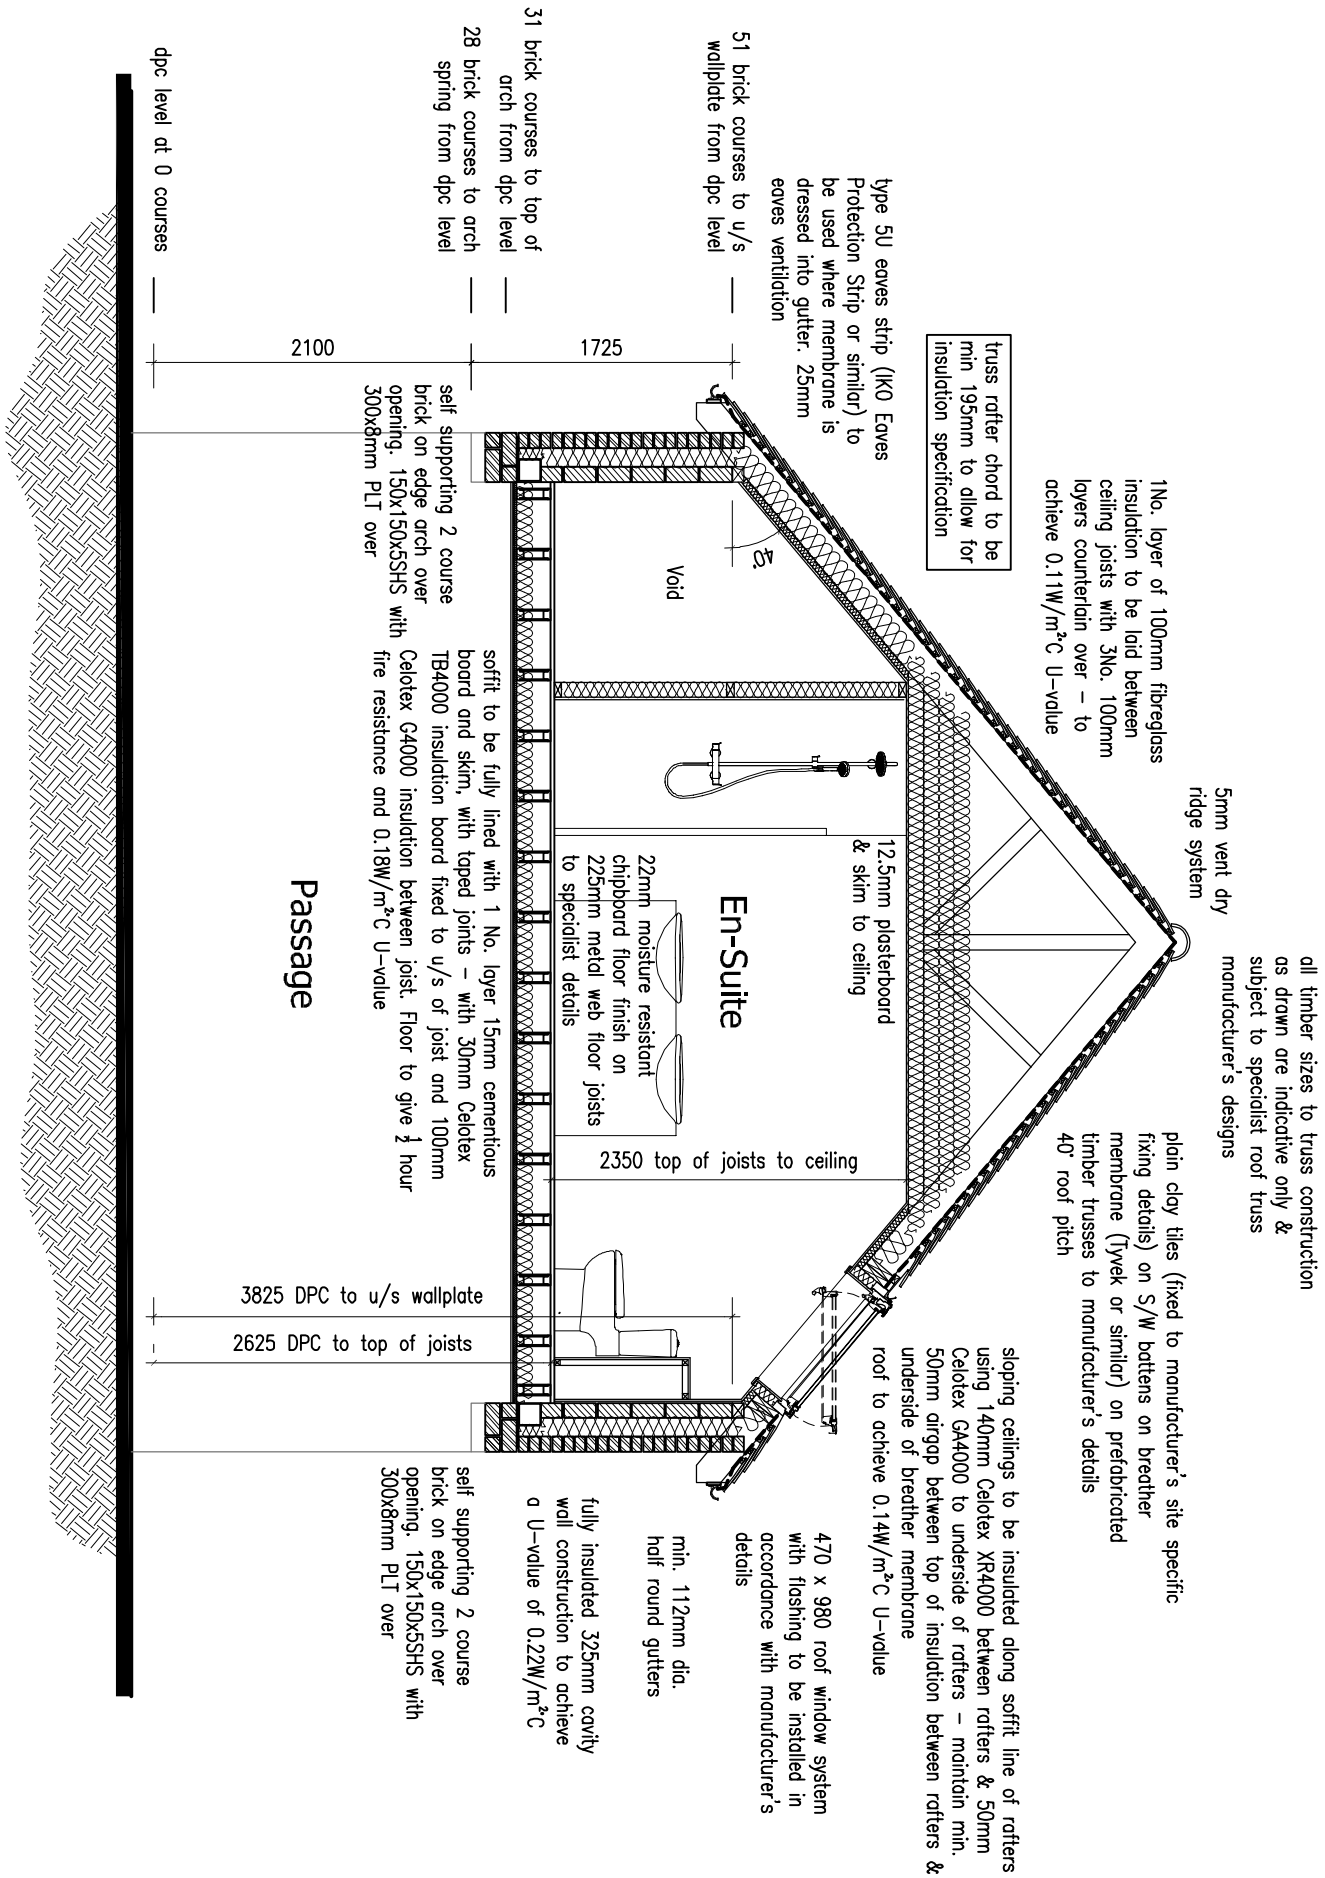

Section D-D
Scale 1:50

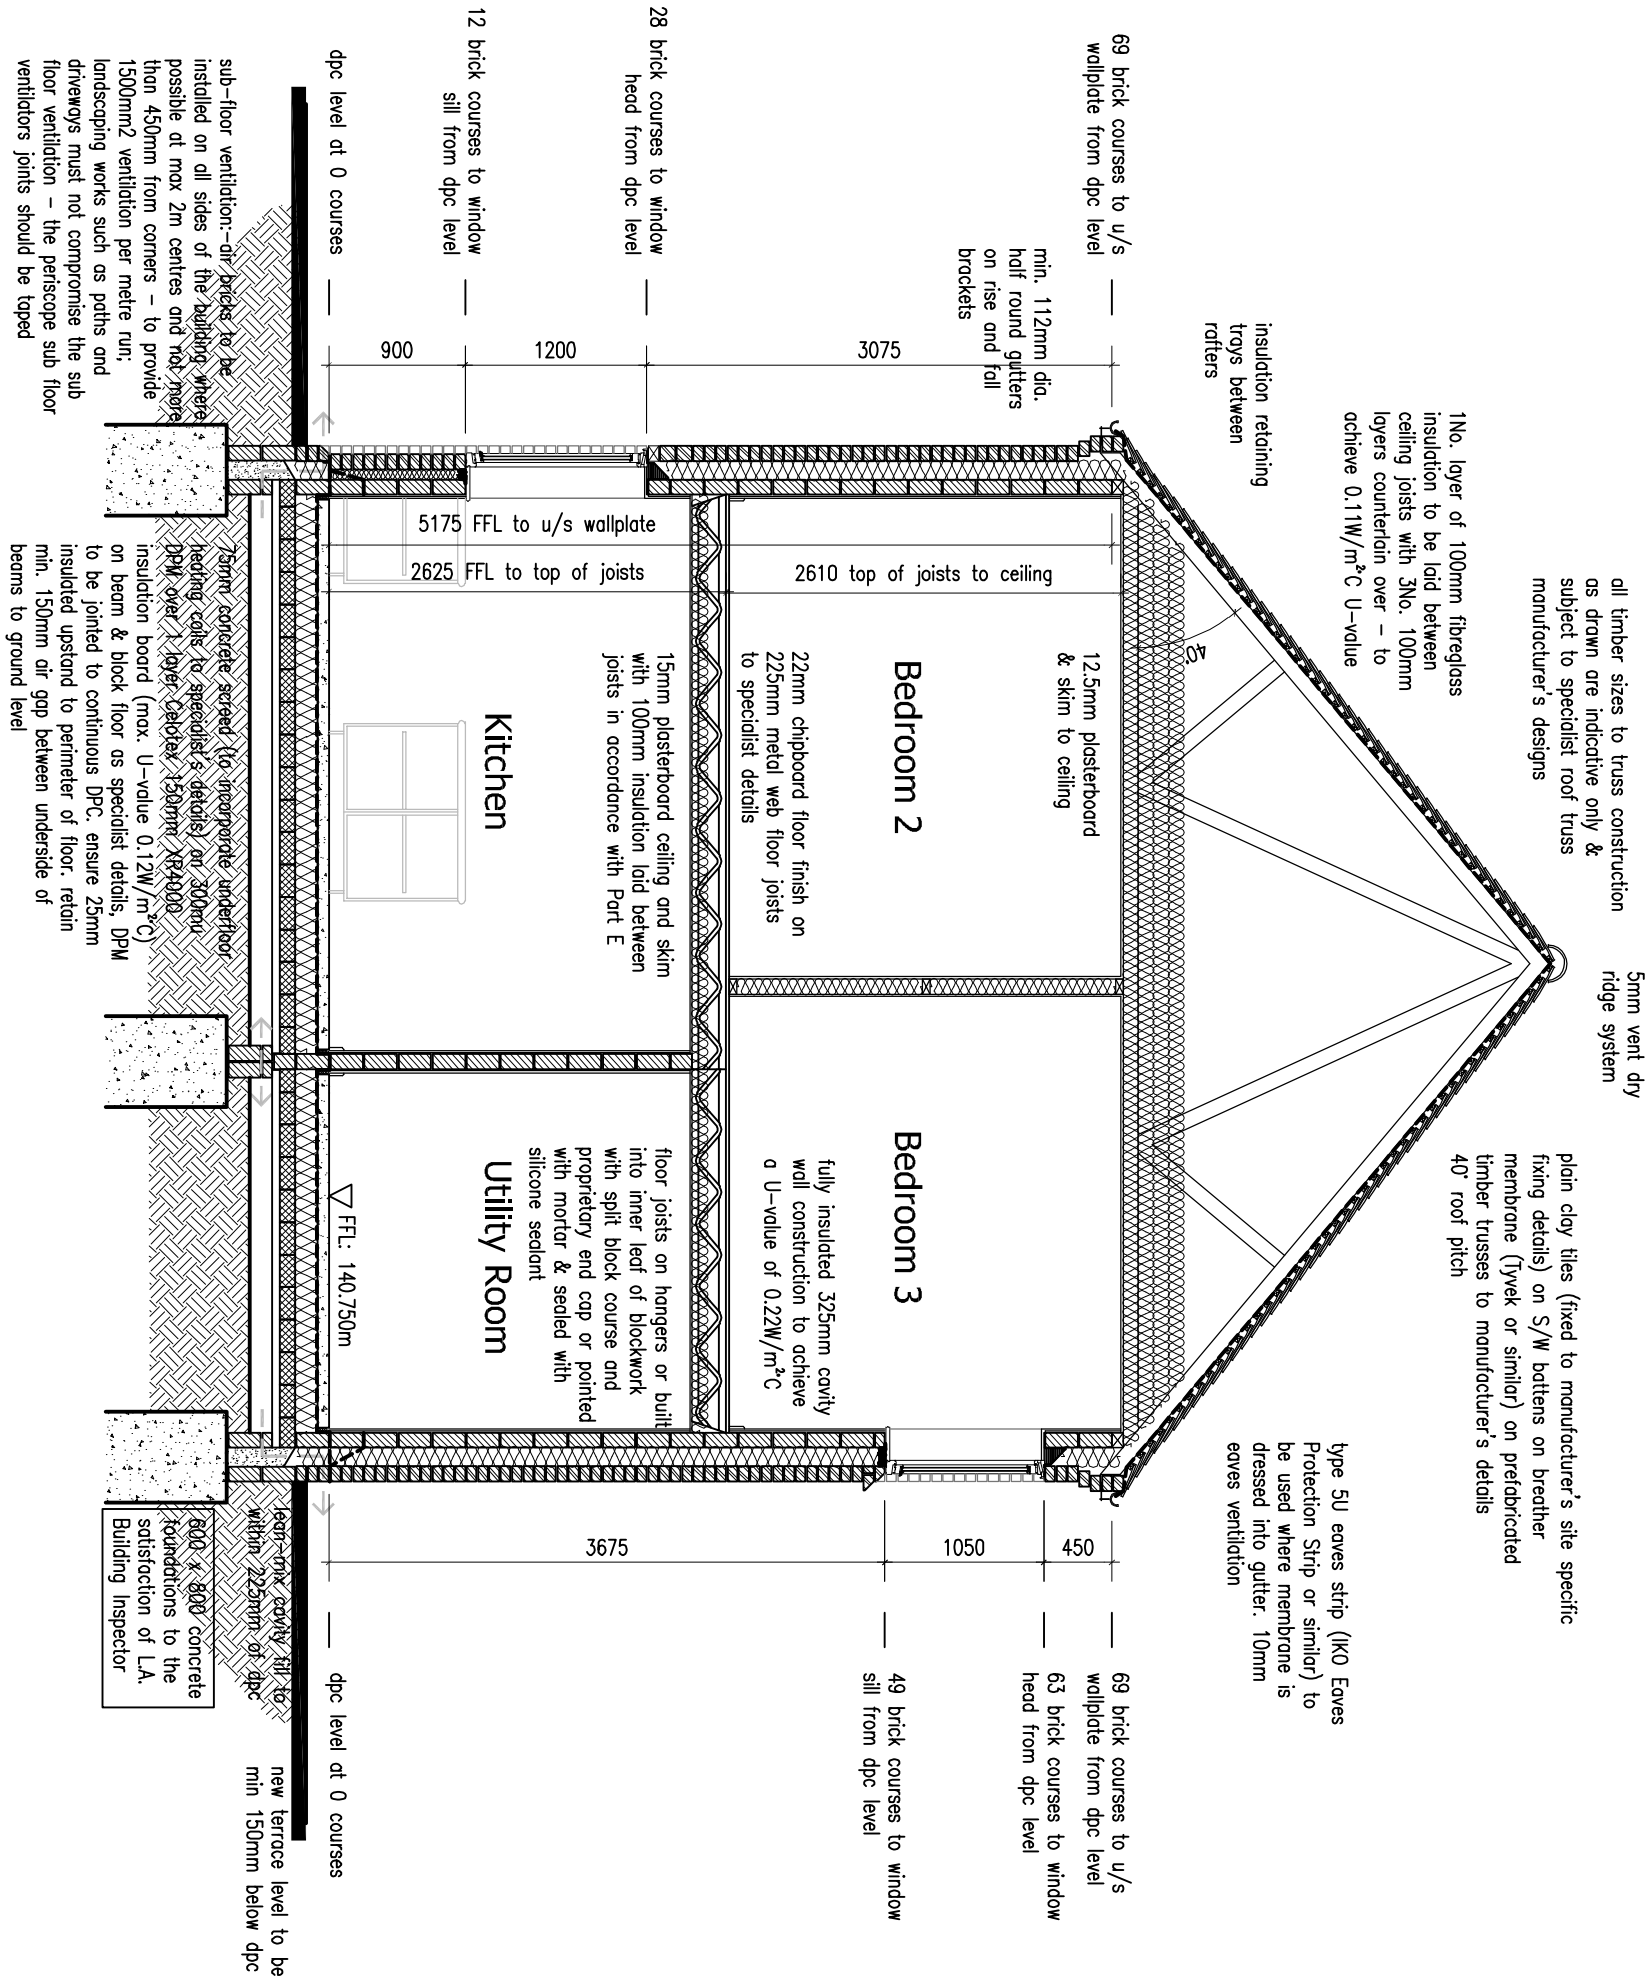

Figured dimensions must be taken in preference to scaled dimensions and any discrepancies are to be referred to David Granger Architectural Ltd. All dimensions are to be taken from the finished floor level unless otherwise stated. All drawings are copyright of David Granger Architectural Design Limited. Ordnance Survey Data. © Crown Copyright. All rights reserved. Licence No. A10102047. Landmark Ref. 105816

Revisions : A Building Regulation Update 26.07.23 B Floor level update 24.10.22 C Window added to Plot 2 en-suite 15.09.22

Project Proposed Residential Development Land Adjacent Bulls Head PH Main Street Nailstone, Works
Client Arden Developments Ltd
Drawing No. 21.4104.04 C
Date January 2022
Scale A1 Size
As Shown
Checked by SF
The Old Cottage Hospital, Leicester Road, Ashby-de-la-Zouch, Leicestershire, LE65 1DB
Tel: 01530 560799
www.davidgrangerdesign.com
Copyright Map, W. 2020/22

