



PRODUCTION DRAWING


PROPOSED RESIDENTIAL DEVELOPMENT ~ LAND ADJACENT BULLS HEAD PH ~ MAIN STREET ~ NAILSTONE ~ WARWICKSHIRE

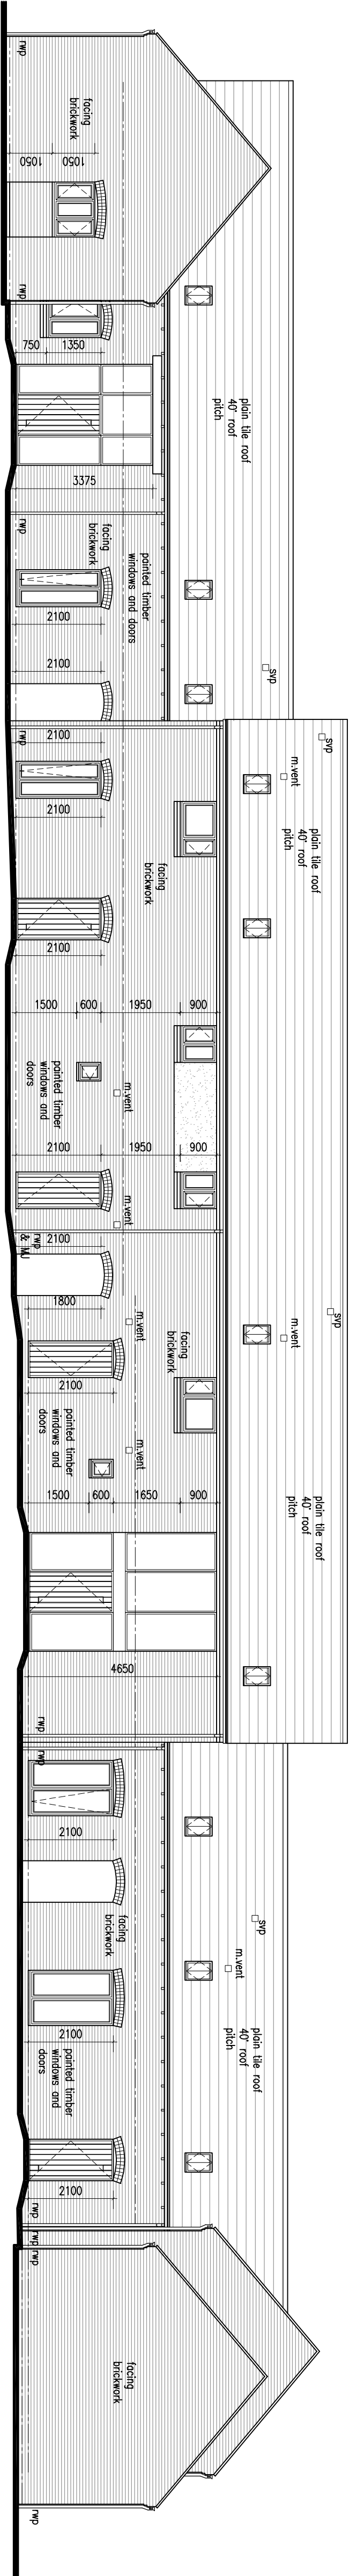


Front Elevation (Plots 1-4)
Scale 1:100

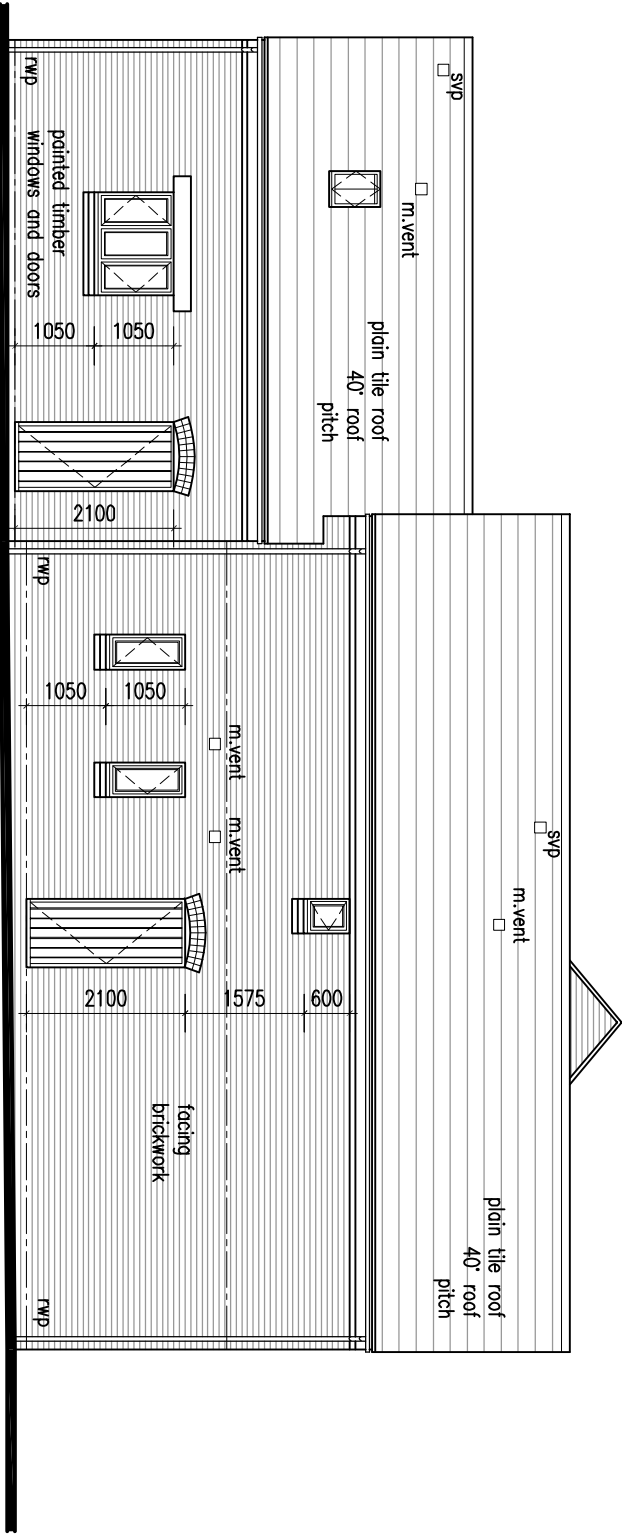


Side Elevation (Plot 4)
Scale 1:100

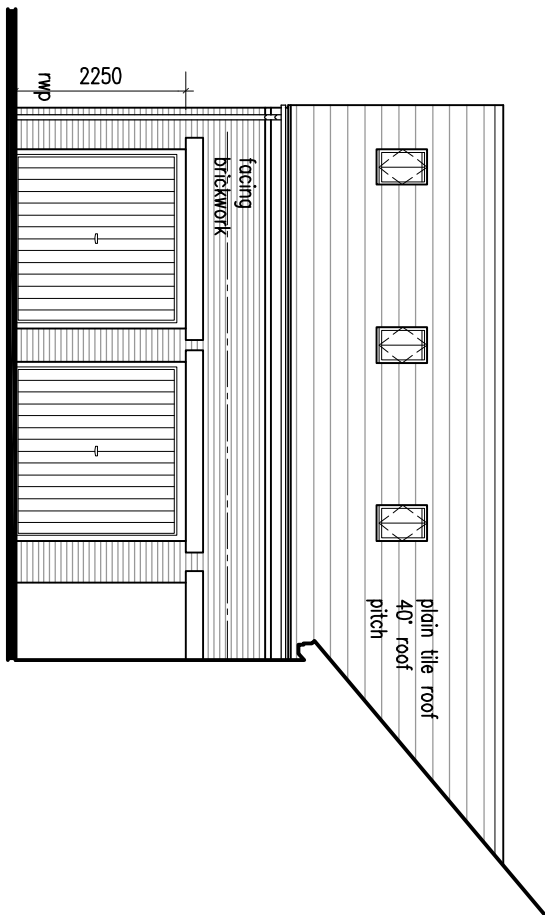


Side Elevation (Plot 1)
Scale 1:100

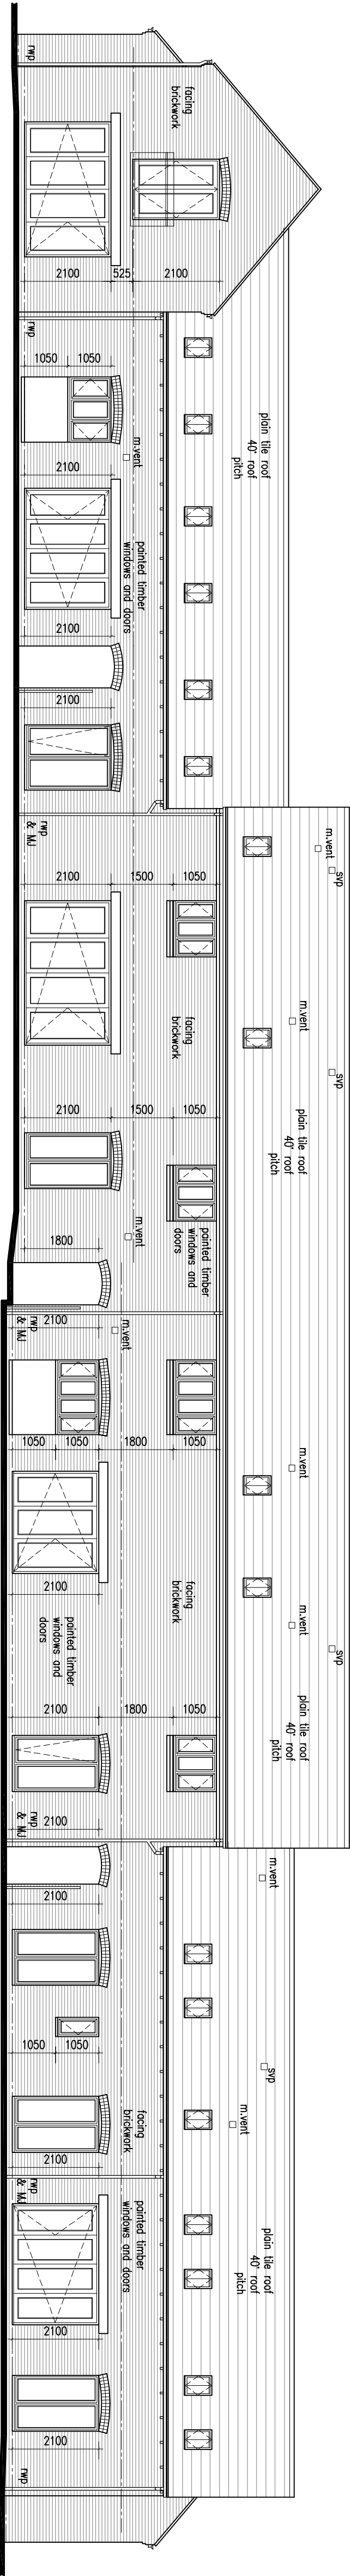

Rear Elevation (Plots 1-4)
Scale 1:100

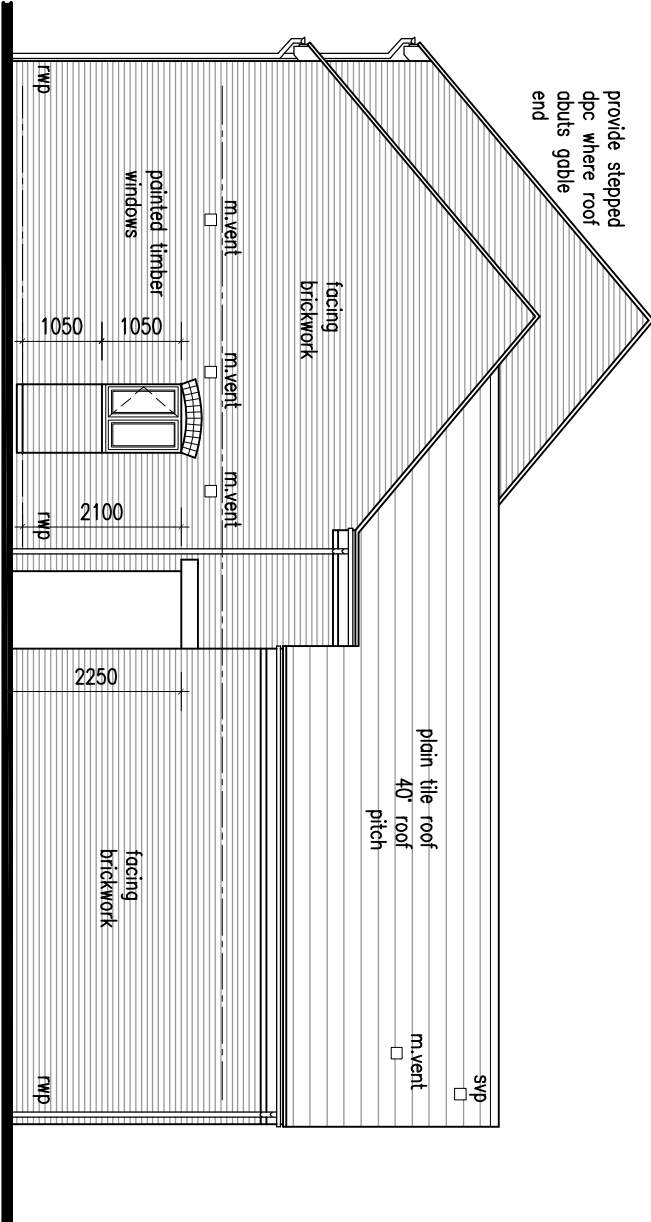

Side Elevation (Plot 1)
Scale 1:100

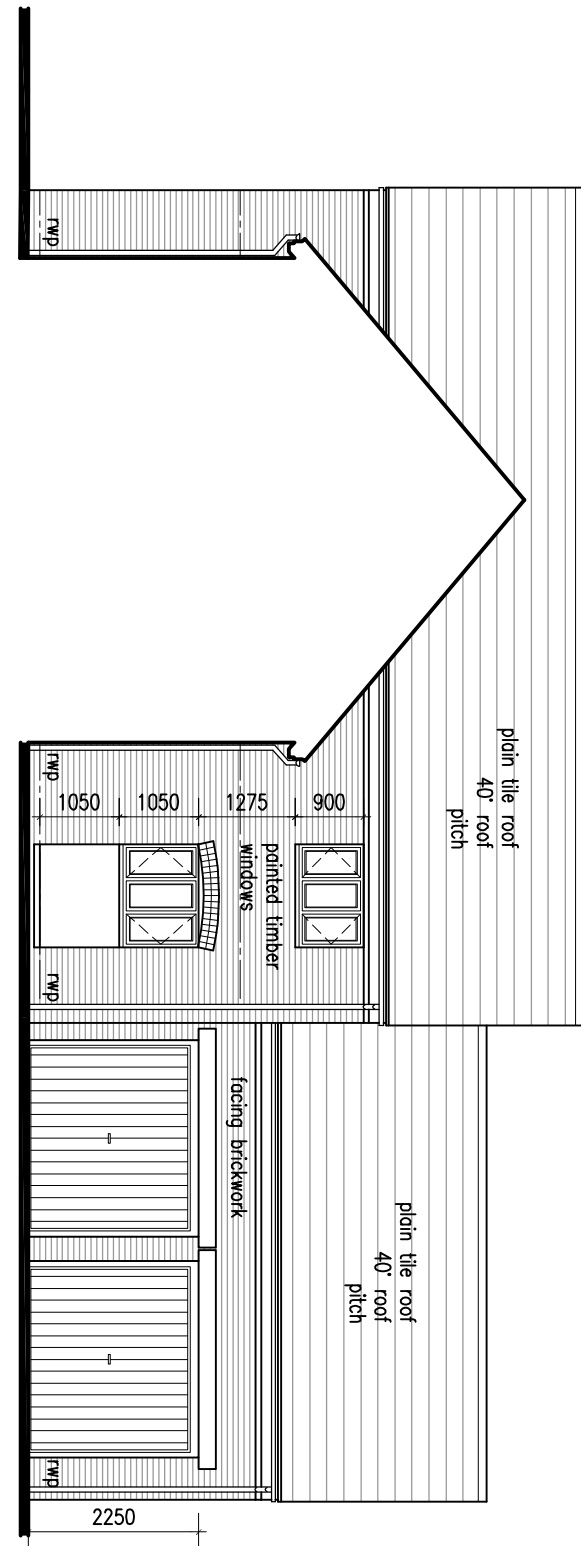

Side Elevation (Plot 4)
Scale 1:100

- Materials Schedule
- Red facing brick walls
 - Timber / stone window heads
 - 2 course brick on edge arch heads
 - 2 course cant brick dills
 - Exposed rafter feet eaves
 - Brick corbelled eaves
 - Plain tile roof
 - Velux rooflights with conservation bar
 - Painted timber windows and doors
 - Aluminium bifolding doors
 - Up and over garage doors

Revisions :	A	Building Regulation Update	15.09.22
	B	Roof slab levels updated	26.07.23
	C	Window added to Plot 2	23.02.23

Figured dimensions must be taken in preference to scaled dimensions and any discrepancies are to be referred to David Granger Architectural and any subcontractors, subcontractors and suppliers must verify all dimensions and levels on site before construction commences. All drawings are copyright of David Granger Architectural Design Limited. Ordnance Survey Data. © Crown Copyright. All rights reserved. Licence No. AR10020467. Landmark Ref: 10050 6

DAVID GRANGER
ARCHITECTURAL DESIGN LIMITED

Project
Proposed Residential Development
Land Adjacent Bulls Head PH
Main Street
Nailstone, Works
Drawing Title
Production Drawing
Sheet 6 of 8
Client
Arden Developments Ltd
Drawing No.
21.4104.07 C
Date
January 2022
Drawn by
SF
Scale (A1 Size)
As Shown
Checked by
SF

The Old Cottage Hospital, Leicester Road,
Ashby-de-la-Zouch, Leicestershire, LE65 1DB
Tel: 01530 560939
www.davidgrangerdesign.com
Company Reg. No. 525812

