

An aerial photograph of a residential area. A large, irregularly shaped plot of land is outlined with a thick red line. This plot is mostly green and brown, suggesting fields or undeveloped land. To the top-left of the red-outlined area is a dense cluster of houses with brown roofs. To the bottom-right, there are a few more houses, including one with a large white roof. The surrounding area consists of more fields and some scattered trees.

Workhouse Lane, BURBAGE

HOUSE TYPE PORTFOLIO

Prepared by Pegasus Group on behalf of Cameron Homes

P25-2857_DE_010

Rev	Description	Date	Drawn	Checked
-	First Issue	09.01.2026	PJ	SJW
A	HTP updated to suit client comments recieve 20.01.26	21.01.2026	PJ/JI	SJW
B	HTP updated the Rathbone has been subbed for the Webb as requested by client.	19.03.26	PJ	CW
C	HTP updated the Crane has been subbed for the Type A as requested by client.	22.07.26	PJ	CW

Notes: For details relating to housetype handings please refer to drawing P25-2857_DE_O2 Planning Layout.
For detail relating to specific facing materials and chimney locations please refer to drawing P25-2857_DE_O04_O1 Material Distribution Plan.
For detail relating to specific solar pv panel locations please refer to drawing P25-2857_DE_O2 Planning Layout.



BIRMINGHAM (LICHFIELD)
Central House,
Queen Street,
Lichfield,
WS13 6QD
T 0121 308 9570

Prepared by Pegasus Group on behalf of Cameron Homes.
Date: December 2024. Project code: P24-2780. Document Code: P24-2780_DE_O10 A

COPYRIGHT The contents of this document must not be copied or reproduced
in whole or in part without the written consent of Pegasus Planning Group Ltd.
Crown copyright. All rights reserved. Licence number 100042093.



Cameron Homes


St. Theresa's House,
High Street,
Chasetown,
Burntwood
WS7 3XG

CA1: MAIN STREET							
Housetype	Page	Brick / Tudor boarding	Brick / Render	Render With Brick	Brick	Plot Numbers (AS)	Plot Numbers (OPP)
761	5				✓	09, 13	08
920	6				✓	11	10, 12
ALFORD	7				✓	07	06
CARDEW	8	✓				25, 30, 32 34, 38	29, 27, 31
CARDEW SEMI-DET	9		✓			24	23
CHAPMAN	10			✓		26	35
COMBER	11				✓	28, 33	05
TYPE A	12		✓			19	03, 37
GARDENER	13	✓				04, 21, 36	14, 16
HEYWOOD	14				✓	02, 15, 20	
HEYWOOD	15			✓		22	39
KIPLING	17		✓			17	18
WEBB	19				✓	01	40

BLANK PAGE




FRONT ELEVATION

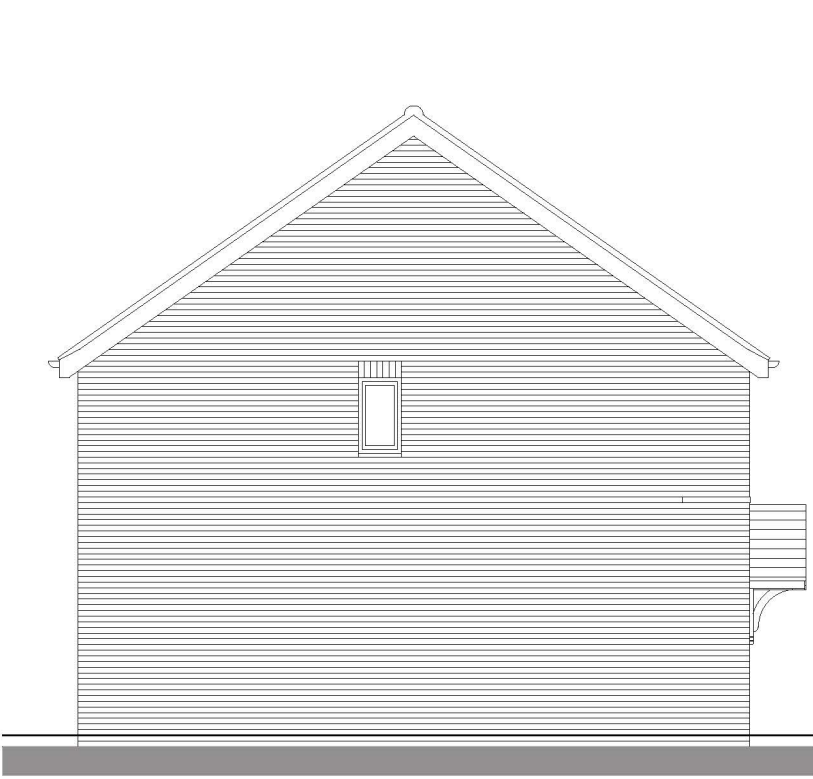


SIDE ELEVATION



REAR ELEVATION

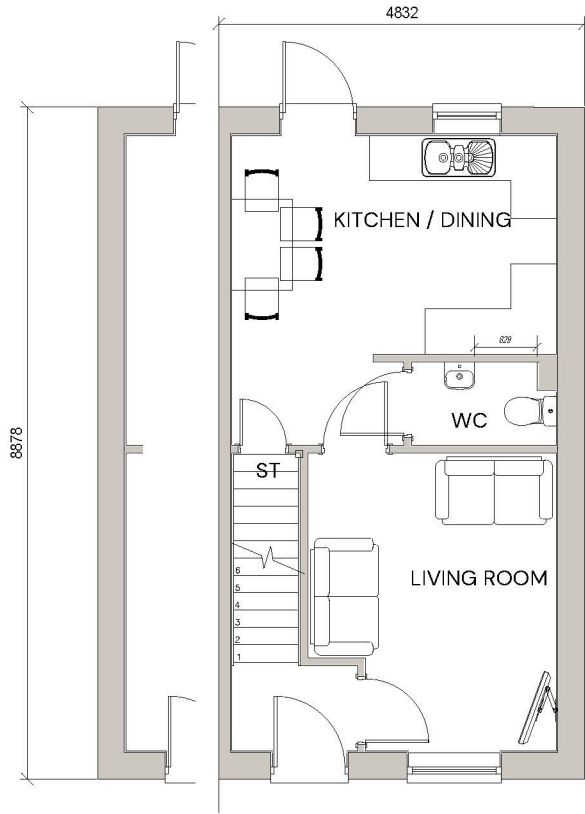

GROUND FLOOR PLAN

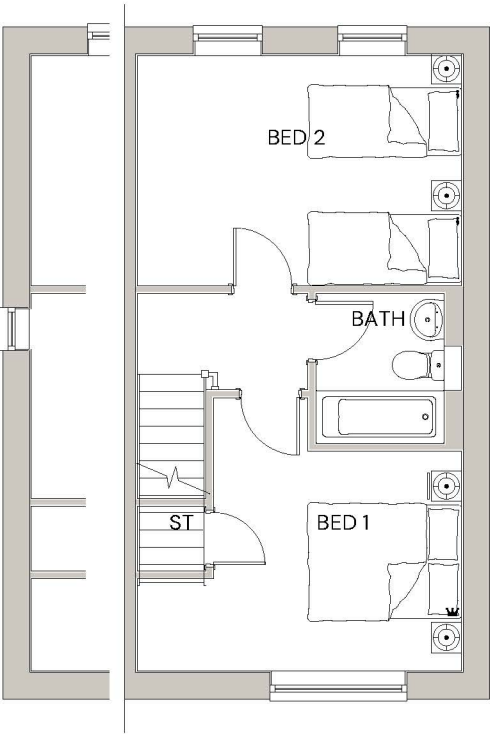


FIRST FLOOR PLAN

0 5m



FRONT ELEVATION

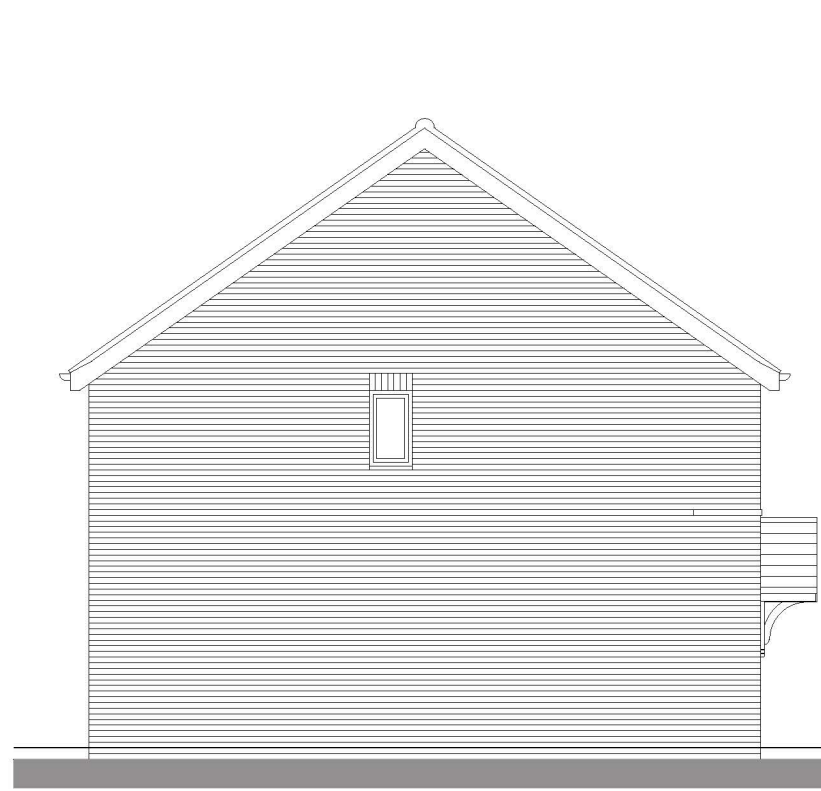

SIDE ELEVATION



REAR ELEVATION




FRONT ELEVATION




SIDE ELEVATION




REAR ELEVATION

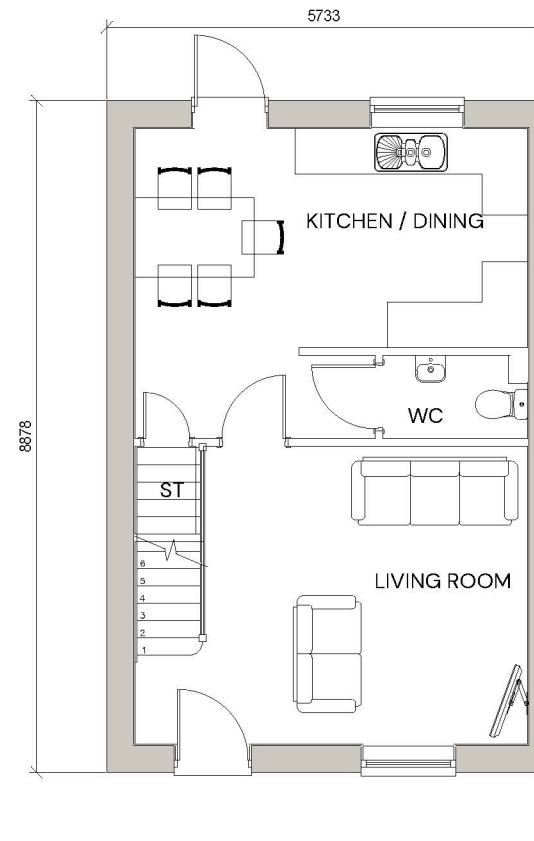


GROUND FLOOR PLAN

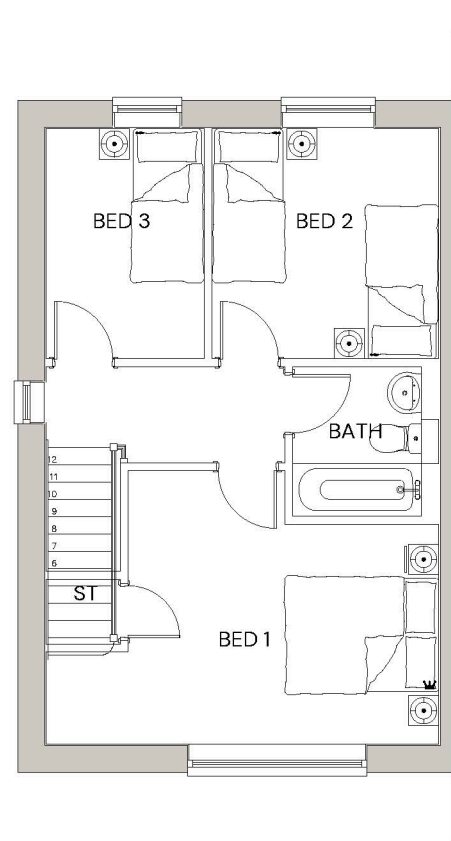

FIRST FLOOR PLAN

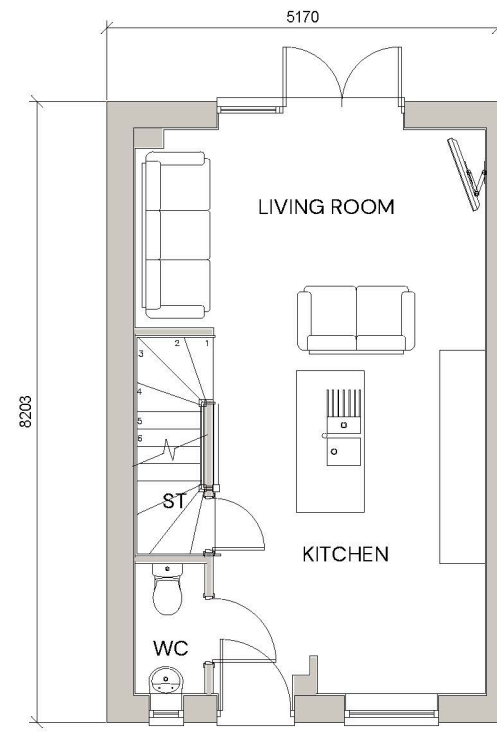

GROUND FLOOR PLAN

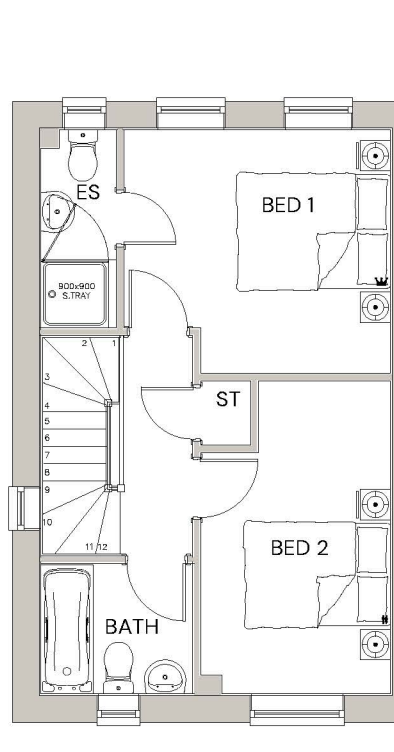

FIRST FLOOR PLAN

0 5m

Expertly Done.

DESIGN|ECONOMICS|ENVIRONMENT|HERITAGE|LAND & PROPERTY|PLANNING|TRANSPORT & INFRASTRUCTURE

Copyright Pegasus Planning Group Ltd. Crown copyright. All rights reserved. 2020. Ordnance Survey Copyright Licence number 100042093. Promap Licence number 100020448.

Pegasus accepts no liability for any use of this document other than for its original purpose, or by the original client, or following Pegasus' express agreement to such use. T 01285647177 www.pegasusgroup.co.uk

PEGASUS
GROUP

WORKHOUSE LANE, BURBAGE | 920 | SEMI-DETACHED | BRICK

TEAM/DRAWN BY: PJ | APPROVED BY: SJW | DATE: 05/01/2026 | SCALE: 1:100 @ A3 | DRAWING REF: P25-2857_DE_010-2 | REV: C | CLIENT: CAMERON HOMES

0 5m

Expertly Done.

DESIGN|ECONOMICS|ENVIRONMENT|HERITAGE|LAND & PROPERTY|PLANNING|TRANSPORT & INFRASTRUCTURE

Copyright Pegasus Planning Group Ltd. Crown copyright. All rights reserved. 2020. Ordnance Survey Copyright Licence number 100042093. Promap Licence number 100020448.

Pegasus accepts no liability for any use of this document other than for its original purpose, or by the original client, or following Pegasus' express agreement to such use. T 01285647177 www.pegasusgroup.co.uk

PEGASUS
GROUP

WORKHOUSE LANE, BURBAGE | ALFORD | SEMI-DETACHED | BRICK

TEAM/DRAWN BY: PJ | APPROVED BY: SJW | DATE: 05/01/2026 | SCALE: 1:100 @ A3 | DRAWING REF: P25-2857_DE_010-3 | REV: C | CLIENT: CAMERON HOMES




FRONT ELEVATION




SIDE ELEVATION



REAR ELEVATION

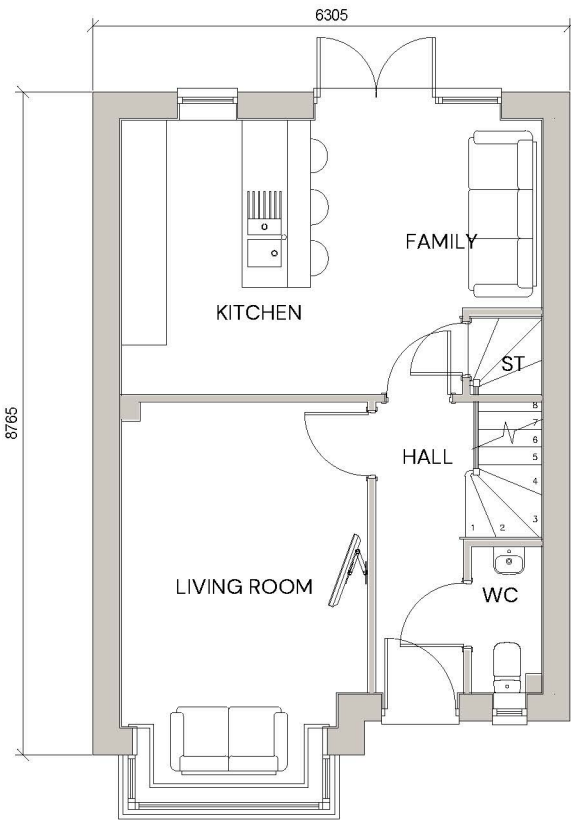

GROUND FLOOR PLAN

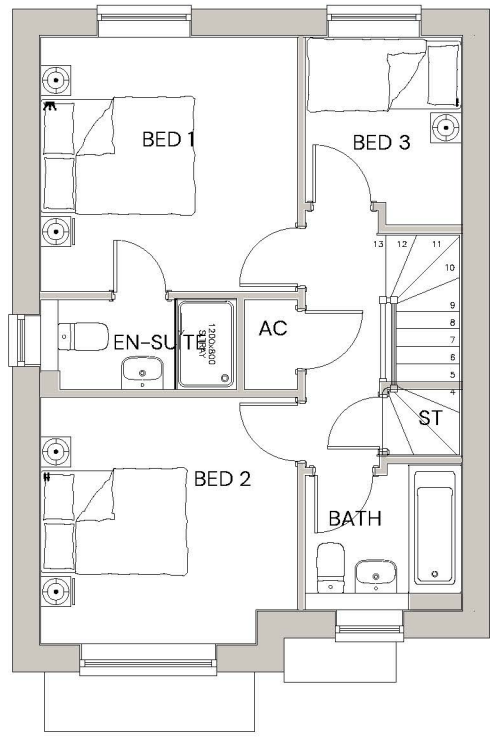

FIRST FLOOR PLAN

0 5m

Expertly Done.

DESIGN | ECONOMICS | ENVIRONMENT | HERITAGE | LAND & PROPERTY | PLANNING | TRANSPORT & INFRASTRUCTURE

Copyright Pegasus Planning Group Ltd. Crown copyright. All rights reserved. 2023. Ordnance Survey Copyright Licence number 100042093. Promap Licence number 100020448.

Pegasus accepts no liability for any use of this document other than for its original purpose, or by the original client, or following Pegasus' express agreement to such use. T 01285647177 www.pegasusgroup.co.uk

WORKHOUSE LANE, BURBAGE | CARDEW | DETACHED | BRICK WITH TUDOR BOARDING

TEAM/DRAWN BY: PJ | APPROVED BY: SJW | DATE: 05/01/2026 | SCALE: 1:100 @ A3 | DRAWING REF: P25-2857_DE_O10-4 | REV: C | CLIENT: CAMERON HOMES




FRONT ELEVATION




SIDE ELEVATION



REAR ELEVATION

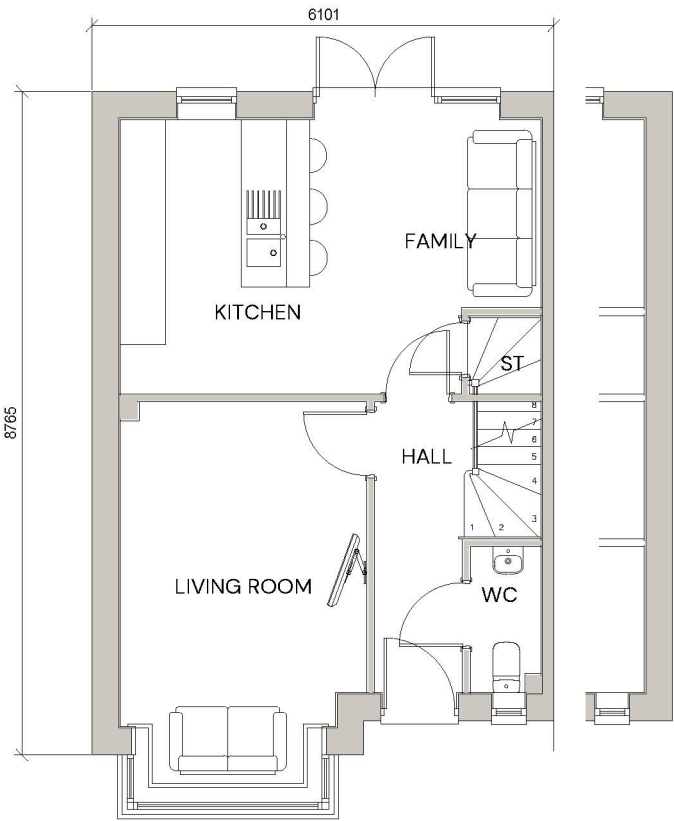

GROUND FLOOR PLAN

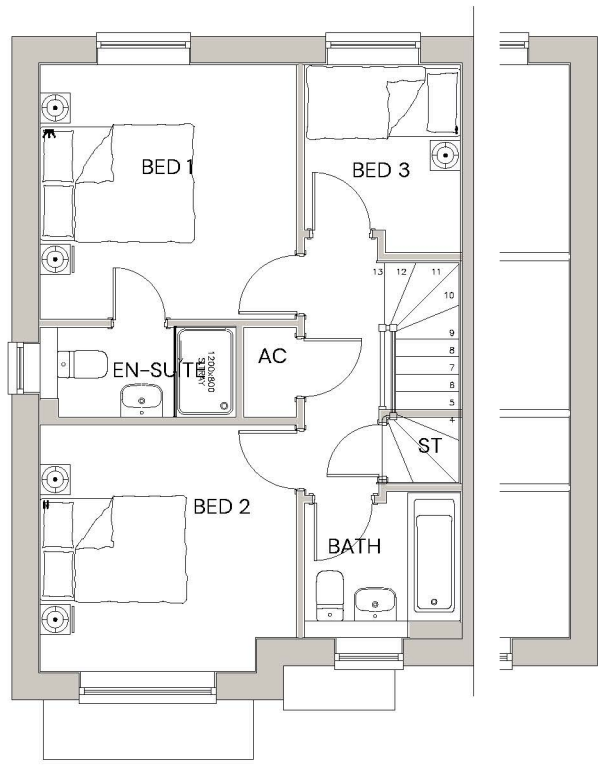

FIRST FLOOR PLAN

0 5m

Expertly Done.

DESIGN | ECONOMICS | ENVIRONMENT | HERITAGE | LAND & PROPERTY | PLANNING | TRANSPORT & INFRASTRUCTURE

Copyright Pegasus Planning Group Ltd. Crown copyright. All rights reserved. 2023. Ordnance Survey Copyright Licence number 100042093. Promap Licence number 100020448.

Pegasus accepts no liability for any use of this document other than for its original purpose, or by the original client, or following Pegasus' express agreement to such use. T 01285647177 www.pegasusgroup.co.uk

WORKHOUSE LANE, BURBAGE | CARDEW | SEMI-DETACHED | BRICK WITH RENDER OR BRICK DETAIL

TEAM/DRAWN BY: PJ | APPROVED BY: SJW | DATE: 05/01/2026 | SCALE: 1:100 @ A3 | DRAWING REF: P25-2857_DE_O10-6 | REV: C | CLIENT: CAMERON HOMES






FRONT ELEVATION




SIDE ELEVATION




REAR ELEVATION

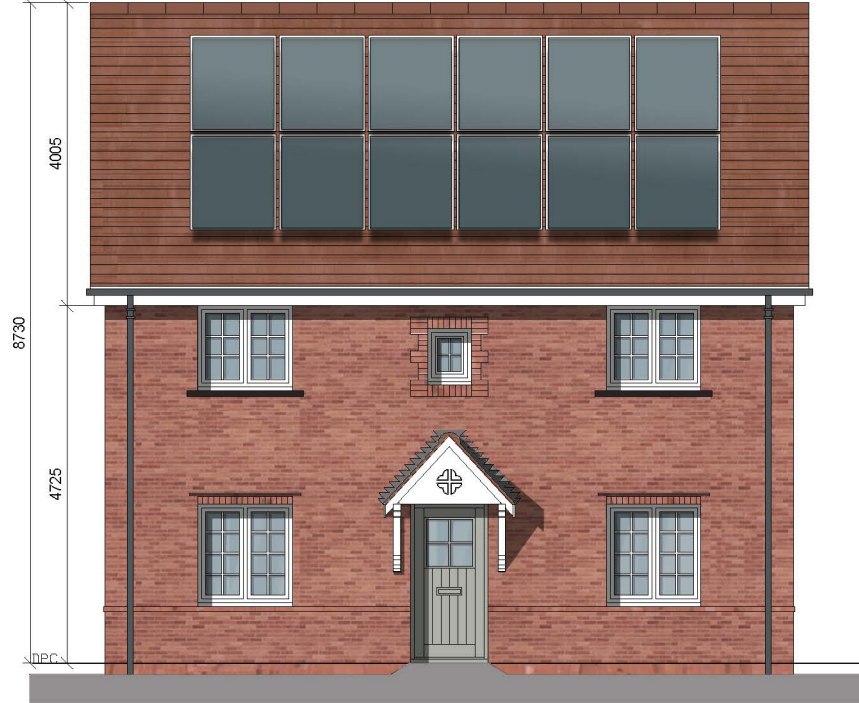


FRONT ELEVATION

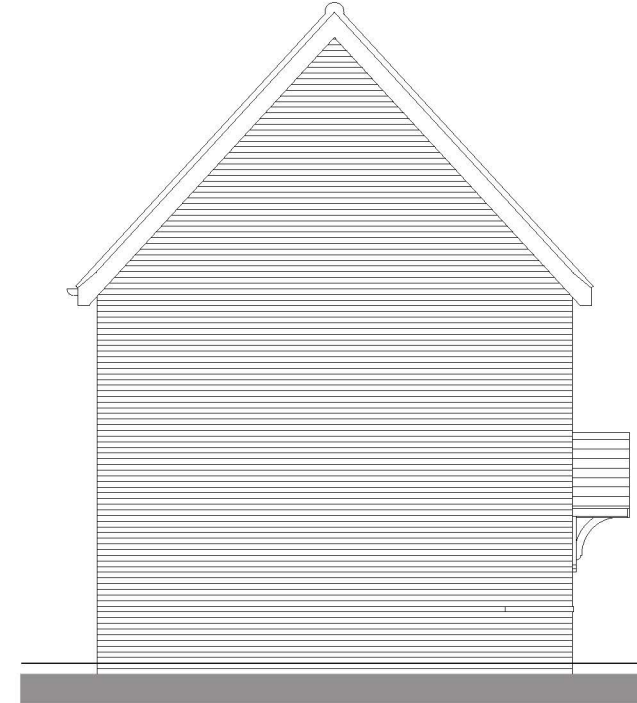


SIDE ELEVATION

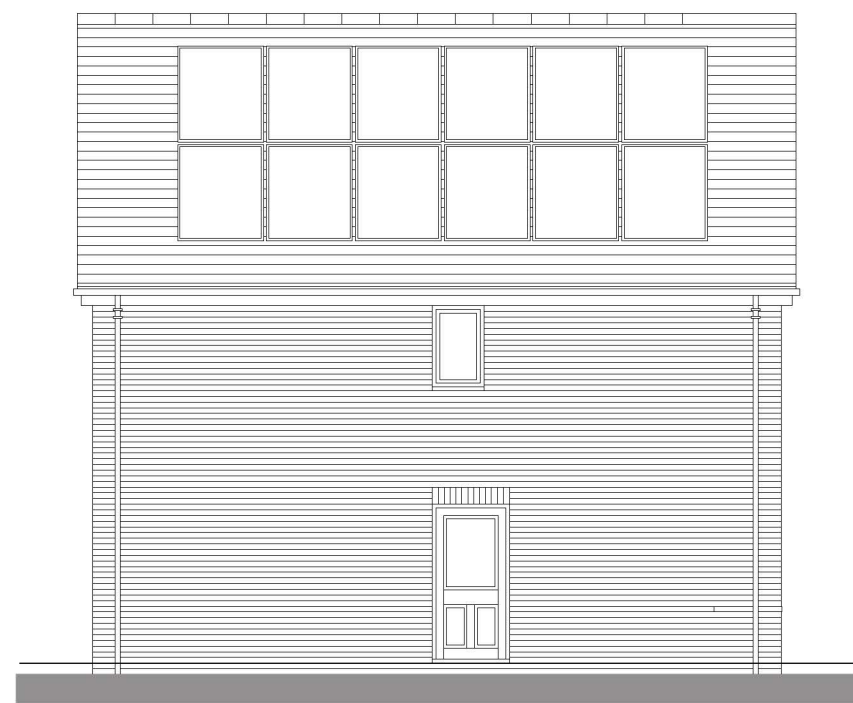

REAR ELEVATION

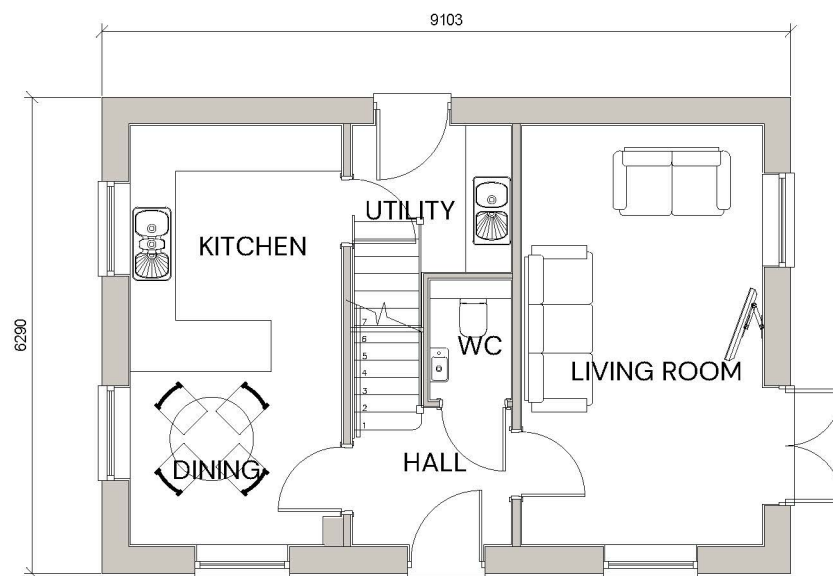


GROUND FLOOR PLAN

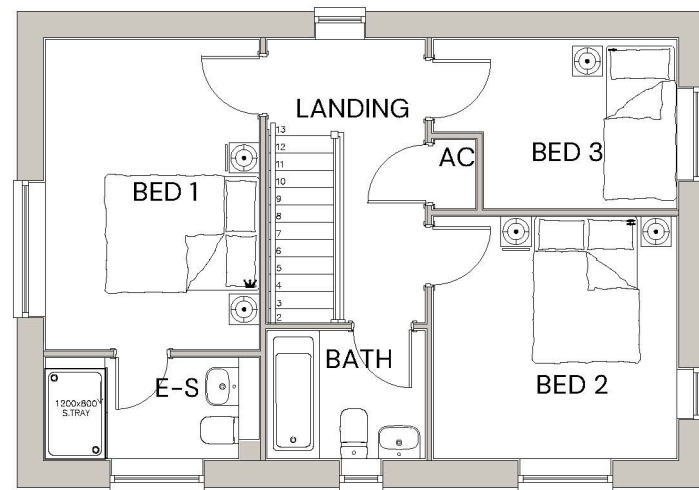


FIRST FLOOR PLAN




SIDE ELEVATION

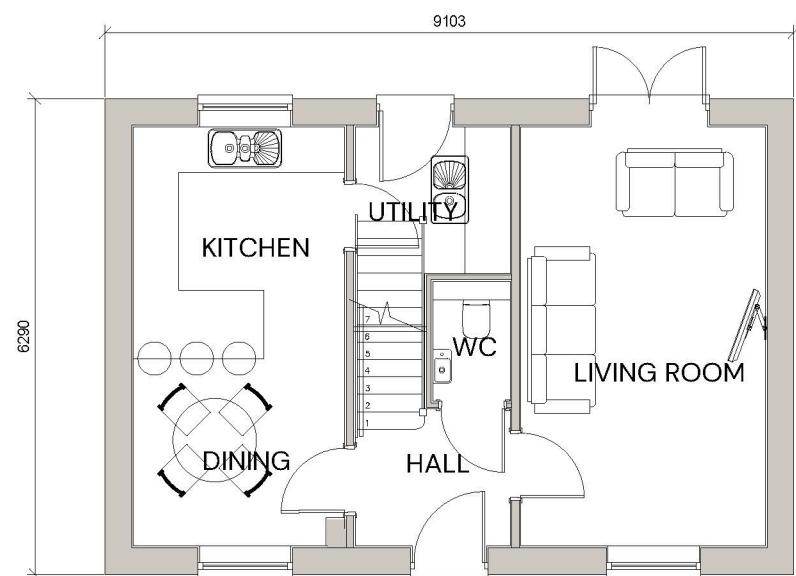

GROUND FLOOR PLAN

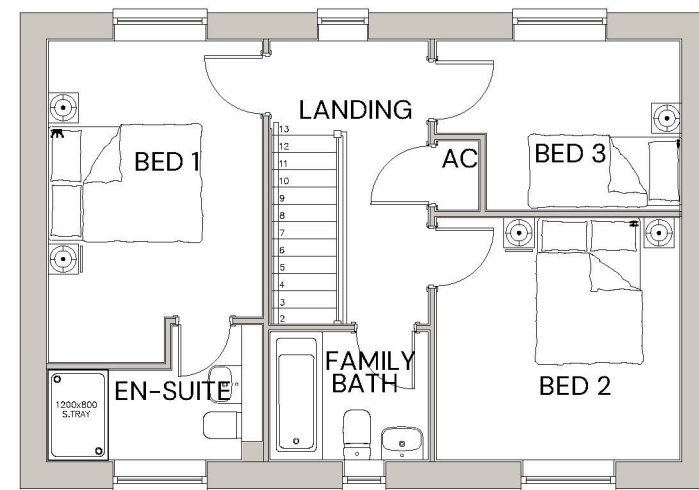

FIRST FLOOR PLAN

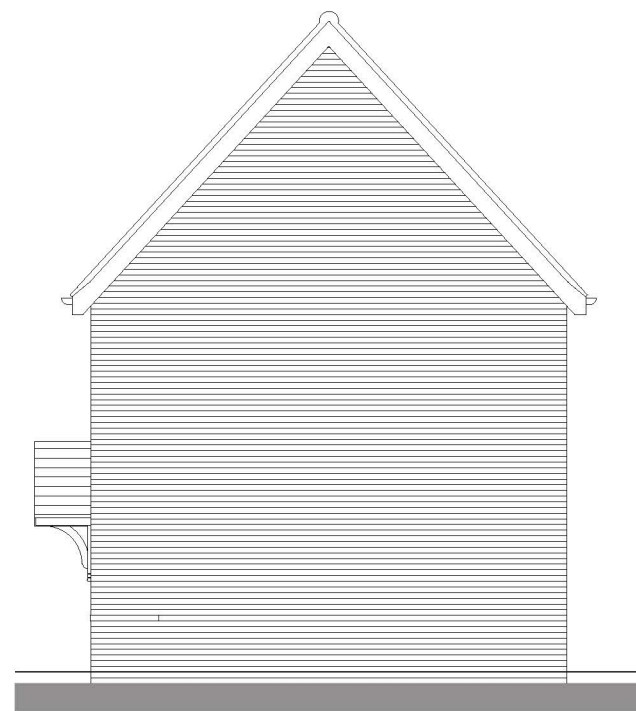

SIDE ELEVATION

0 5m

Expertly Done. DESIGN|ECONOMICS|ENVIRONMENT|HERITAGE|LAND & PROPERTY|PLANNING|TRANSPORT & INFRASTRUCTURE

Copyright Pegasus Planning Group Ltd. Crown copyright. All rights reserved. 2020. Ordnance Survey Copyright Licence number 100042093. Promap Licence number 100020448. Pegasus accepts no liability for any use of this document other than for its original purpose, or by the original client, or following Pegasus' express agreement to such use. T 01285647177 www.pegasusgroup.co.uk

WORKHOUSE LANE, BURBAGE | CHAPMAN | DETACHED | RENDER WITH BRICK DETAIL

TEAM/DRAWN BY: PJ | APPROVED BY: SJW | DATE: 05/01/2026 | SCALE: 1:100 @ A3 | DRAWING REF: P25-2857_DE_O10-7 | REV: C | CLIENT: CAMERON HOMES

PEGASUS
GROUP

0 5m

Expertly Done.

DESIGN|ECONOMICS|ENVIRONMENT|HERITAGE|LAND & PROPERTY|PLANNING|TRANSPORT & INFRASTRUCTURE

Copyright Pegasus Planning Group Ltd. Crown copyright. All rights reserved. 2020. Ordnance Survey Copyright Licence number 100042093. Promap Licence number 100020448. Pegasus accepts no liability for any use of this document other than for its original purpose, or by the original client, or following Pegasus' express agreement to such use. T 01285647177 www.pegasusgroup.co.uk


WORKHOUSE LANE, BURBAGE | COMBER | DETACHED | BRICK

TEAM/DRAWN BY: PJ | APPROVED BY: SJW | DATE: 05/01/2026 | SCALE: 1:100 @ A3 | DRAWING REF: P25-2857_DE_O10-8 | REV: C | CLIENT: CAMERON HOMES

PEGASUS
GROUP



FRONT ELEVATION

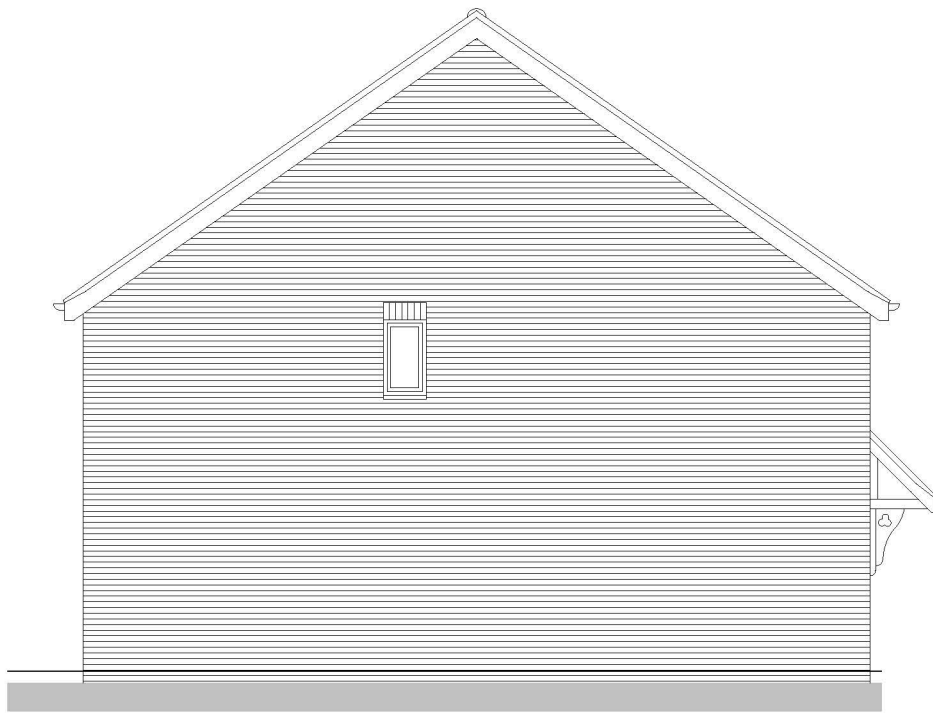

SIDE ELEVATION



REAR ELEVATION




FRONT ELEVATION




SIDE ELEVATION




REAR ELEVATION

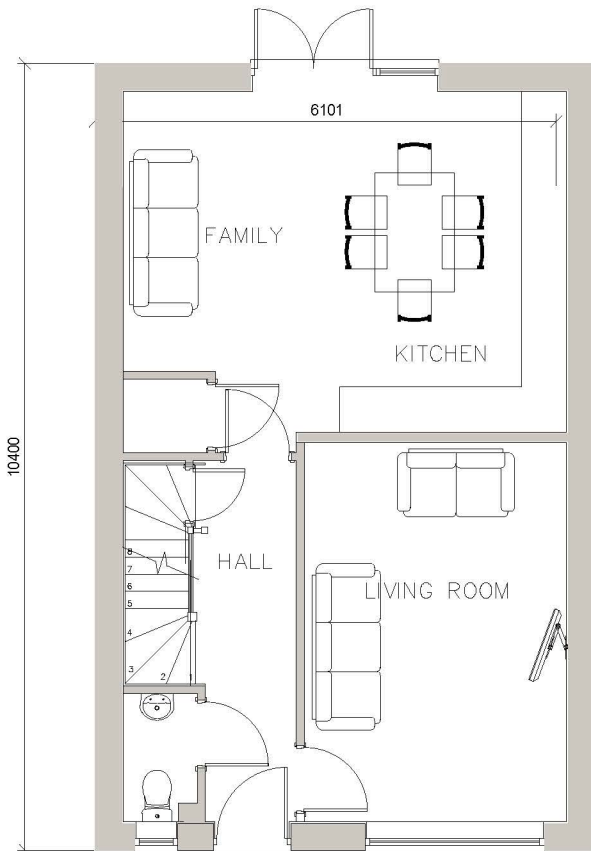


GROUND FLOOR PLAN

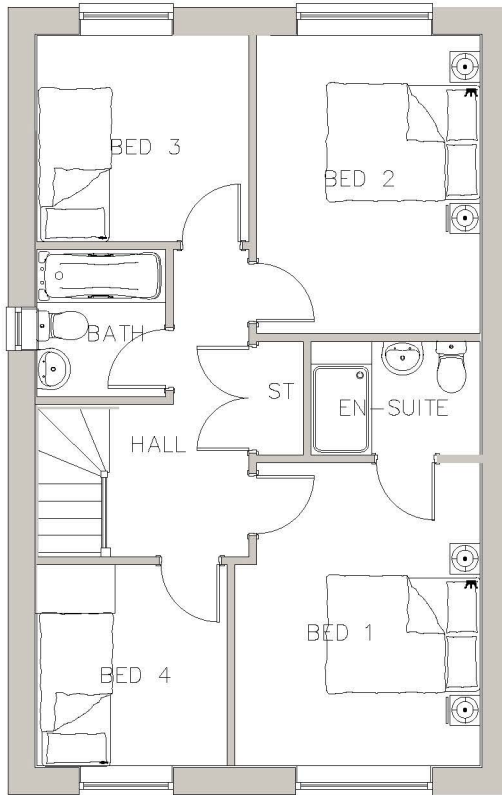


FIRST FLOOR PLAN

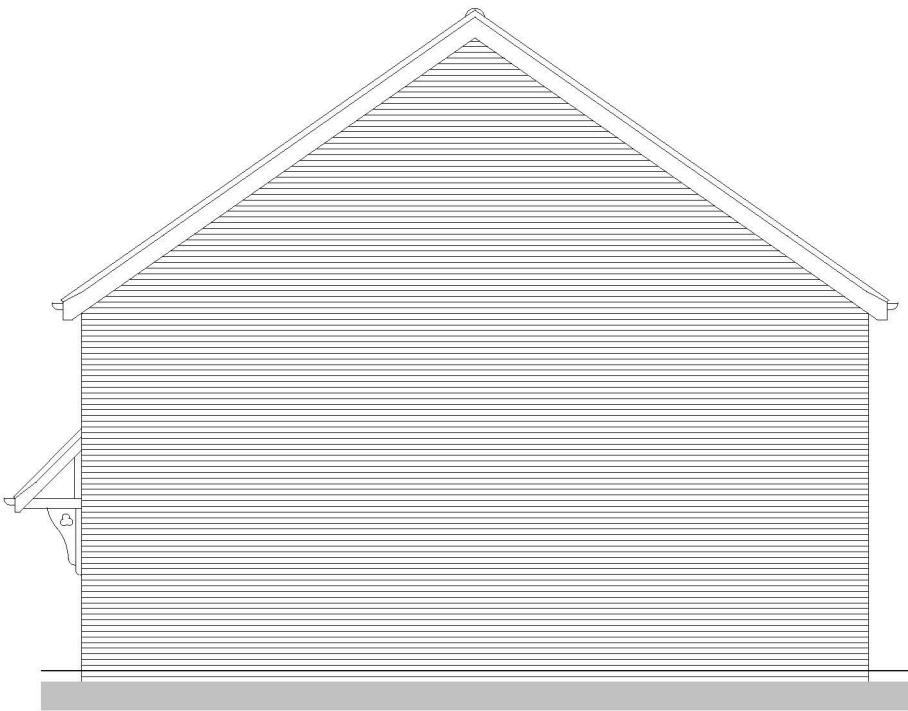

SIDE ELEVATION

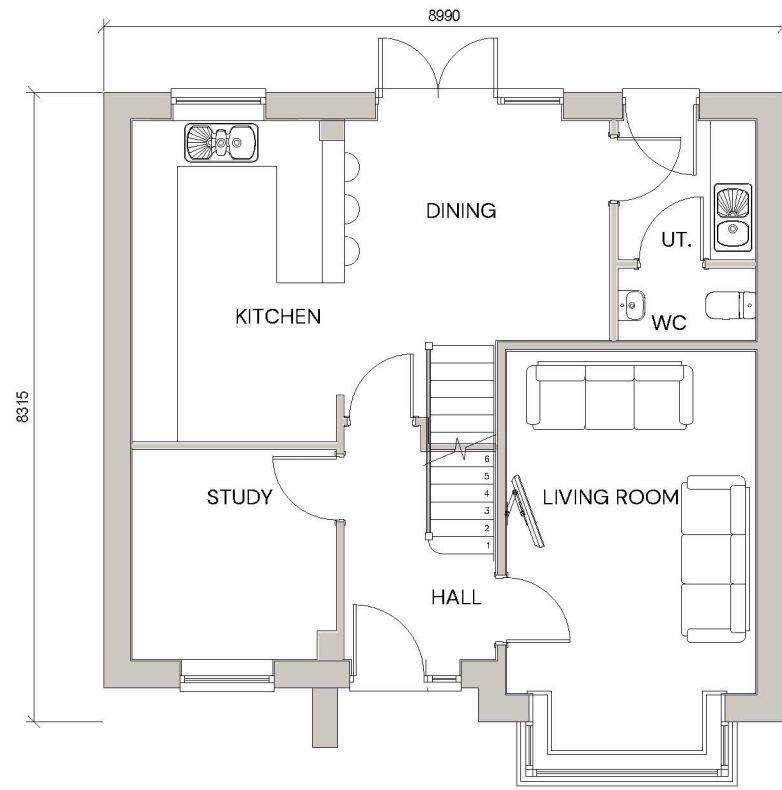

GROUND FLOOR PLAN

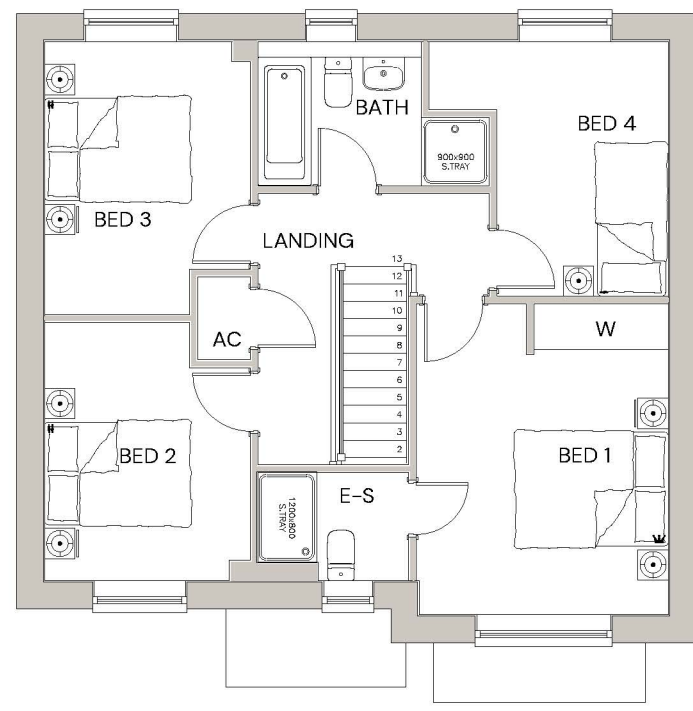

FIRST FLOOR PLAN



SIDE ELEVATION

0 5m

Expertly Done.

DESIGN|ECONOMICS|ENVIRONMENT|HERITAGE|LAND & PROPERTY|PLANNING|TRANSPORT & INFRASTRUCTURE

Copyright Pegasus Planning Group Ltd. Crown copyright. All rights reserved. 2020. Ordnance Survey Copyright Licence number 100042093. Promap Licence number 100020448.

Pegasus accepts no liability for any use of this document other than for its original purpose, or by the original client, or following Pegasus' express agreement to such use. T 01285647177 www.pegasusgroup.co.uk

PEGASUS
GROUP

WORKHOUSE LANE, BURBAGE | TYPE A | DETACHED | BRICK

TEAM/DRAWN BY: PJ | APPROVED BY: SJW | DATE: 05/01/2026 | SCALE: 1:100 @ A3 | DRAWING REF: P25-2857_DE_O10-9 | REV: C | CLIENT: CAMERON HOMES

0 5m

Expertly Done.

DESIGN|ECONOMICS|ENVIRONMENT|HERITAGE|LAND & PROPERTY|PLANNING|TRANSPORT & INFRASTRUCTURE

Copyright Pegasus Planning Group Ltd. Crown copyright. All rights reserved. 2020. Ordnance Survey Copyright Licence number 100042093. Promap Licence number 100020448.

Pegasus accepts no liability for any use of this document other than for its original purpose, or by the original client, or following Pegasus' express agreement to such use. T 01285647177 www.pegasusgroup.co.uk

PEGASUS
GROUP

WORKHOUSE LANE, BURBAGE | GARDENER | DETACHED | BRICK WITH TUDOR BOARDING

TEAM/DRAWN BY: PJ | APPROVED BY: SJW | DATE: 05/01/2026 | SCALE: 1:100 @ A3 | DRAWING REF: P25-2857_DE_O10-10 | REV: C | CLIENT: CAMERON HOMES



FRONT ELEVATION

SIDE ELEVATION


REAR ELEVATION




FRONT ELEVATION

SIDE ELEVATION

REAR ELEVATION

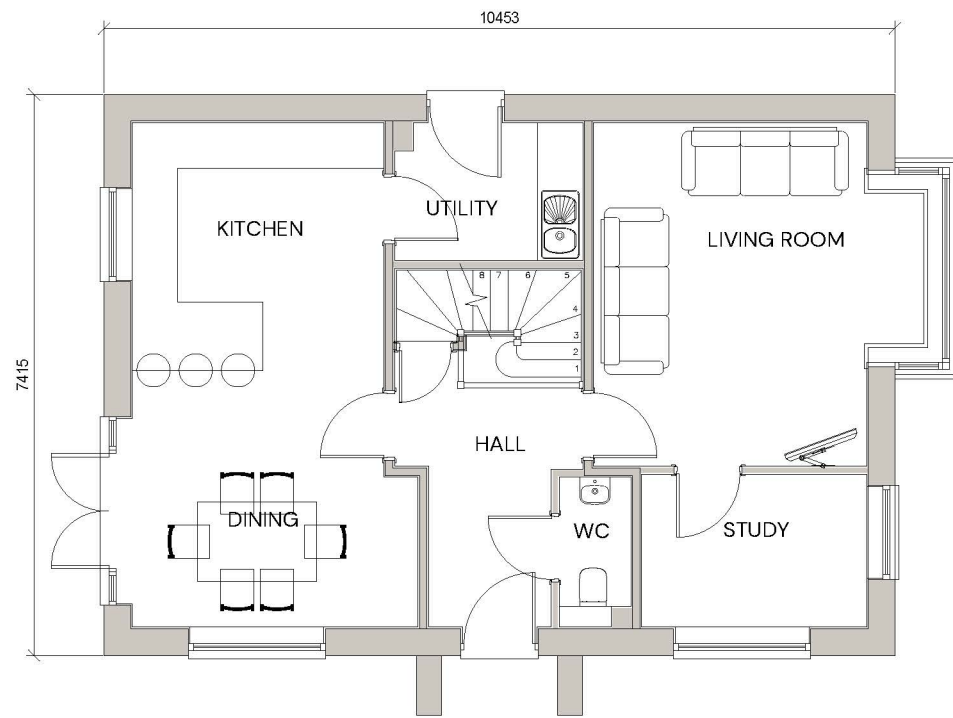


GROUND FLOOR PLAN

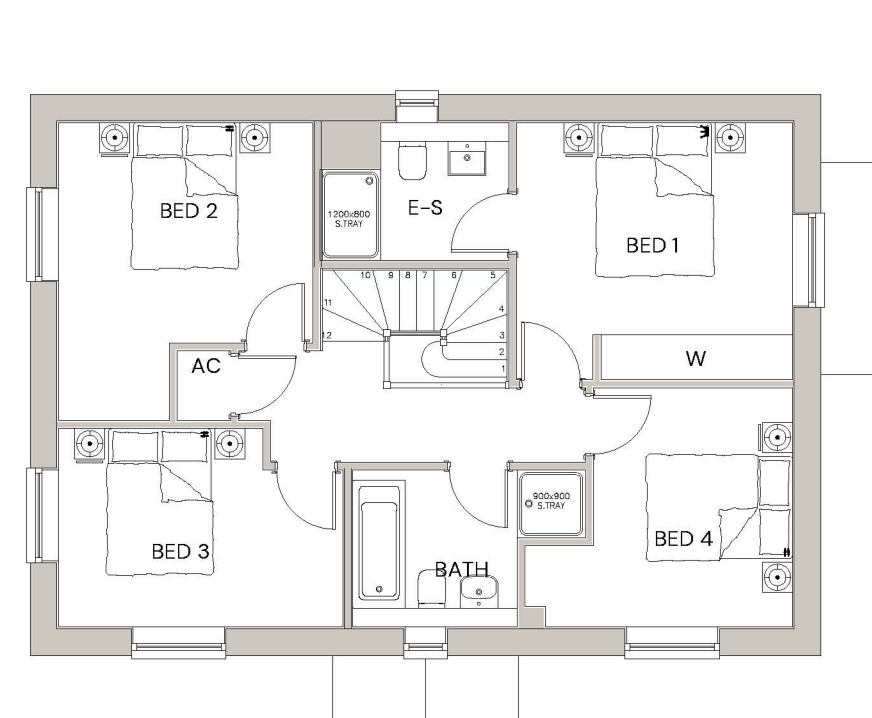


FIRST FLOOR PLAN



SIDE ELEVATION

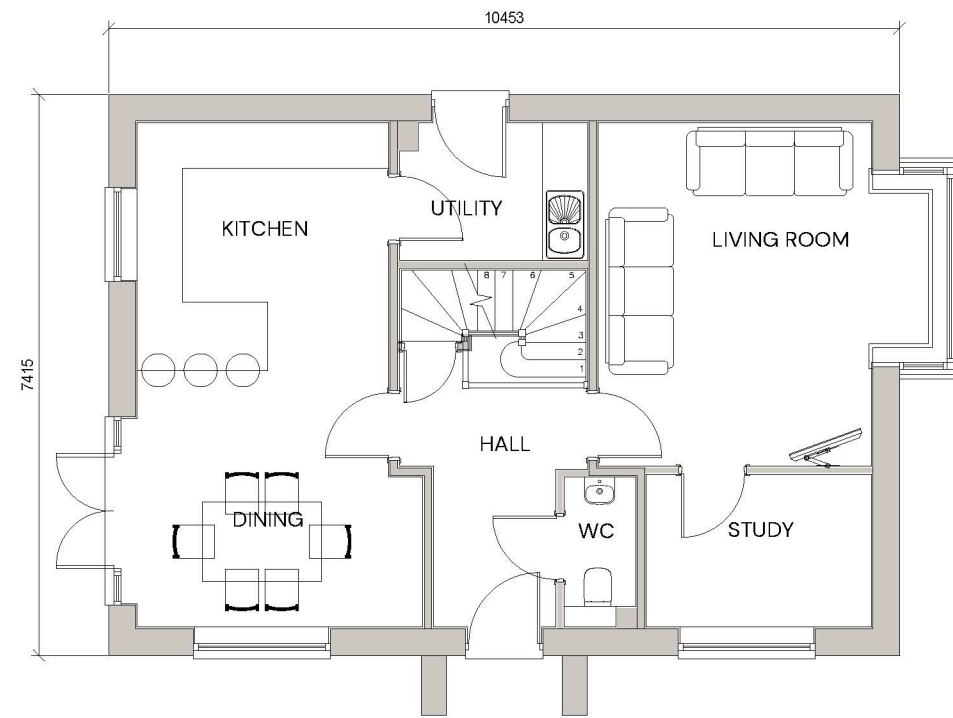

GROUND FLOOR PLAN

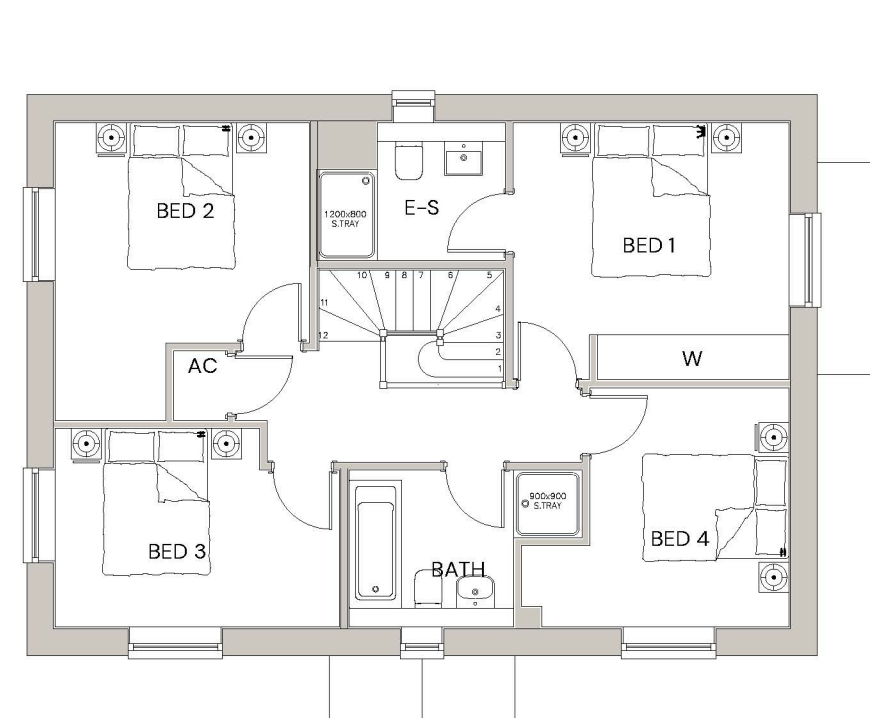

FIRST FLOOR PLAN



SIDE ELEVATION

0 5m

Expertly Done.

DESIGN|ECONOMICS|ENVIRONMENT|HERITAGE|LAND & PROPERTY|PLANNING|TRANSPORT & INFRASTRUCTURE

Copyright Pegasus Planning Group Ltd. Crown copyright. All rights reserved. 2020. Ordnance Survey Copyright Licence number 100042093. Promap Licence number 100020448. Pegasus accepts no liability for any use of this document other than for its original purpose, or by the original client, or following Pegasus' express agreement to such use. T 01285647177 www.pegasusgroup.co.uk

PEGASUS
GROUP

WORKHOUSE LANE, BURBAGE | HEYWOOD | DETACHED | BRICK

TEAM/DRAWN BY: PJ | APPROVED BY: SJW | DATE: 05/01/2026 | SCALE: 1:100 @ A3 | DRAWING REF: P25-2857_DE_O10-11 | REV: C | CLIENT: CAMERON HOMES

0 5m

Expertly Done.

DESIGN|ECONOMICS|ENVIRONMENT|HERITAGE|LAND & PROPERTY|PLANNING|TRANSPORT & INFRASTRUCTURE

Copyright Pegasus Planning Group Ltd. Crown copyright. All rights reserved. 2020. Ordnance Survey Copyright Licence number 100042093. Promap Licence number 100020448. Pegasus accepts no liability for any use of this document other than for its original purpose, or by the original client, or following Pegasus' express agreement to such use. T 01285647177 www.pegasusgroup.co.uk

PEGASUS
GROUP

WORKHOUSE LANE, BURBAGE | HEYWOOD | DETACHED | RENDER WITH BRICK DETAIL


TEAM/DRAWN BY: PJ | APPROVED BY: SJW | DATE: 05/01/2026 | SCALE: 1:100 @ A3 | DRAWING REF: P25-2857_DE_O10-12 | REV: C | CLIENT: CAMERON HOMES




FRONT ELEVATION




SIDE ELEVATION

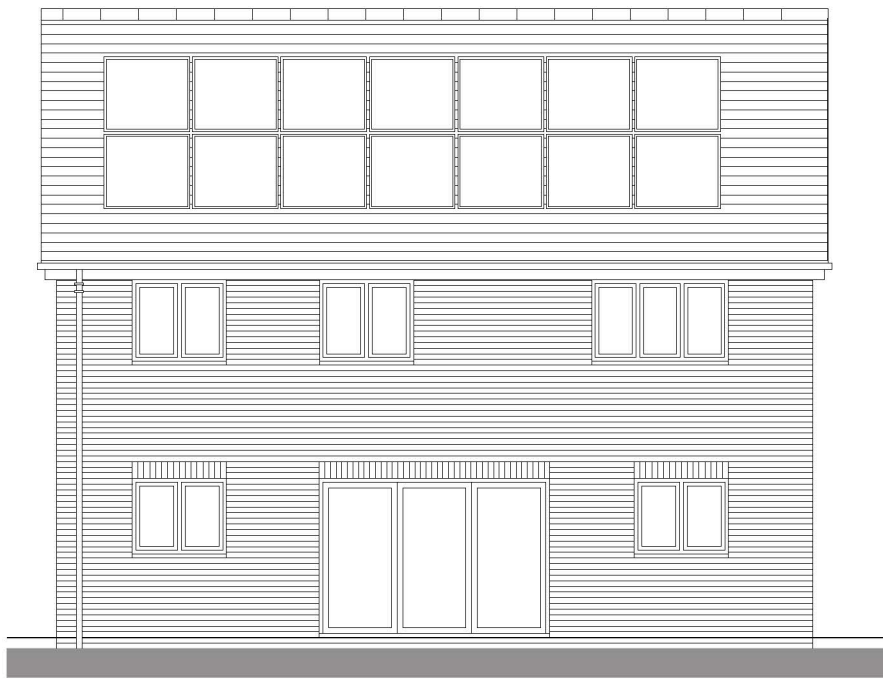

REAR ELEVATION

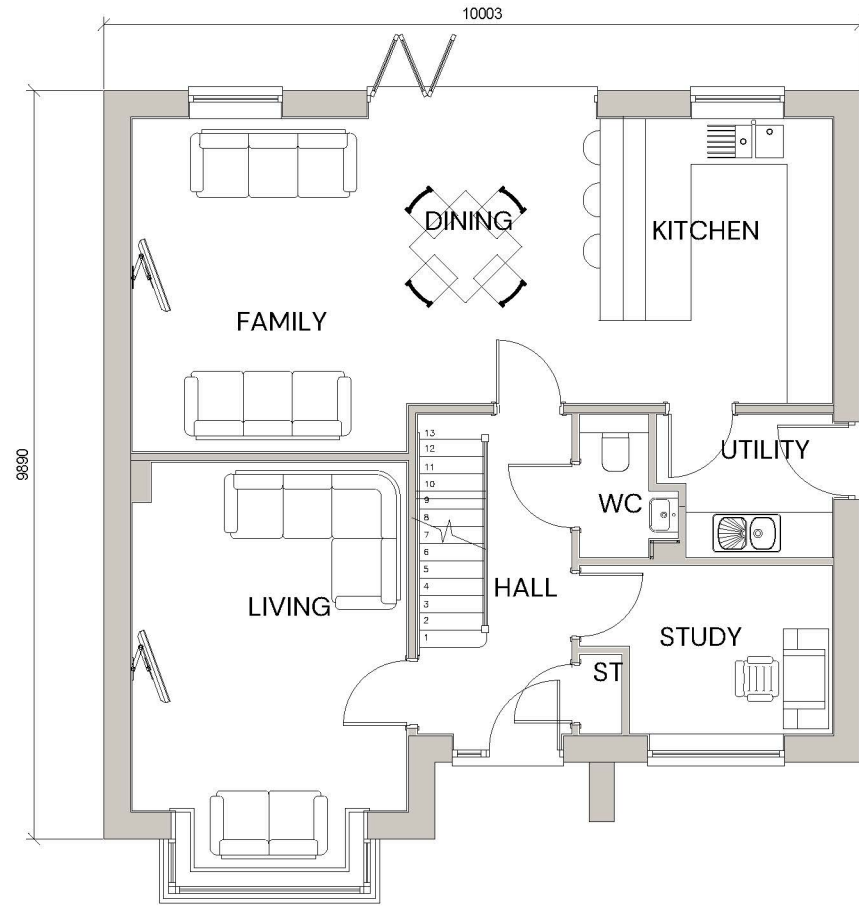

GROUND FLOOR PLAN

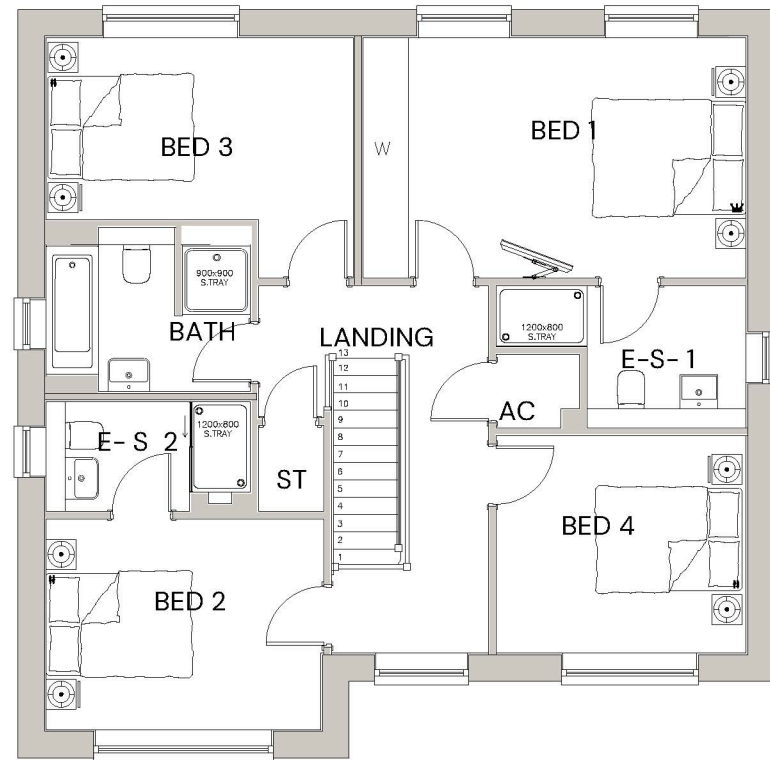


FIRST FLOOR PLAN



SIDE ELEVATION



GROUND FLOOR PLAN

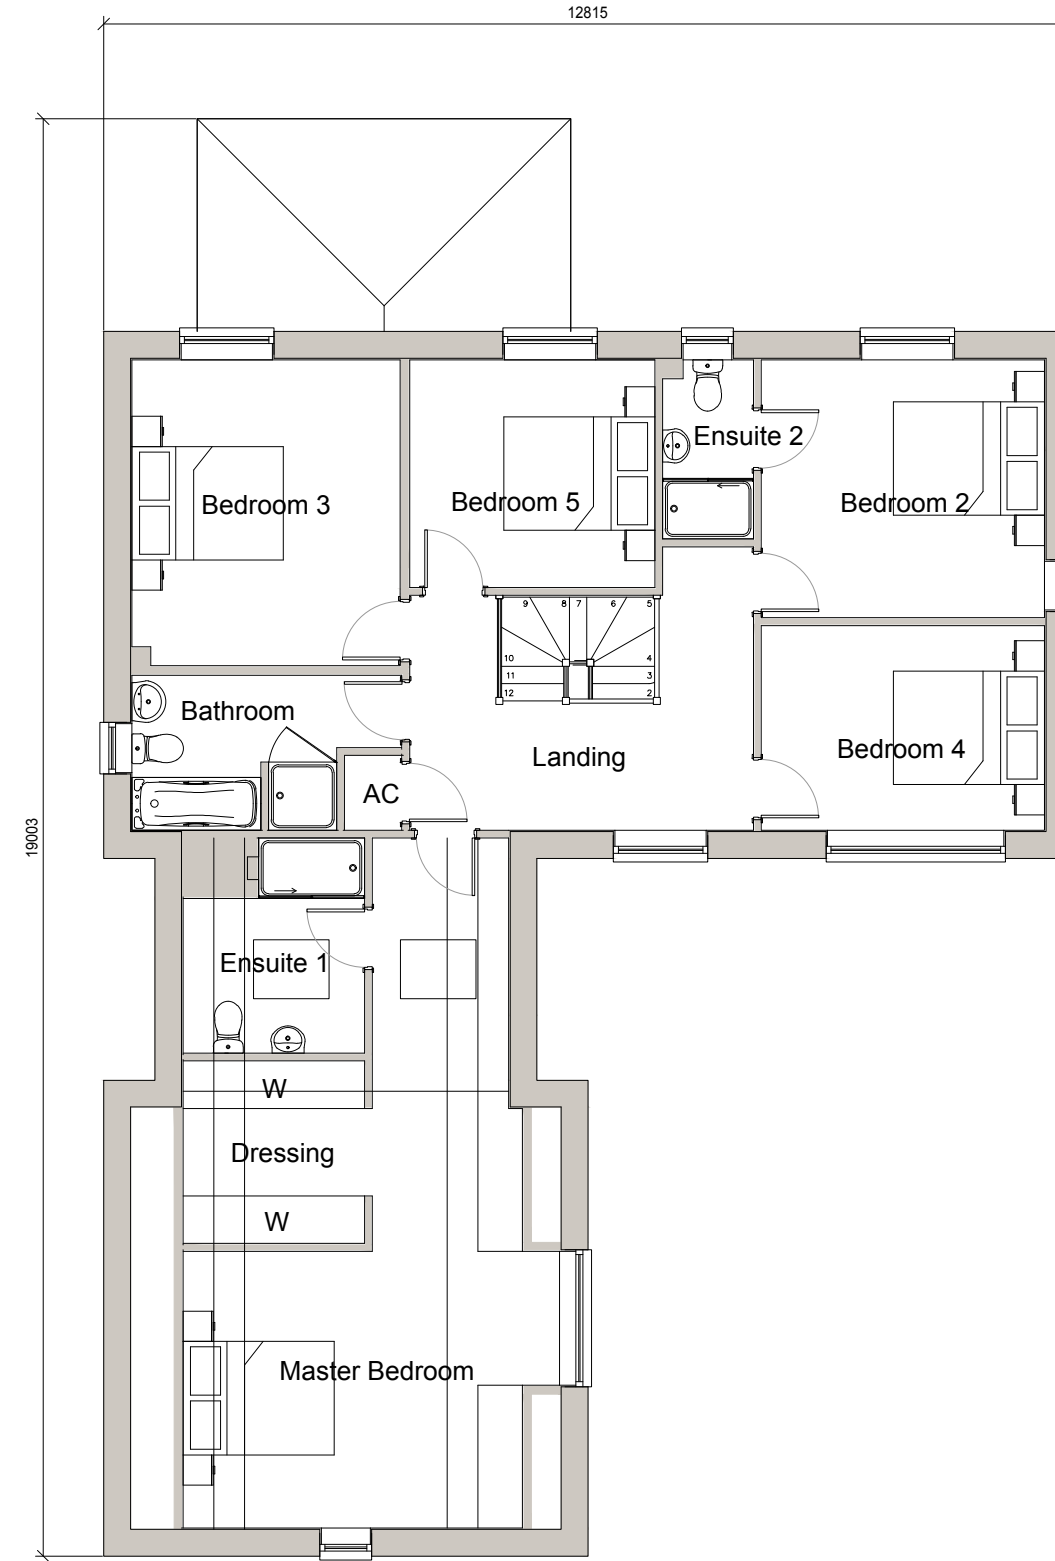

FIRST FLOOR PLAN



FRONT ELEVATION



SIDE ELEVATION



REAR ELEVATION



SIDE ELEVATION



0 5m

Expertly Done.
DESIGN|ECONOMICS|ENVIRONMENT|HERITAGE|LAND & PROPERTY|PLANNING|TRANSPORT & INFRASTRUCTURE

Copyright Pegasus Planning Group Ltd. Crown copyright. All rights reserved. 2023. Ordnance Survey Copyright Licence number 100042093. Promap Licence number 100020448.
Pegasus accepts no liability for any use of this document other than for its original purpose, or by the original client, or following Pegasus' express agreement to such use. T 01285647177 www.pegasusgroup.co.uk

PEGASUS
GROUP

WORKHOUSE LANE, BURBAGE | WEBB ELEVATIONS | DETACHED | BRICK WITH TUDOR BOARDING

TEAM/DRAWN BY: PJ | APPROVED BY: SJW | DATE: 05/01/2026 | SCALE: 1:100 @ A3 | DRAWING REF: P25-2857_DE_010-15 | REV: C | CLIENT: CAMERON HOMES

0 5m


Expertly Done.
DESIGN|ECONOMICS|ENVIRONMENT|HERITAGE|LAND & PROPERTY|PLANNING|TRANSPORT & INFRASTRUCTURE

Copyright Pegasus Planning Group Ltd. Crown copyright. All rights reserved. 2023. Ordnance Survey Copyright Licence number 100042093. Promap Licence number 100020448.
Pegasus accepts no liability for any use of this document other than for its original purpose, or by the original client, or following Pegasus' express agreement to such use. T 01285647177 www.pegasusgroup.co.uk


PEGASUS
GROUP




FRONT ELEVATION

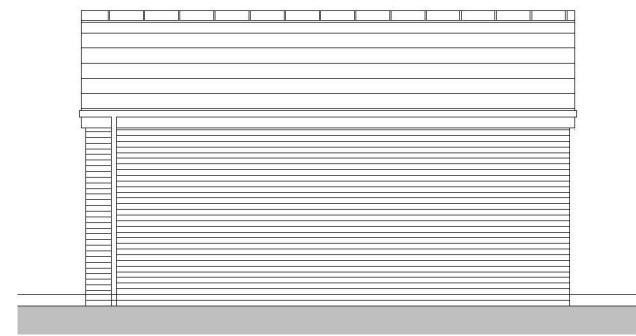


SIDE ELEVATION

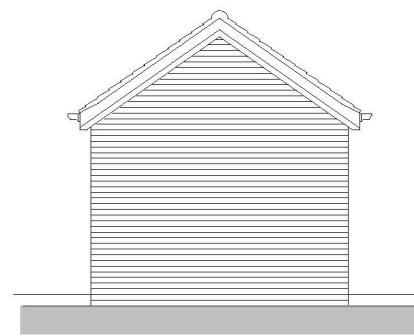

REAR ELEVATION

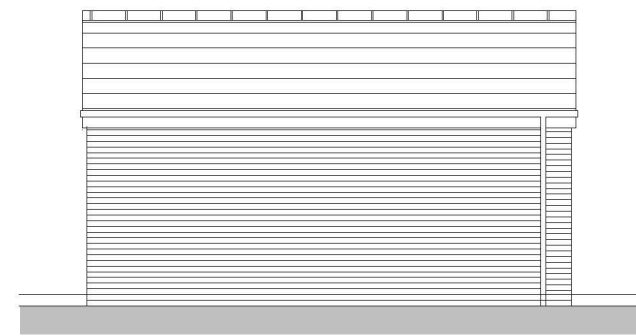

SIDE ELEVATION

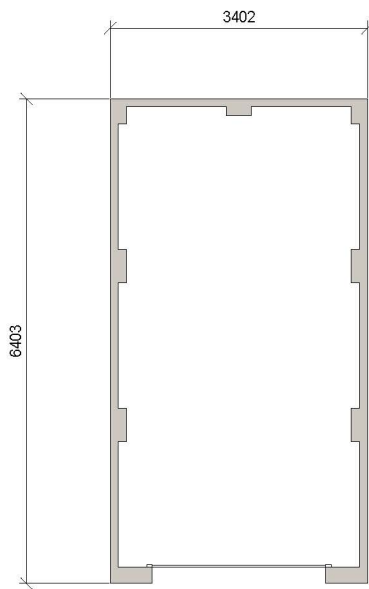

GROUND FLOOR PLAN

0 5m

Expertly Done.

DESIGN|ECONOMICS|ENVIRONMENT|HERITAGE|LAND & PROPERTY|PLANNING|TRANSPORT & INFRASTRUCTURE

Copyright Pegasus Planning Group Ltd. Crown copyright. All rights reserved. 2020. Ordnance Survey Copyright Licence number 100042093. Promap Licence number 100020448.

Pegasus accepts no liability for any use of this document other than for its original purpose, or by the original client, or following Pegasus' express agreement to such use. T 01285647177 www.pegasusgroup.co.uk

2020


PEGASUS
GROUP

WORKHOUSE LANE, BURBAGE | SINGLE GARAGE | BRICK


TEAM/DRAWN BY: PJ | APPROVED BY: SJW | DATE: 05/01/2026 | SCALE: 1:100 @ A3 | DRAWING REF: P25-2857_DE_010-17 | REV: C | CLIENT: CAMERON HOMES




FRONT ELEVATION

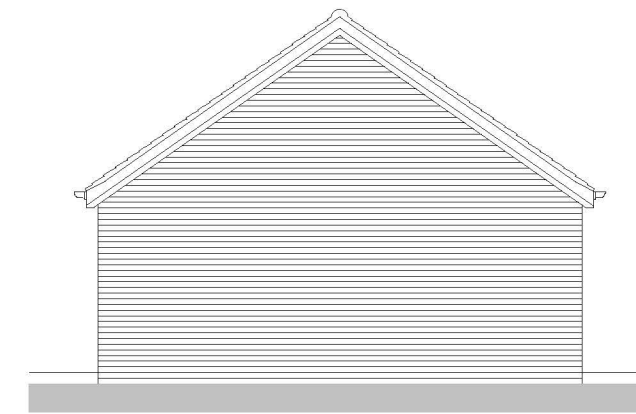


SIDE ELEVATION

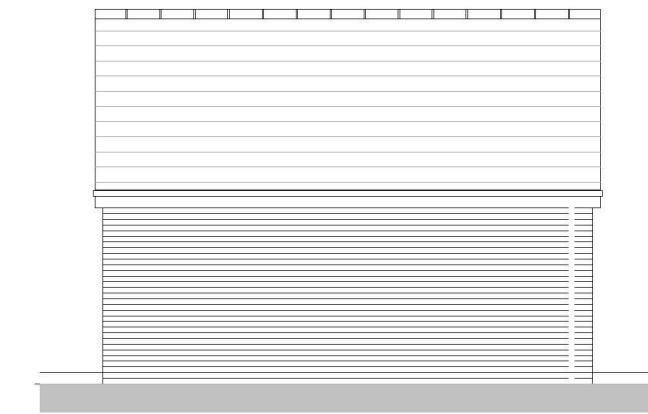

REAR ELEVATION

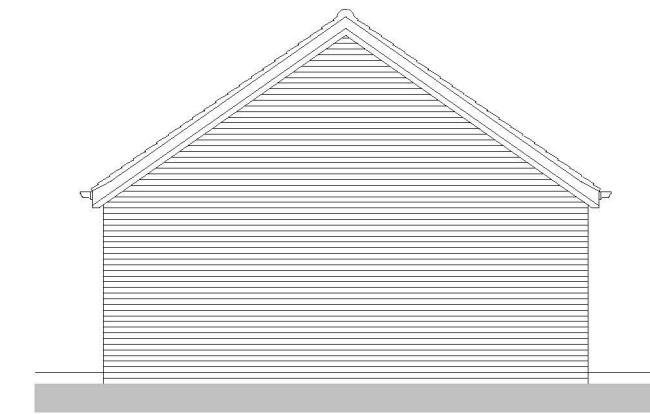

SIDE ELEVATION

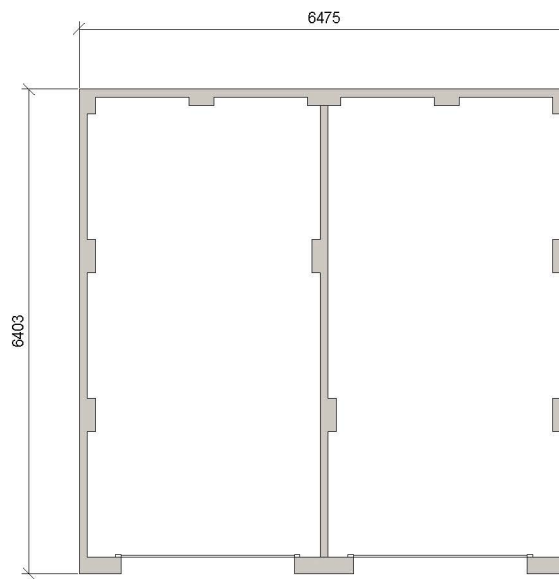

GROUND FLOOR PLAN

0 5m

Expertly Done.

DESIGN|ECONOMICS|ENVIRONMENT|HERITAGE|LAND & PROPERTY|PLANNING|TRANSPORT & INFRASTRUCTURE

Copyright Pegasus Planning Group Ltd. Crown copyright. All rights reserved. 2020. Ordnance Survey Copyright Licence number 100042093. Promap Licence number 100020448.

Pegasus accepts no liability for any use of this document other than for its original purpose, or by the original client, or following Pegasus' express agreement to such use. T 01285647177 www.pegasusgroup.co.uk

21

PEGASUS
GROUP

WORKHOUSE LANE, BURBAGE | DOUBLE GARAGE | BRICK

TEAM/DRAWN BY: PJ | APPROVED BY: SJW | DATE: 05/01/2026 | SCALE: 1:100 @ A3 | DRAWING REF: P25-2857_DE_010-18 | REV: C | CLIENT: CAMERON HOMES

Our Offices

BIRMINGHAM (City)

T 0121 308 9570
Birmingham@pegasusgroup.co.uk

BIRMINGHAM (Sutton Coldfield)

T 0121 308 9570
Birmingham@pegasusgroup.co.uk

BRISTOL

T 01454 625 945
Bristol@pegasusgroup.co.uk

CAMBRIDGE

T 01223 202 100
Cambridge@pegasusgroup.co.uk

CIRENCESTER

T 01285 641 717
Cirencester@pegasusgroup.co.uk

DUBLIN

T +353 (0) 1526 6714
enquiries@pegasusgroup.co.uk

EAST MIDLANDS

T 01509 670 806
EastMidlands@pegasusgroup.co.uk

EDINBURGH

T 0131 589 2774
Edinburgh@pegasusgroup.co.uk

LEEDS

T 0113 287 8200
Leeds@pegasusgroup.co.uk

LIVERPOOL

T 0151 317 5220
Liverpool@pegasusgroup.co.uk

LONDON

T 020 3897 1110
London@pegasusgroup.co.uk

MANCHESTER

T 0161 393 3399
Manchester@pegasusgroup.co.uk

NEWCASTLE

T 0191 917 6700
Newcastle@pegasusgroup.co.uk

PETERBOROUGH

T 01733 666600
enquiries@pegasusgroup.co.uk

SOLENT

T 023 8254 2777
Solent@pegasusgroup.co.uk

GROUP SERVICES

T 0333 0160777
enquiries@pegasusgroup.co.uk

ARMSTRONG BURTON GROUP

T 0121 323 2332
info@armstrongburton.co.uk

PEGASUS
GROUP

Expertly Done.

DESIGN | ECONOMICS | ENVIRONMENT | HERITAGE | LAND & PROPERTY | PLANNING | TRANSPORT & INFRASTRUCTURE

Pegasus Group is a trading name of Pegasus Planning Group Limited (07277000) registered in England and Wales
Registered Office: Pegasus House, Querns Business Centre, Whitworth Road, Cirencester, Gloucestershire, GL7 1RT