




Existing Front Elevation



Existing Rear Elevation

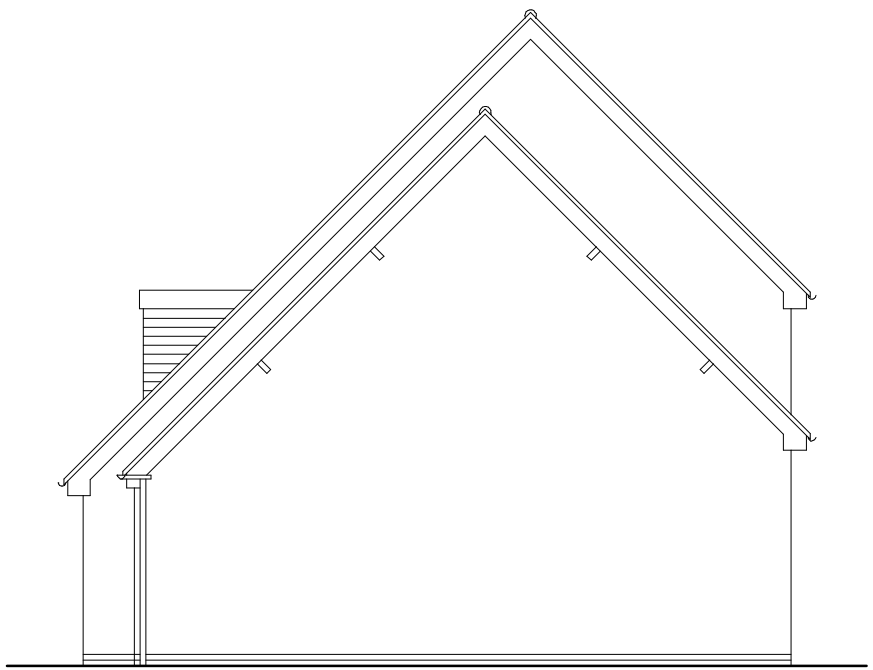

Existing Elevation To Boundary

All Elevation Drawings Scale 1:100
0 1 2 3 4 5m

All Plan Drawings Scale 1:50
0 1 2 3 4 5m


Scale Bars




Proposed Front Elevation




Proposed Rear Elevation

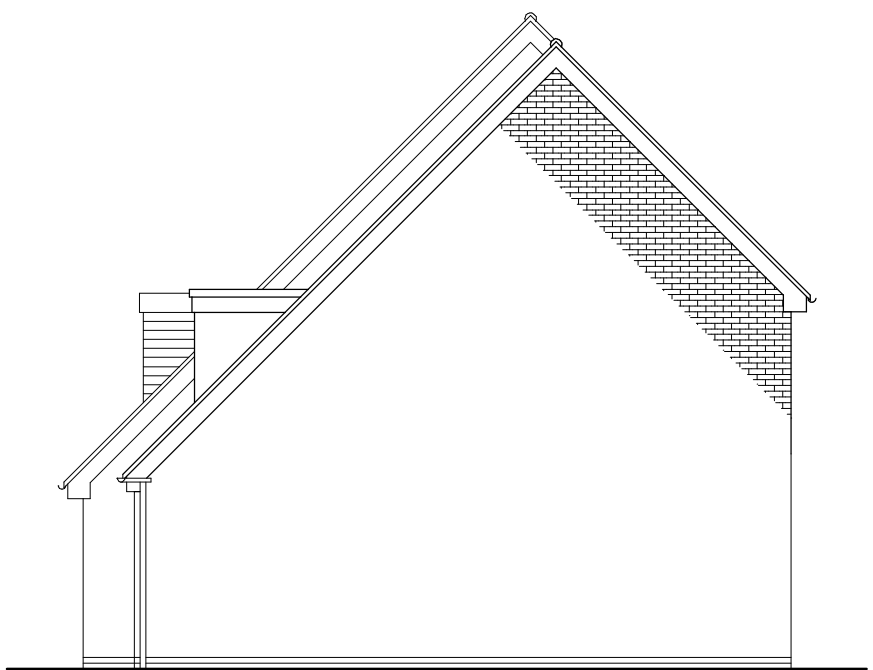


Proposed Elevation To Boundary

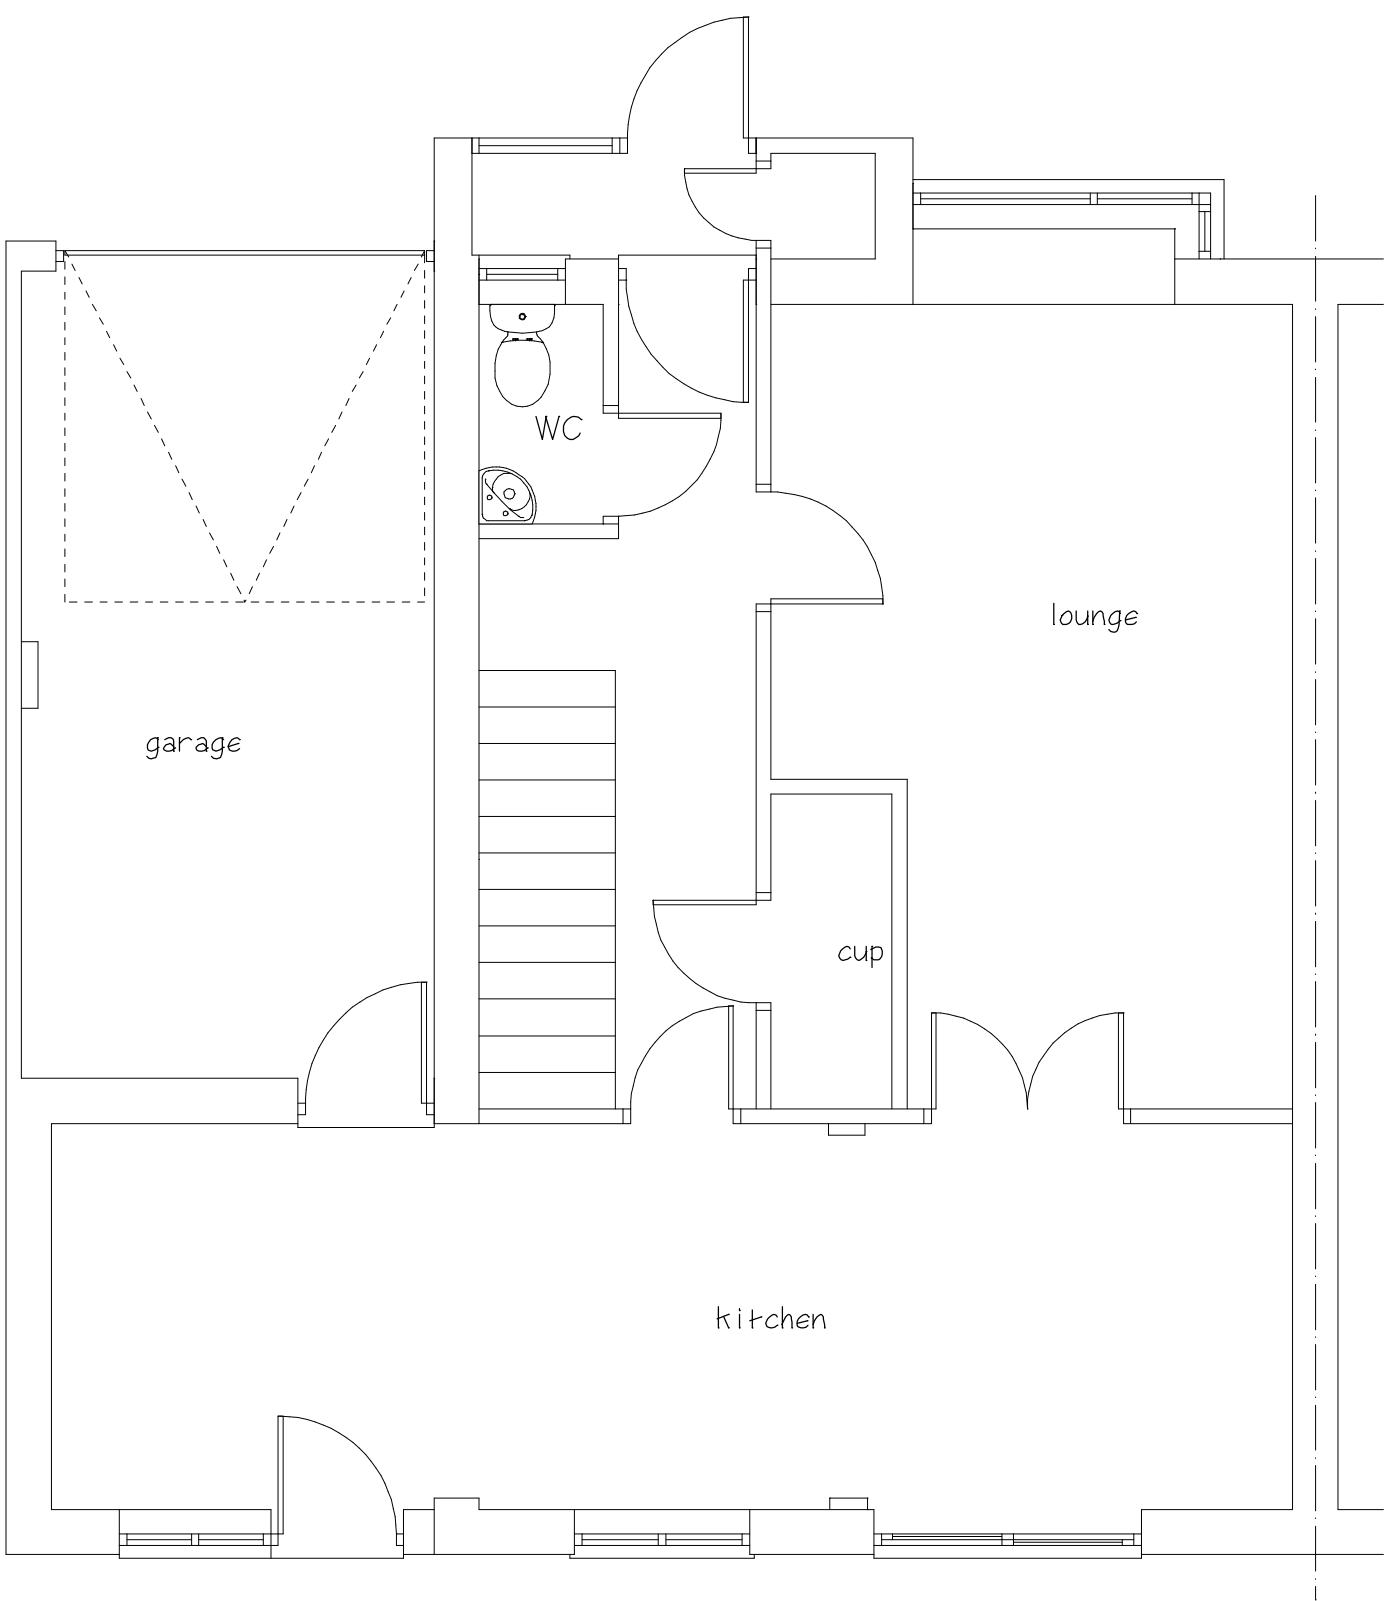

Existing Ground Floor Plan
Remains Unchanged

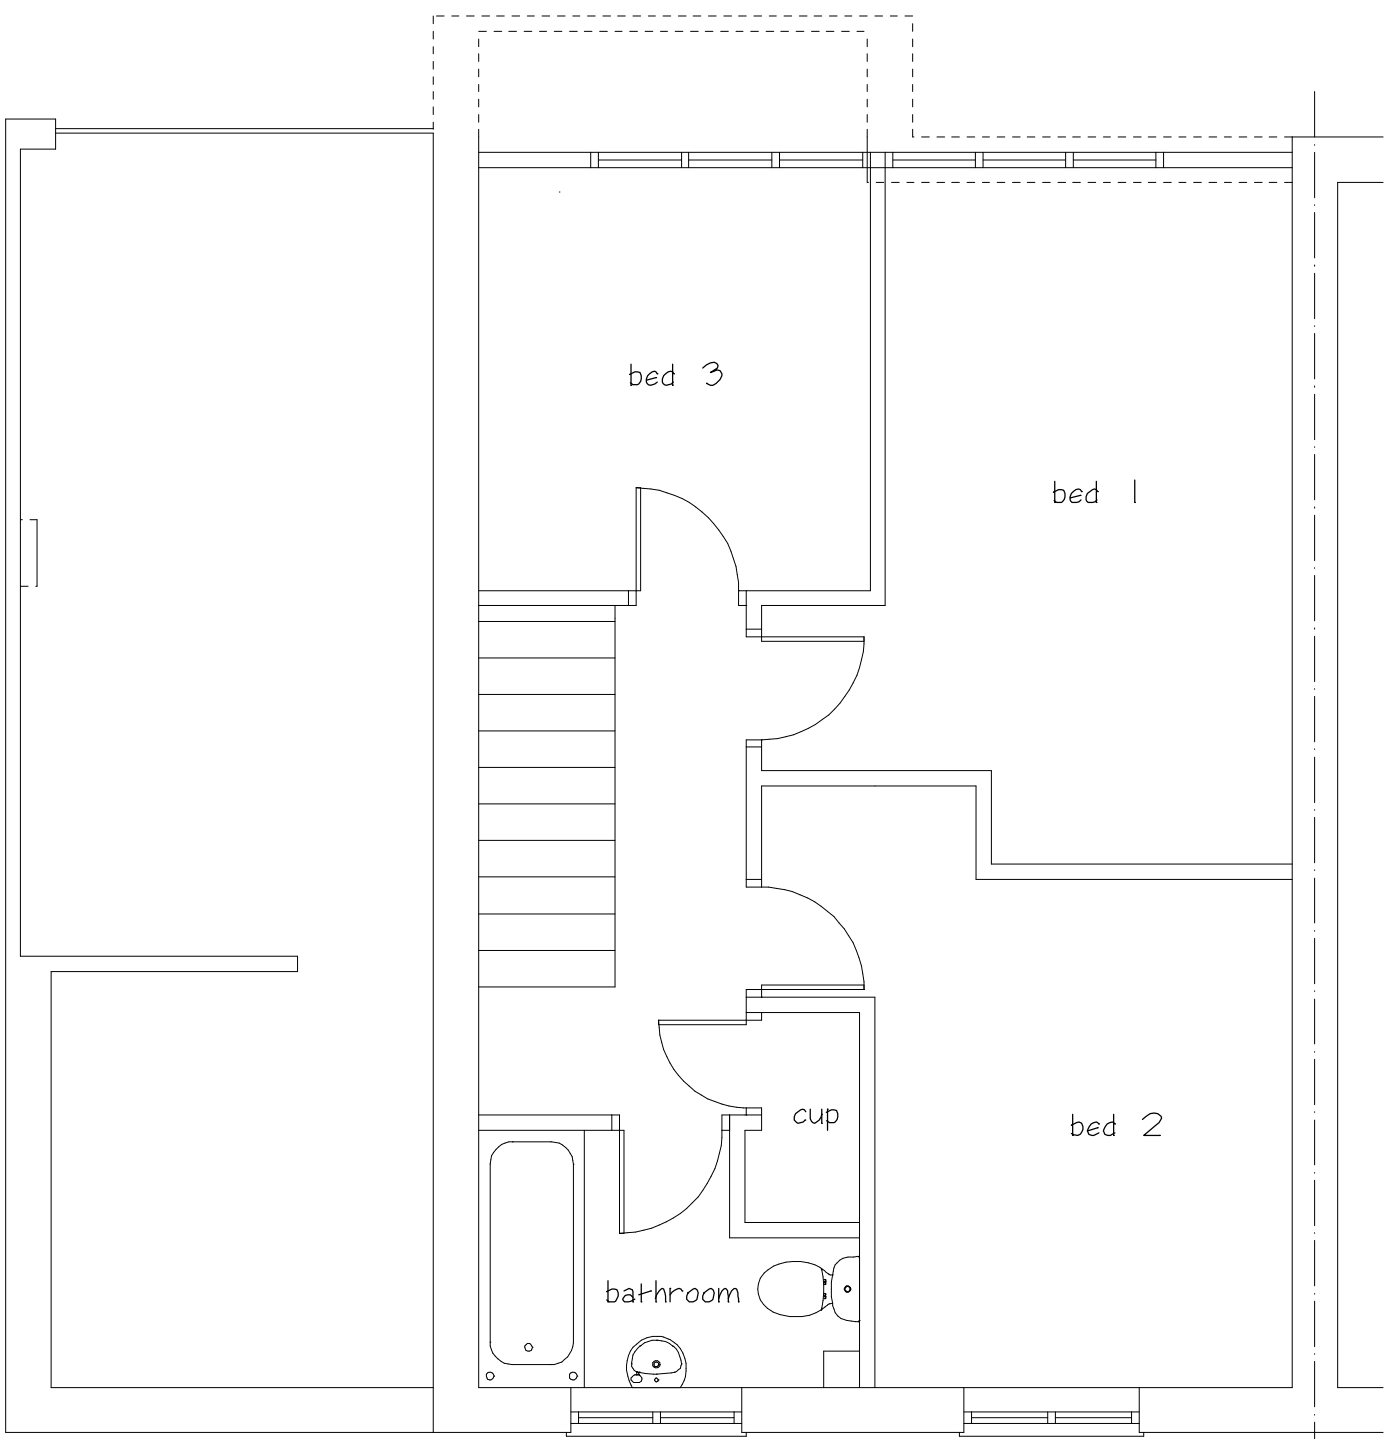

Existing First Floor Plan

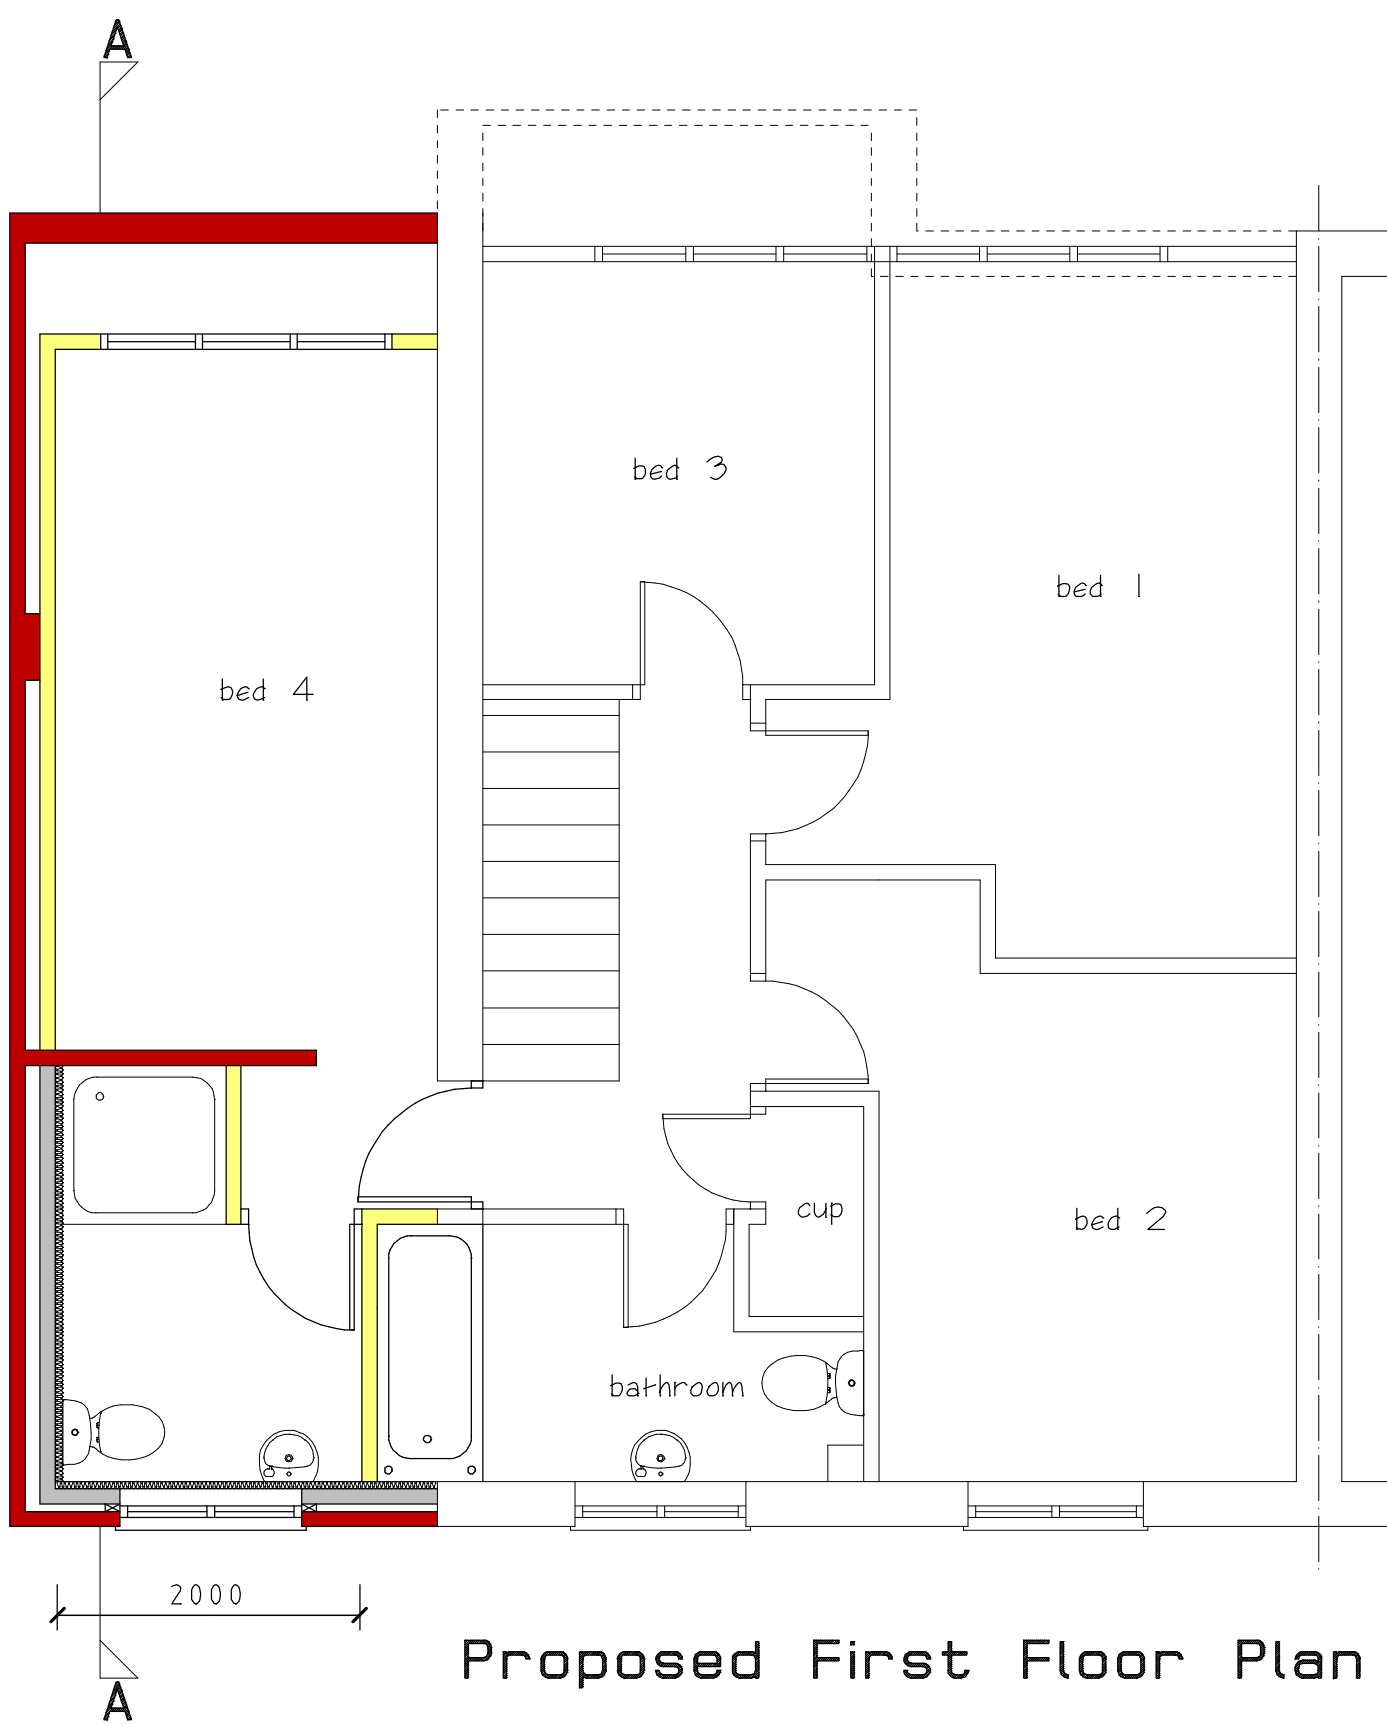

Proposed First Floor Plan

Drawings prepared for the purpose of Planning Permission and/or Building Regulations approval.

All dimensions are to be checked on site before works commence.

Actual boundary lines to be confirmed on site between parties concerned prior to start of work and no part of the new construction can project over the boundary.

Underground services have been assumed and therefore need to be located exactly prior to start of work

CLIENT
**Stephen Marlow
Beverley Reaney**

JOB TITLE
**30 Candle Lane
Earl Shilton
Leicester
LE9 7BL**

DRAWING TITLE
**Proposed Extension
Above Existing
Garage On Semi
Detached House**

SCALE	SHEET	DATE	DRAWN BY
1:50 & 1:100	A1	Dec 2024	A Moore

ANDREW MOORE
ARCHITECTURAL SERVICES
Tel; 07973397765
Email;andrewmoore@workmail.com

DRG NO	SHEET NO
1673	1