




North East Elevation - Streetscene

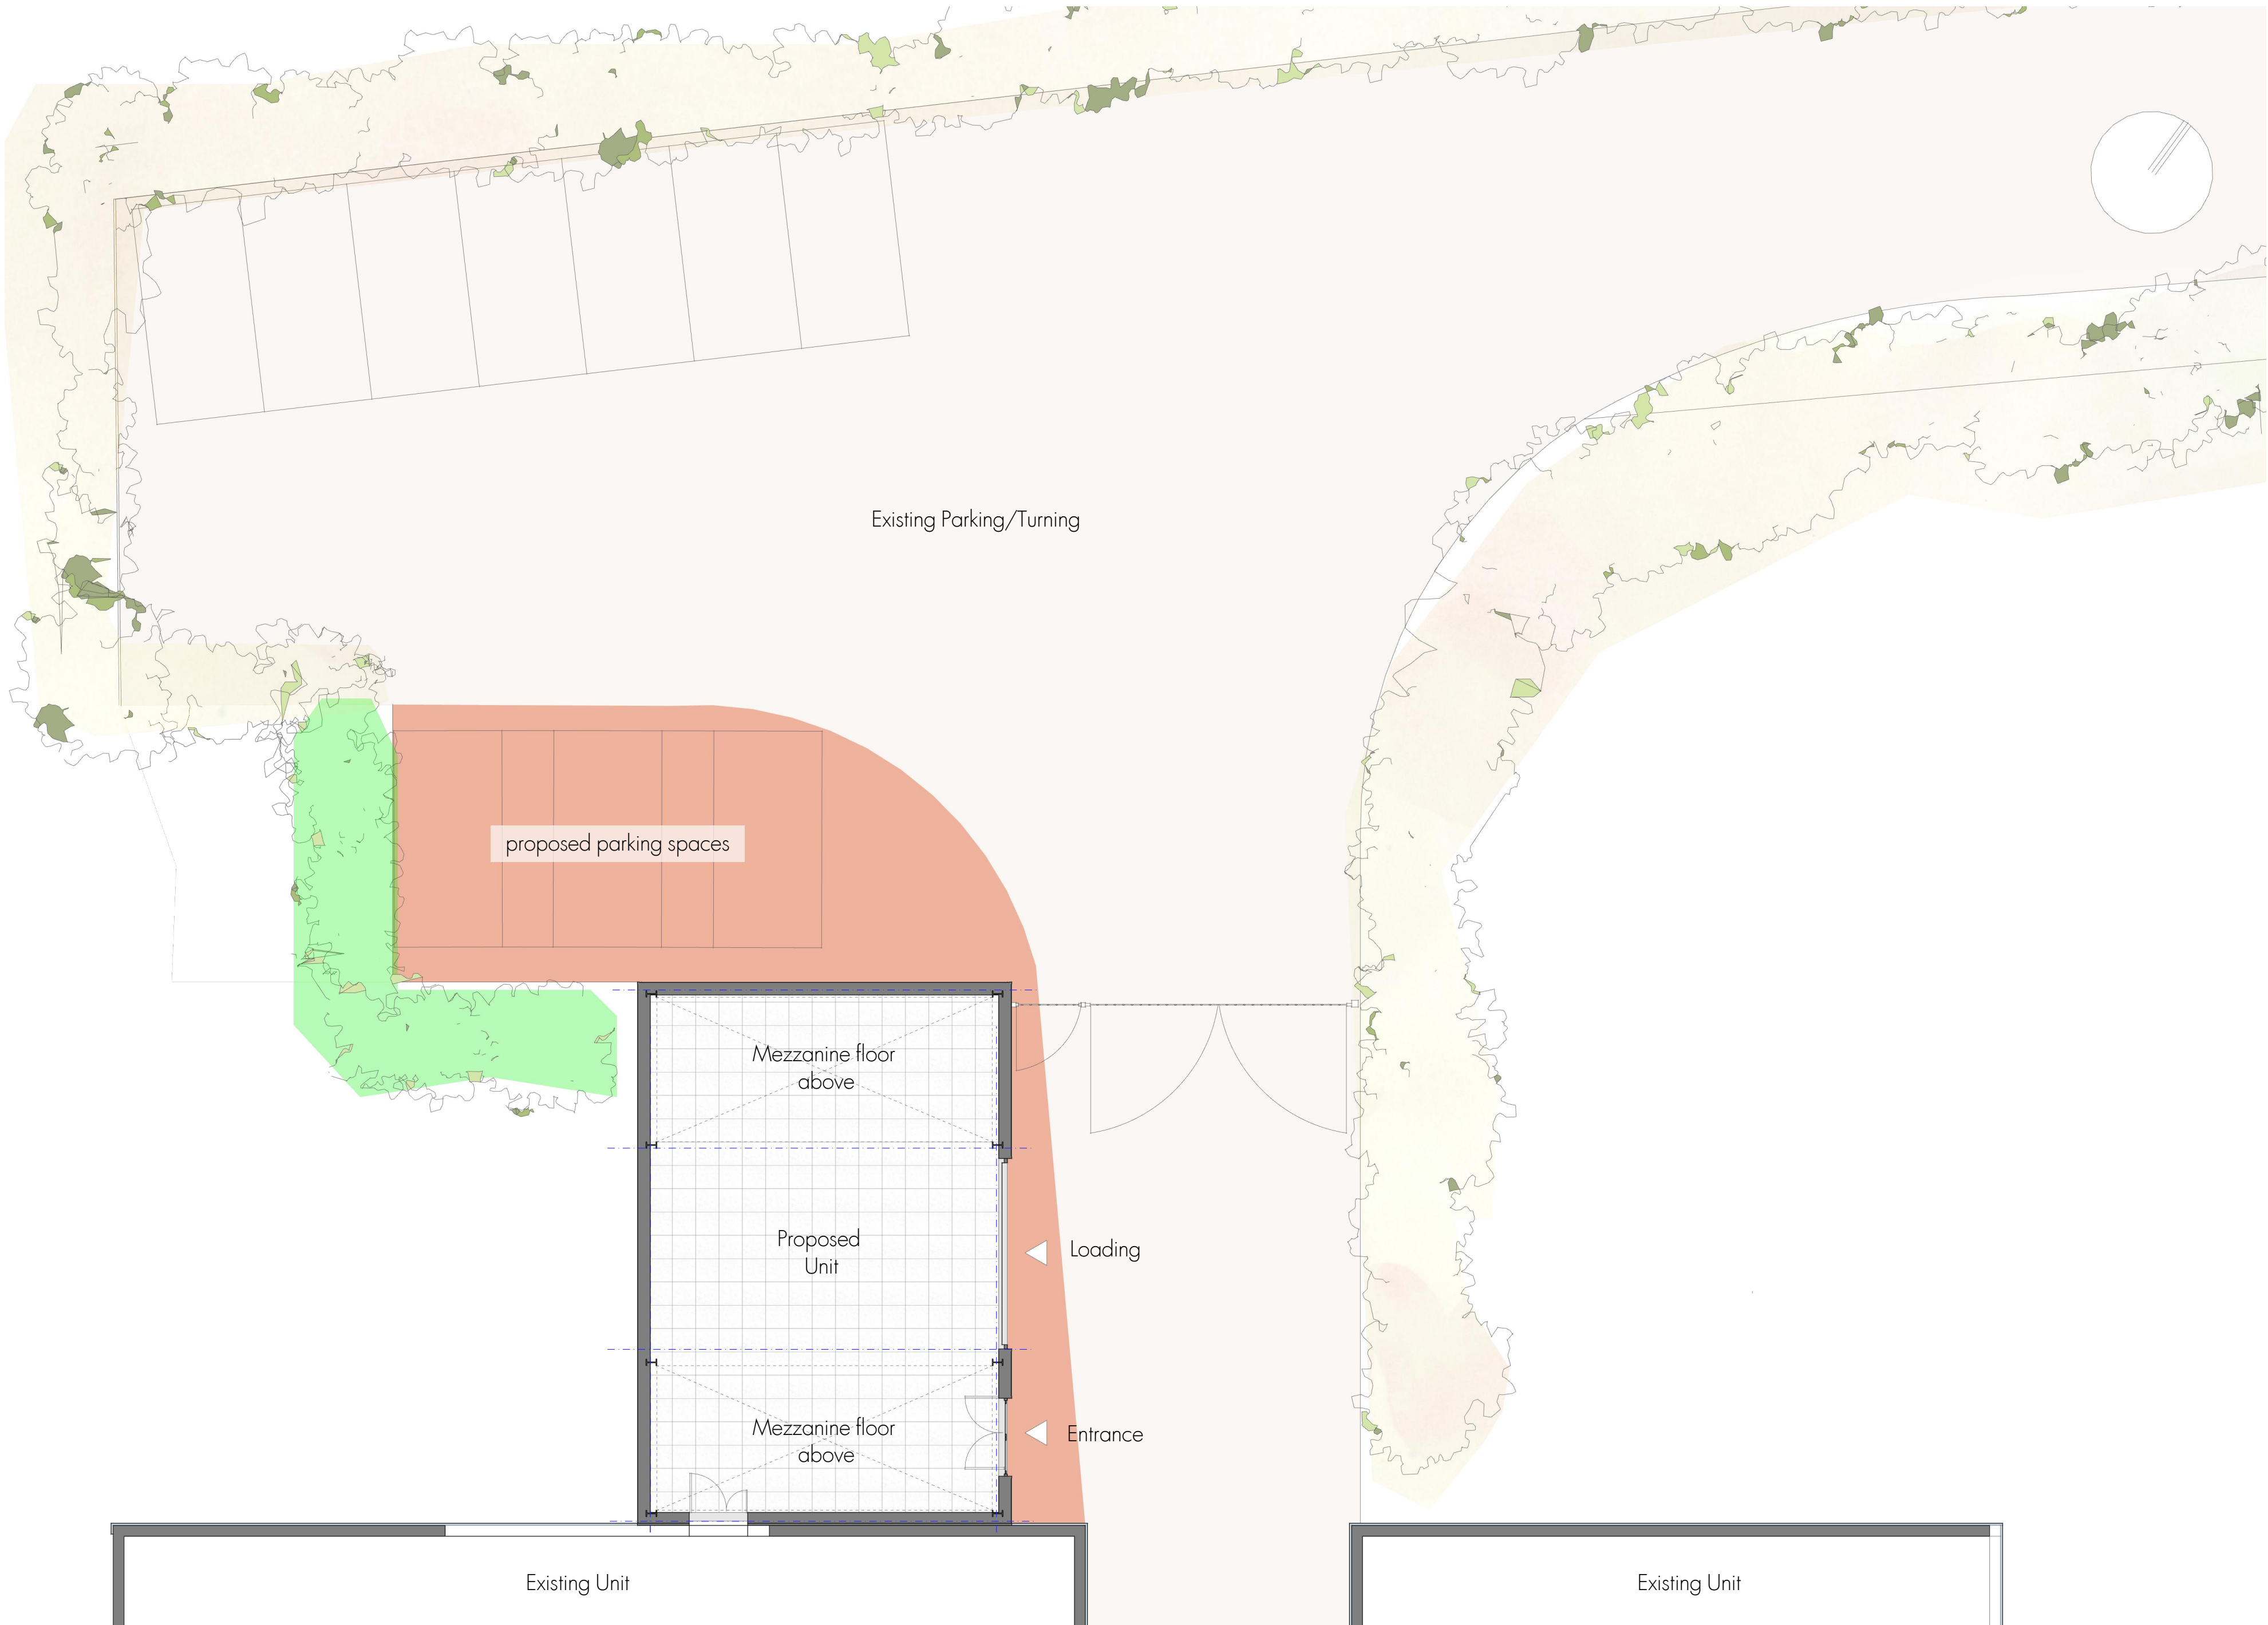

Ground Floor Plan

0 1 2 3 5
Scale 1:100 - Metres

 **RM James**
Architectural Design and Technology
0116 286 6370
enquiries@rmjames.co.uk
www.rmjames.co.uk

CLIENT Eurospark Ltd Island Lane Farm Ashby Road Stapleton			
PROJECT Proposed Showroom/Offices			
DRAWING Proposed Plan & Streetscene Elevation			
SCALE 1:100 @A3 DATE Sept 2024			
STATUS Planning			REVISION
PROJECT No 24-412	DRAWING No P02		