


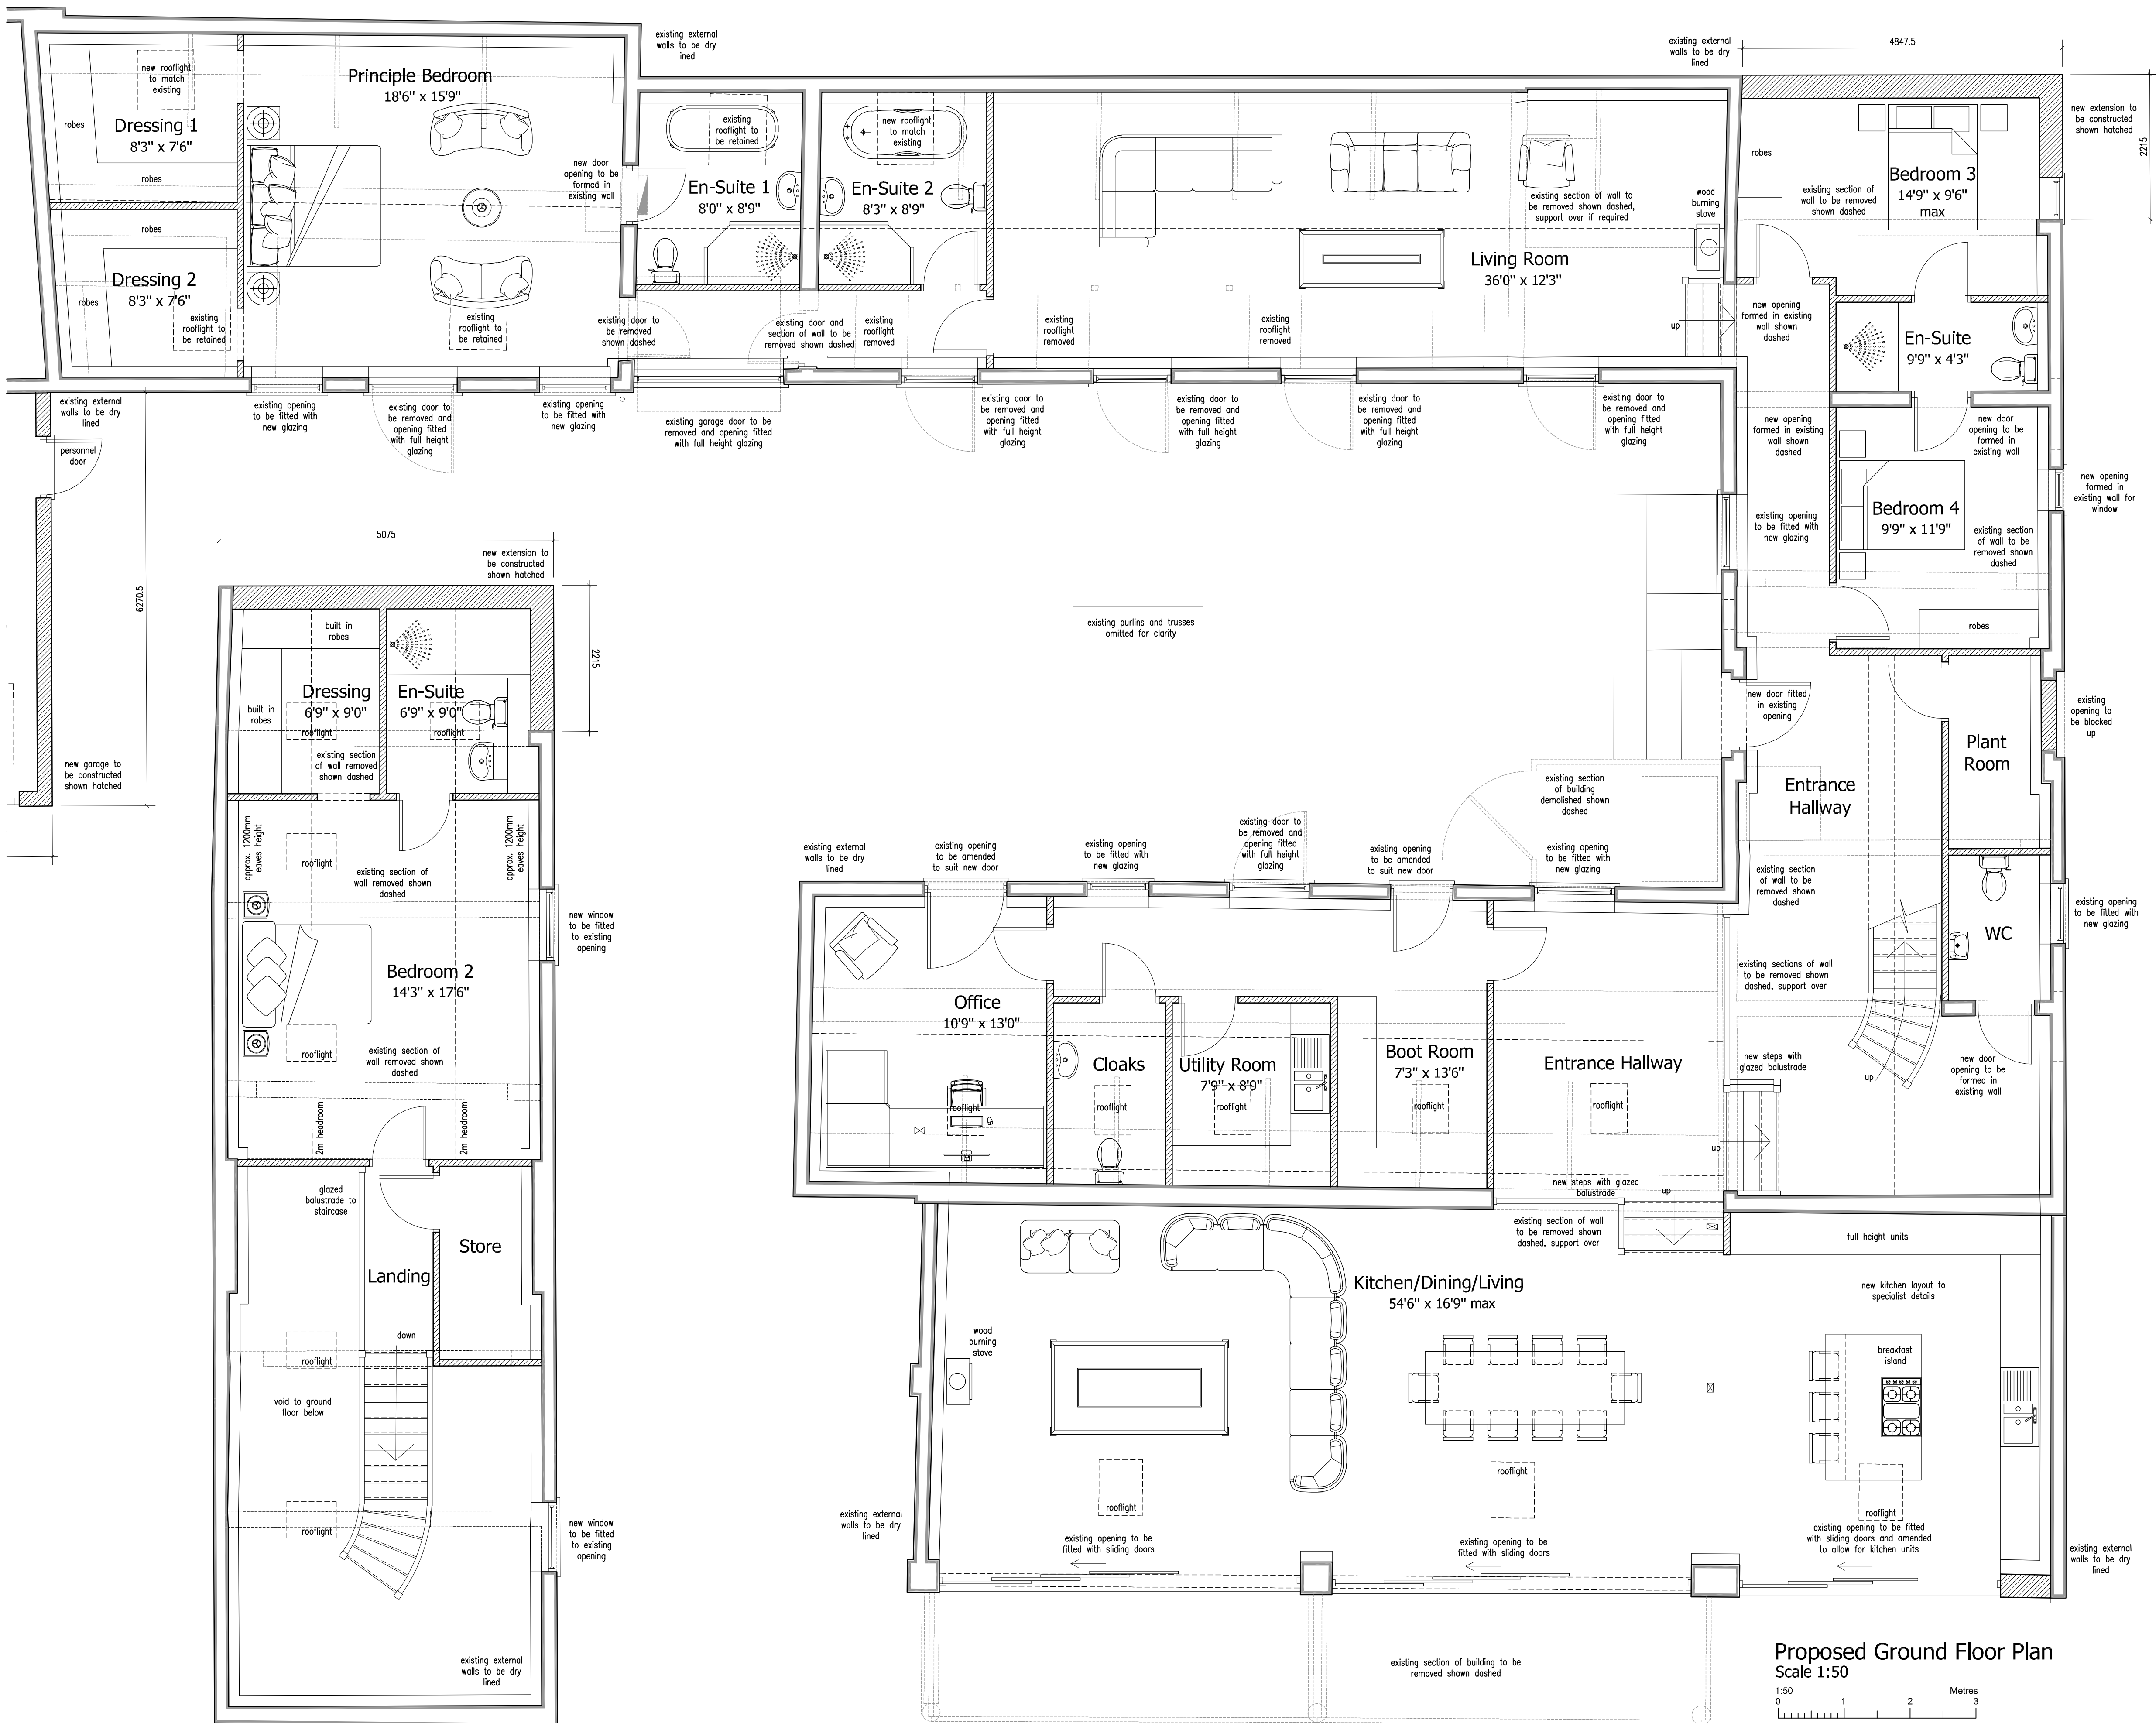

Proposed First Floor Plan
Scale 1:50



DETAILED PLANNING PROPOSALS

PROPOSED RESIDENTIAL CONVERSION - SHEEPY PARVA FARM - WELLSBOROUGH ROAD - SHEEPY PARVA - LEICESTERSHIRE

Notes

This drawing is to be read in conjunction with Drawing No. 26.4731.01 'Topographical Survey'

This drawing is to be read in conjunction with Drawing No.'s 26.4731.02, 03, 04 and 05 'Existing Details'

Revisions: A Client Amendments 09.09.26

DG DAVID GRANGER
ARCHITECTURAL DESIGN LTD

David Granger Architectural Design Ltd
The Old Cottage Hospital
Leicester Road
Ashby de la Zouch
Leicestershire
LE65 1DB

T 01530 560939
W www.davidgrangerdesign.com

Project

Proposed Residential Conversion
Sheepy Parva Farm, Wellsborough Road
Sheepy Parva
Leicestershire

Client

Qunatum Buildup Ltd.

Drawing

Detailed Planning Proposals
Sheet 3 of 3

Drawing Number 26.4731.10 A

Date: August 2026

Scale: As Shown Drawing By: SM Checked By: MS

Figured dimensions must be taken in preference to scaled dimensions and any discrepancies are to be referred to David Granger Architectural Design Limited. Contractors, subcontractors and suppliers must verify all dimensions on site before commencing any work or making any workshop drawings. All drawings are copyright of David Granger Architectural Design Limited. Ordnance Survey Data © Crown Copyright. All rights reserved. Licence No. AR100020449, Landmark Ref. LIG0816 Company Reg. No. 5068912