


FRONT ELEVATION

REAR ELEVATION


SIDE ELEVATION

SIDE ELEVATION

0 1 2 3 4 5

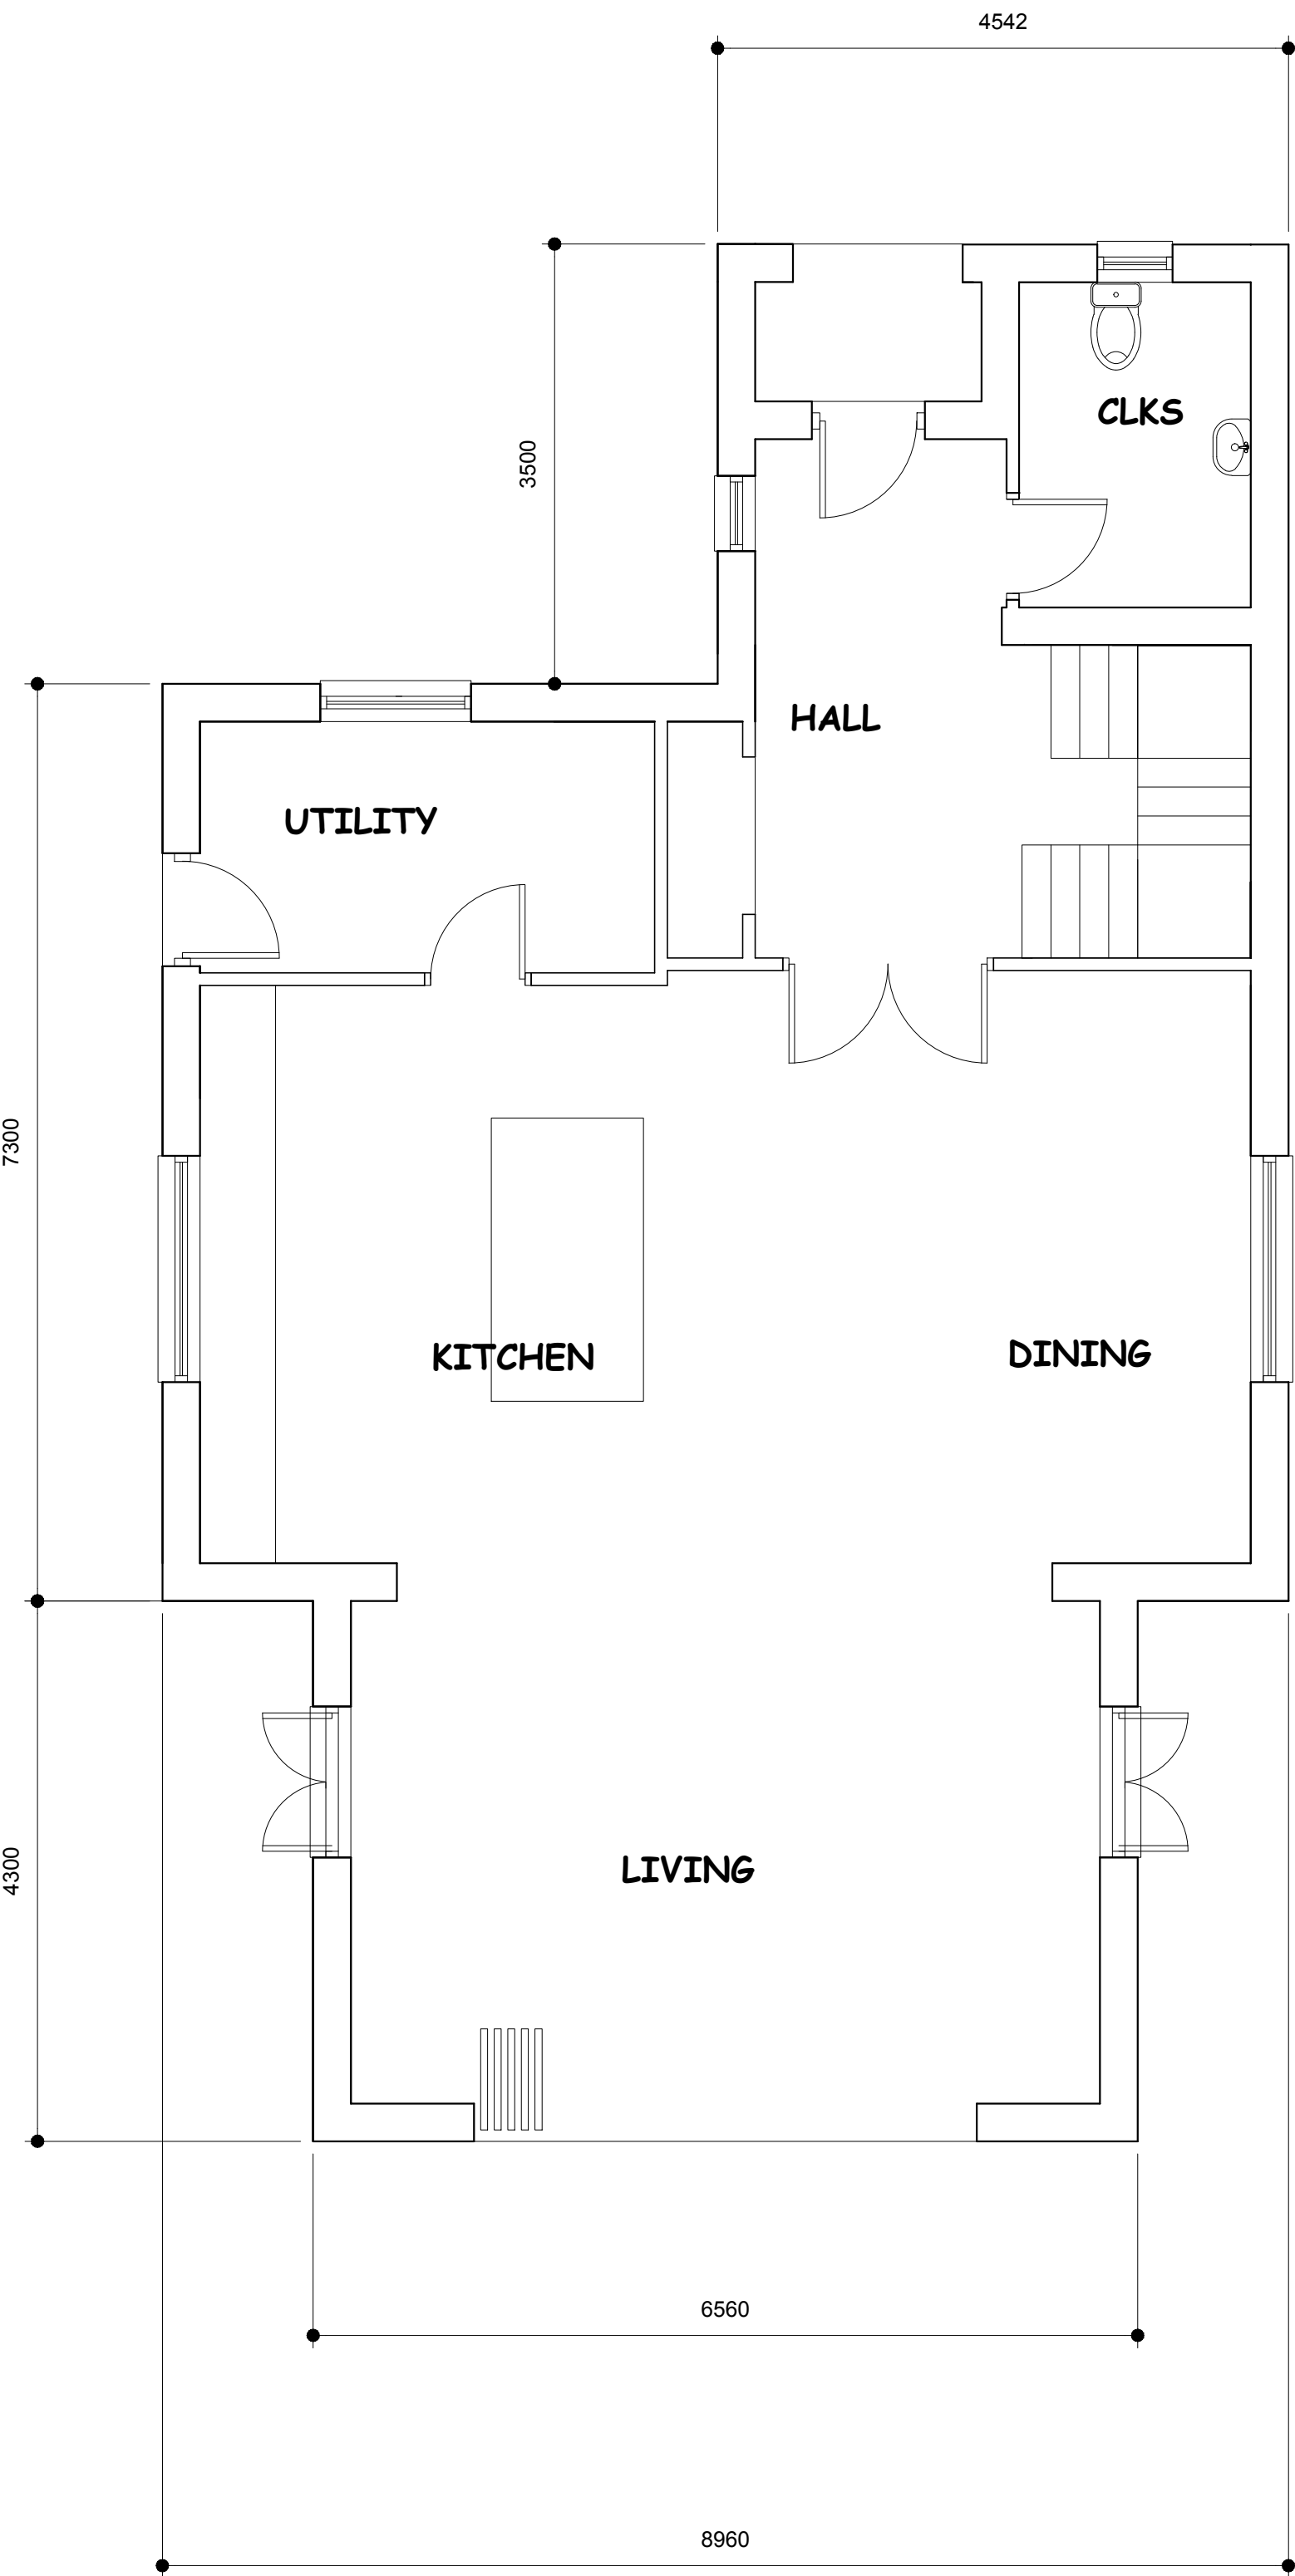


GROUND FLOOR PLAN

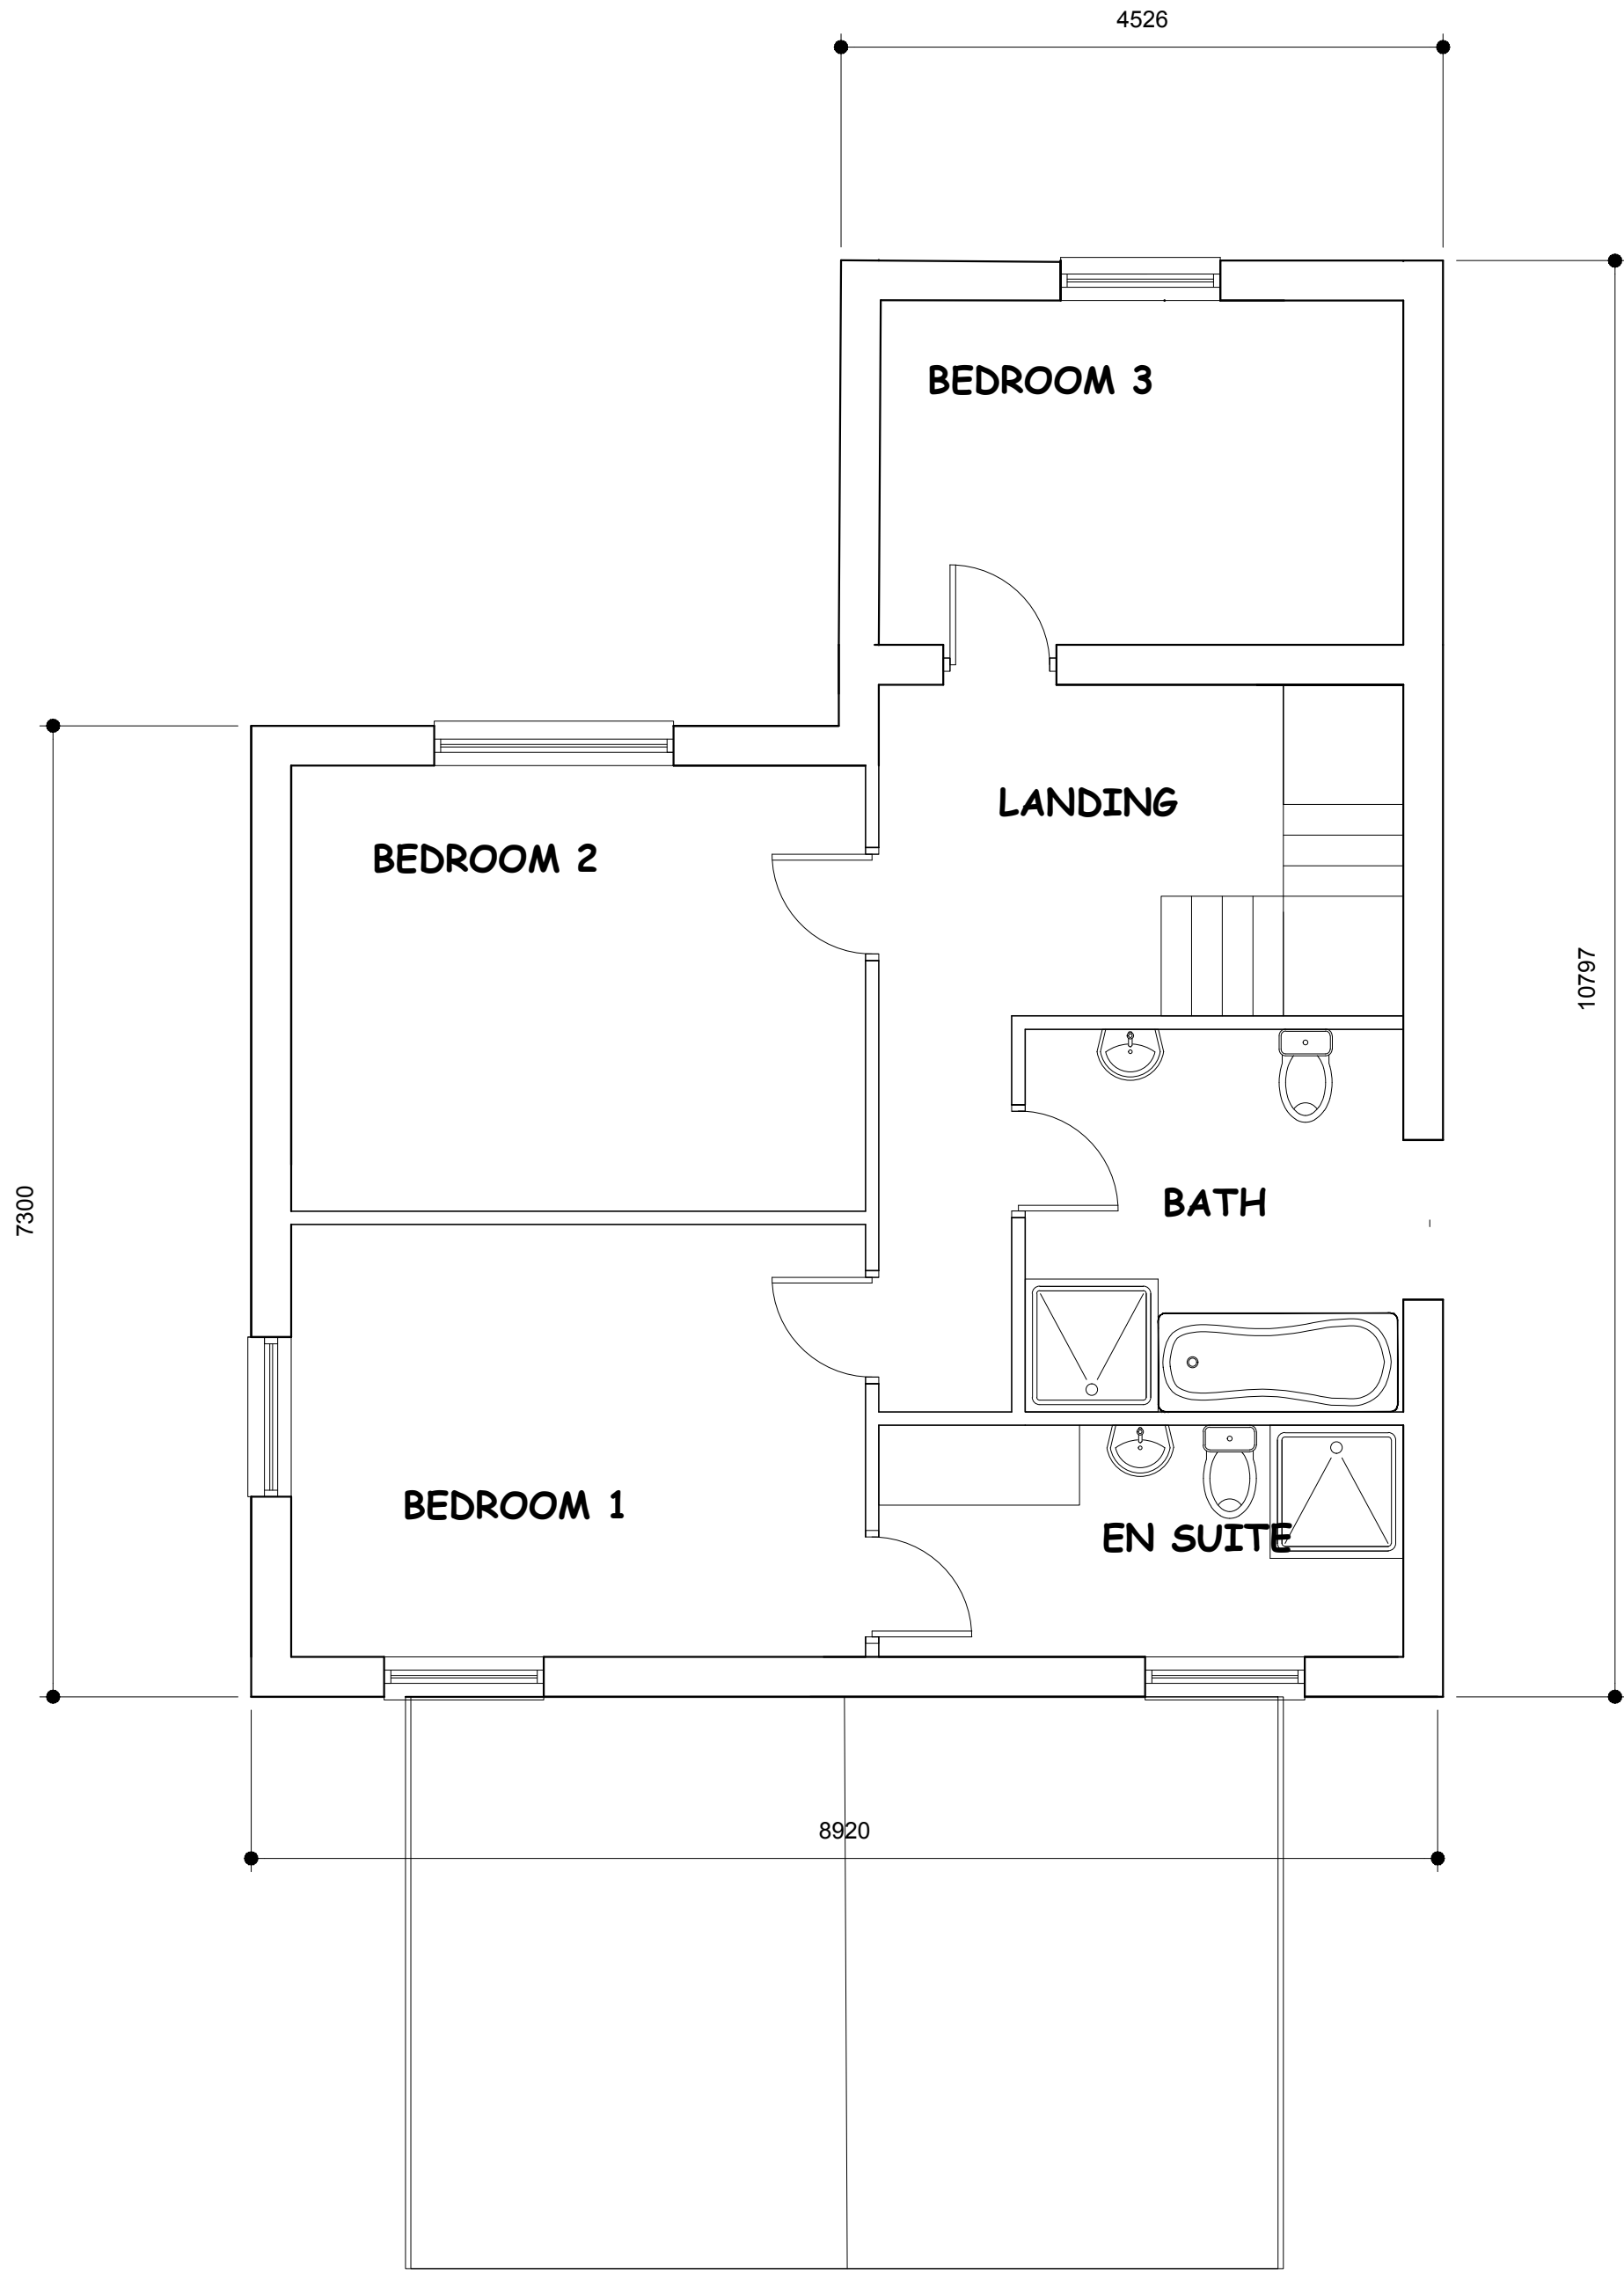


FIRST FLOOR PLAN



SITE PLAN/ BLOCK 1.200

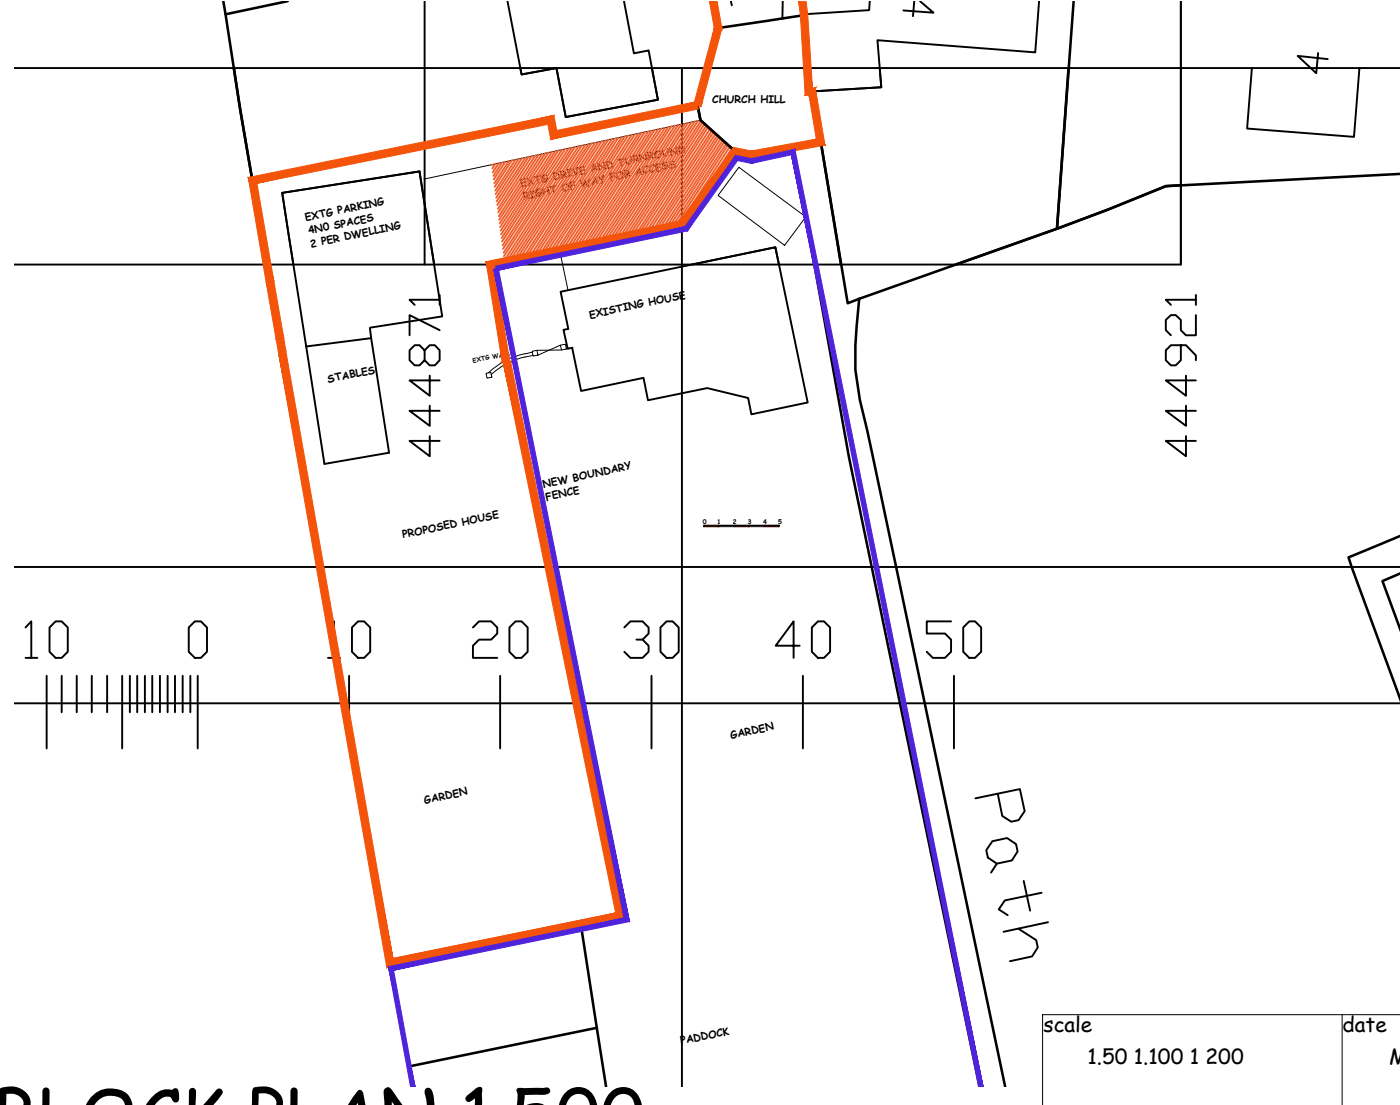

BLOCK PLAN 1.500

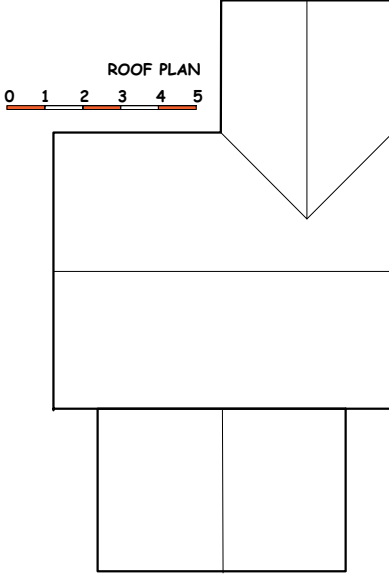

NIGEL DUTTON
49 FALCON ROAD, ANSTEY , LE7 7FY

TEL: 07760 160572
0116 2365663
nigel.dutton88@gmail.com A1

this drawing is the copyright of NIGEL DUTTON
and should not be reproduced without permission.

client
JENNIFER MARVIN

project
NEW HOUSE
3 CHURCH HILL, BAGWORTH LE67 1DE

title
PLANNING

scale 1:50 1:100 1:200	date MAY 2023	drg. no ND.23.182.01	rev A
---------------------------	------------------	-------------------------	----------