


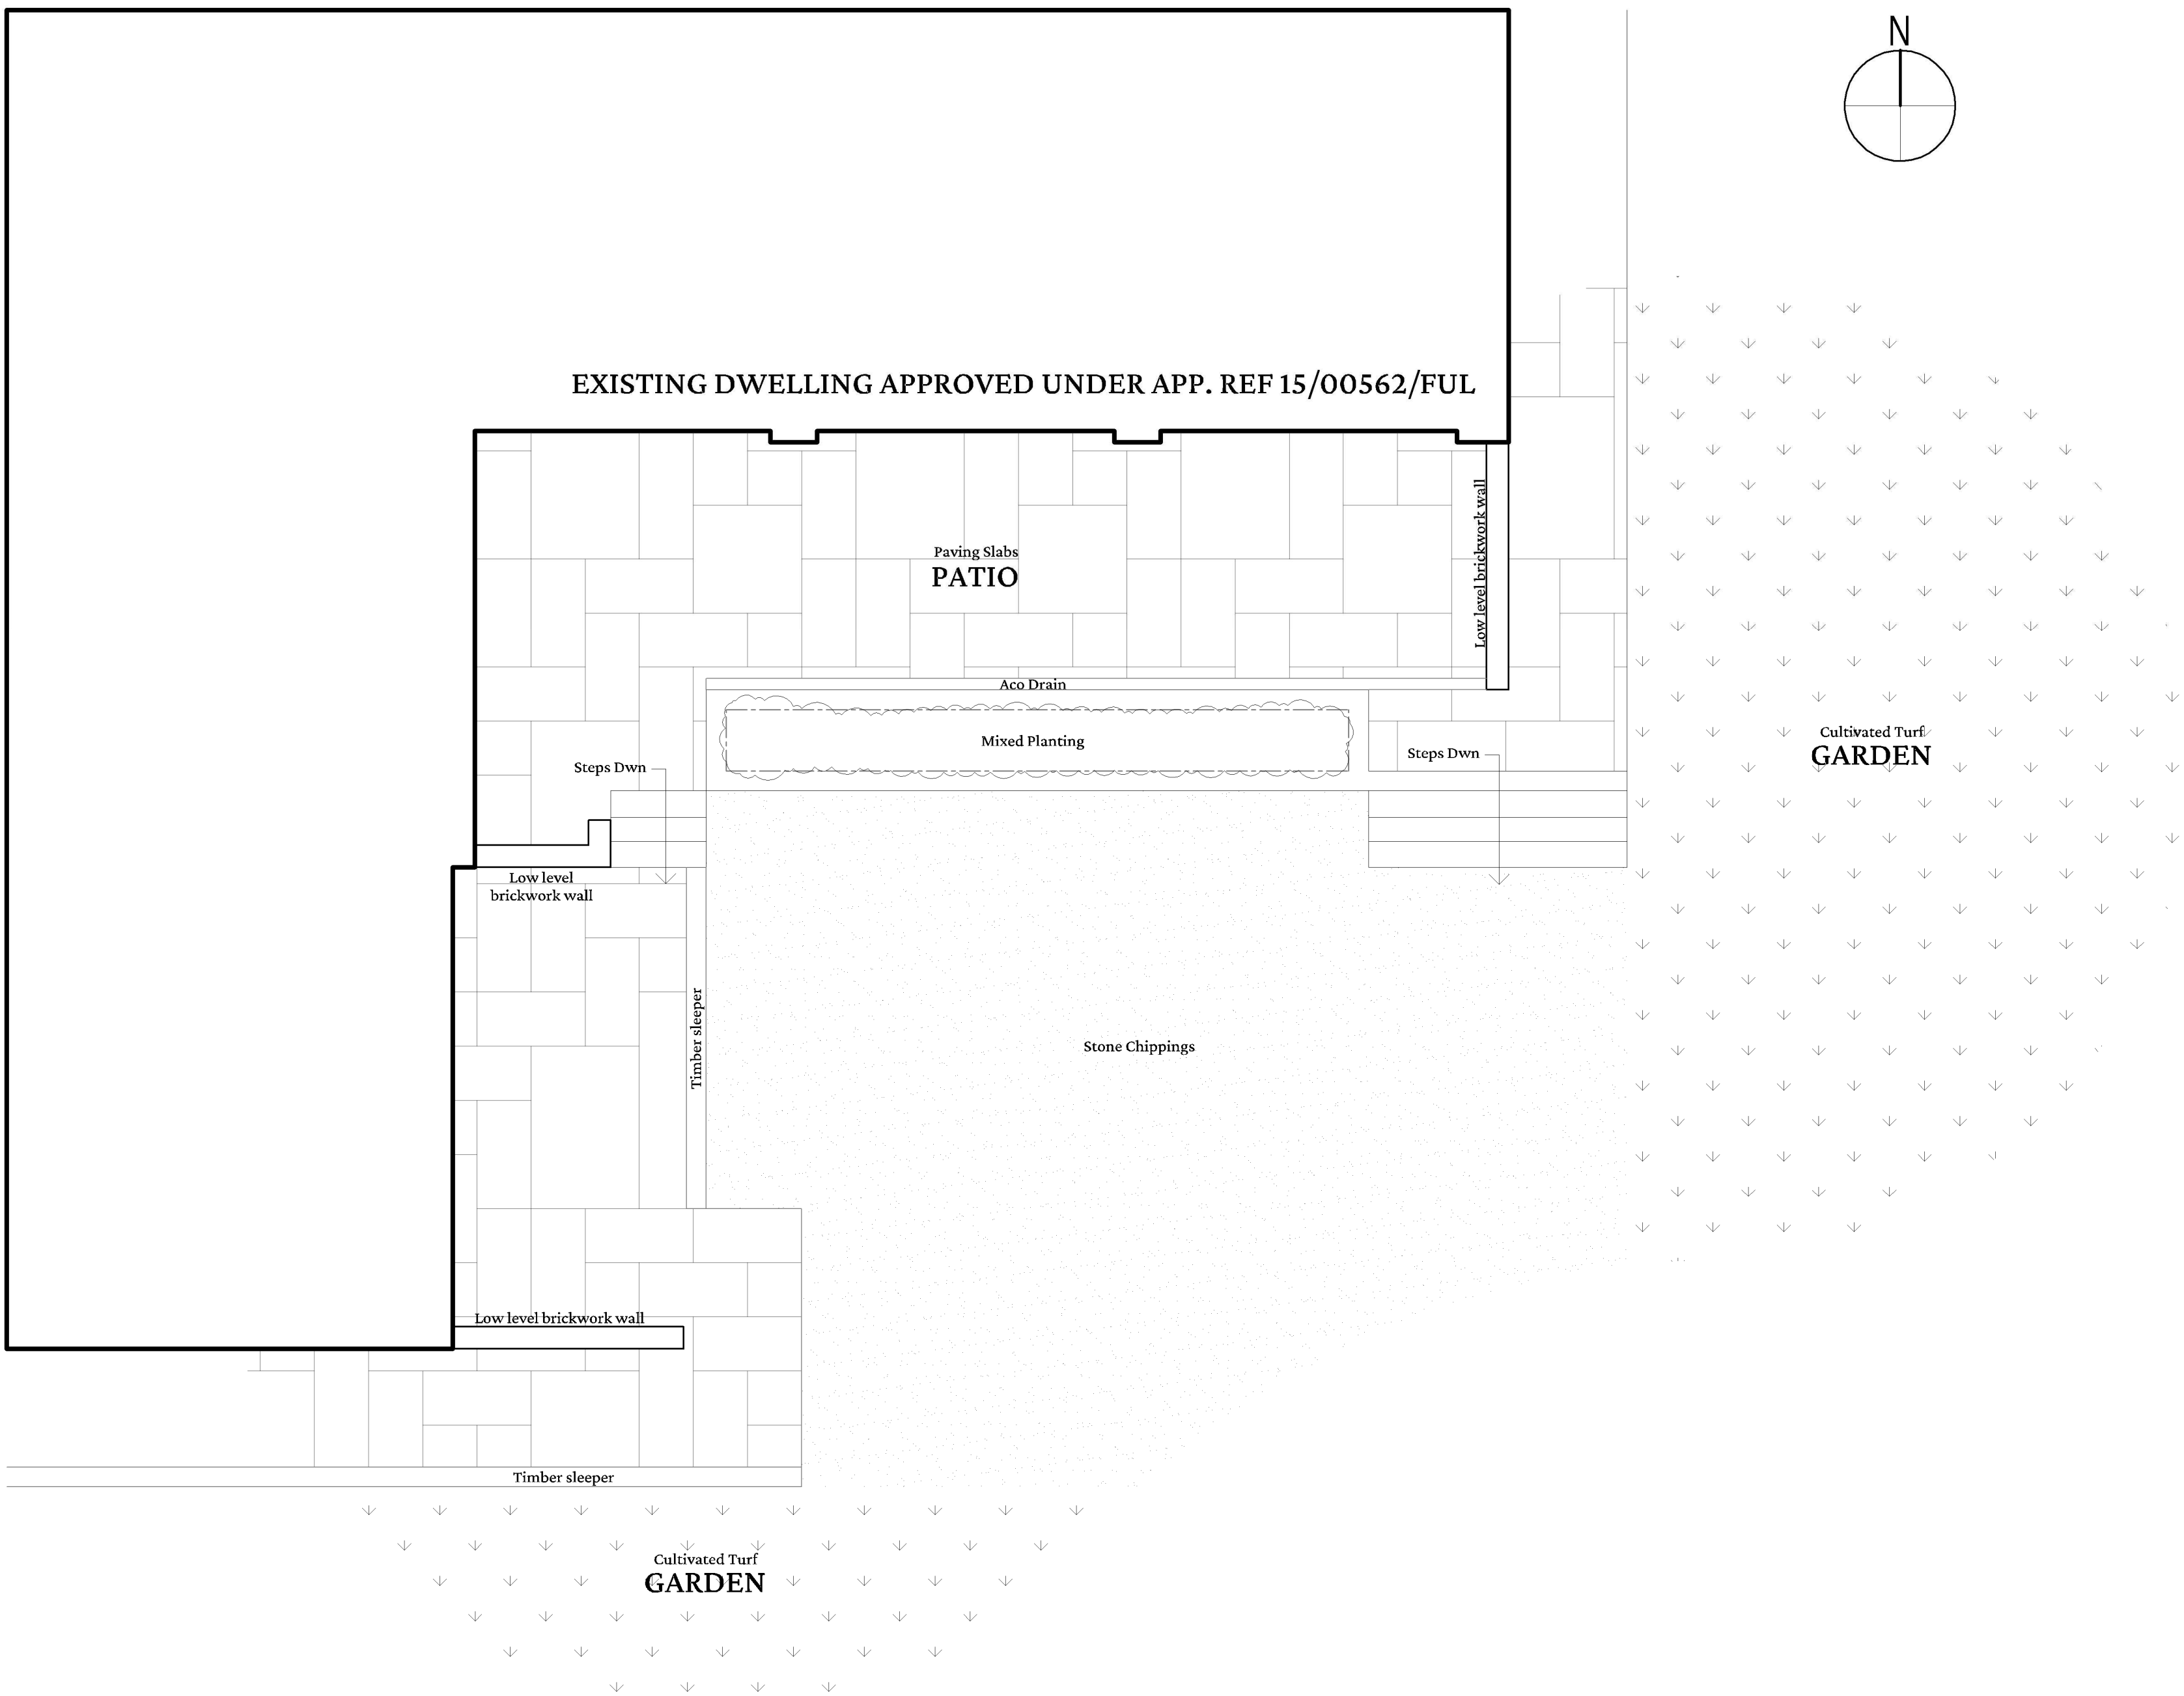

SCALE: 1:50



SCALE: 1:50




GROUND FLOOR PLAN

SCALE: 1:50



W: www.jbarch.uk T: 01530 886110
E: jonny@jbarch.uk

NOTES

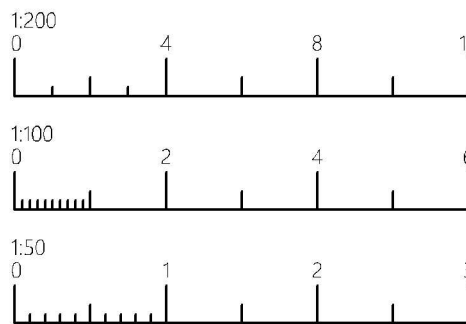

REVISION		
NO	DESCR.	DATE

INCEPTION DATE

21.09.2026

STAGE

As Existing

SCALE

1:50

SHEET SIZE

A1

PROJECT BRIEF

SITE ADDRESS

Nursery Barn Farm,
Coton Lane,
Market Bosworth
Leicestershire

CLIENT

Mr & Mrs Goodwin

PROJECT ID:

DRWG NO

REVIEW

26031

R101

N/A