

inkDRAWN

ARCHITECTURE

Windermere House, 47 New Walk, Leicester, LE1 6TE



0116 2555114




www.inkdrawn.com



mail@inkdrawn.com


All dimensions to be checked on site. Do not scale off drawing. This drawing is the copyright of ink/drawn Global Ltd, and not to be reproduced without their permission. ink/drawn Global Ltd trading as ink/drawn.

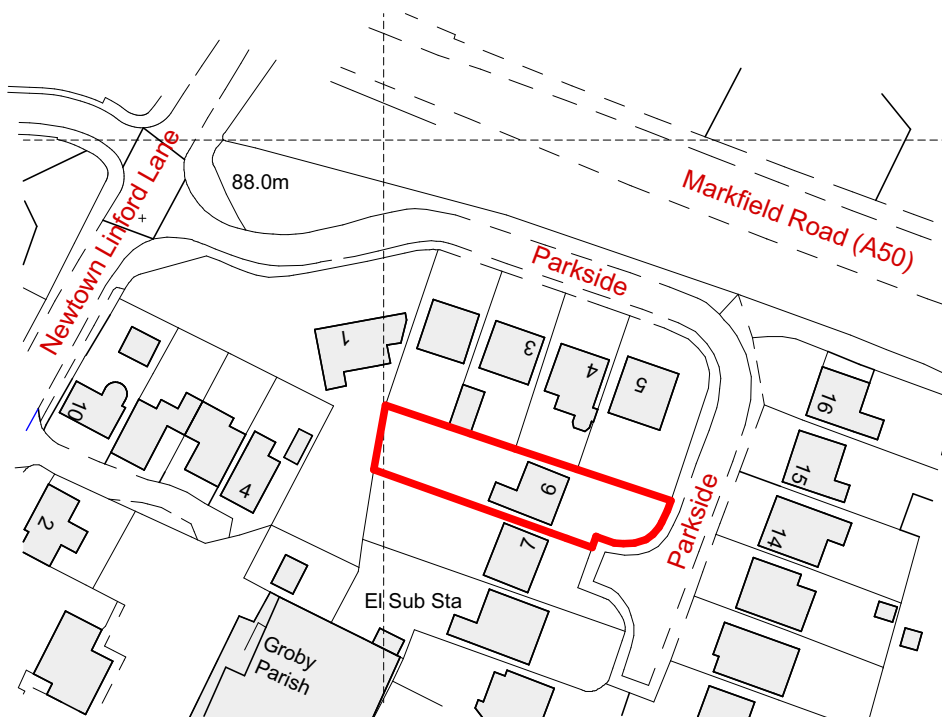

ID: S1 00

Site Location Plan

1:1250

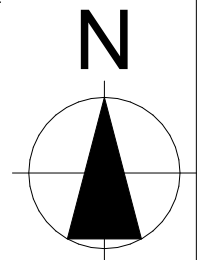

Layout Sheet Title: Site Location	Layout Sheet Print Size: A4	Scale 1:1250	
Project Number: 342	Prepared by: DG Project Director: DG	Project Stage/ Purpose: 3/ Prior Approval	Client: Mr Pravine Lad
Layout Number: 342 S1 - 01	First Issue Date: 18/06/2026	Revision: A 09/10/2026 DG	Project Address: 6 Parkside Groby Leicester LE6 0EB


Layout Purpose:
Prior Approval

Additional Notes:

Key:


Key Plan:

Orientation:

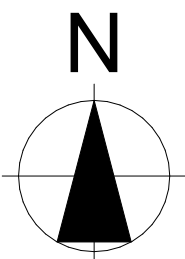


inkDRAWN
ARCHITECTURE

Windermere House, 47 New Walk, Leicester, LE1 6TE
0116 2555114 www.inkdrawn.com mail@inkdrawn.com

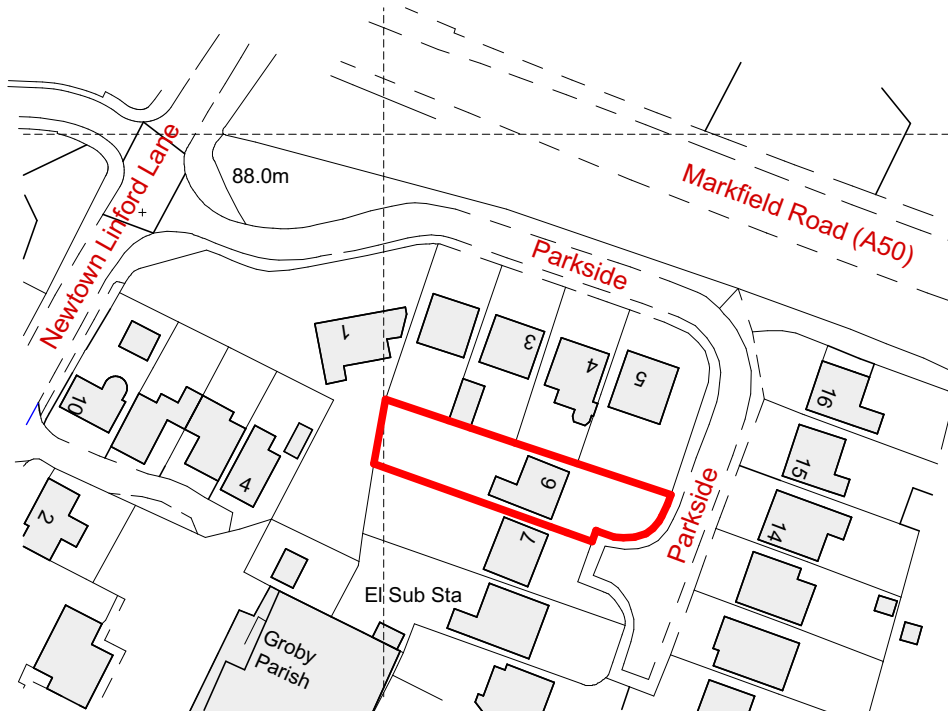

ID: S1 00 Site Location Plan 1:1250

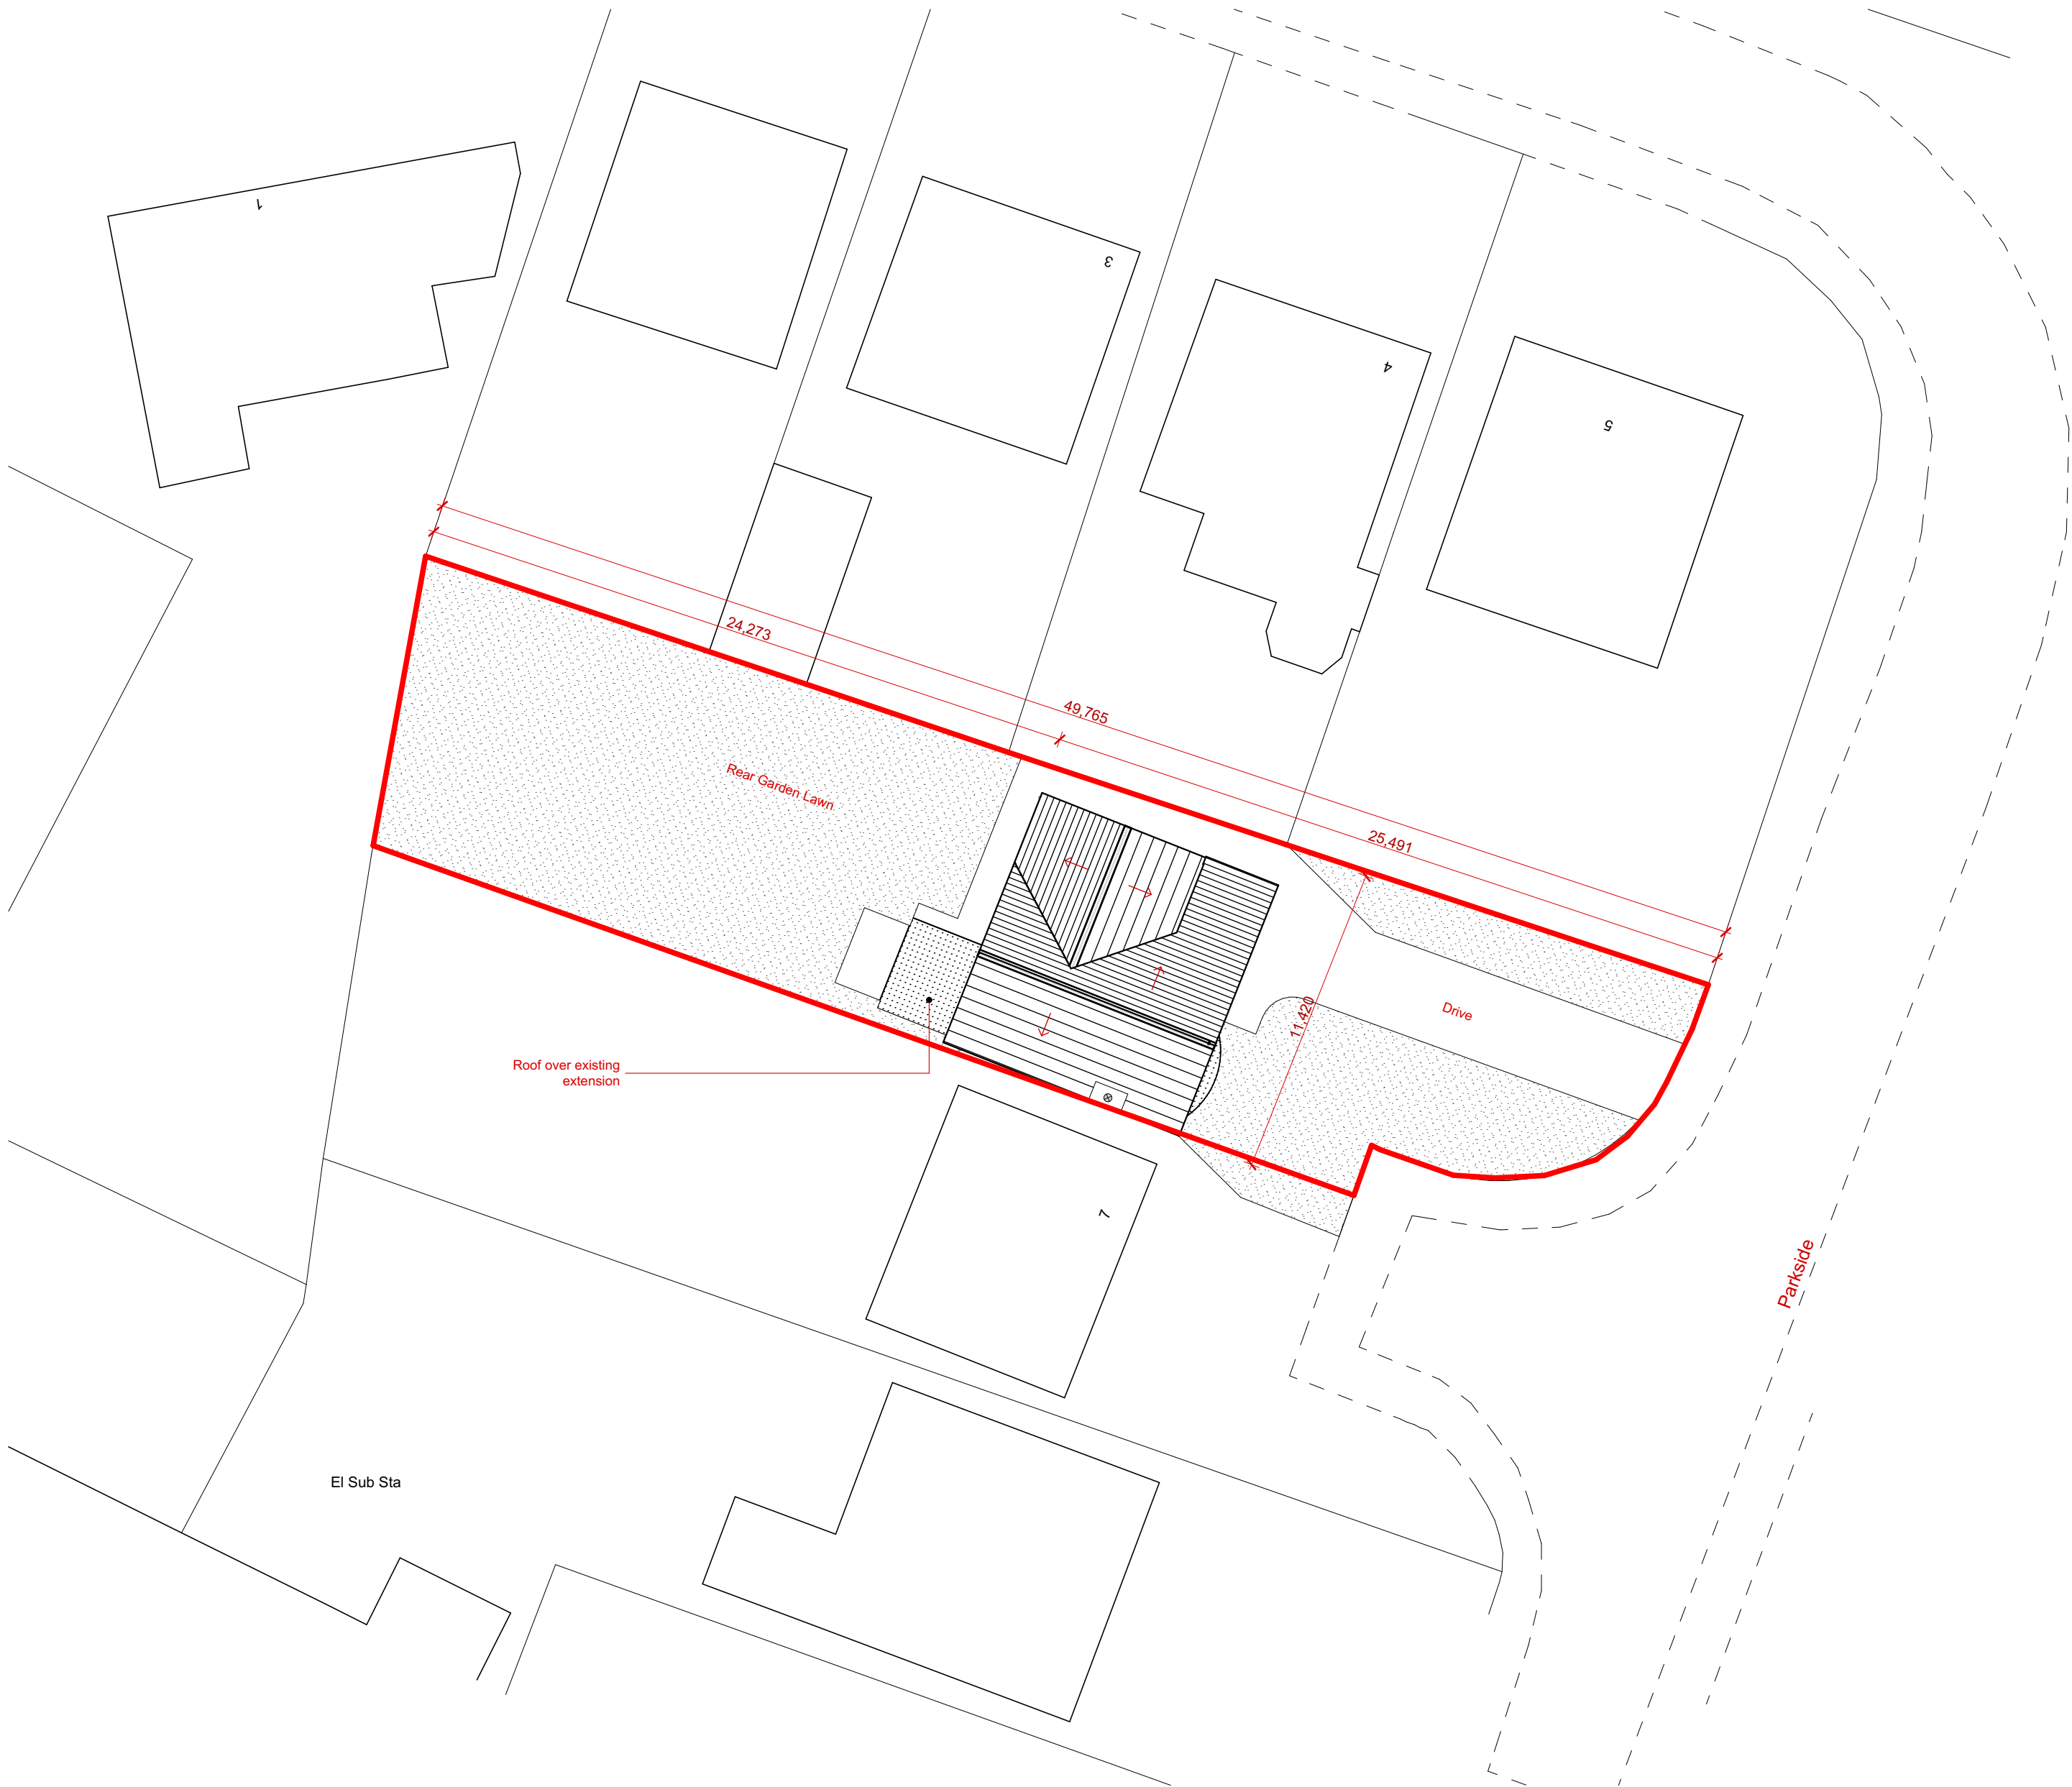

ID: S1 01 +03 Existing Site Layout 1:200


This document and its design content is copyright ©. It shall be read in conjunction with all other associated project information including models, specifications, schedules and related consultants documents. Do not scale from documents. All dimensions to be checked on site. Immediately report any discrepancies, errors or omissions on this document to the Originator. If in doubt ASK.

The drawing and information presented here, must not be used in reference to construction purposes and/or submitted as part of any statutory approval other than as part of a Planning Application to the Local Authority.

Any dimensions shown are for drawing and design purposes only and are based on an approximate survey. Measurements required for any other purpose must be checked on site.

This drawing is confidential and all intellectual rights reserved by:
InkDrawn Global Ltd T/A InkDrawn Architecture

© Copyright

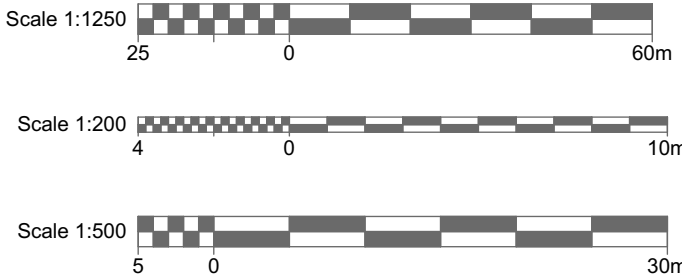

Project Number:
342

Layout Number:
342 S1 - 02

Drawn by:
DG
Project Director:
DG

First Issue Date:
18/06/2026

Project Stage/ Status:
1/ Preliminary

Revision: A
09/10/2026
DG

Client:
Mr Pravine Lad

Project Address:
6 Parkside Groby Leicester LE6 0EB

Layout Sheet Title:
Existing Site Plans

Layout Sheet Print Size:
A1

E-03 E-04 E-01 ID: S1 01 +00 Existing Ground Floor Plan 1:50		E-03 E-04 E-01 ID: S1 01 +01 Existing First Floor Plan 1:50		Layout Purpose: Prior Approval		
Additional Notes:						
Key:						
Key Plan:						
Orientation:						
This document and its design content is copyright ©. It shall be read in conjunction with all other associated project information including models, specifications, schedules and related consultants documents. Do not scale from documents. All dimensions to be checked on site. Immediately report any discrepancies, errors or omissions on this document to the Originator. If in doubt ASK. The drawing and information presented here, must not be used in reference to construction purposes and/or submitted as part of any statutory approval other than as part of a Planning Application to the Local Authority. Any dimensions shown are for drawing and design purposes only and are based on an approximate survey. Measurements required for any other purpose must be checked on site. This drawing is confidential and all intellectual rights reserved by: InkDrawn Global Ltd T/A InkDrawn Architecture © Copyright		Project Number: 342	Drawn by: DG Project Director: DG	Project Stage/ Status: 1/ Preliminary	Client: Mr Pravine Lad	Layout Sheet Title: Existing Floor Plans
Scale 1:25 Scale 1:50 Scale 1:100	Layout Number: 342 S1 - 03	First Issue Date: 18/06/2026	Revision: A 09/10/2026 DG	Project Address: 6 Parkside Groby Leicester LE6 0EB	Layout Sheet Print Size: A1	inkDRAWN ARCHITECTURE Windermere House, 47 New Walk, Leicester, LE1 6TE 0116 2555114 www.inkdrawn.com mail@inkdrawn.com


Layout Purpose:
Prior Approval

Additional Notes:

Key:

Key Plan:

Orientation:

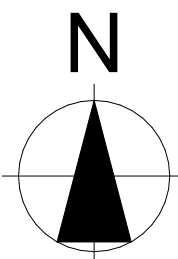


This document and its design content is copyright ©. It shall be read in conjunction with all other associated project information including models, specifications, schedules and related consultants documents. Do not scale from documents. All dimensions to be checked on site. Immediately report any discrepancies, errors or omissions on this document to the Originator. If in doubt ASK.

The drawing and information presented here, must not be used in reference to construction purposes and/or submitted as part of any statutory approval other than as part of a Planning Application to the Local Authority.

Any dimensions shown are for drawing and design purposes only and are based on an approximate survey. Measurements required for any other purpose must be checked on site.

This drawing is confidential and all intellectual rights reserved by:
InkDrawn Global Ltd T/A InkDrawn Architecture

© Copyright

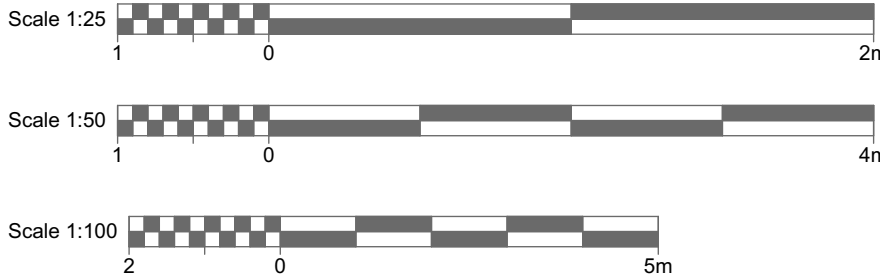

Project Number:
342

Layout Number:
342 S1 - 04

Drawn by:
DG
Project Director:
DG

First Issue Date:
18/06/2026

Project Stage/ Status:
1/ Preliminary

Revision: A
09/10/2026
DG

Client:
Mr Pravine Lad

Project Address:
6 Parkside Groby Leicester LE6 0EB

Layout Sheet Title:
Existing Elevations


Layout Sheet Print Size:
A1

inkDRAWN
ARCHITECTURE


Windermere House, 47 New Walk, Leicester, LE1 6TE
0116 2555114 www.inkdrawn.com mail@inkdrawn.com



ID: S1 02 E-01 Existing Front Elevation 1:100

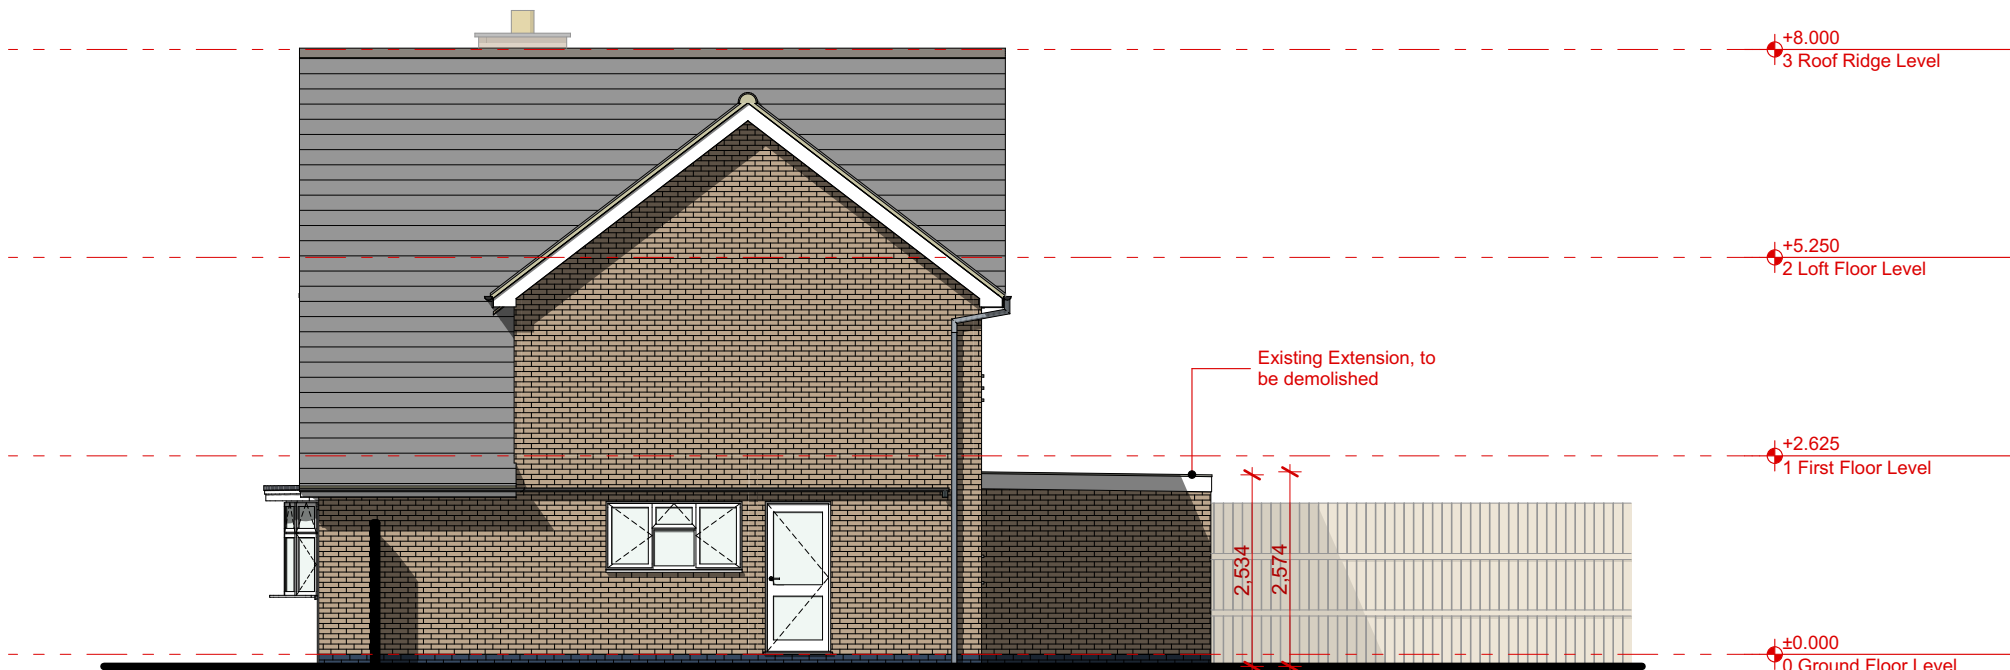

ID: S1 02 E-02 Existing Side View (NE) 1:100

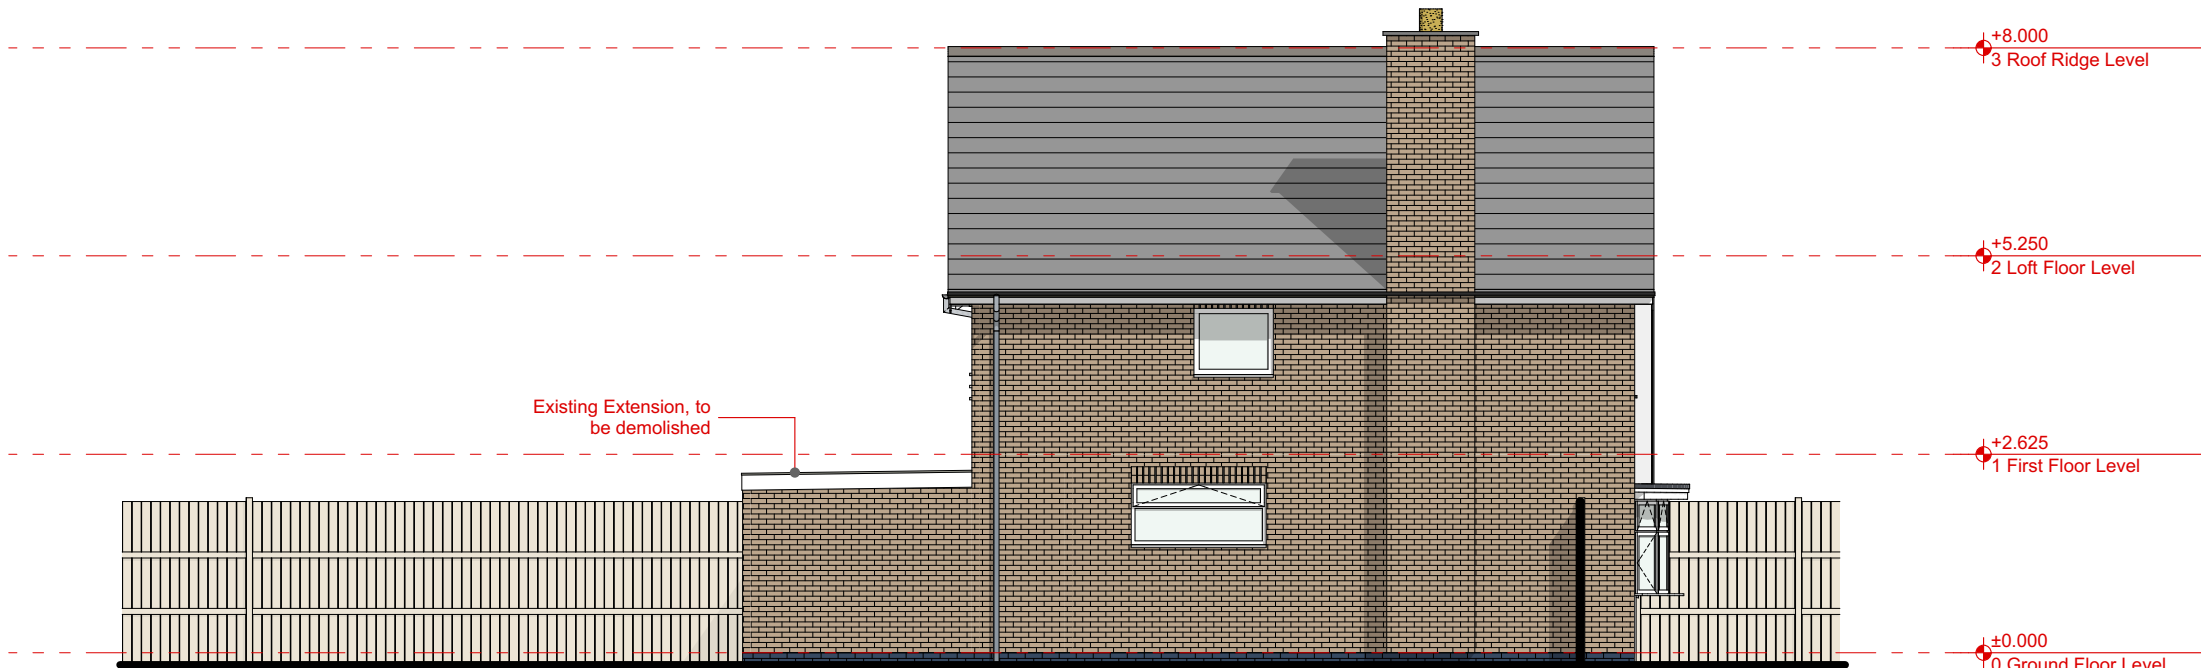

ID: S1 02 E-04 Existing Side View (SW) 1:100



ID: S1 02 E-03 Existing Rear Elevation 1:100