


Layout Purpose:
Prior Approval

Additional Notes:

Key:

Key Plan:

Orientation:

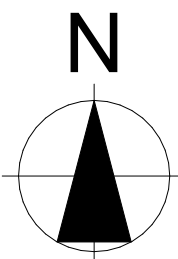


This document and its design content is copyright ©. It shall be read in conjunction with all other associated project information including models, specifications, schedules and related consultants documents. Do not scale from documents. All dimensions to be checked on site. Immediately report any discrepancies, errors or omissions on this document to the Originator. If in doubt ASK.

The drawing and information presented here, must not be used in reference to construction purposes and/or submitted as part of any statutory approval other than as part of a Planning Application to the Local Authority.

Any dimensions shown are for drawing and design purposes only and are based on an approximate survey. Measurements required for any other purpose must be checked on site.

This drawing is confidential and all intellectual rights reserved by:
InkDrawn Global Ltd T/A InkDrawn Architecture

© Copyright

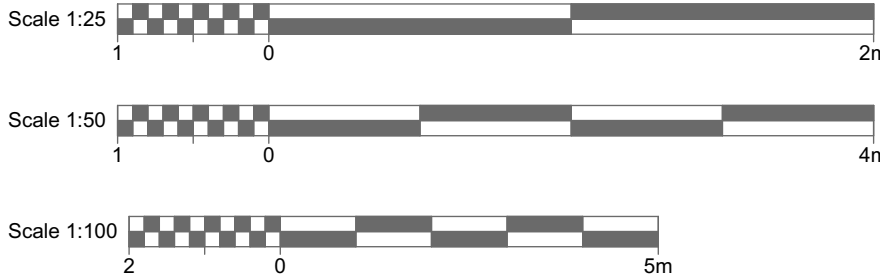

Project Number:
342

Layout Number:
342 S1 - 04

Drawn by:
DG
Project Director:
DG

First Issue Date:
18/06/2026

Project Stage/ Status:
1/ Preliminary

Revision: A
09/10/2026
DG

Client:
Mr Pravine Lad

Project Address:
6 Parkside Groby Leicester LE6 0EB

Layout Sheet Title:
Existing Elevations


Layout Sheet Print Size:
A1

inkDRAWN
ARCHITECTURE


Windermere House, 47 New Walk, Leicester, LE1 6TE
0116 2555114 www.inkdrawn.com mail@inkdrawn.com



ID: S1 02 E-01 Existing Front Elevation 1:100

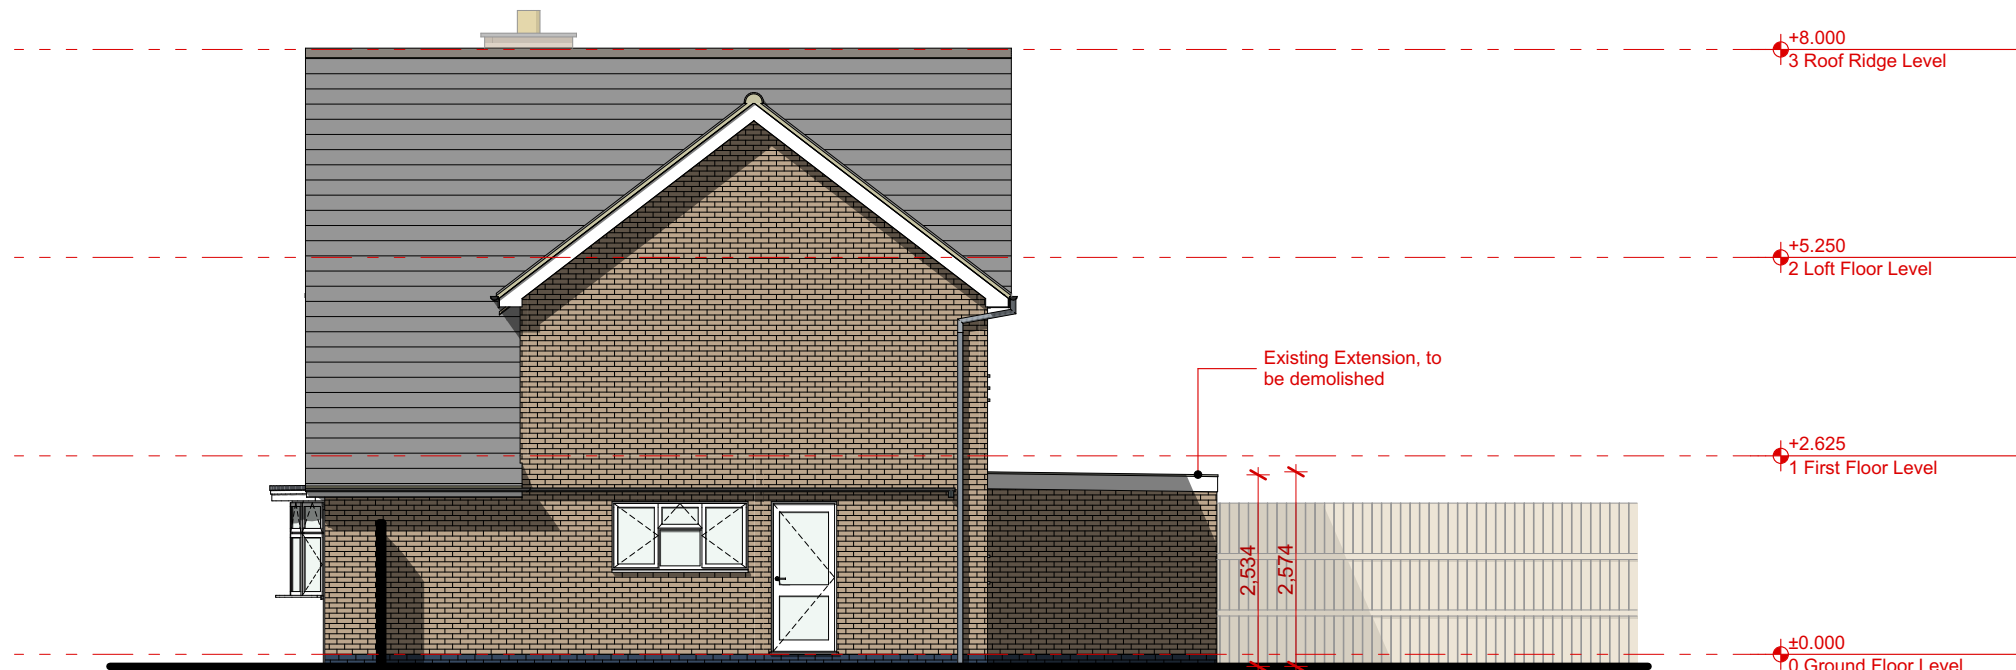

ID: S1 02 E-02 Existing Side View (NE) 1:100

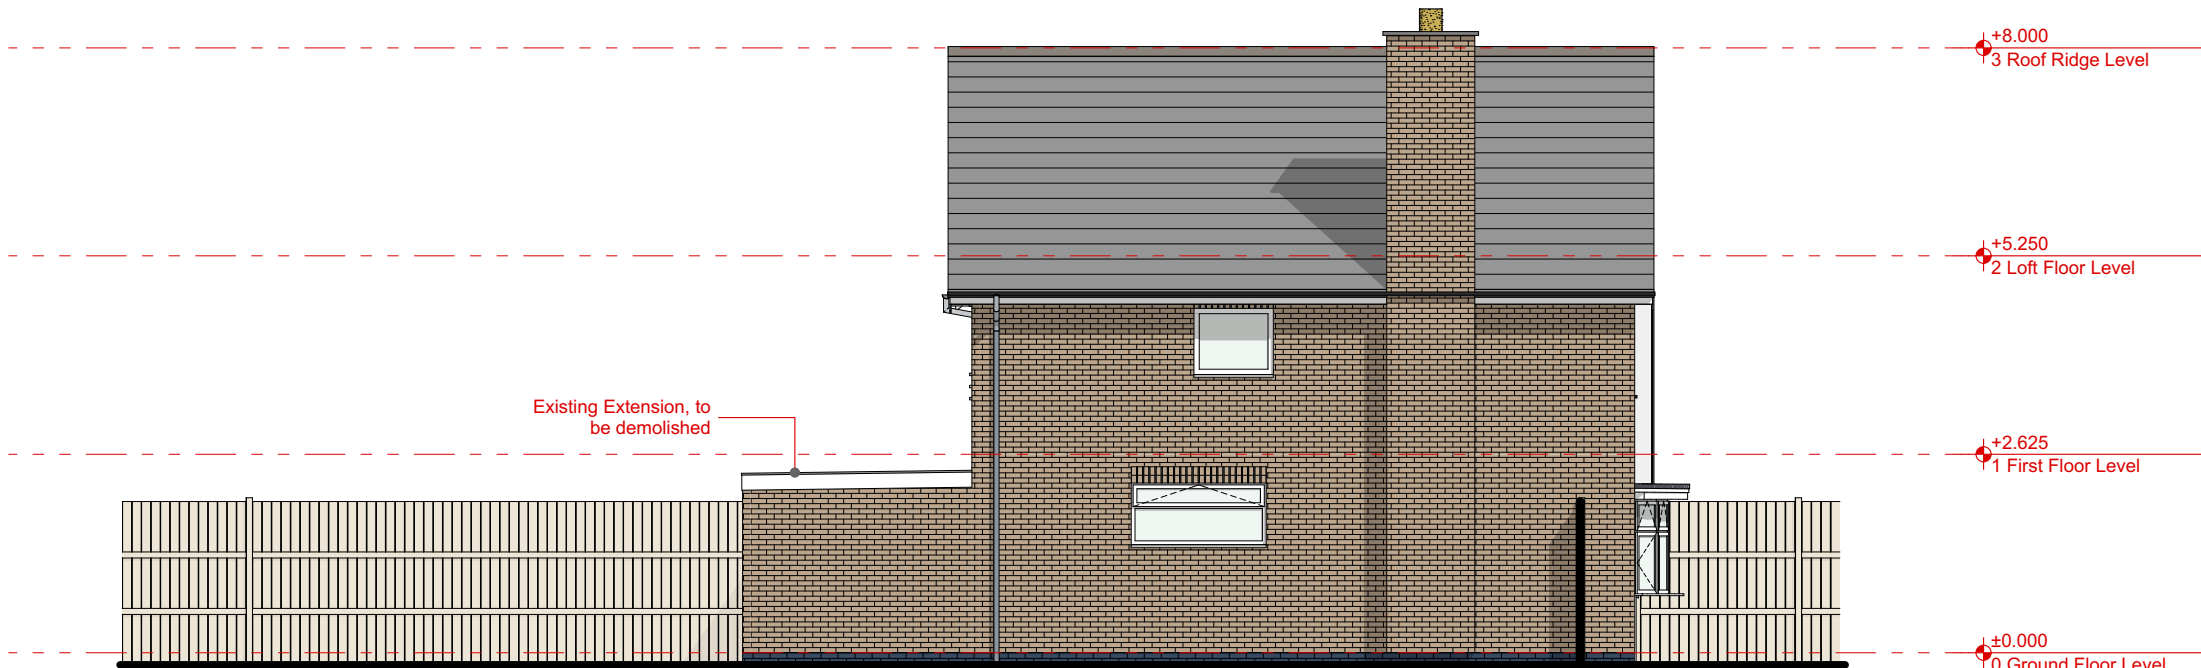

ID: S1 02 E-04 Existing Side View (SW) 1:100



ID: S1 02 E-03 Existing Rear Elevation 1:100