






EXISTING FRONT ELEVATION
SCALE 1:100

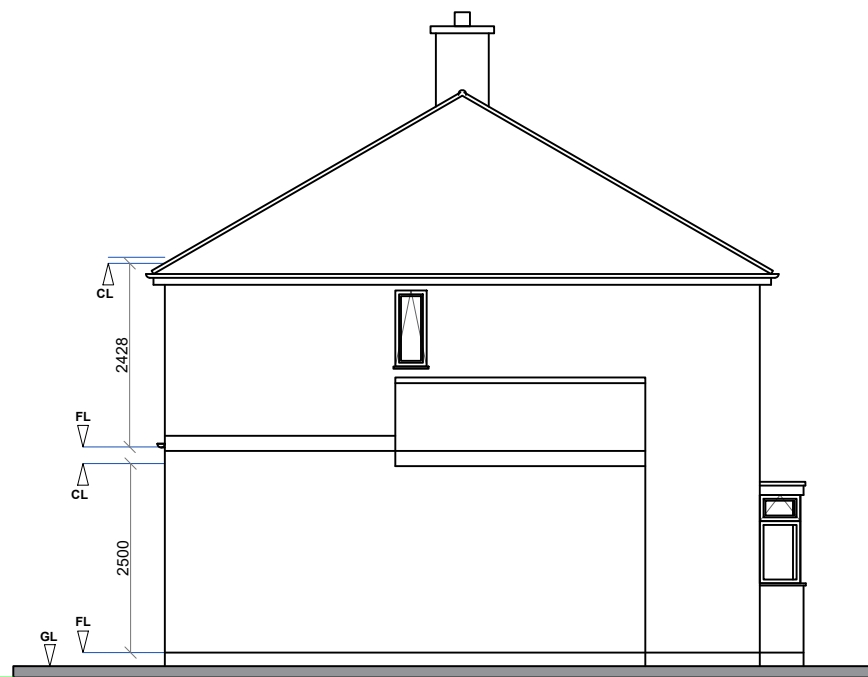


EXISTING LHS ELEVATION
SCALE 1:100

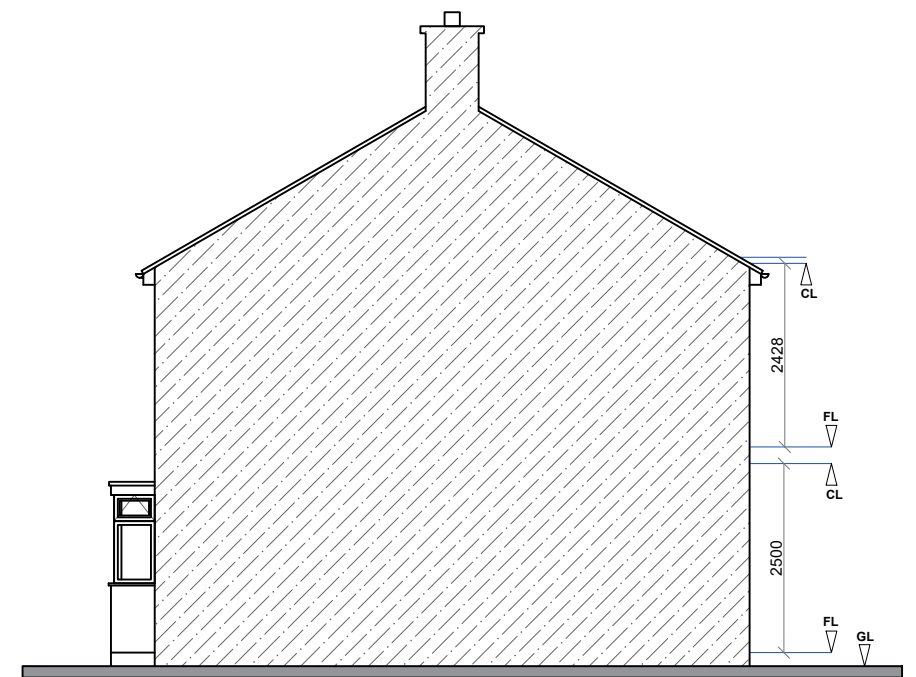


EXISTING RHS ELEVATION
SCALE 1:100

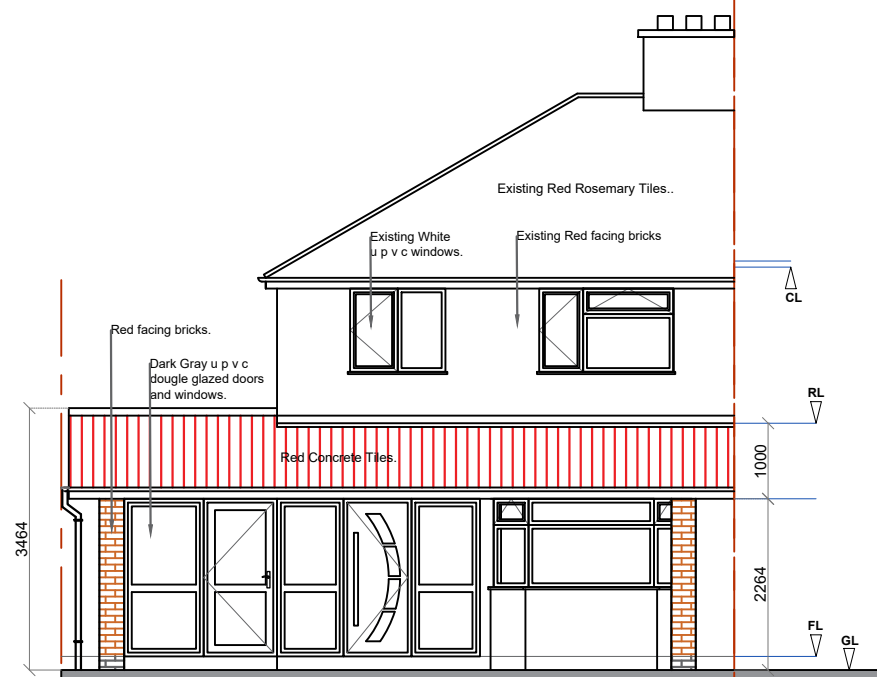

PROPOSED FRONT ELEVATION
SCALE 1:100

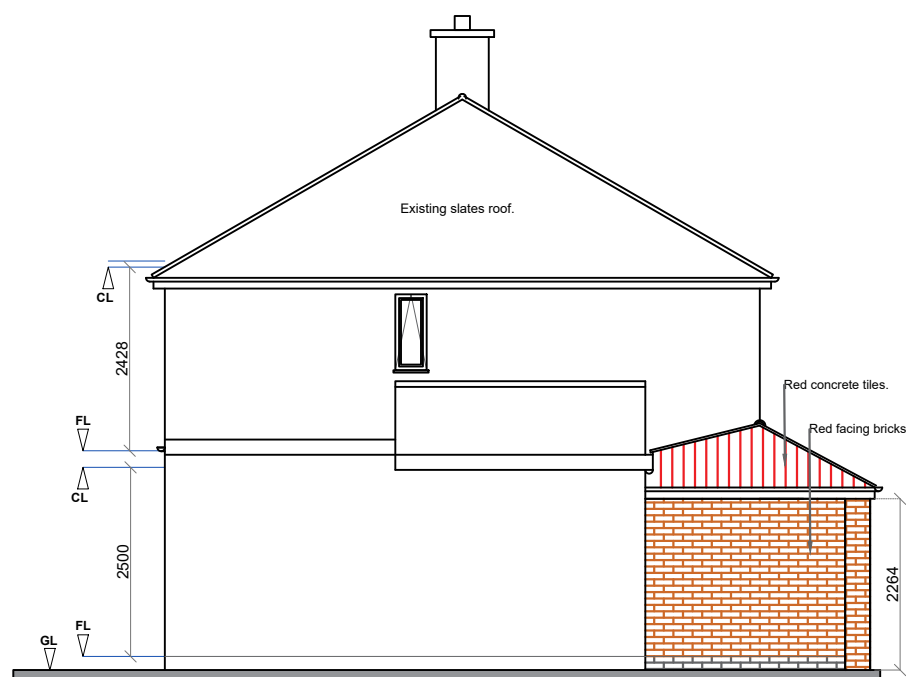

PROPOSED LHS ELEVATION
SCALE 1:100

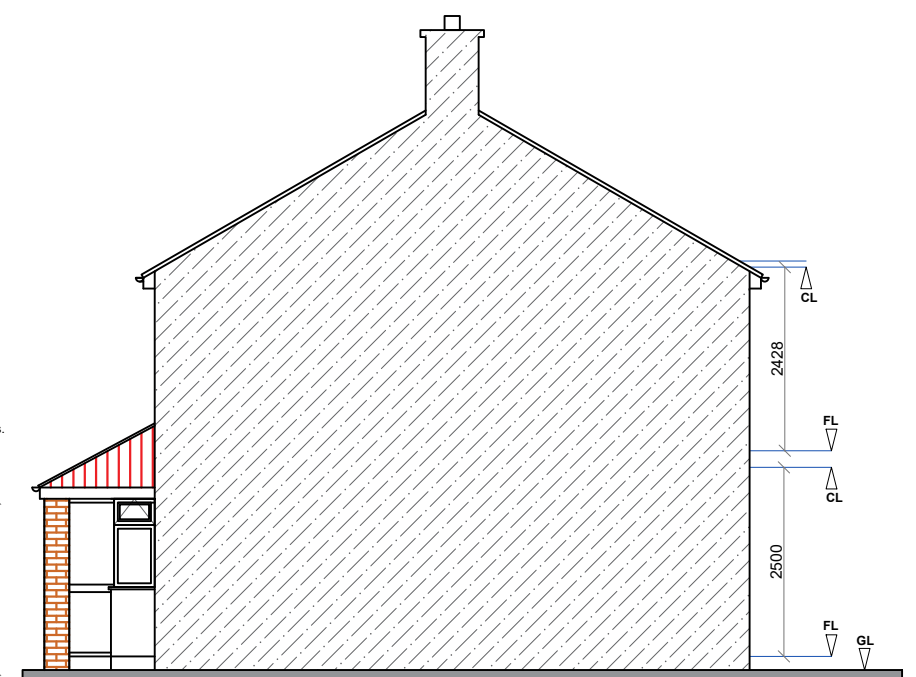

PROPOSED RHS ELEVATION
SCALE 1:100

PROPOSED MATERIALS:

WALLS: Red facing brick to be match with existing.

ROOF: Red concrete tiles to new front canopy.

WINDOWS: Dark Gray U.P.V.C double glazed windows and doors to front porch.

☐ FOR COMMENT ☐ FOR PLANNING PERMISSION ☐ FOR BUILDING REGULATIONS



Malik Enterprises
Architectural Service

30 Carlton Drive, Wigston,
Leicestershire UK LE18 1DF
M: 07808 266330
E : tanvir@malikenterprises.co.uk

PROJECT: Proposed Porch in front

LOCATION: 10 Forest Rise, Groby. LE6 0BB

CLIENT: Mrs Jaya Odedra.

TITLE: Proposed Elevations

DATE: June. 2023

DRAWN: MTM

DRAWING No: Me10323- 04A

SCALE: 1:100

Rev	Date	By	Description