
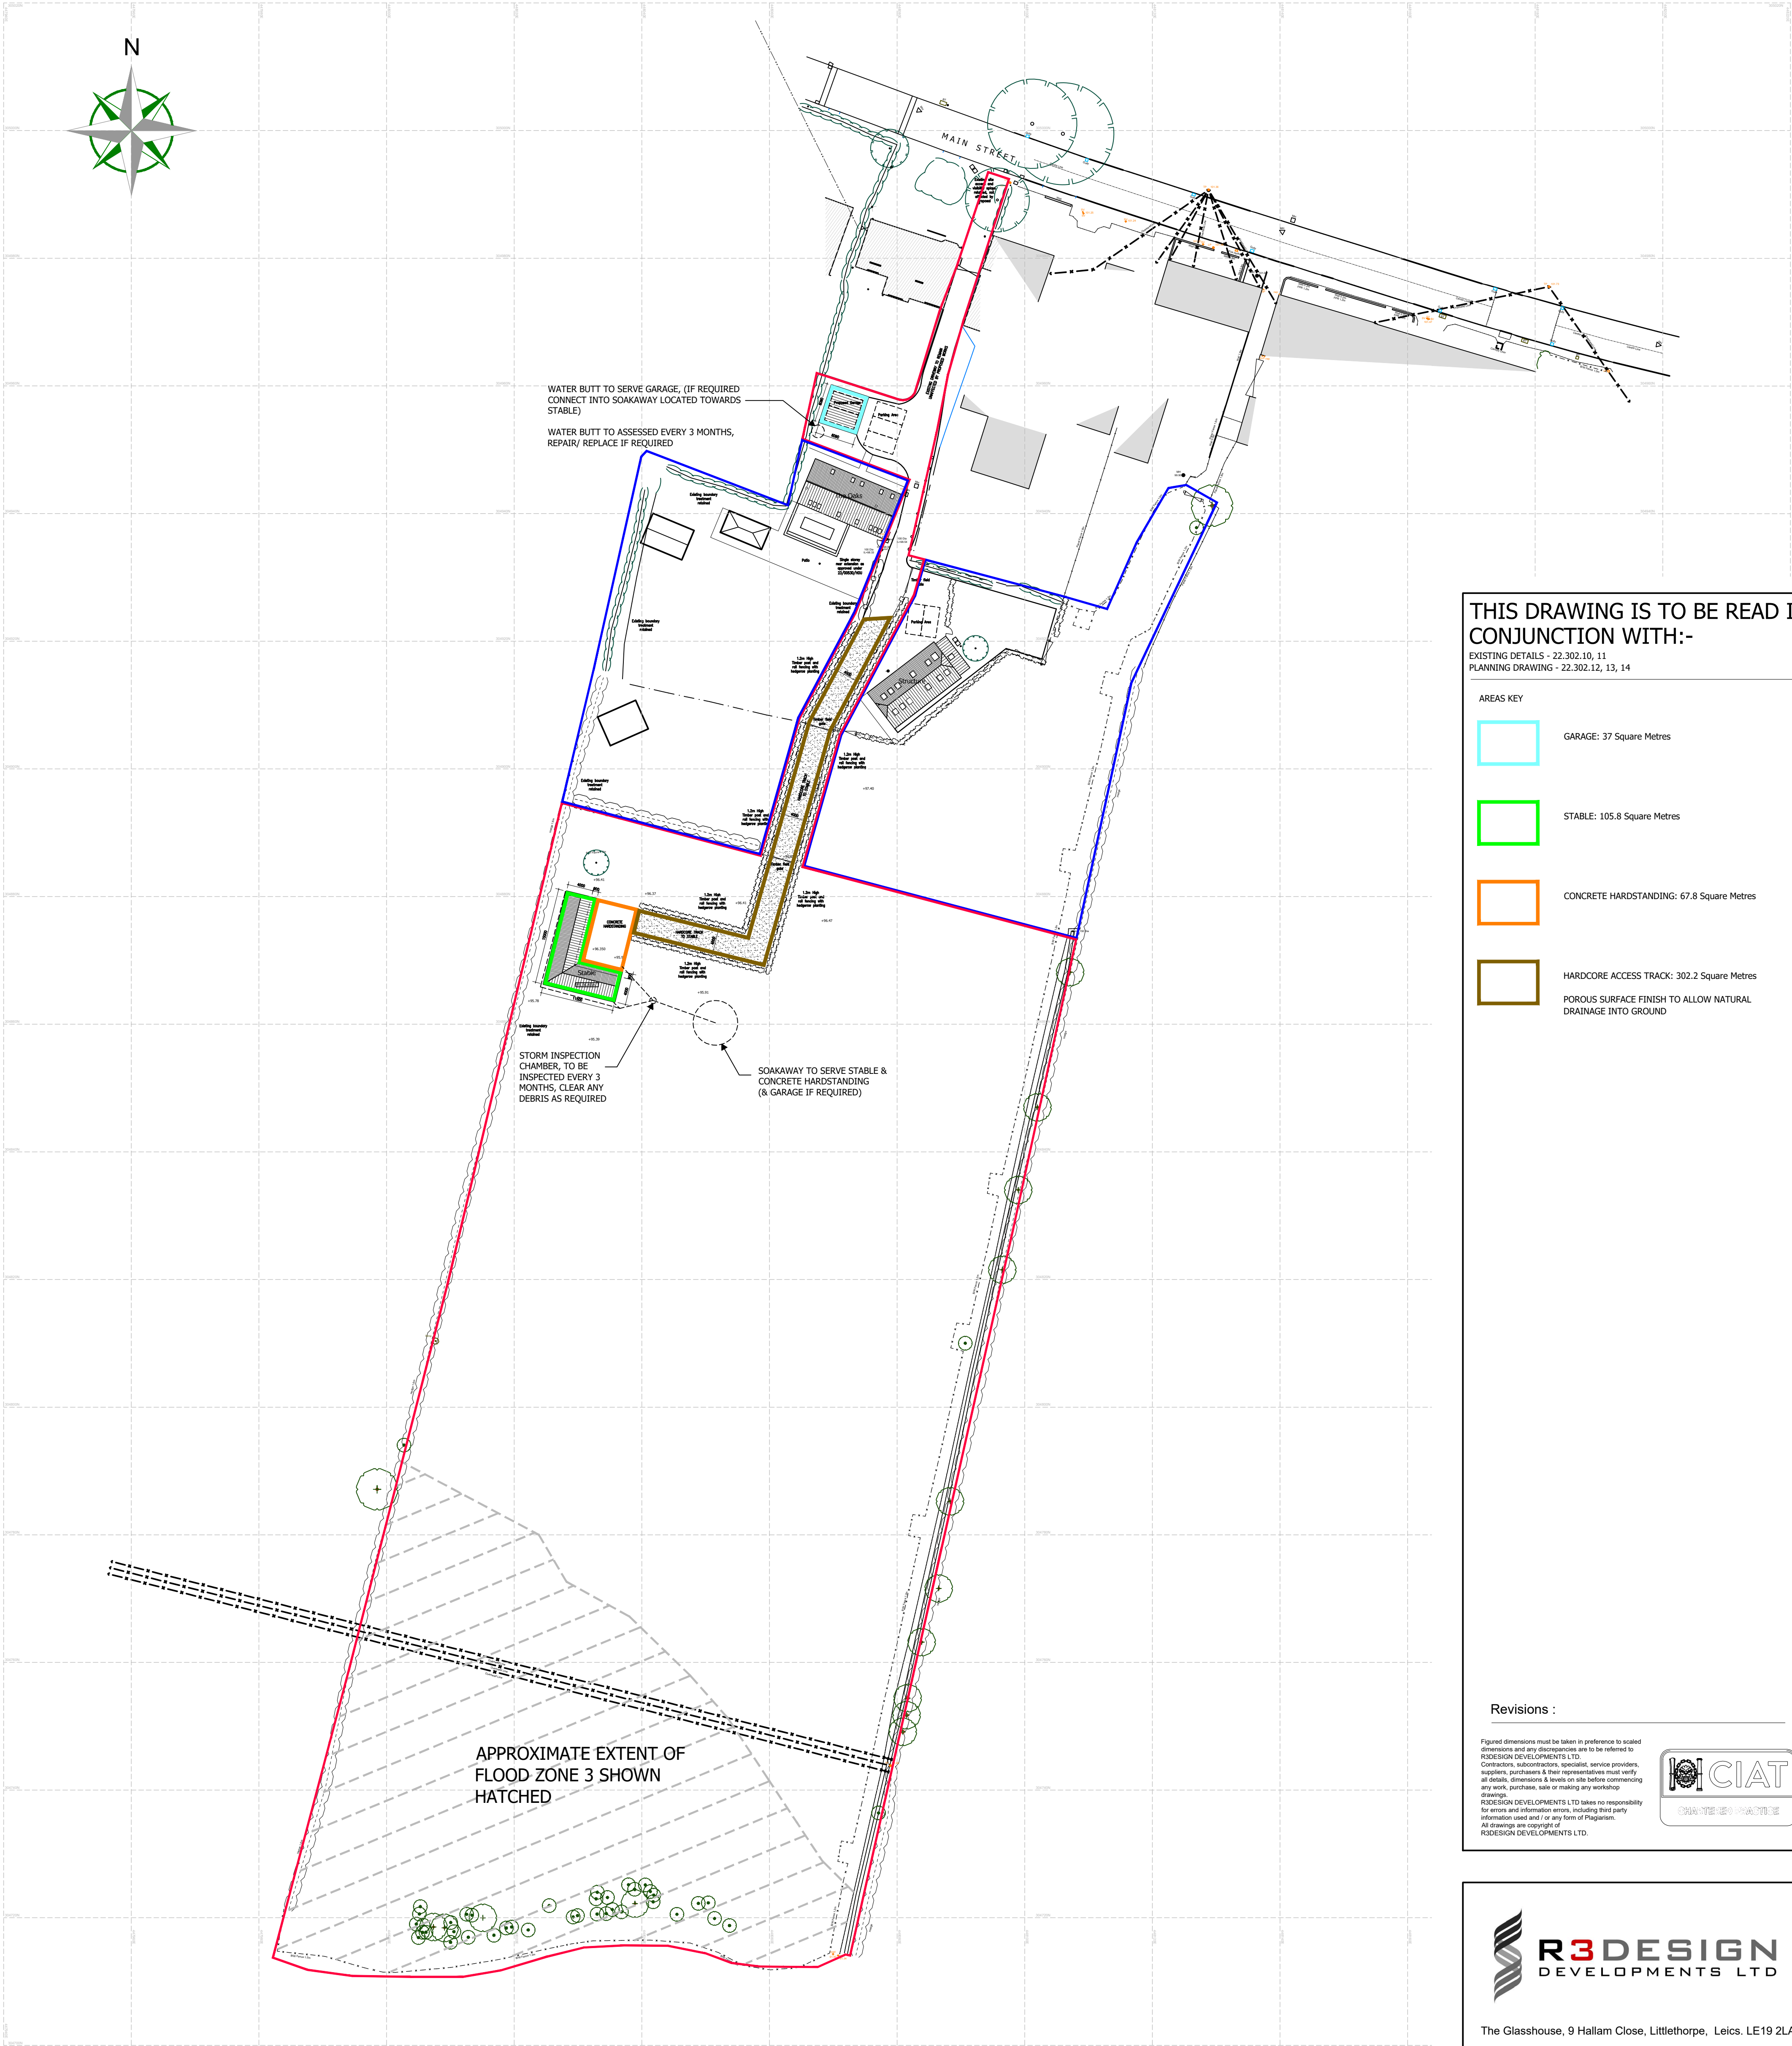


 

THIS DRAWING IS TO BE READ IN CONJUNCTION WITH:-

EXISTING DETAILS - 22.302.10, 11
PLANNING DRAWING - 22.302.12, 13, 14

AREAS KEY

-  GARAGE: 37 Square Metres
-  STABLE: 105.8 Square Metres
-  CONCRETE HARDSTANDING: 67.8 Square Metres
-  HARDCORE ACCESS TRACK: 302.2 Square Metres
POROUS SURFACE FINISH TO ALLOW NATURAL DRAINAGE INTO GROUND

Revisions :

Figured dimensions must be taken in preference to scaled dimensions and any discrepancies are to be referred to R3DESIGN DEVELOPMENTS LTD. Contractors, subcontractors, specialist, service providers, suppliers, purchasers & their representatives must verify all details, dimensions & levels on site before commencing any work, purchase, sale or making any workshop drawings. R3DESIGN DEVELOPMENTS LTD takes no responsibility for errors and information errors, including third party information used and / or any form of Plagiarism. All drawings are copyright of R3DESIGN DEVELOPMENTS LTD.



The Glasshouse, 9 Hallam Close, Littlethorpe, Leics. LE19 2LA
Tel: 0116 2165175 Email: r3@r3ddl.com Web: www.r3ddl.com
Company Reg. No. 7657636

Project Details

Proposed Works
The Oaks
Main St, Botcheston
Leicestershire

Drawing Title

Illustrative Storm Drainage Plan

Client Details

Mr & Mrs R. Beaumont

Drawing No.

22.302.DP

Date

April 2024

Drawn by

SR

Scale (A1 Size)

1:500

Checked by

R3D

Illustrative Storm Drainage Plan
Scale 1:500

ILLUSTRATIVE STORM DRAINAGE PLAN

PROPOSED WORKS - THE OAKS - MAIN STREET - BOTCHESTON - LEICESTERSHIRE