


REV.	DATE	NOTES	REV.
			BY


Gareth Hunt				
Greenleaves, Pinwall Lane, Atherstone, CV9 3PE				
Existing Greenhouse				
AUTHOR	L.R.	DATE	09/10/2024	APPROVED
				G.H.
SCALE	1:100	@	0330 (A) GA 001	
		A3		
DRAWING No.	0330	(A)	GA	006
Project No.		Type	Area	Number
				Rev
DRAWING STATUS				
For Approval				


- Greenhouse Notes
1. Location of existing gazebo. See drawing 0330-A-GA-005
 2. Location of existing planter. See drawing 0330-A-GA-004
 3. Location of existing greenhouse.

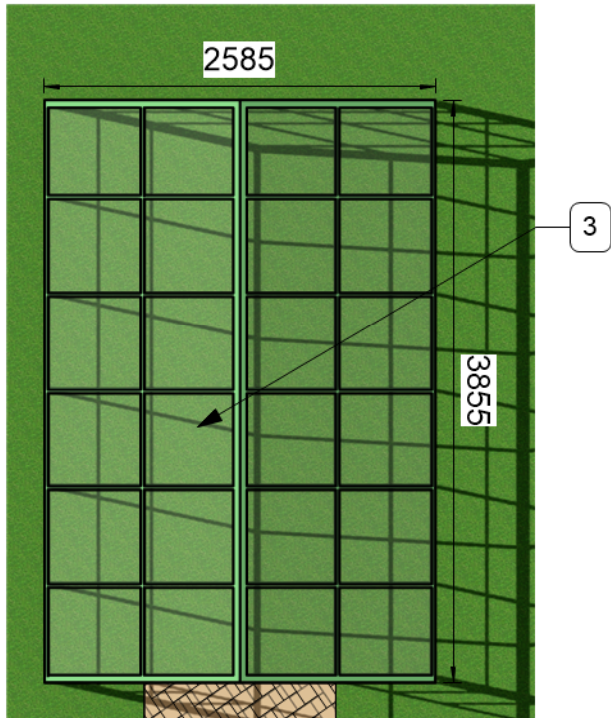


3 Greenhouse Plan
Scale: 1:50



 


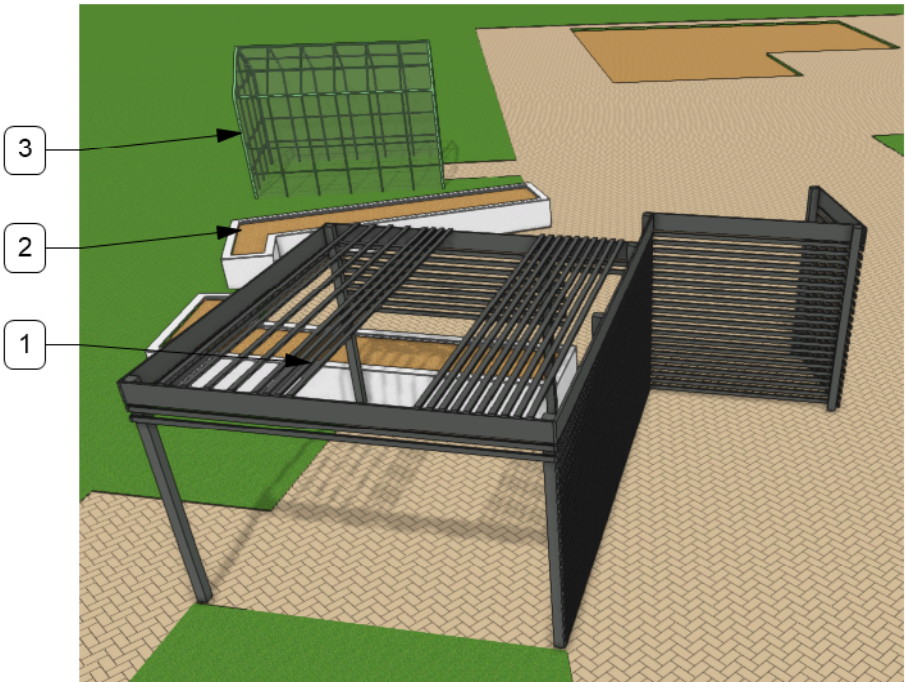

4 Front Perspective - Proposed
Scale: Not to scale

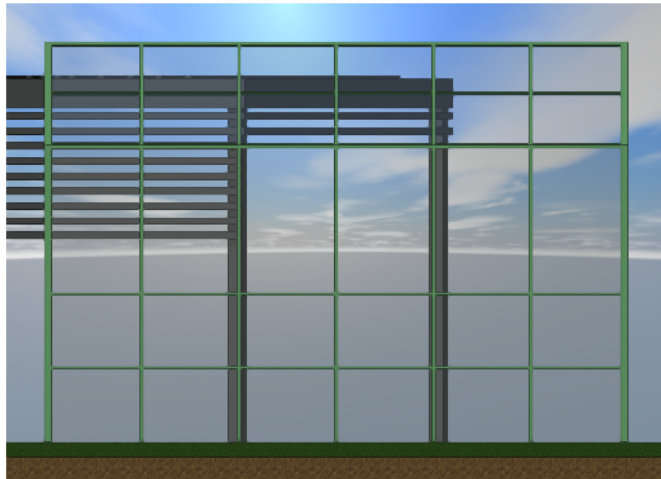

1 Greenhouse Side Elevation
Scale: 1:50

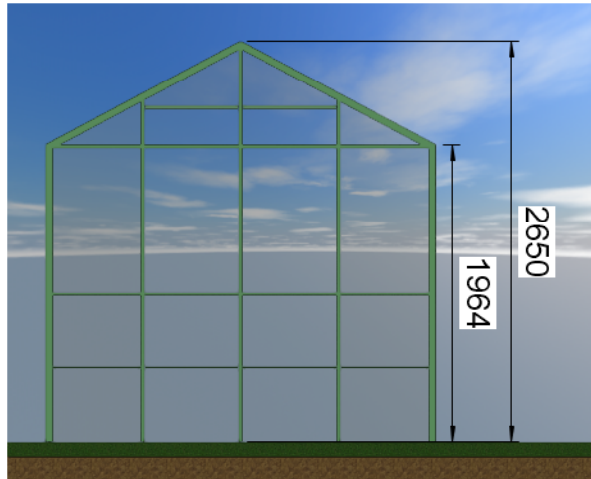

2 Greenhouse Front Elevation
Scale: 1:50