



ALL DIMENSIONS TO BE CHECKED ON SITE PRIOR TO ORDERING OF MATERIALS.
ALL FIGURED DIMENSIONS ARE FOR DESIGN PURPOSES ONLY.

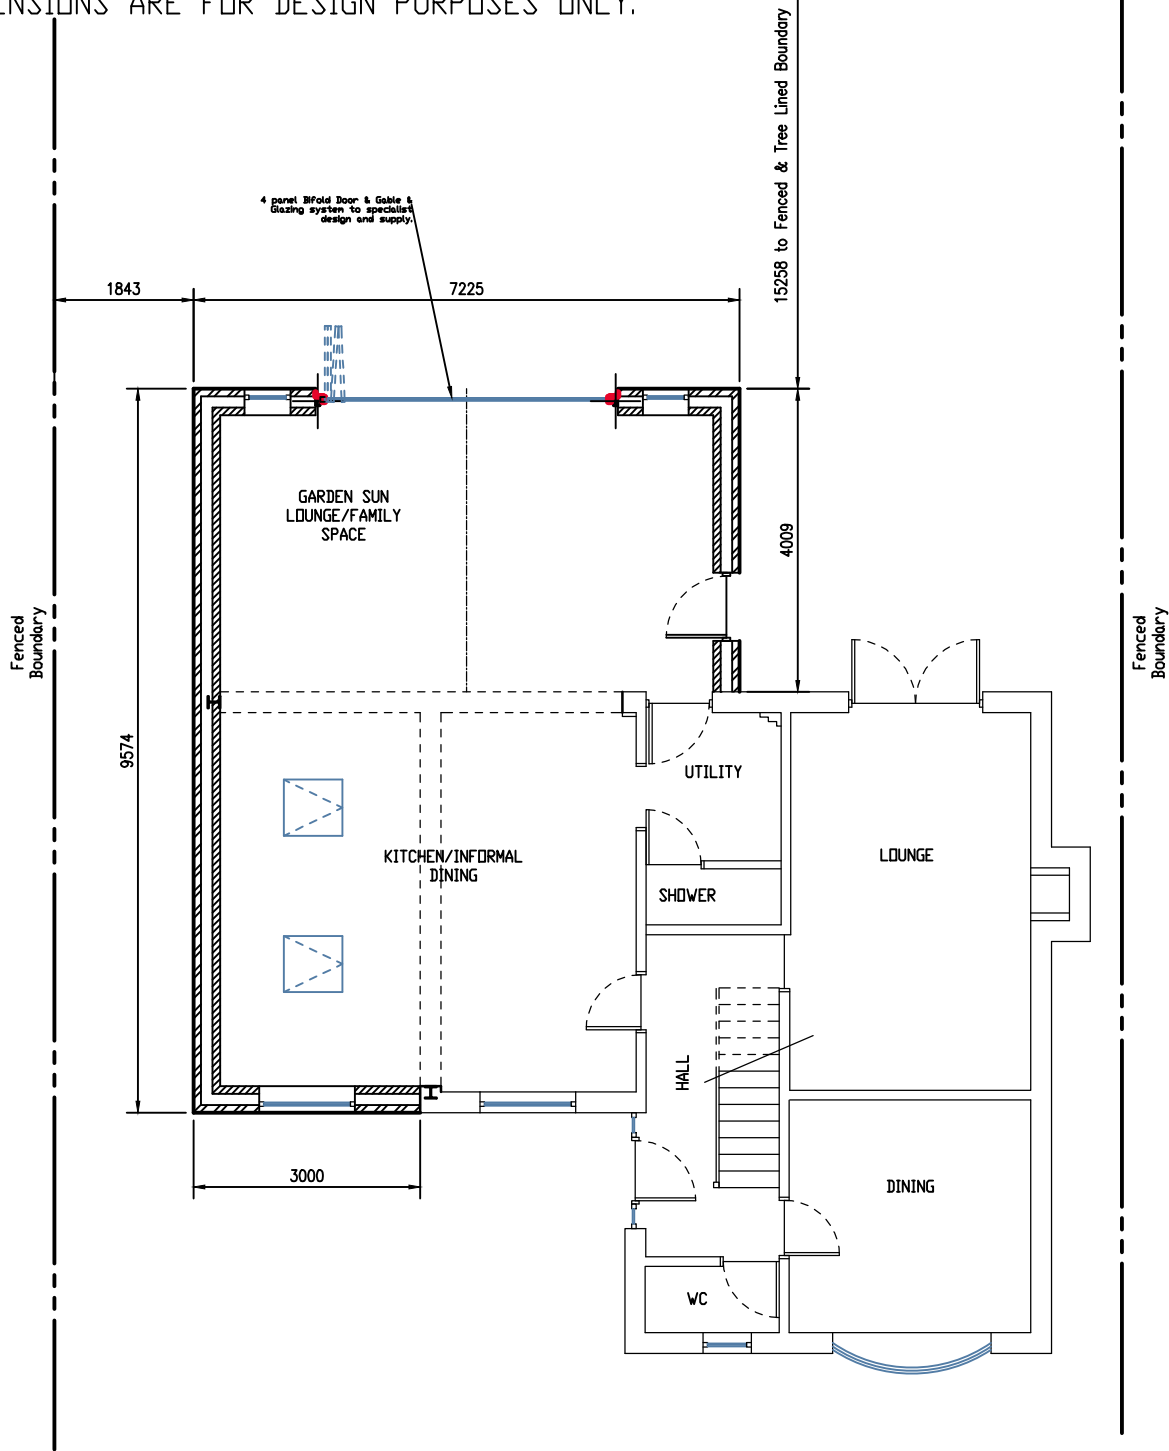

PROPOSED GROUND FLOOR PLAN

 

REV.	DATE:	DESCRIPTION:
—	08/10/24	PRELIMINARY ISSUE

Project 7 Lawton Close
Hinckley
LE10 0YG

For Mr & Mrs A Smith

Title
Proposed Plans

J Burke Consulting Engineers

42 Woodland Road
Hinckley
Leicestershire. LE10 1JG
Tel. 07979 802 530
jburkeconsult@gmail.com

Drawn
Checked
Scale
1:100 • A3

Date
03-10-2024
Drawing Number
241344/P03