



ALL DIMENSIONS TO BE CHECKED ON SITE PRIOR TO ORDERING OF MATERIALS.
ALL FIGURED DIMENSIONS ARE FOR DESIGN PURPOSES ONLY.




PROPOSED FRONT ELEVATION

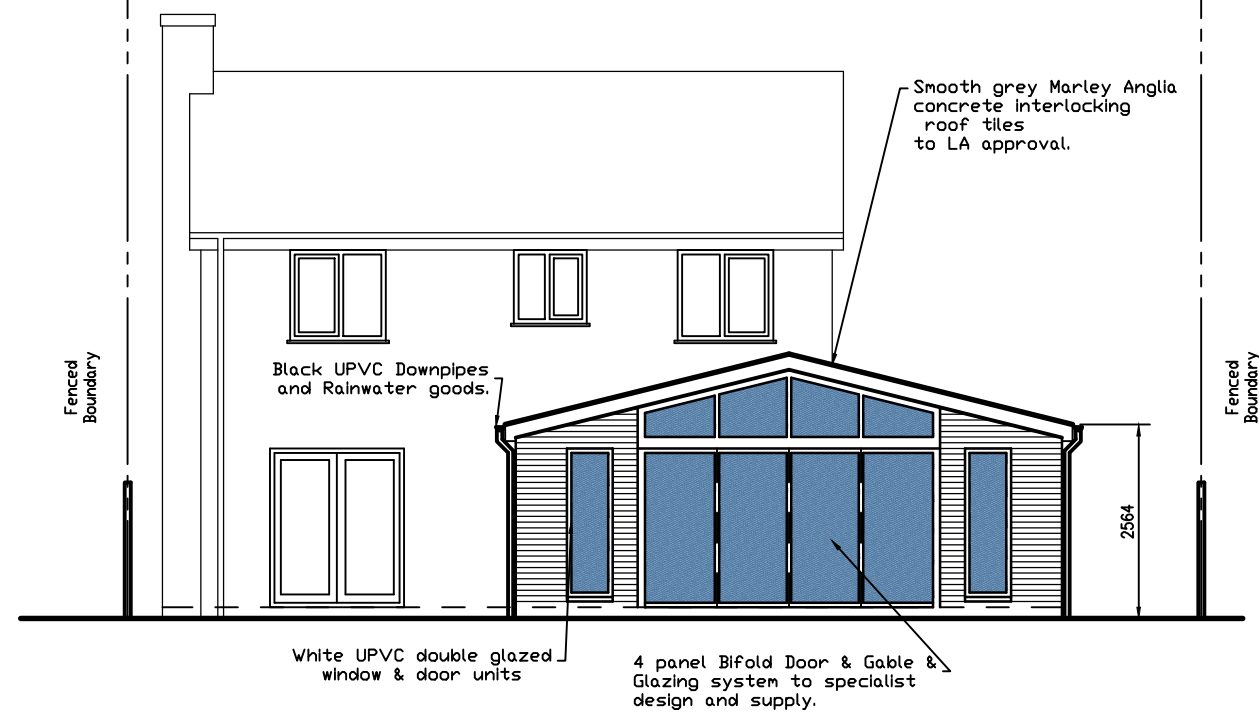

PROPOSED REAR ELEVATION

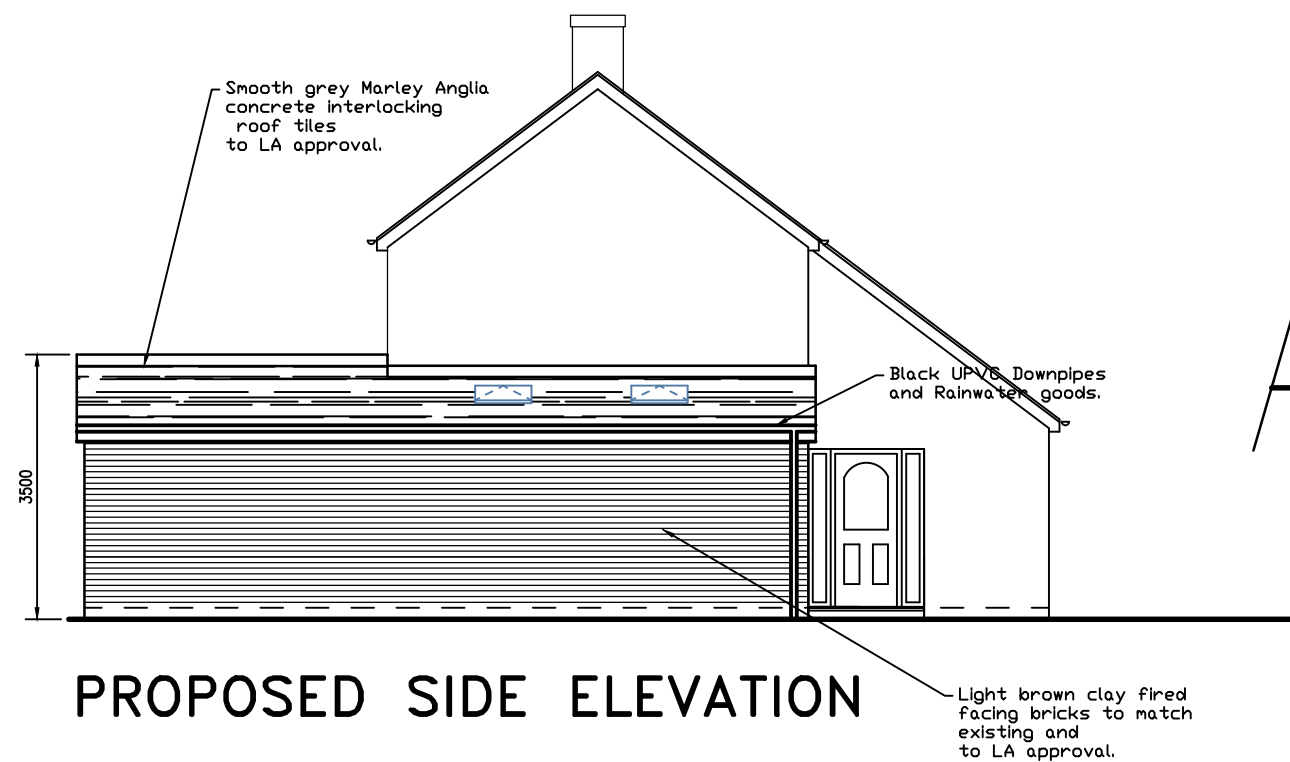

PROPOSED SIDE ELEVATION

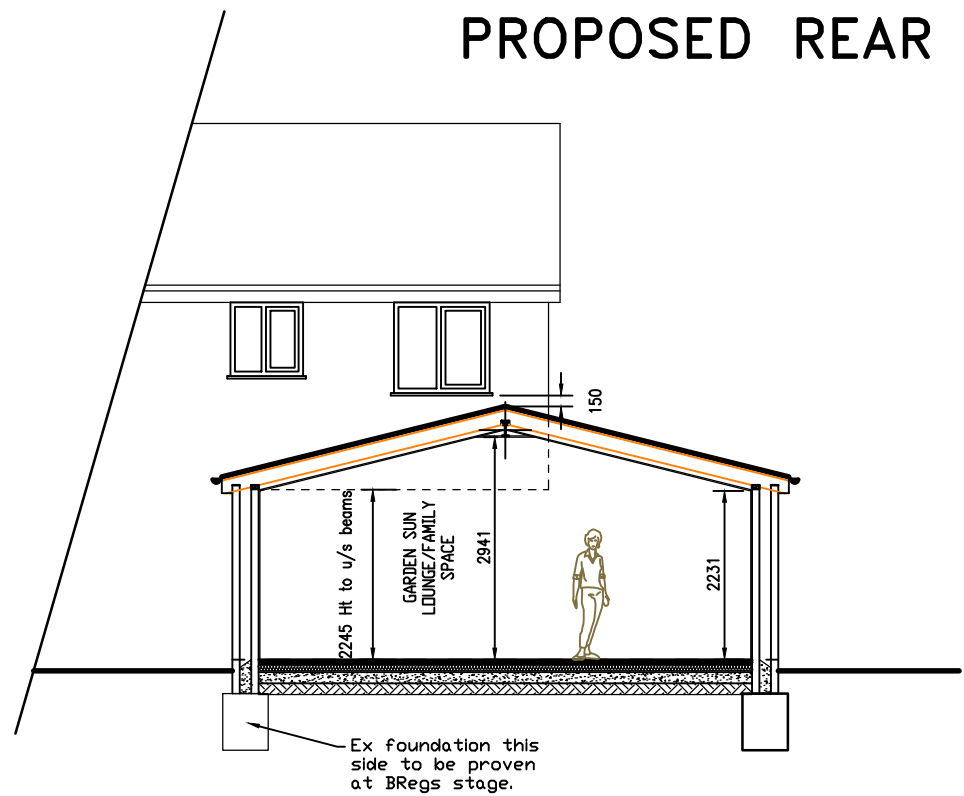

PROPOSED SECTION

Project 7 Lawton Close
Hinckley
LE10 0YG

For Mr & Mrs A Smith

Title Proposed Elevations

J Burke Consulting Engineers

42 Woodland Road
Hinckley
Leicestershire. LE10 1JG
Tel. 07979 802 530
jburkeconsult@gmail.com



Drawn @
Checked JB

Date 03-10-2024

Scale 1:100 • A3

Drawing Number 241344/P04

REV.	DATE:	DESCRIPTION:
-	08/10/24	PRELIMINARY ISSUE

