
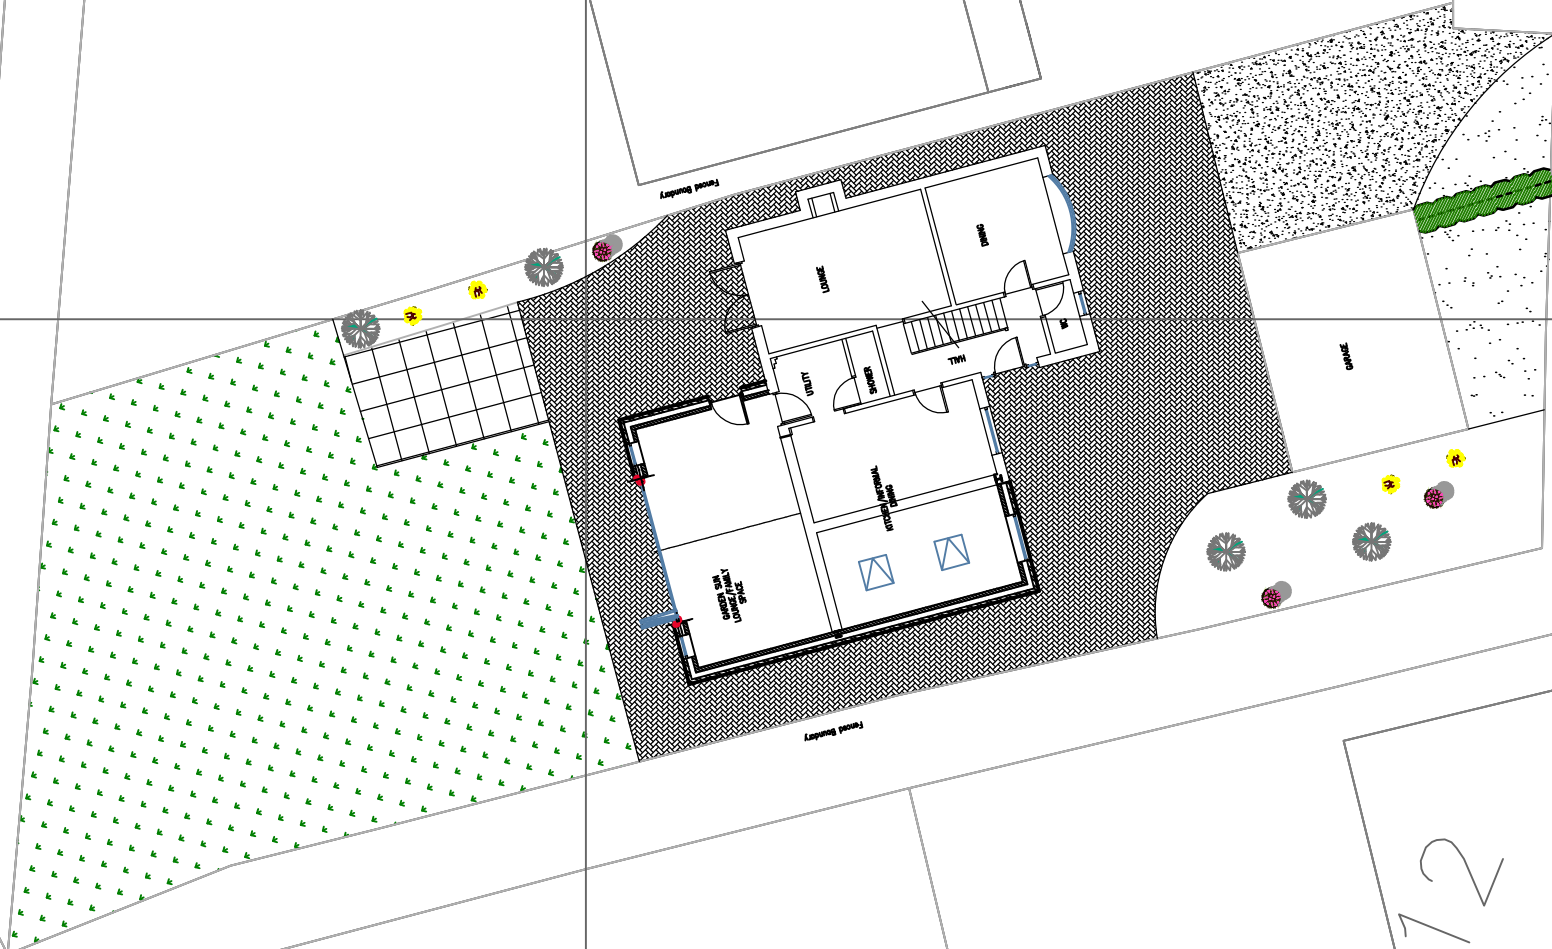


ALL DIMENSIONS TO BE CHECKED ON SITE PRIOR TO ORDERING OF MATERIALS.
ALL FIGURED DIMENSIONS ARE FOR DESIGN PURPOSES ONLY.

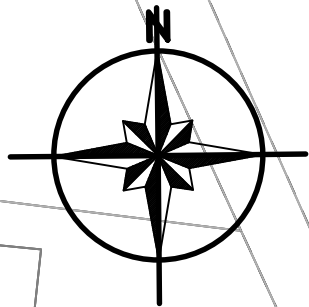

Project 7 Lawton Close
Hinckley
LE10 0YG

For Mr & Mrs A Smith

Title **Site Plan**

J Burke Consulting Engineers
42 Woodland Road
Hinckley
Leicestershire, LE10 1JG
Tel. 07979 802 530 jburkeconsult@gmail.com



Drawn 

Checked 

Scale 1:200 A3

Date 05-10-2024

Drawing Number **241344/P05**

REV.	DATE	DESCRIPTION
-	08/10/24	PRELIMINARY ISSUE