




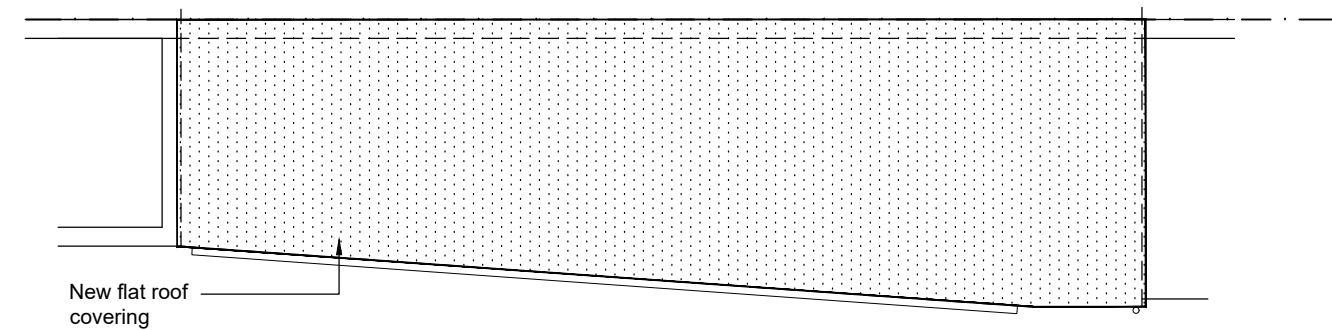


PROPOSED ROOF PLAN

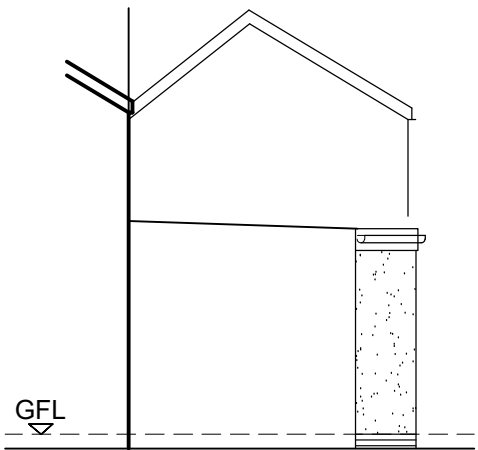


PROPOSED SIDE ELEVATION

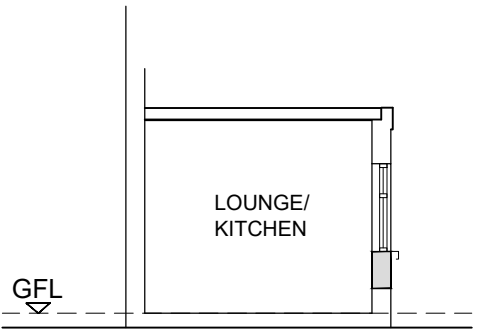


PROPOSED SECTION

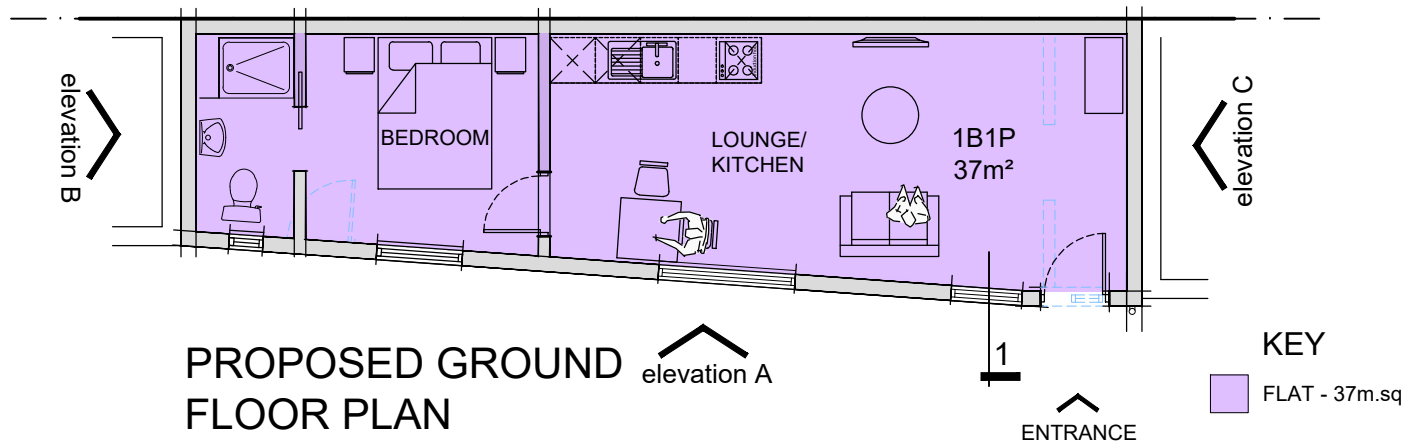

PROPOSED GROUND FLOOR PLAN

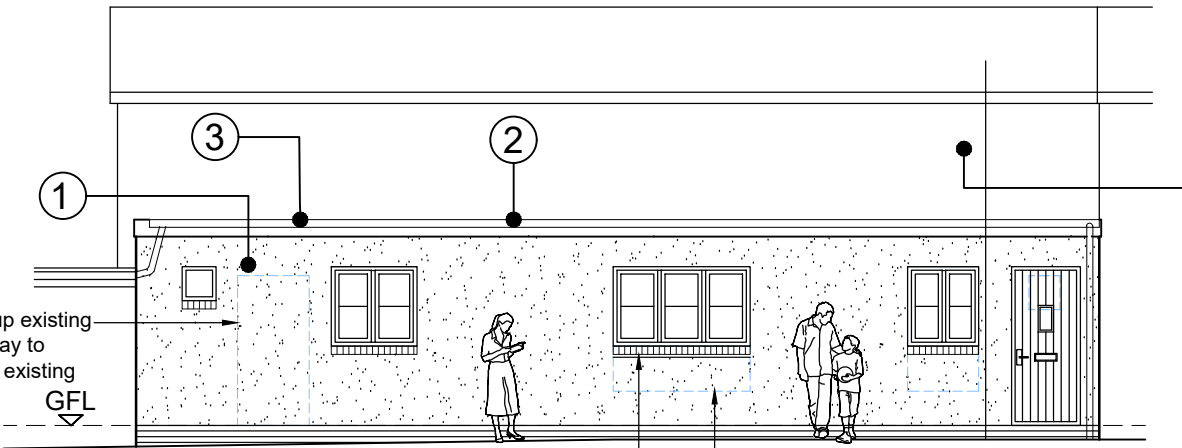

PROPOSED FRONT ELEVATION A

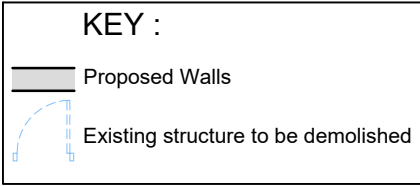

MATERIALS SCHEDULE :

- 1 Brickwork to match existing OR render all walls, colour, White
- 2 New Flat roof, dark grey membrane.
- 3 Rainwater goods and fascia to match existing
- 4 Blue Cant brick to windiw cills

Revision		
A	03.08.24	LPA comments
B	23.08.24	LPA comments
C	02.09.24	LPA comments
D	02.09.24	LPA comments
E	08.10.24	LPA comments

SCALE 1 : 100
SCALE 1 : 1



Project: Change of use to 1no. Flat	
Site Address: 64A Castle Street, Hinckley, LE10 1DD	
Drawing title: Proposed Plans	Drawn : Si
Drawing Number: A302 PL 03 E	Scale: 1:100@a3
Date: Jan 2024	