





Carlton

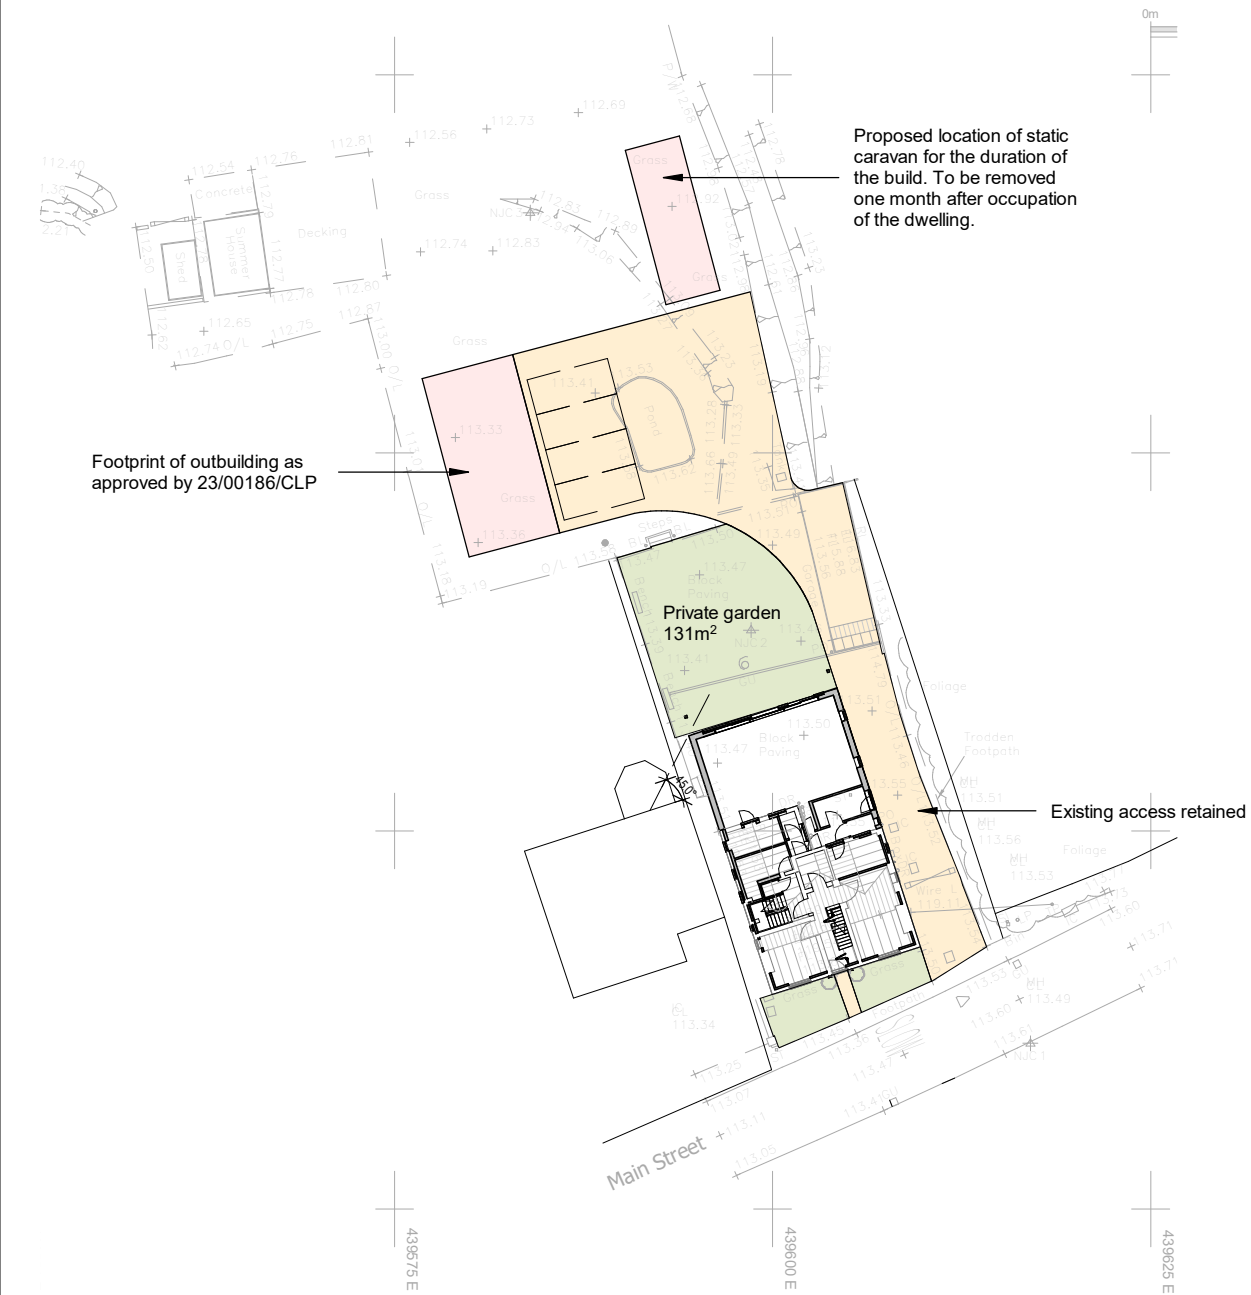

PROPOSED SITE PLAN

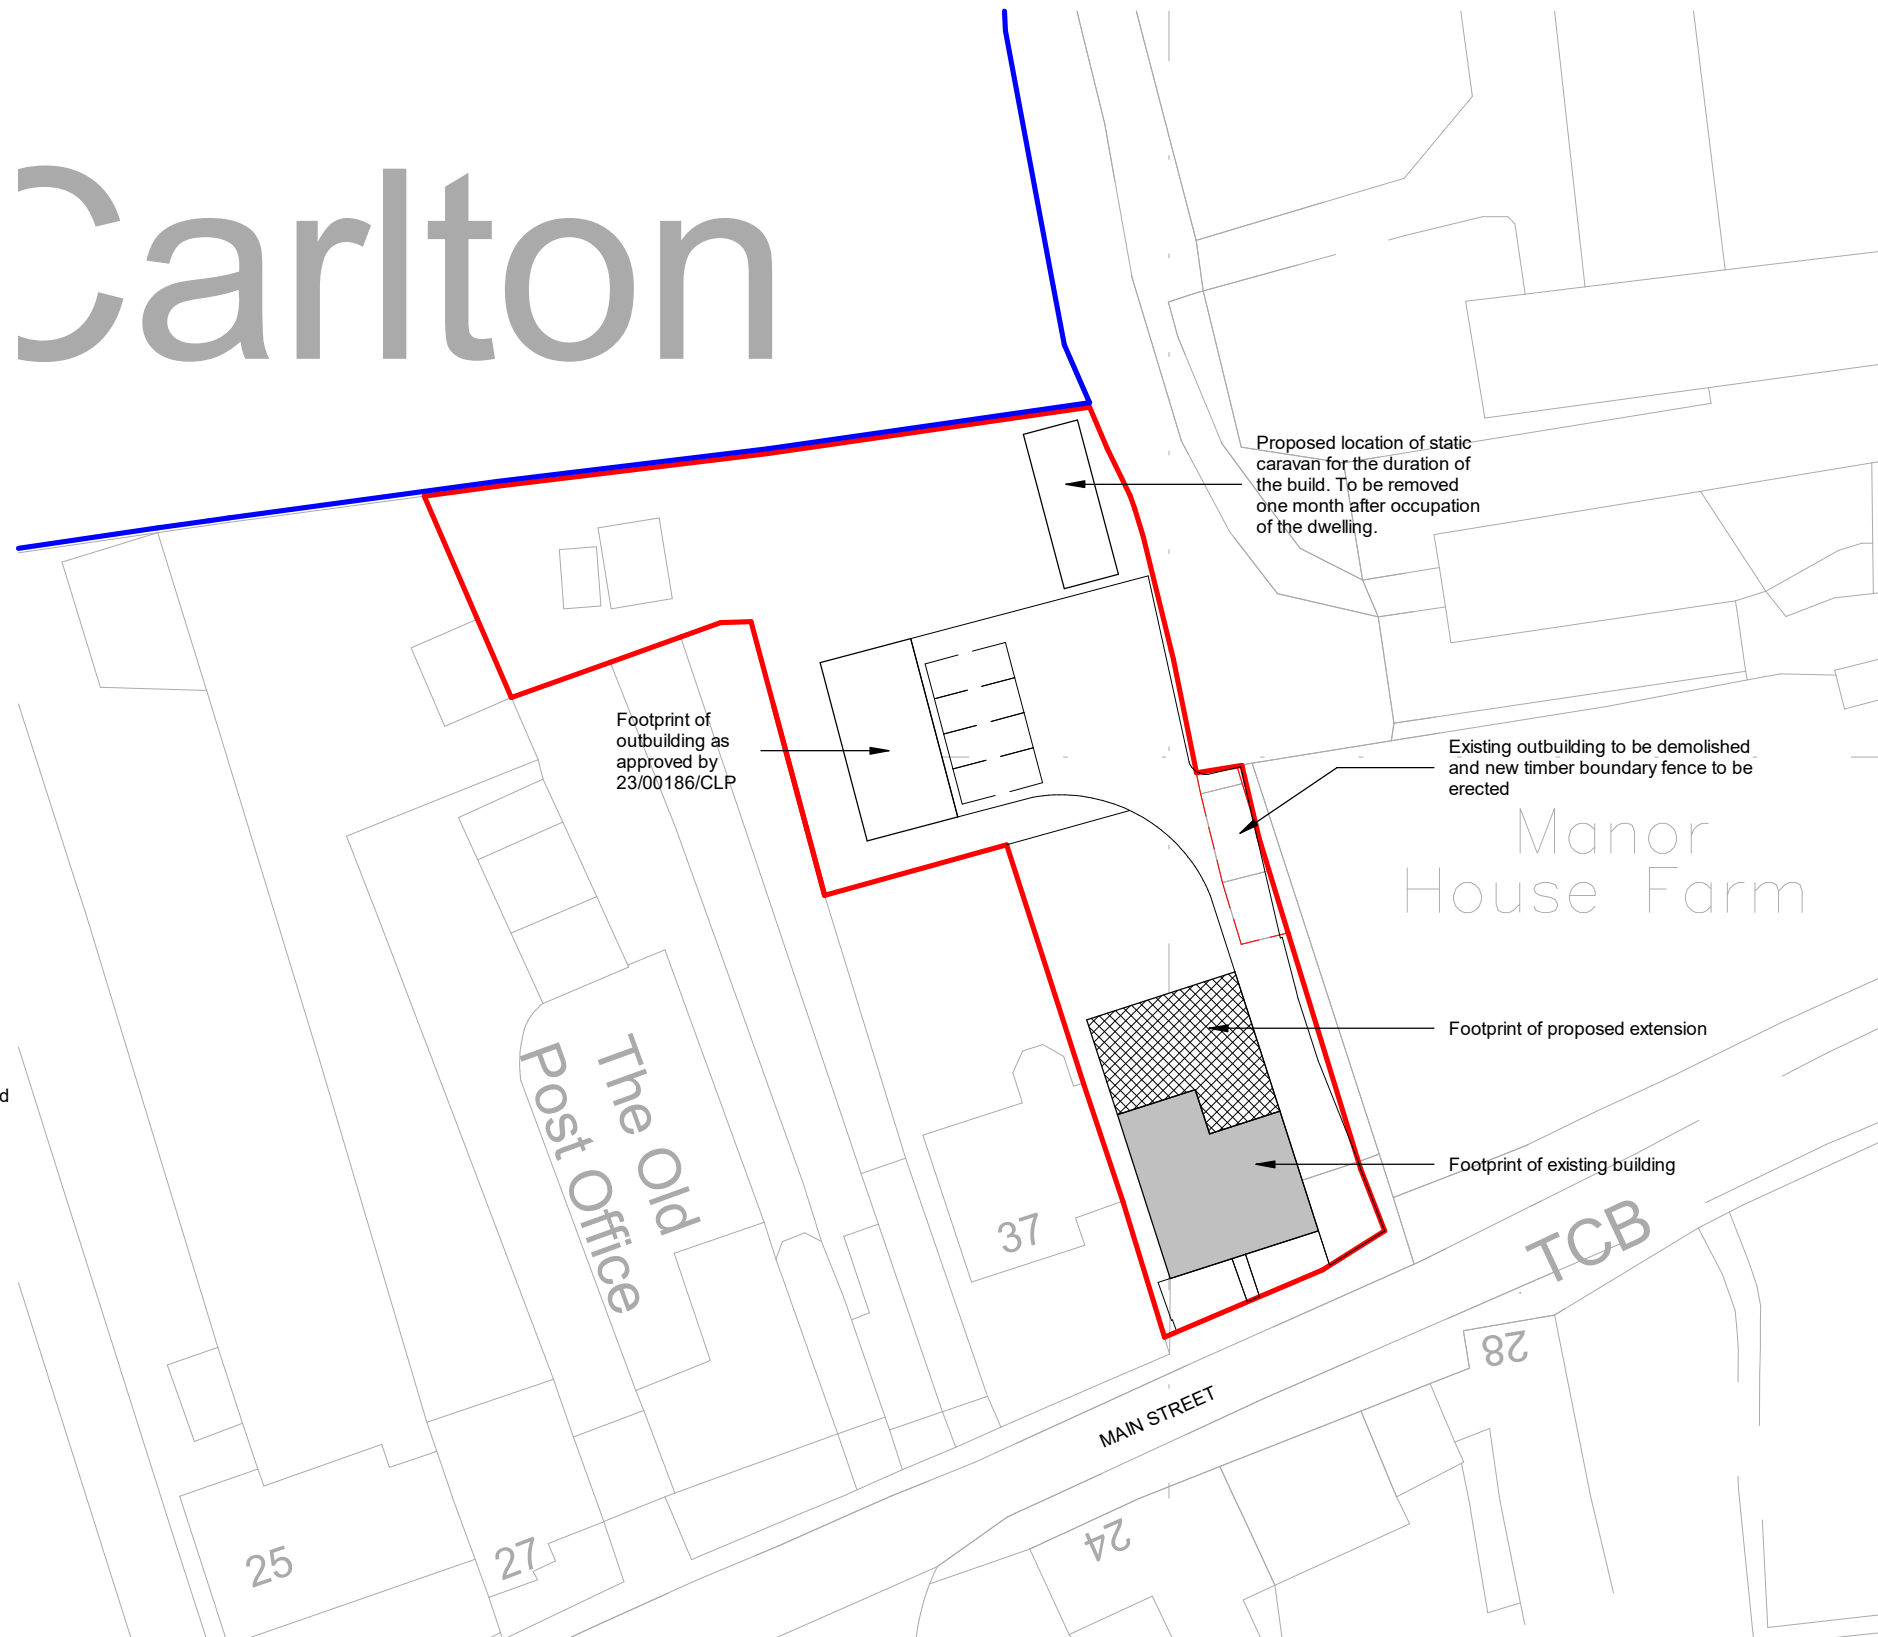

PROPOSED BLOCK PLAN

 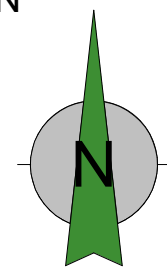

Client	Igoe			Job No.	25/121
Project	Alterations & Extensions Main Street Carlton	Scale	1:500	Sheet	A3
		Date	Jan 2026	Drawing No.	05c
Drawing	Proposed Site and Block Plans	Author	MS	Checked by	ZLM
THE COPYRIGHT OF THIS DRAWING IS VESTED IN HAYWARD ARCHITECTS LTD. REPRODUCTION IN ANY FORM, EITHER IN WHOLE OR IN PART IS FORBIDDEN WITHOUT THE PRIOR WRITTEN PERMISSION OF THE COPYRIGHT HOLDER. DO NOT SCALE FROM DRAWING AND ONLY FIGURED DIMENSIONS ARE TO BE USED					

HAYWARD

architects

19 Station Road
Hinckley
Leicestershire
LE10 1AW

Tel: 01455 635 665
www.haywardarchitects.co.uk

Drawing Status

Planning