



WARWICK
BUILDINGS

Warwick Buildings

Warwick Buildings, Nightingale Lane,
Long Itchington, Southam,
Warwickshire, CV47 9QL.

T: 01926-815757
F: 01926-815162
E: sales@warwickbuildings.co.uk
W: www.warwickbuildings.co.uk


MATERIALS :-
GREY FELT TILE
ROOFING WITH
BLACK GUTTERING,
GREY HEAVY DUTY
BARGE BOARDS.
FEATHER EDGE
TIMBER CLADDING.

Drawing 2 of 2


Customer:	Mr Steven Smart 1 Groby Road, Ratby, Leicester, LE6 0LJ
Drawing No.:	2025-WB-31 sheet 2 of 2
Date Issue:	




Scale 1:50 when printed at A3

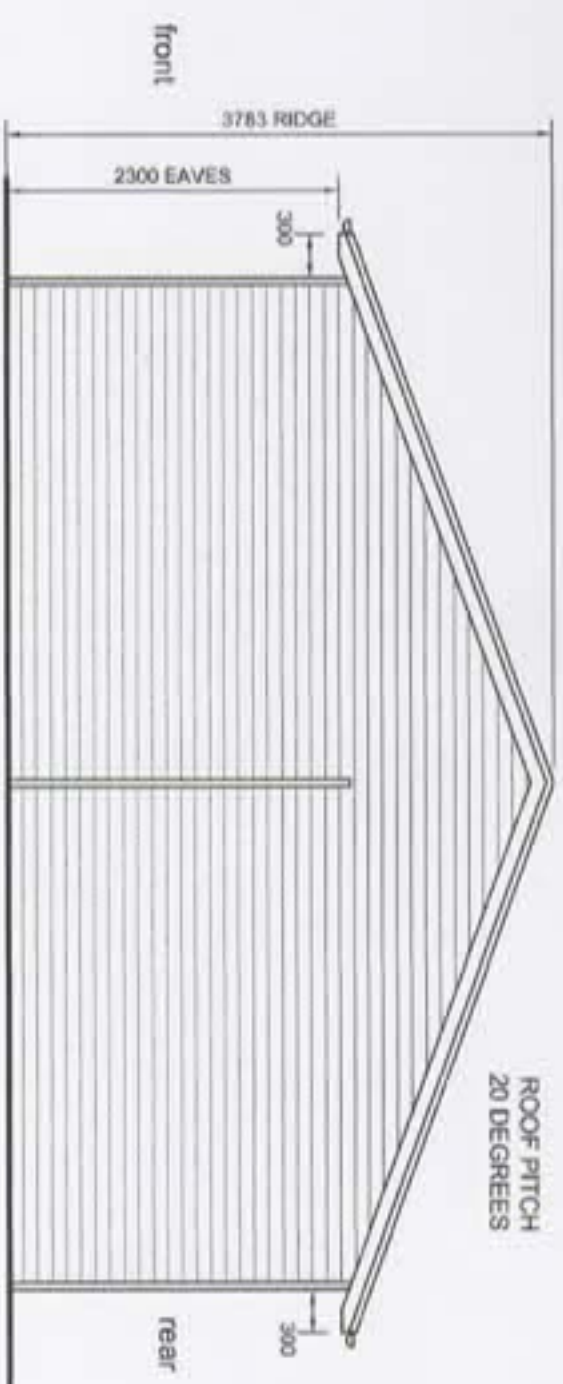

RIGHT HAND SIDE ELEVATION (1:50)

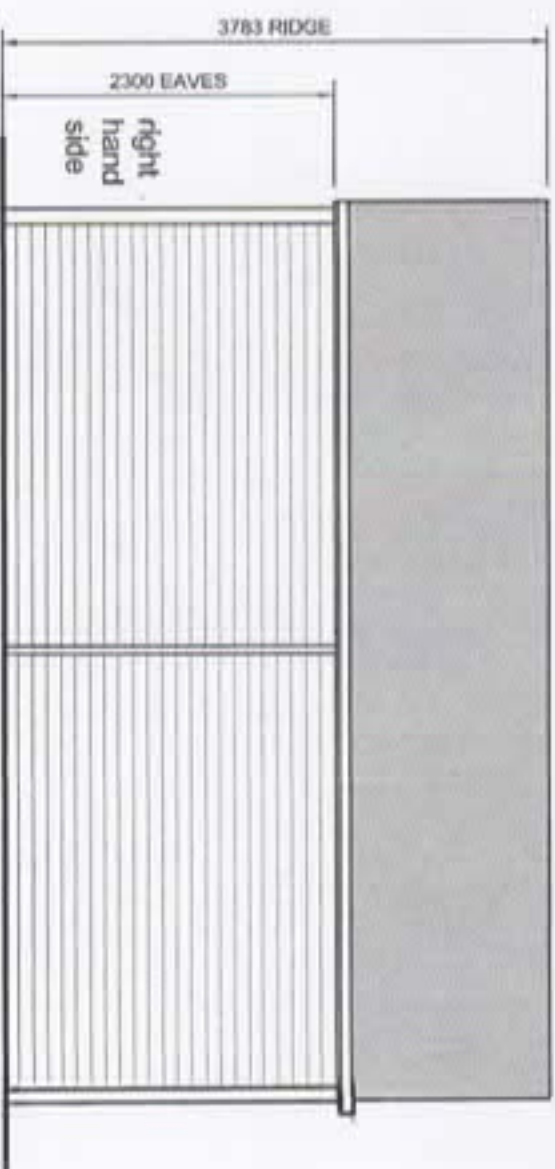

REAR ELEVATION (1:50)

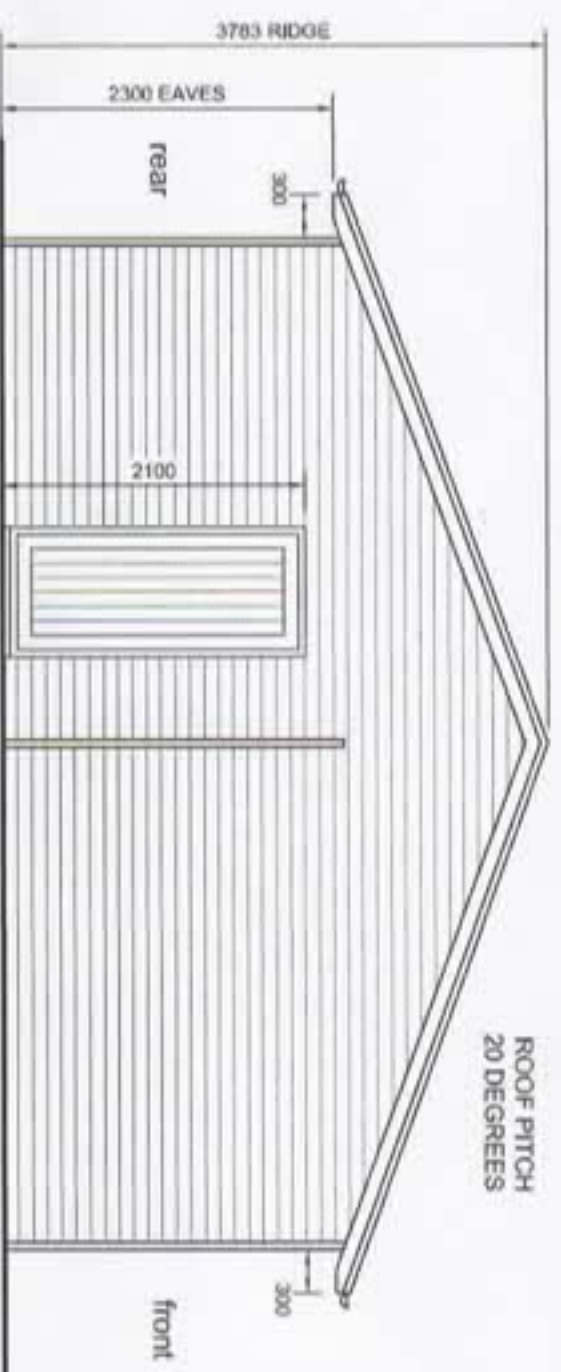

LEFT HAND SIDE ELEVATION (1:50)