



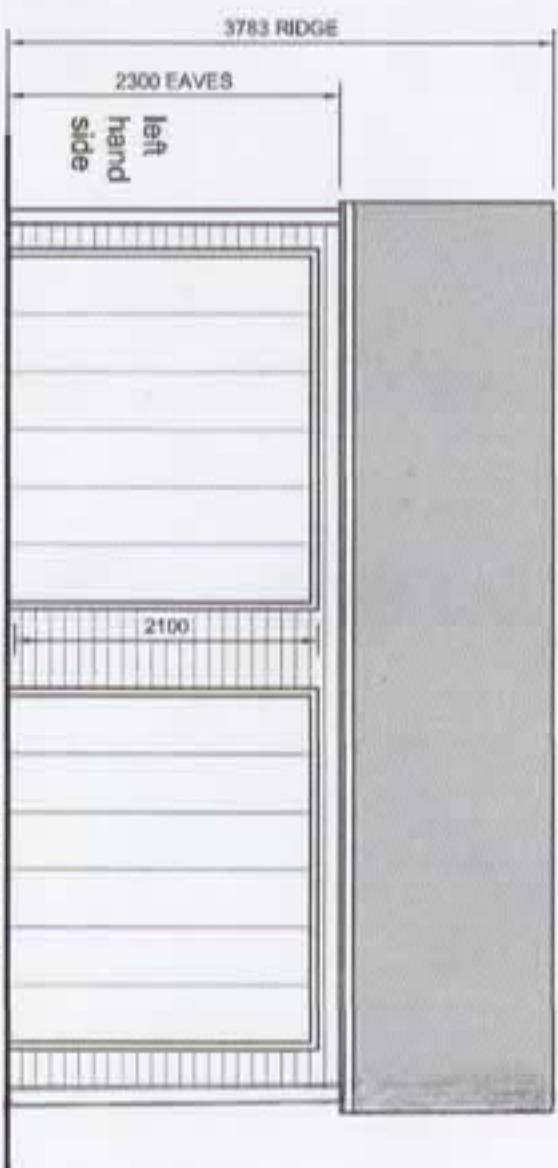

ROOF OVERHANG 300 6100 300

FRONT ELEVATION (1:50)

GARAGE DOOR GARAGE DOOR

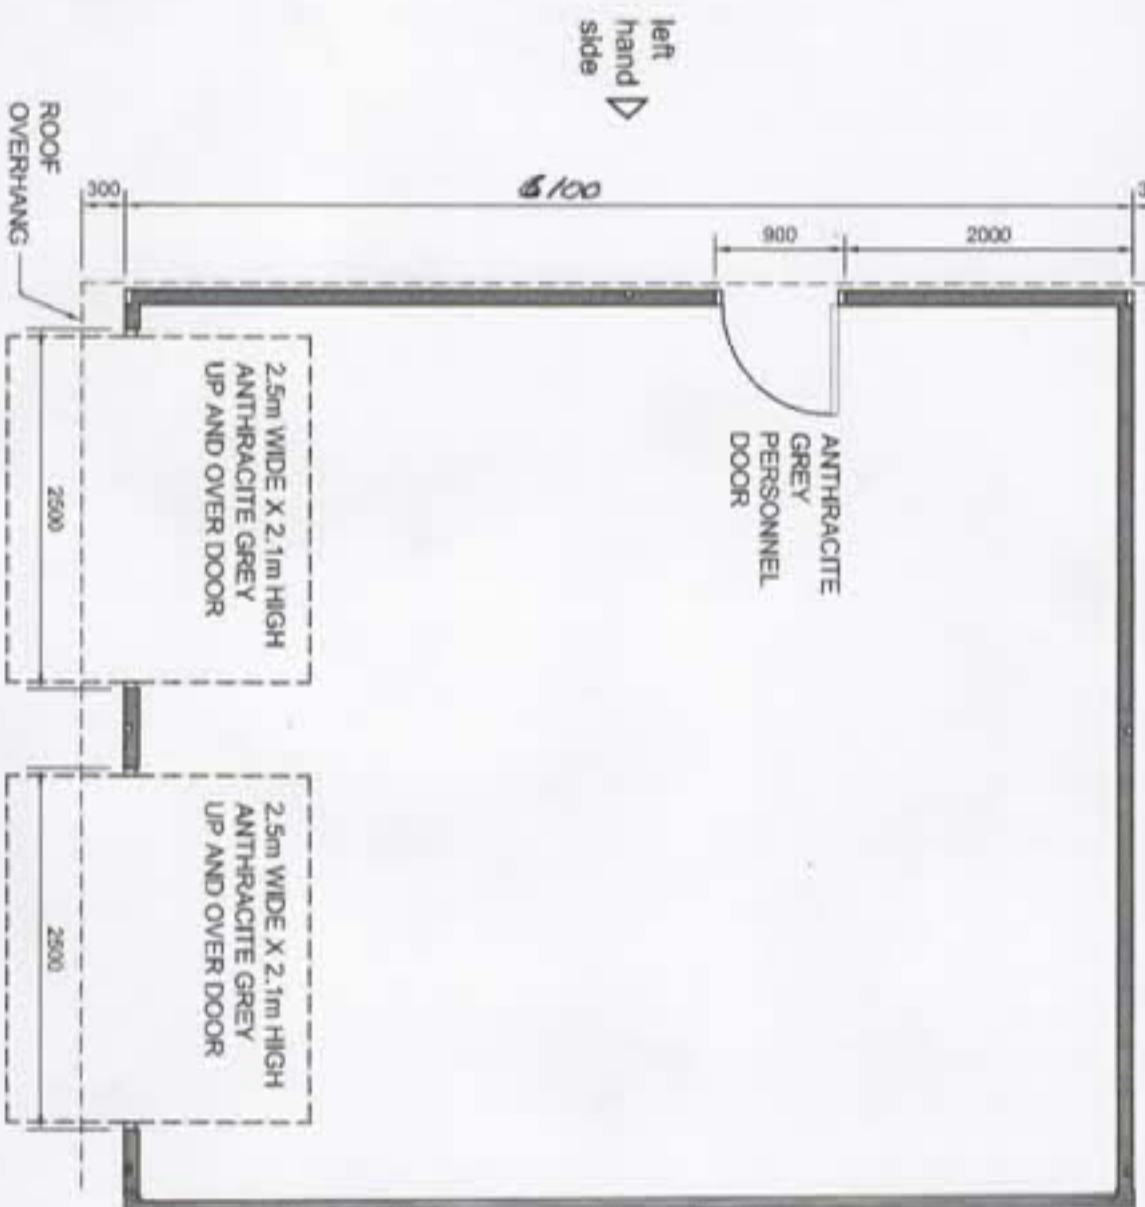

left hand side

6100

ANTHRACITE GREY PERSONNEL DOOR

2.5m WIDE X 2.1m HIGH ANTHRACITE GREY UP AND OVER DOOR

2.5m WIDE X 2.1m HIGH ANTHRACITE GREY UP AND OVER DOOR

PROPOSED FLOOR PLAN (1:50)

right hand side



Warwick Buildings

Warwick Buildings, Nightingale Lane,
Long Itchington, Southam,
Warwickshire, CV47 9QL.
T: 01926-815757
F: 01926-815162
E: sales@warwickbuildings.co.uk
W: www.warwickbuildings.co.uk

MATERIALS :-
GREY FELT TILE
ROOFING WITH
BLACK GUTTERING,
GREY HEAVY DUTY
BARGE BOARDS.
FEATHER EDGE
TIMBER CLADDING.

Drawing 1 of 2

Customer:	Mr Steven Smart 1 Groby Road, Ratby, Leicester, LE6 0LJ
Drawing No.:	2025-WB-31 sheet 1 of 2
Date Issue:	



Scale 1:50 when printed at A3