




This drawing is to be read in conjunction with Drawing No. 21.4070.01 'Topographical Survey'

Schedule of Accommodation (Approximate)		
Plot 2	4 Bedroom	1650 sq ft

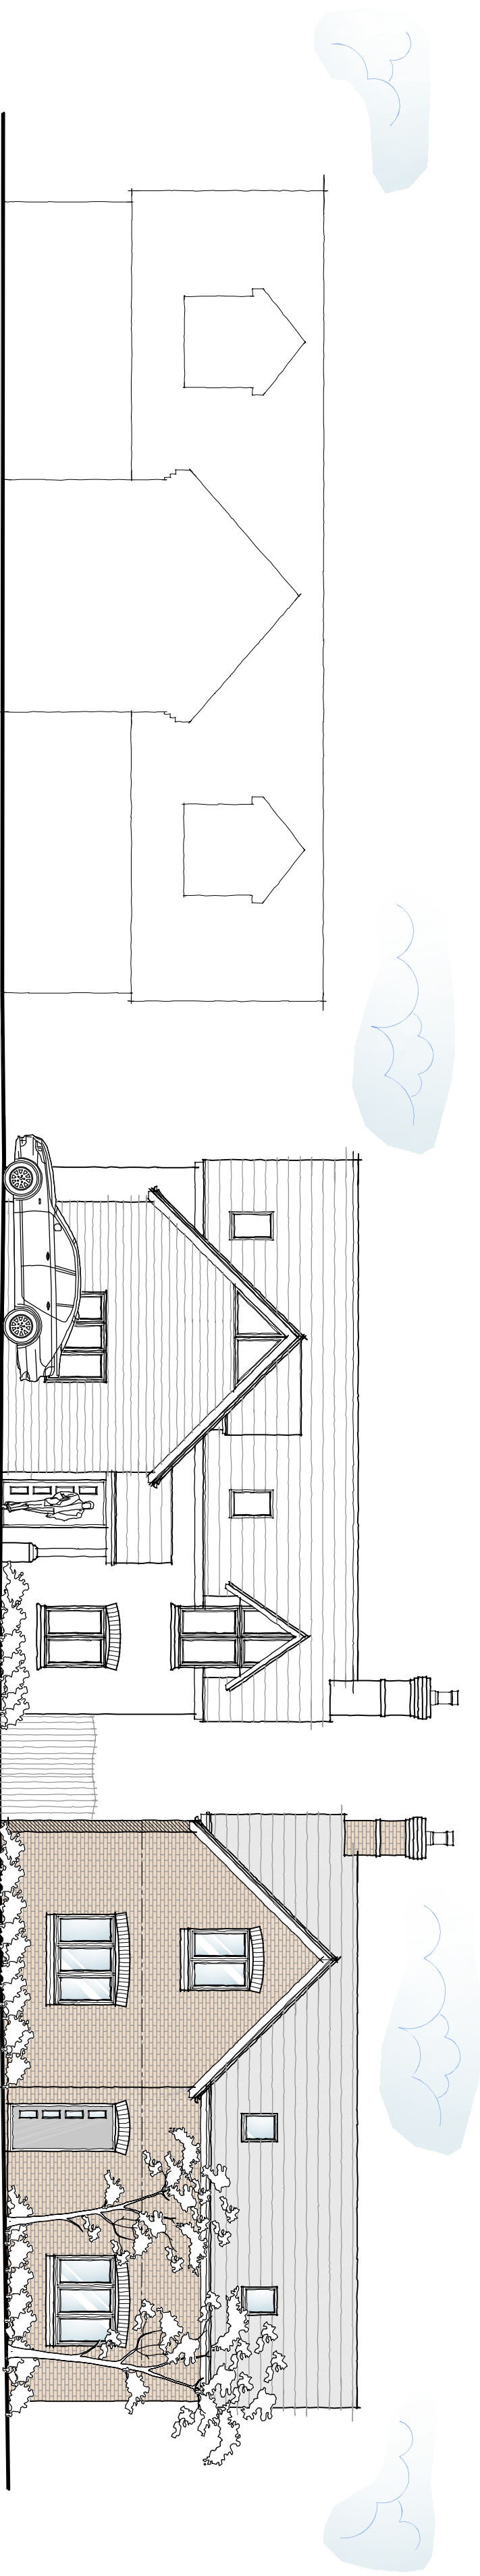


Illustrative Street Scene of development from within the site

Scale 1:100

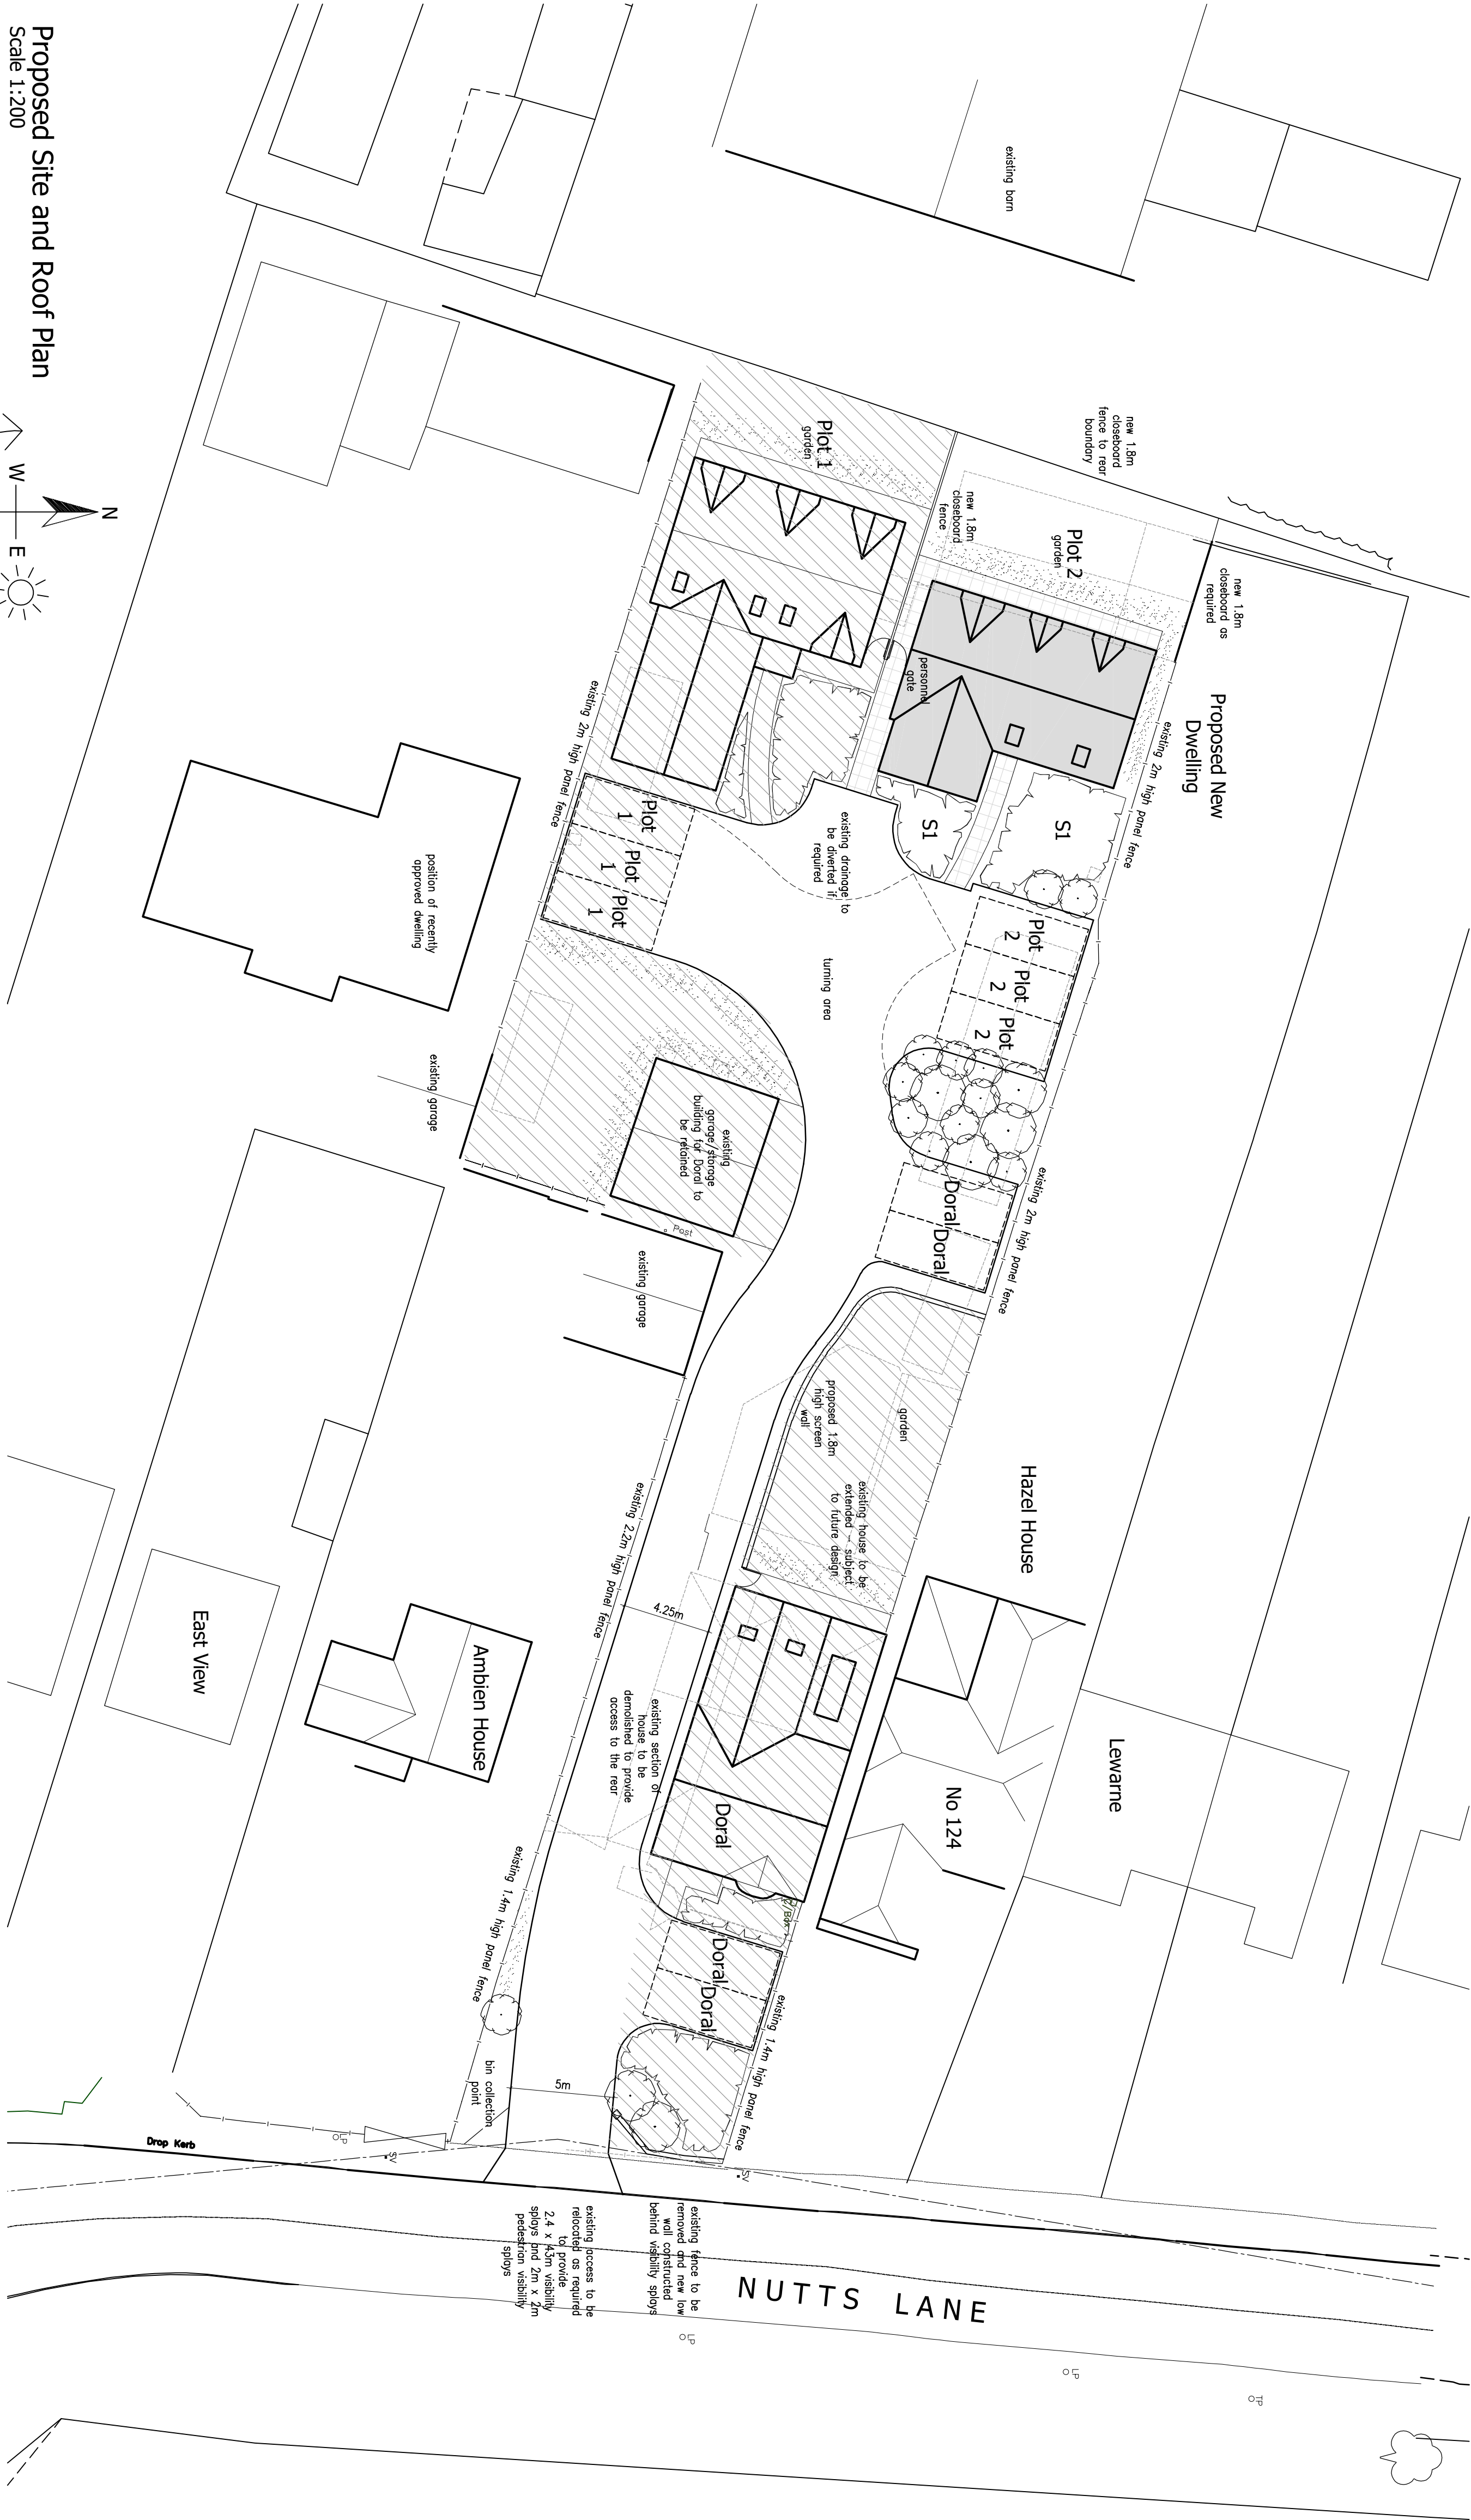 

Proposed Site and Roof Plan
Scale 1:200

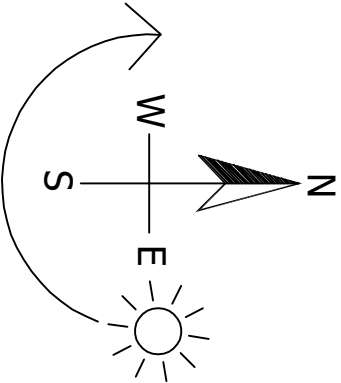

LANDSCAPING SPECIFICATION

- Denotes new tree planting mix
 - Male Everest (Cable Apple) Light Standard 6/8m girth 2.5/3.0m overall height
 - Male Golden Hornet (Cable Apple) Light Standard 6/8m girth 2.5/3.0m overall height



- S1 (Dorset) (Gorse scrubbed) 20%
- S2 (Dorset) (Gorse scrubbed) 20%
- Indicates new turf areas
- Indicates new turf areas
All planting and seeding or turfing shall be carried out in the first planting and seeding seasons following the occupation of the buildings or the completion of the development, whichever is the sooner, and any plants or trees which within the period of five years from the completion of the development die, are removed or are seriously damaged or diseased shall be replaced within the next planting season with others of similar size and species.

All (other) site boundary treatments as indicated

Revisions: A Drawing update to IA comments 06.10.25

DAVID GRANGER
ARCHITECTURAL DESIGN LTD

David Granger Architectural Design Ltd
The Old Cottage Hospital
Leicester Road
Leicester LE1 2JH
Leicestershire
LE65 1DB
T 01530 560939
W www.davidgrangerdesign.com

Project
Proposed New Dwelling
Doral, Nuts Lane
Hinckley
Leicestershire

Client
Mr. W. Moss

Drawing
Detailed Planning Proposals
Sheet 2 of 3

Drawing Number
21.4070.20A
Date: April 2025

Scale: As Shown Drawn By: SM Checked By: MS

Figured dimensions must be taken in preference to scaled dimensions and any discrepancies are to be referred to David Granger Architectural Design Limited. Contractors, sub-contractors and suppliers must verify all dimensions on site before commencing work. David Granger Architectural Design Limited. Copyright © David Granger Architectural Design Limited. All rights reserved. Licence No. AR10000493, Landmark Ref. LD08165 Company Reg. No. 5089512

DETAILED PLANNING PROPOSALS

PROPOSED NEW DWELLING - DORAL - NUTTS LANE - HINCKLEY - LEICESTERSHIRE