



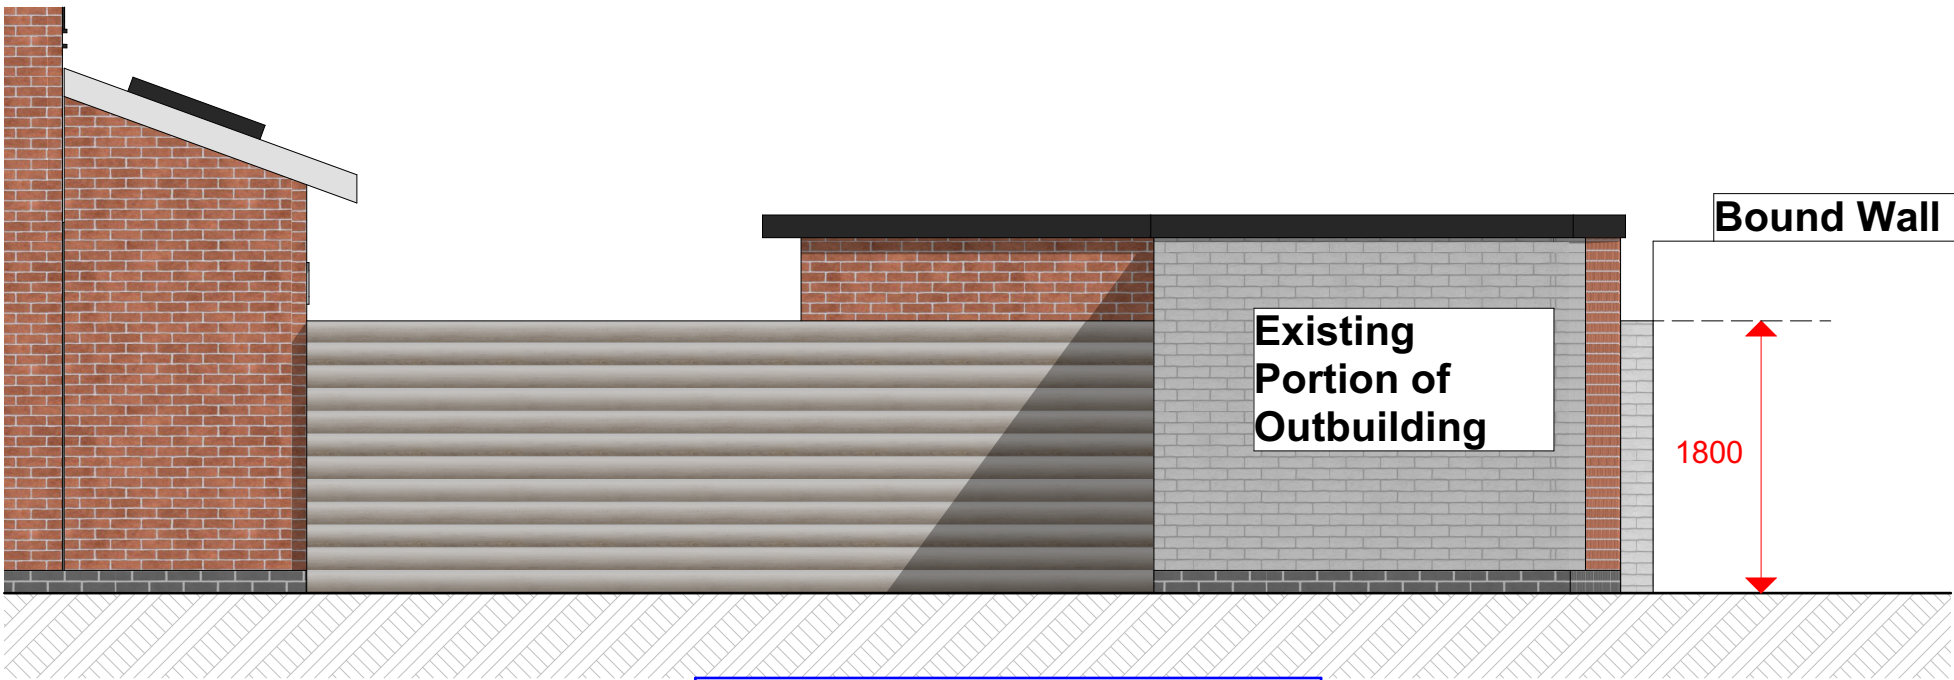

E3 Side Elevation

SALE 1:50 @A3

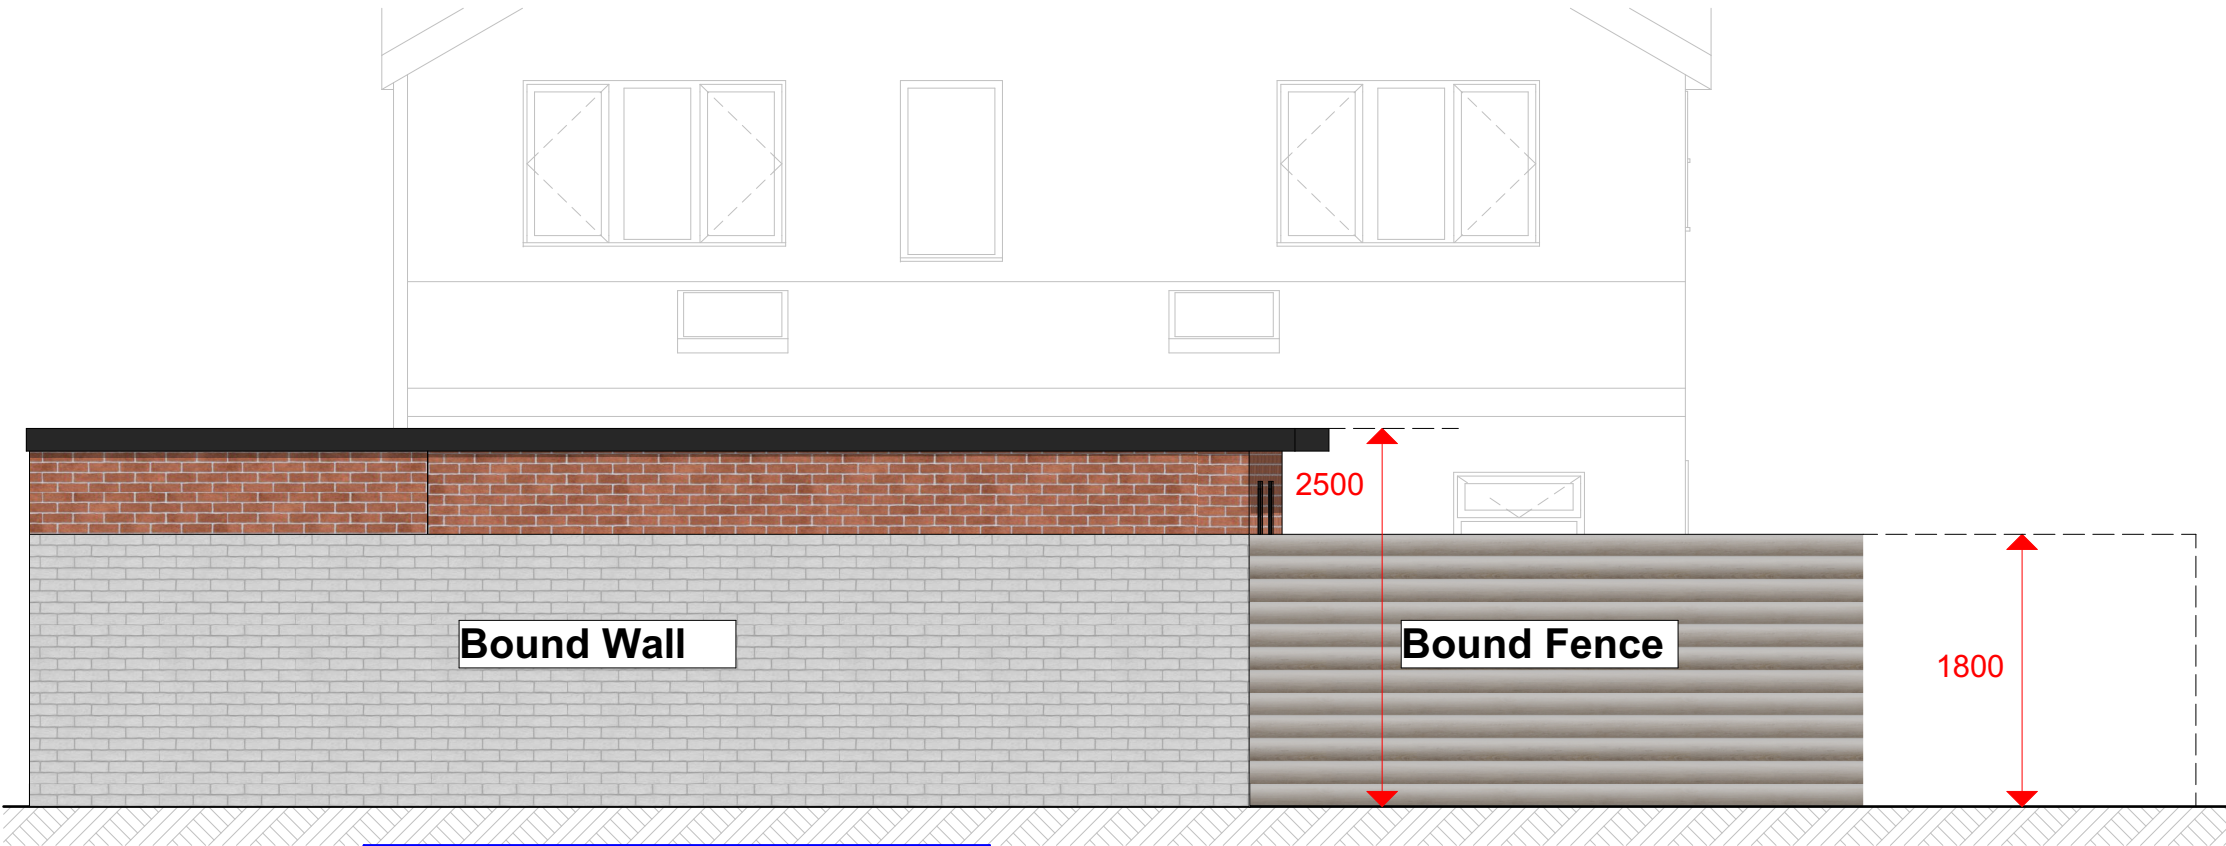

E4 Rear Elevation

Project

1 Norwood Cl, Hinckley, LE10 1TS
BUILDING REGULATIONS

Client

Gayle Vann

Drawn By

FreeForm
Architectural
Services

Project No.

2323

Layout Title

Elevations 2

Drw No.

2323-031

Scale

1:50

Copyright of this drawing belongs to
FreeForm Design and Build Ltd. Reproduction
in any form is forbidden without the prior
written permission of the copyright holder.