


rev	description	date
A	Dimensions added	27/04/2026
B	Layout anended to 49 Beds	29/04/2026

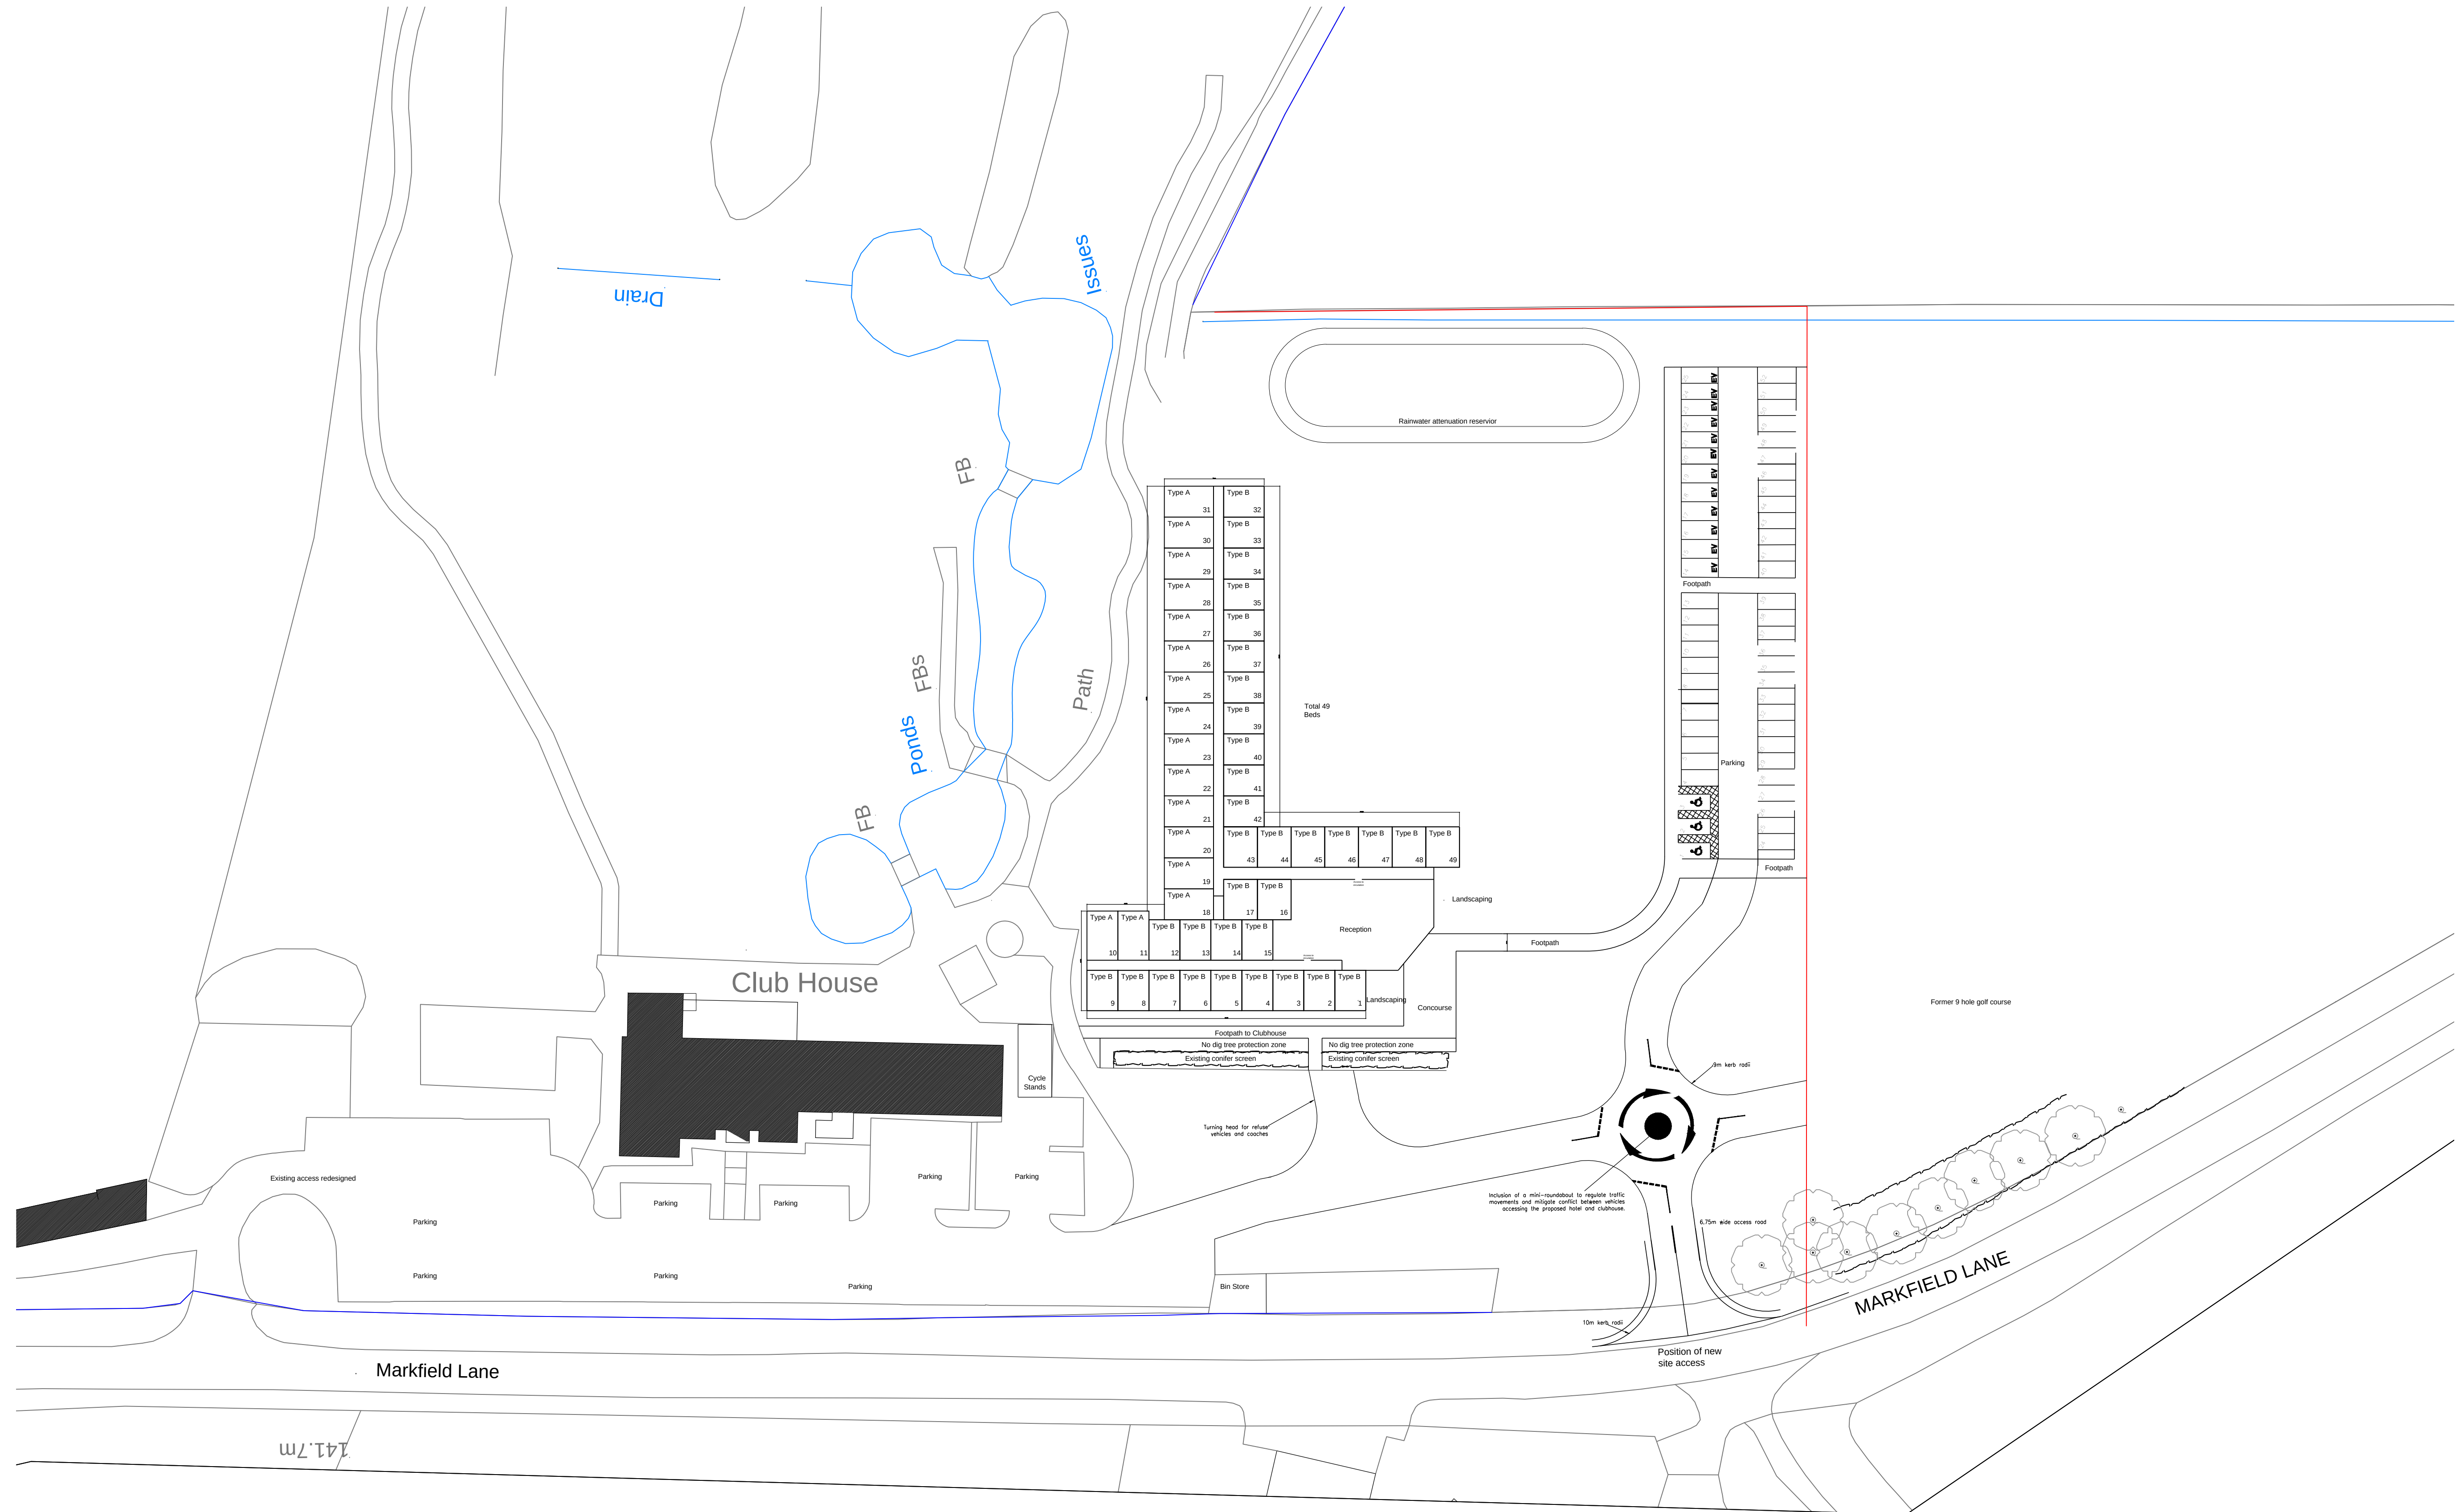

Crown Copyright and database rights 2018 OS 100019980

New Hotel
Markfield Lane Botcheston
Leicester LE9 9FH
for Forest Hill Golf Club Ltd

Site Plan

drg. no. **F116(SK)03** rev. **B**

scale	date	ref
1:500 @ A1	April '26 ☺	mac/tmc

MAC
design consultants

5 Geddington Close
Wigston
Leicester LE18 3QU
mob: 07739663249
collins.knighton@btinternet.com