




PLANNING APPLICATION

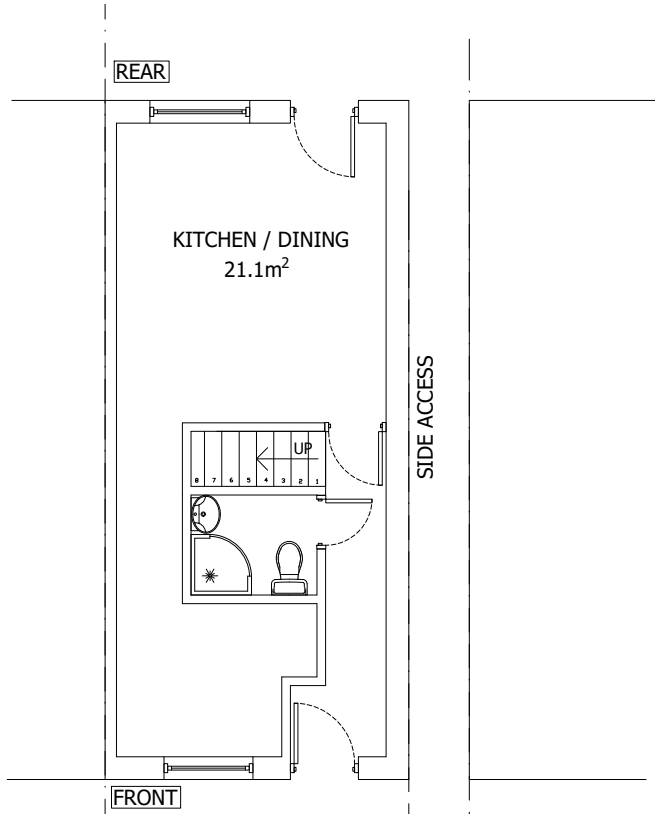


EXISTING GROUND FLOOR PLAN
SCALE 1:100

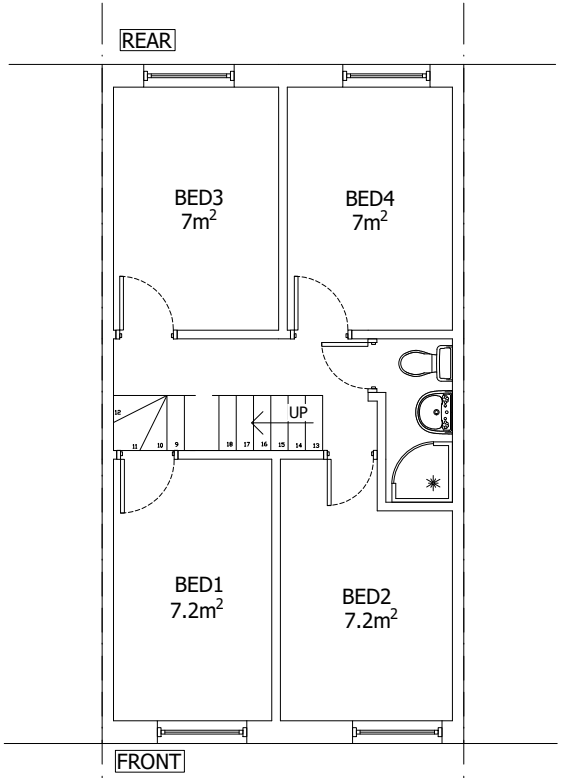


EXISTING FIRST FLOOR PLAN
SCALE 1:100

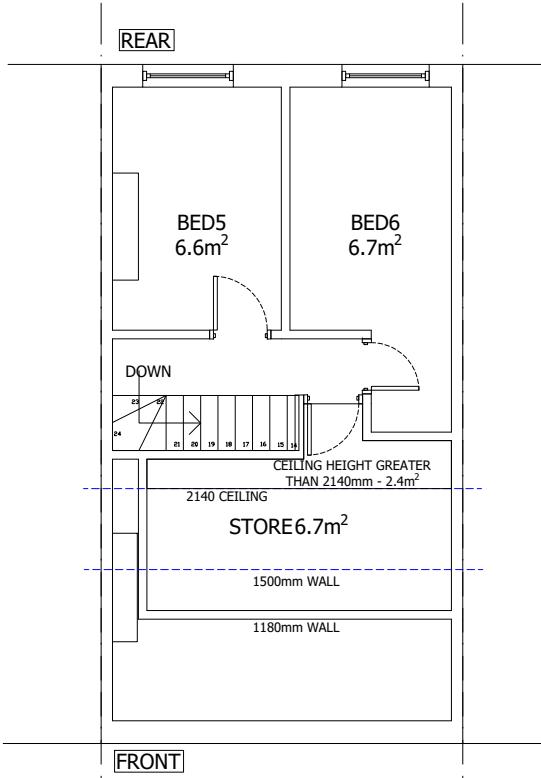


EXISTING SECOND FLOOR PLAN
SCALE 1:100

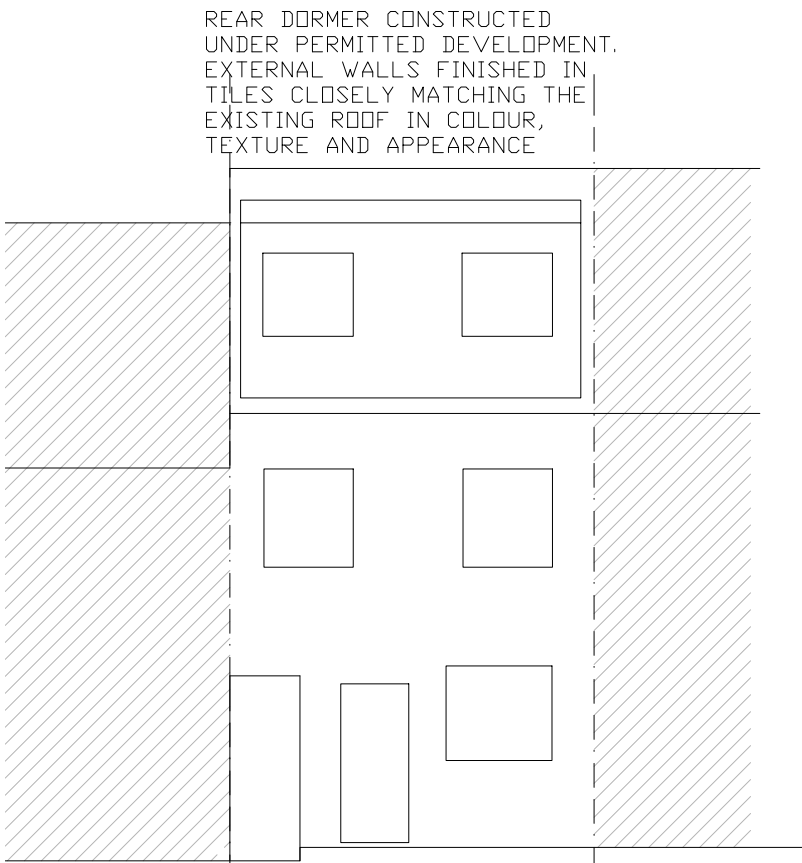

EXISTING REAR ELEVATION
SCALE 1:100

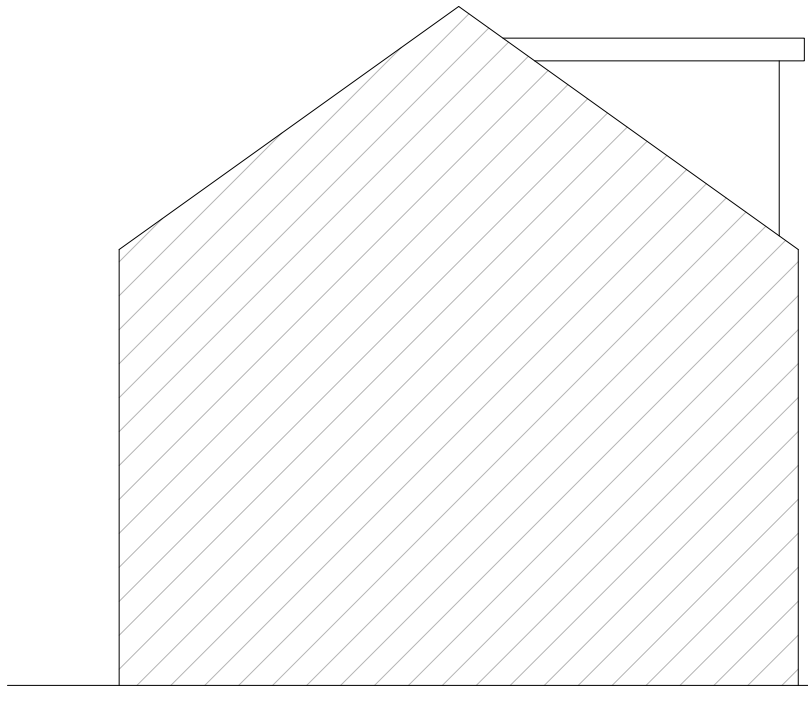


EXISTING SIDE ELEVATION
SCALE 1:100

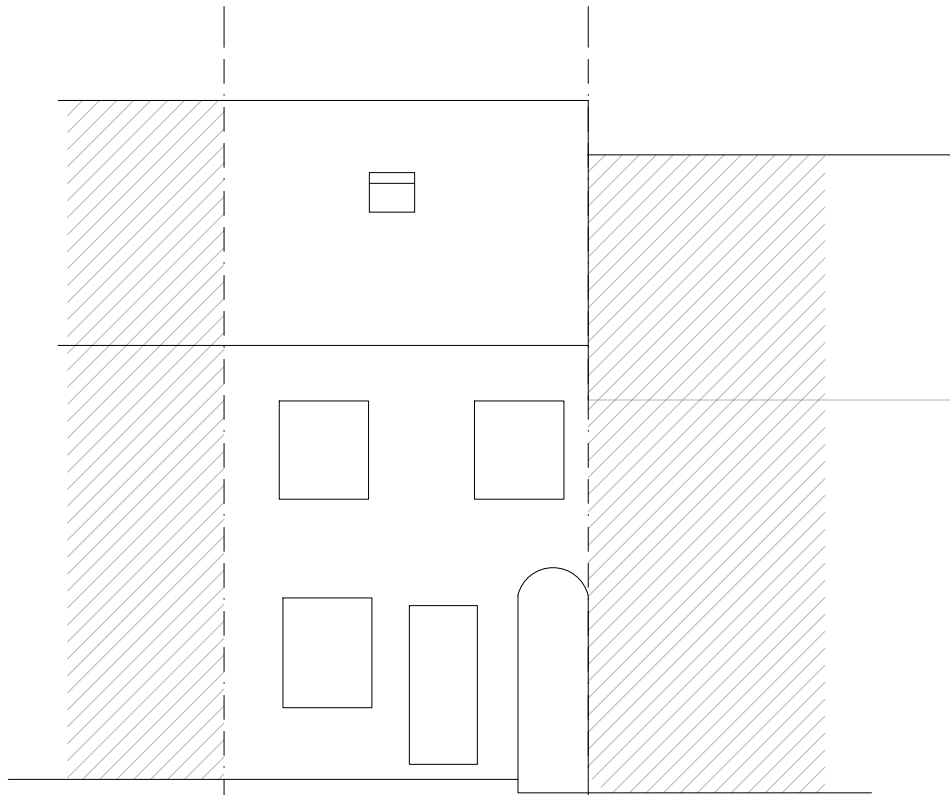


EXISTING FRONT ELEVATION
SCALE 1:100

REAR DORMER CONSTRUCTED UNDER PERMITTED DEVELOPMENT. EXTERNAL WALLS FINISHED IN TILES CLOSELY MATCHING THE EXISTING ROOF IN COLOUR, TEXTURE AND APPEARANCE

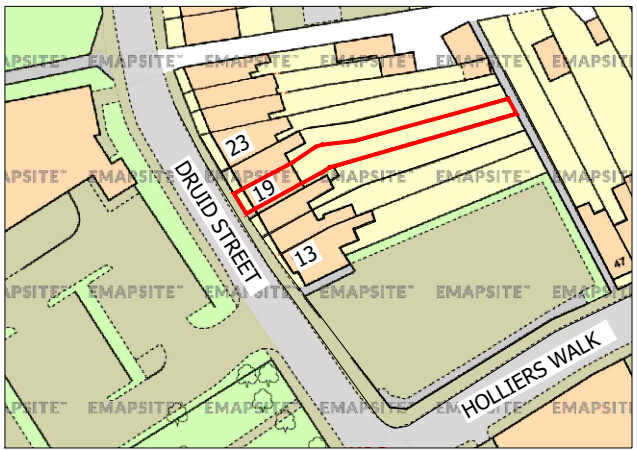


EXISTING AREA LOCATION
(SCALE 1:1250)

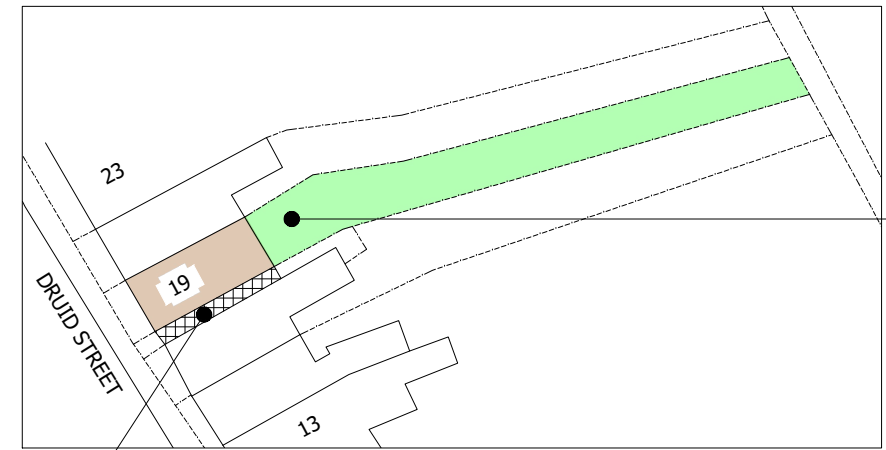


PROPOSED SITE LOCATION
(SCALE 1:500)


PROPOSED BIN STORE AND 6-SPACE SHEFFIELD STAND BIKE PARKING

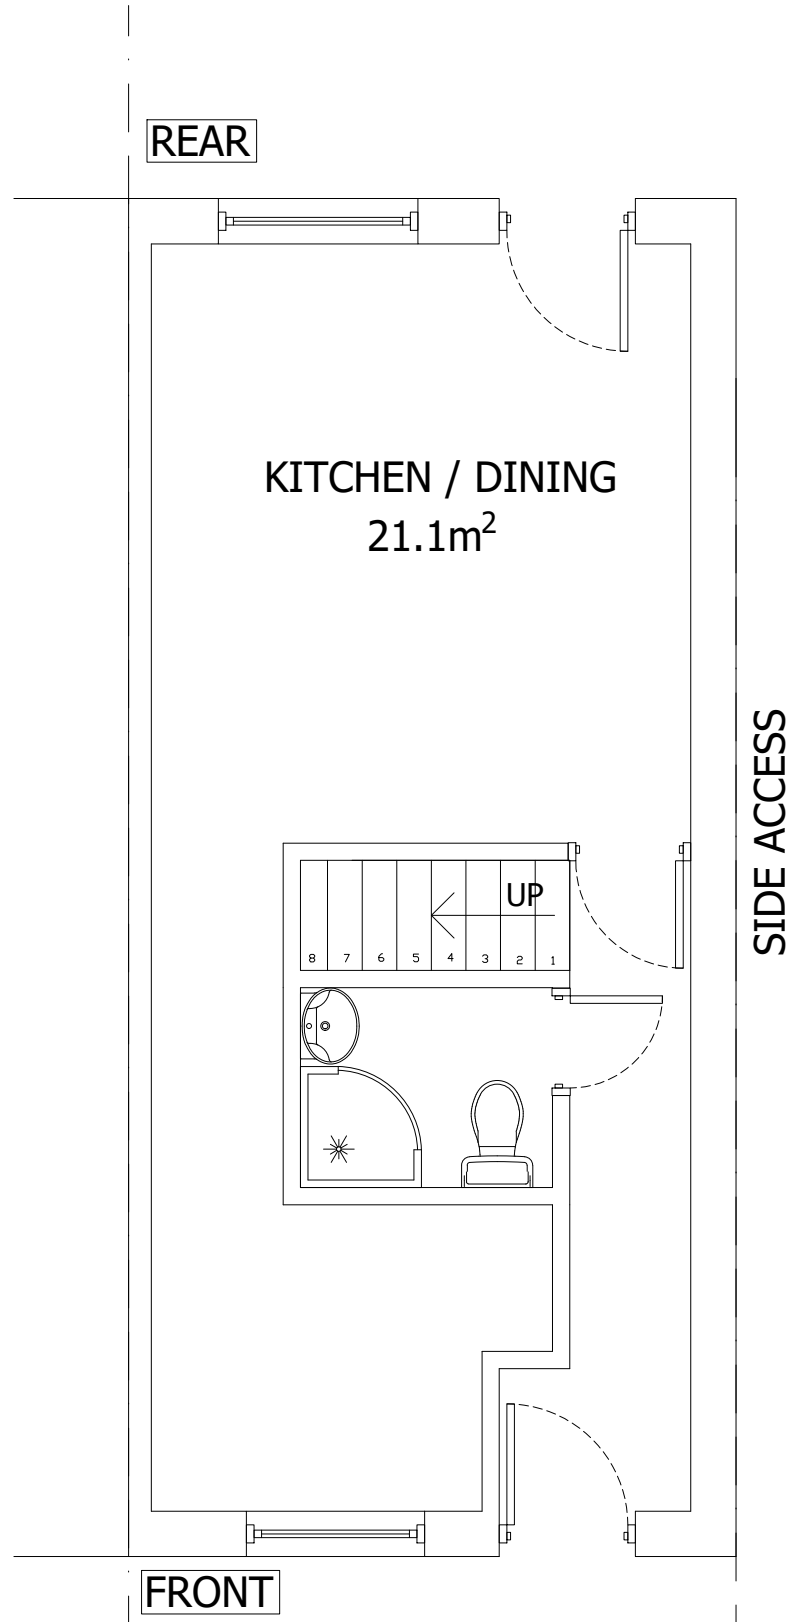


PROPOSED GROUND FLOOR PLAN
SCALE 1:50

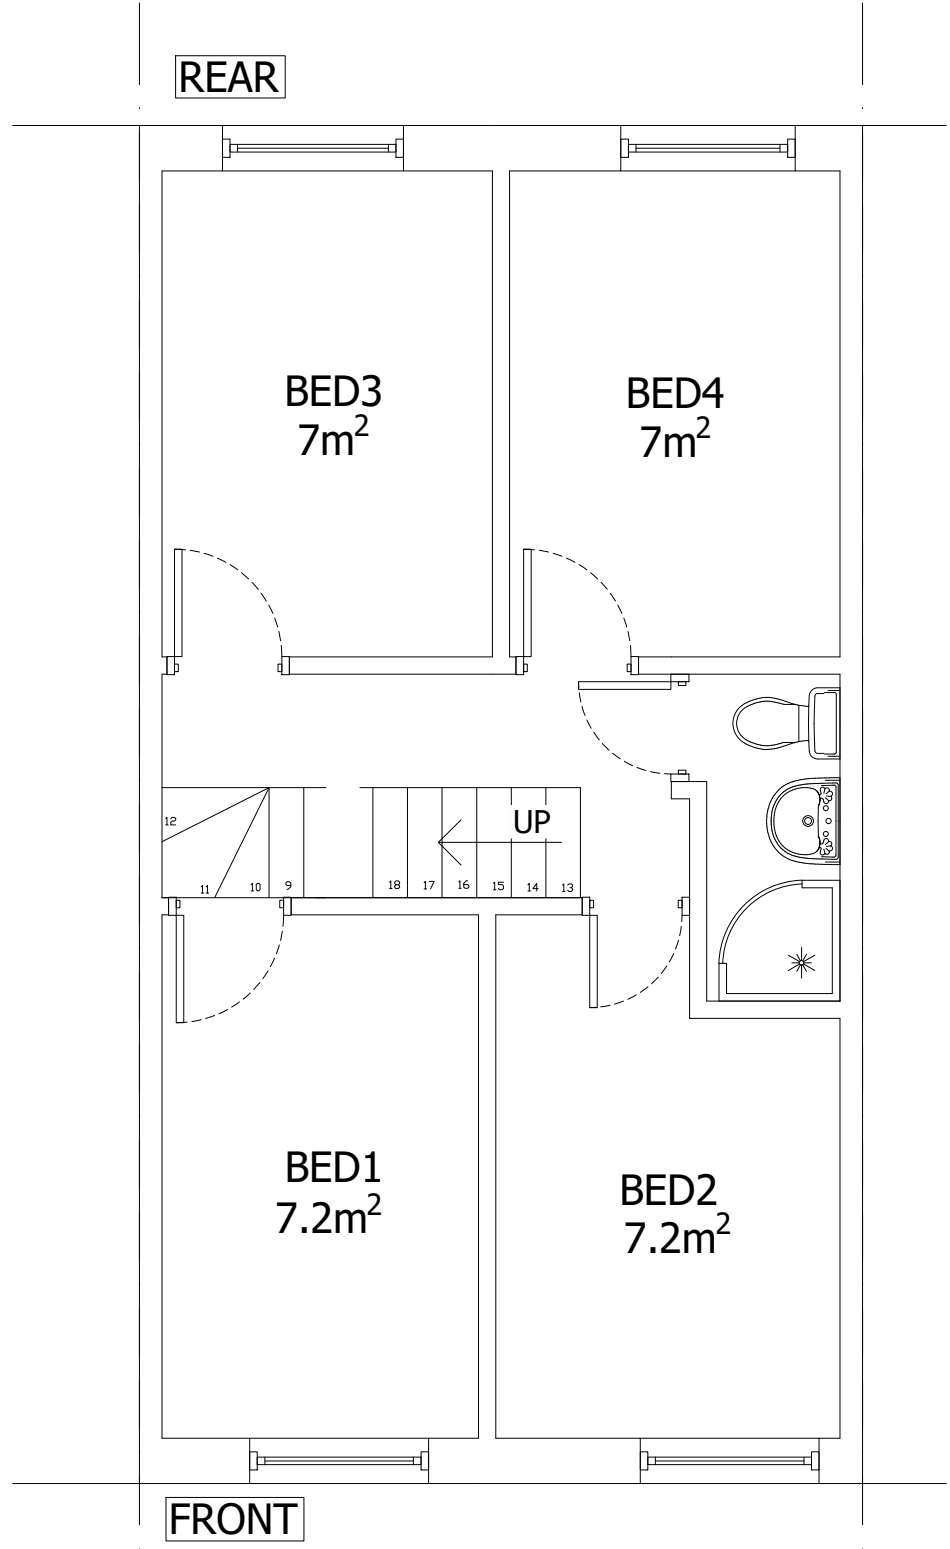


PROPOSED FIRST FLOOR PLAN
SCALE 1:50

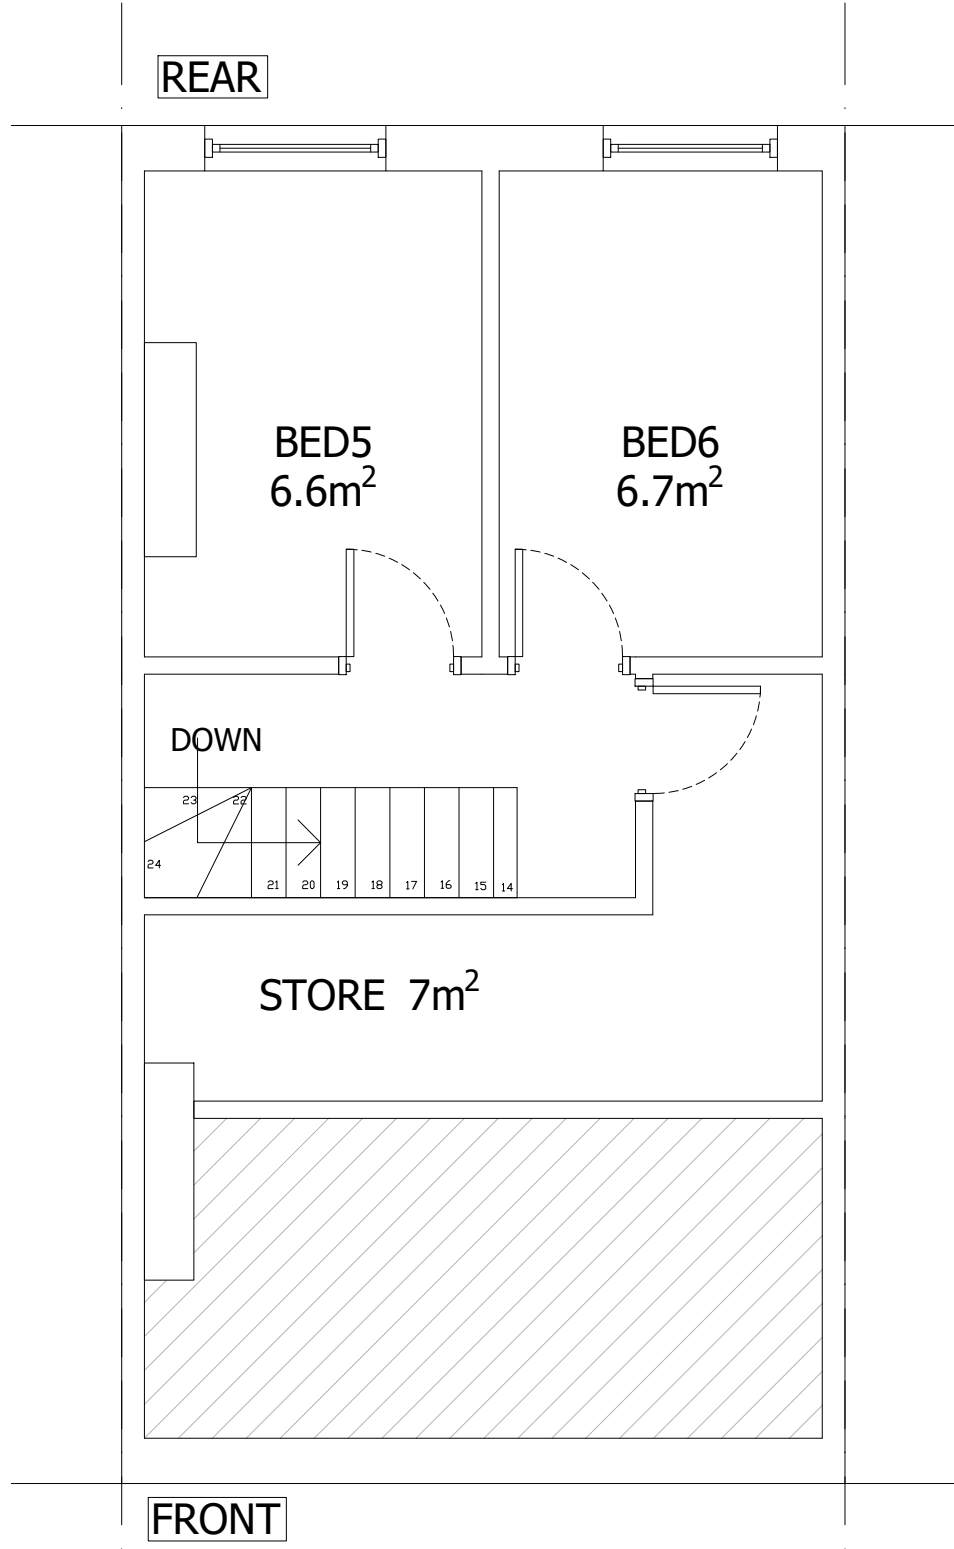


PROPOSED SECOND FLOOR PLAN
SCALE 1:50

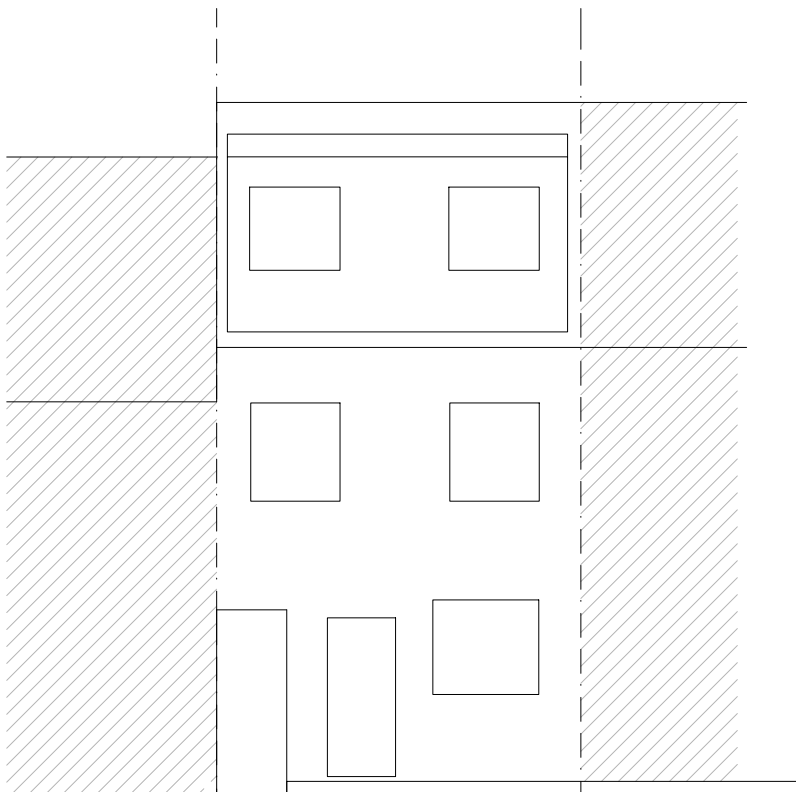


PROPOSED REAR ELEVATION
SCALE 1:100

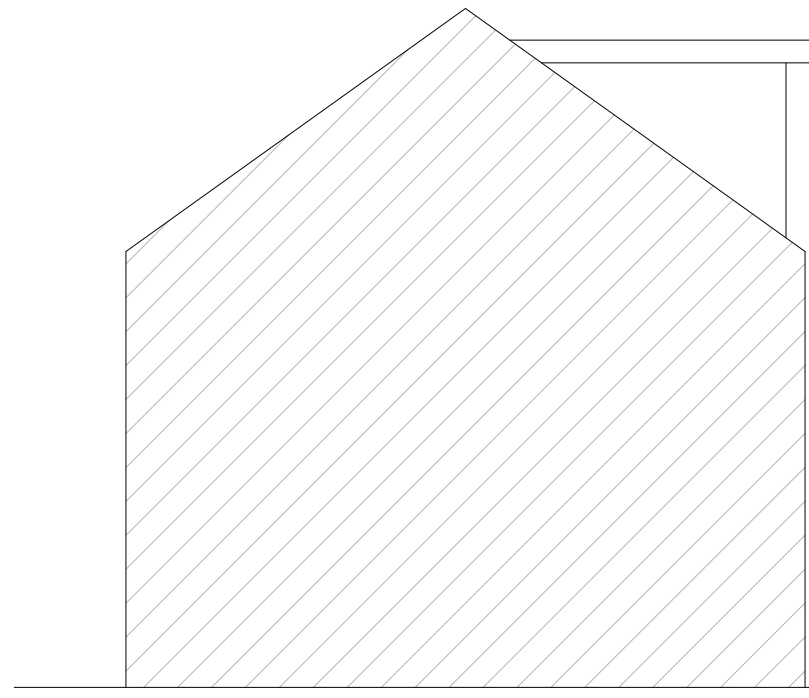

PROPOSED SIDE ELEVATION
SCALE 1:100

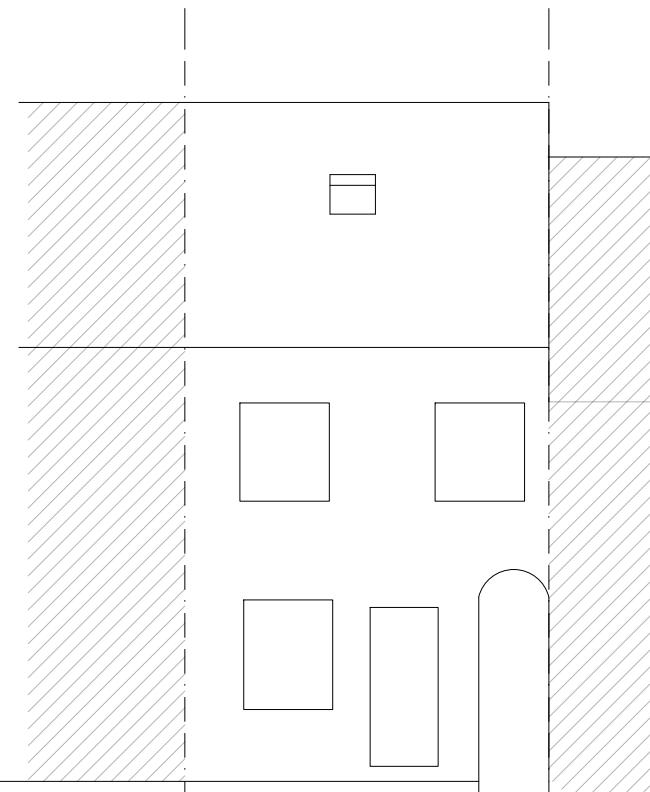

PROPOSED FRONT ELEVATION
SCALE 1:100

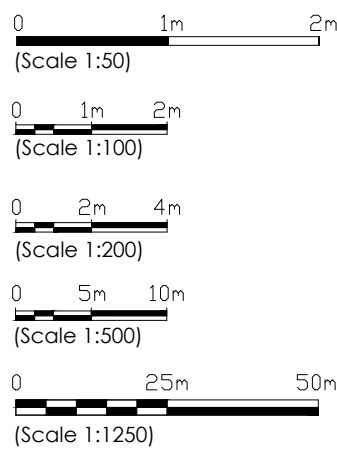

		 UDDIN DESIGN RESPONSE BUILDING PLANNING 3 Morney Building, Holyhead Road Wednesbury, West Midlands WS10 7PY Tel: 07968 734443 Email: info@uddindesign.co.uk	Client 19 Druid Street Hinckley Leicestershire LE10 1QG		
			Project Change of use of two bedroom dwellinghouse (Use Class C3) to six bedroom House in Multiple Occupation (Use Class C4)		
		Drawing Number: 25/106/P02	Scale: 1:100(UNO)	Date: 29/11/25	Revision
			Drawn: SU	Paper Size: A1	A
A	DESCRIPTION CHANGED	29/04/26			
REV	DETAILS	DATE	SHEET	1 OFF 1	

1 OFF 1