


This Drawing is the Copyright of J.E.D. Design (A.S.) Ltd
and is not to be reproduced without prior consent


REVISIONS

Rev	Description	Date	By
A	WINDOWS ADDED/ AREAS CONFIRMED	30.04.26	TMB


NOTES

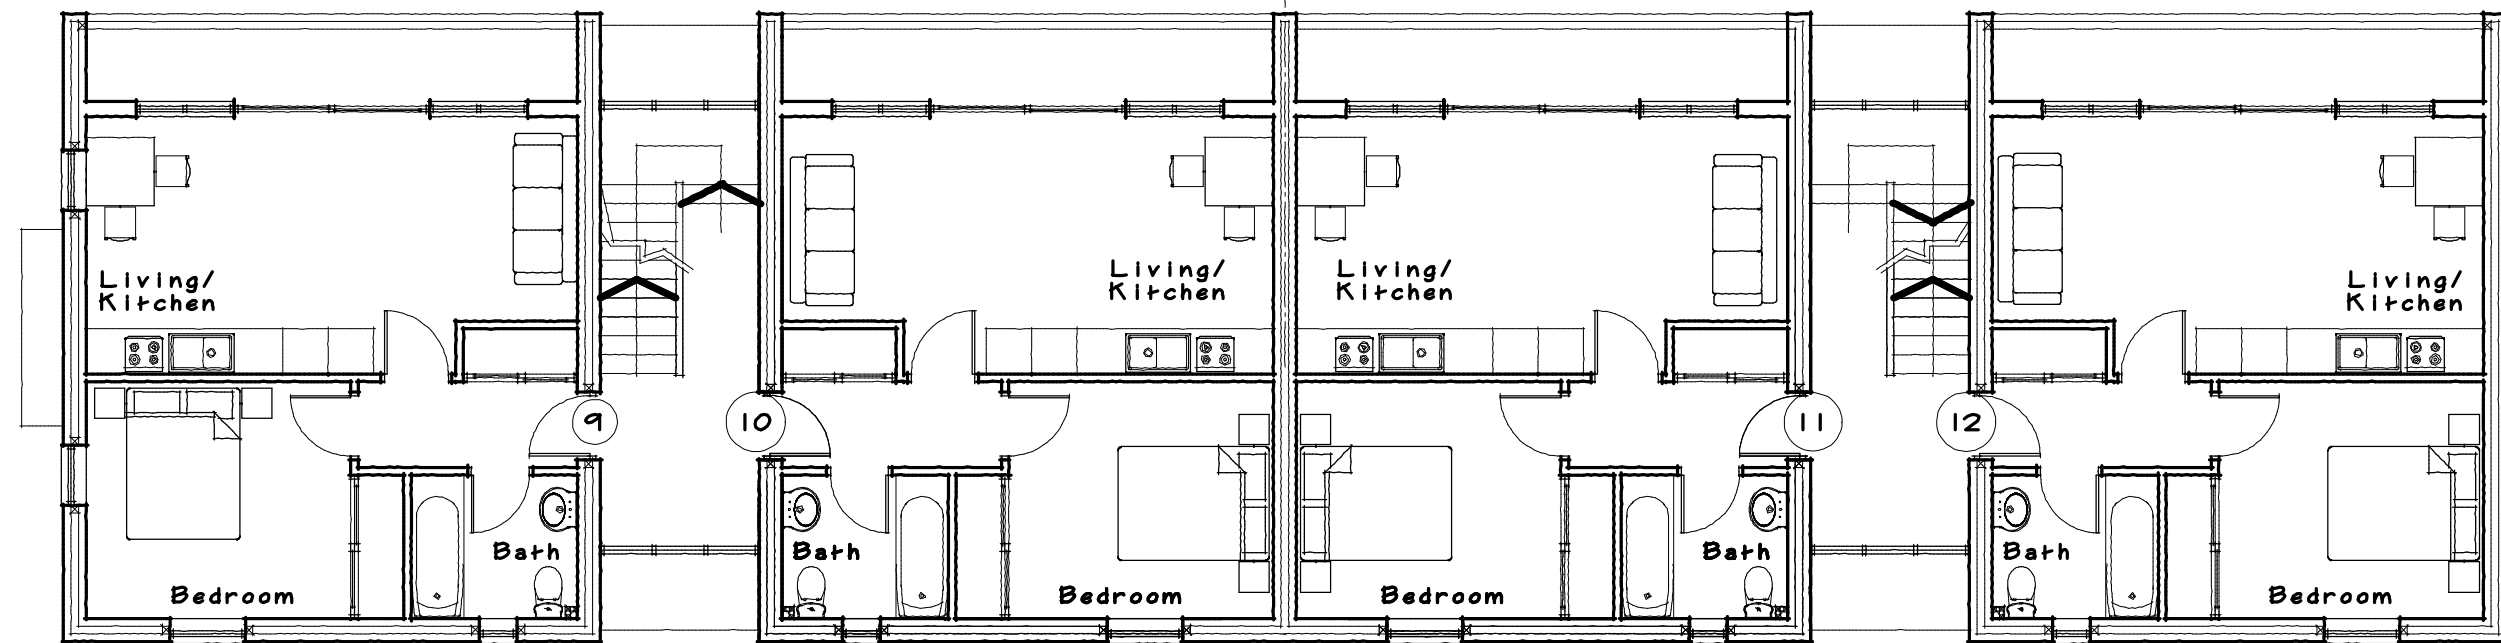


PROPOSED SECOND FLOOR LAYOUT

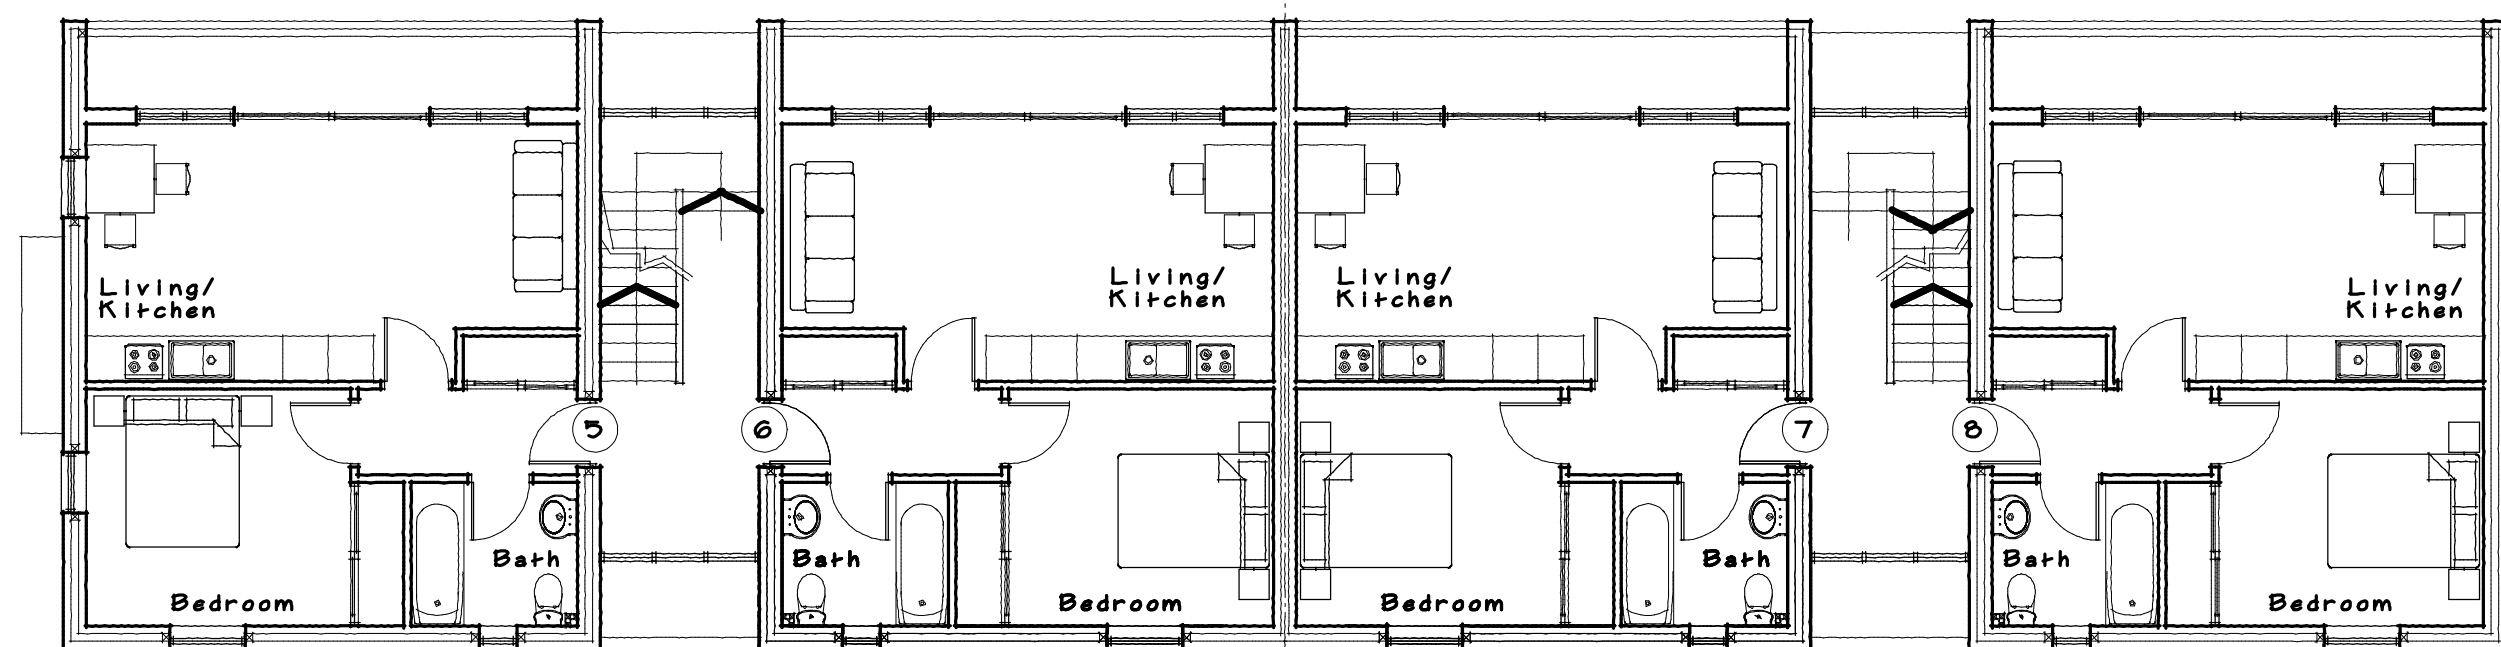

PROPOSED FIRST FLOOR LAYOUT

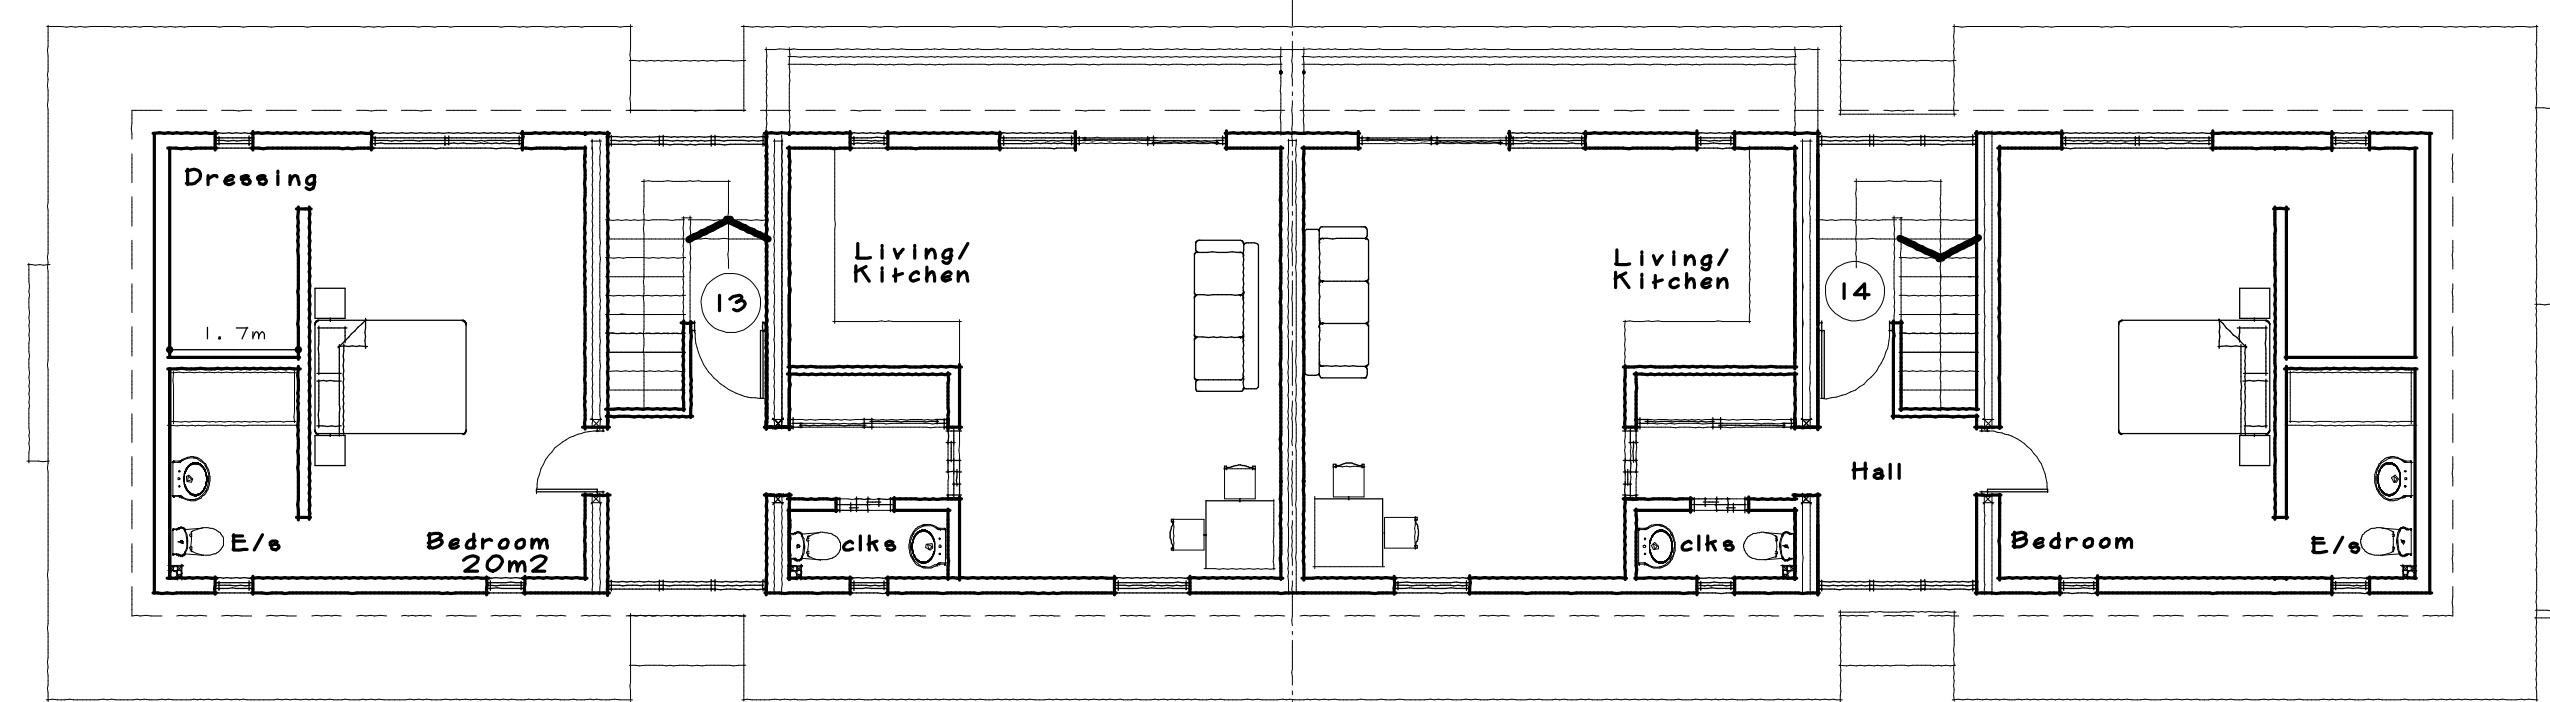

PROPOSED THIRD FLOOR LAYOUT

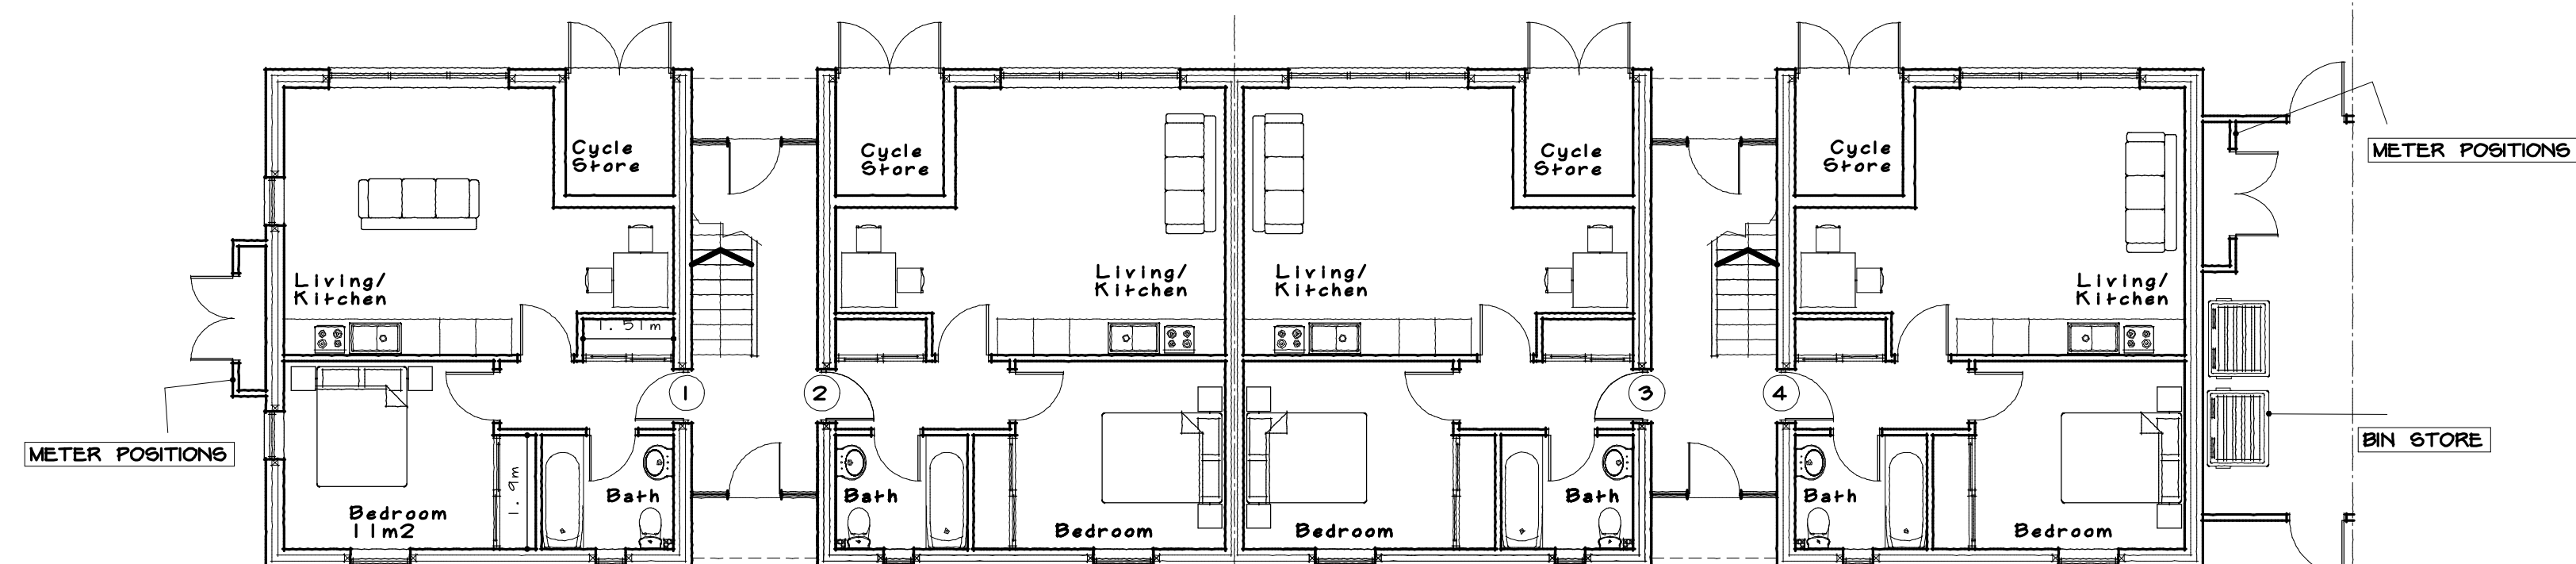

PROPOSED GROUND FLOOR LAYOUT

FLOOR AREAS:

Ground Floor Units 1-4 = 46.00m²
Upper Floor Units 5-12 = 50.7m²
Top Floor Units 13-14 = 75m²

STORAGE AREAS:

Ground Floor Units 1-4 = 2.34m²/ UNIT
Upper Floor Units 5-12 = DITTO
Top Floor Units 13-14 = 5.72

Job:
Proposed Development to Form
14 No Apartments,
All Car Repaired Ltd,
Queen's Road,
Hinckley,
Leics.

For

Title:
Planning : Floor Plans

Scale: 1:100 Drwg No: 3374/4 Date: Dec 25 Rev: A

J.E.D. Design
(Architectural Services) Ltd
Member of the Chartered Institute of Architectural Technologists
The Drawing Room, Gundsbrook Close, Great Bowden, Leics, LE16 7HB
Email: jed@btconnect.com Mobile: 07760 224851