

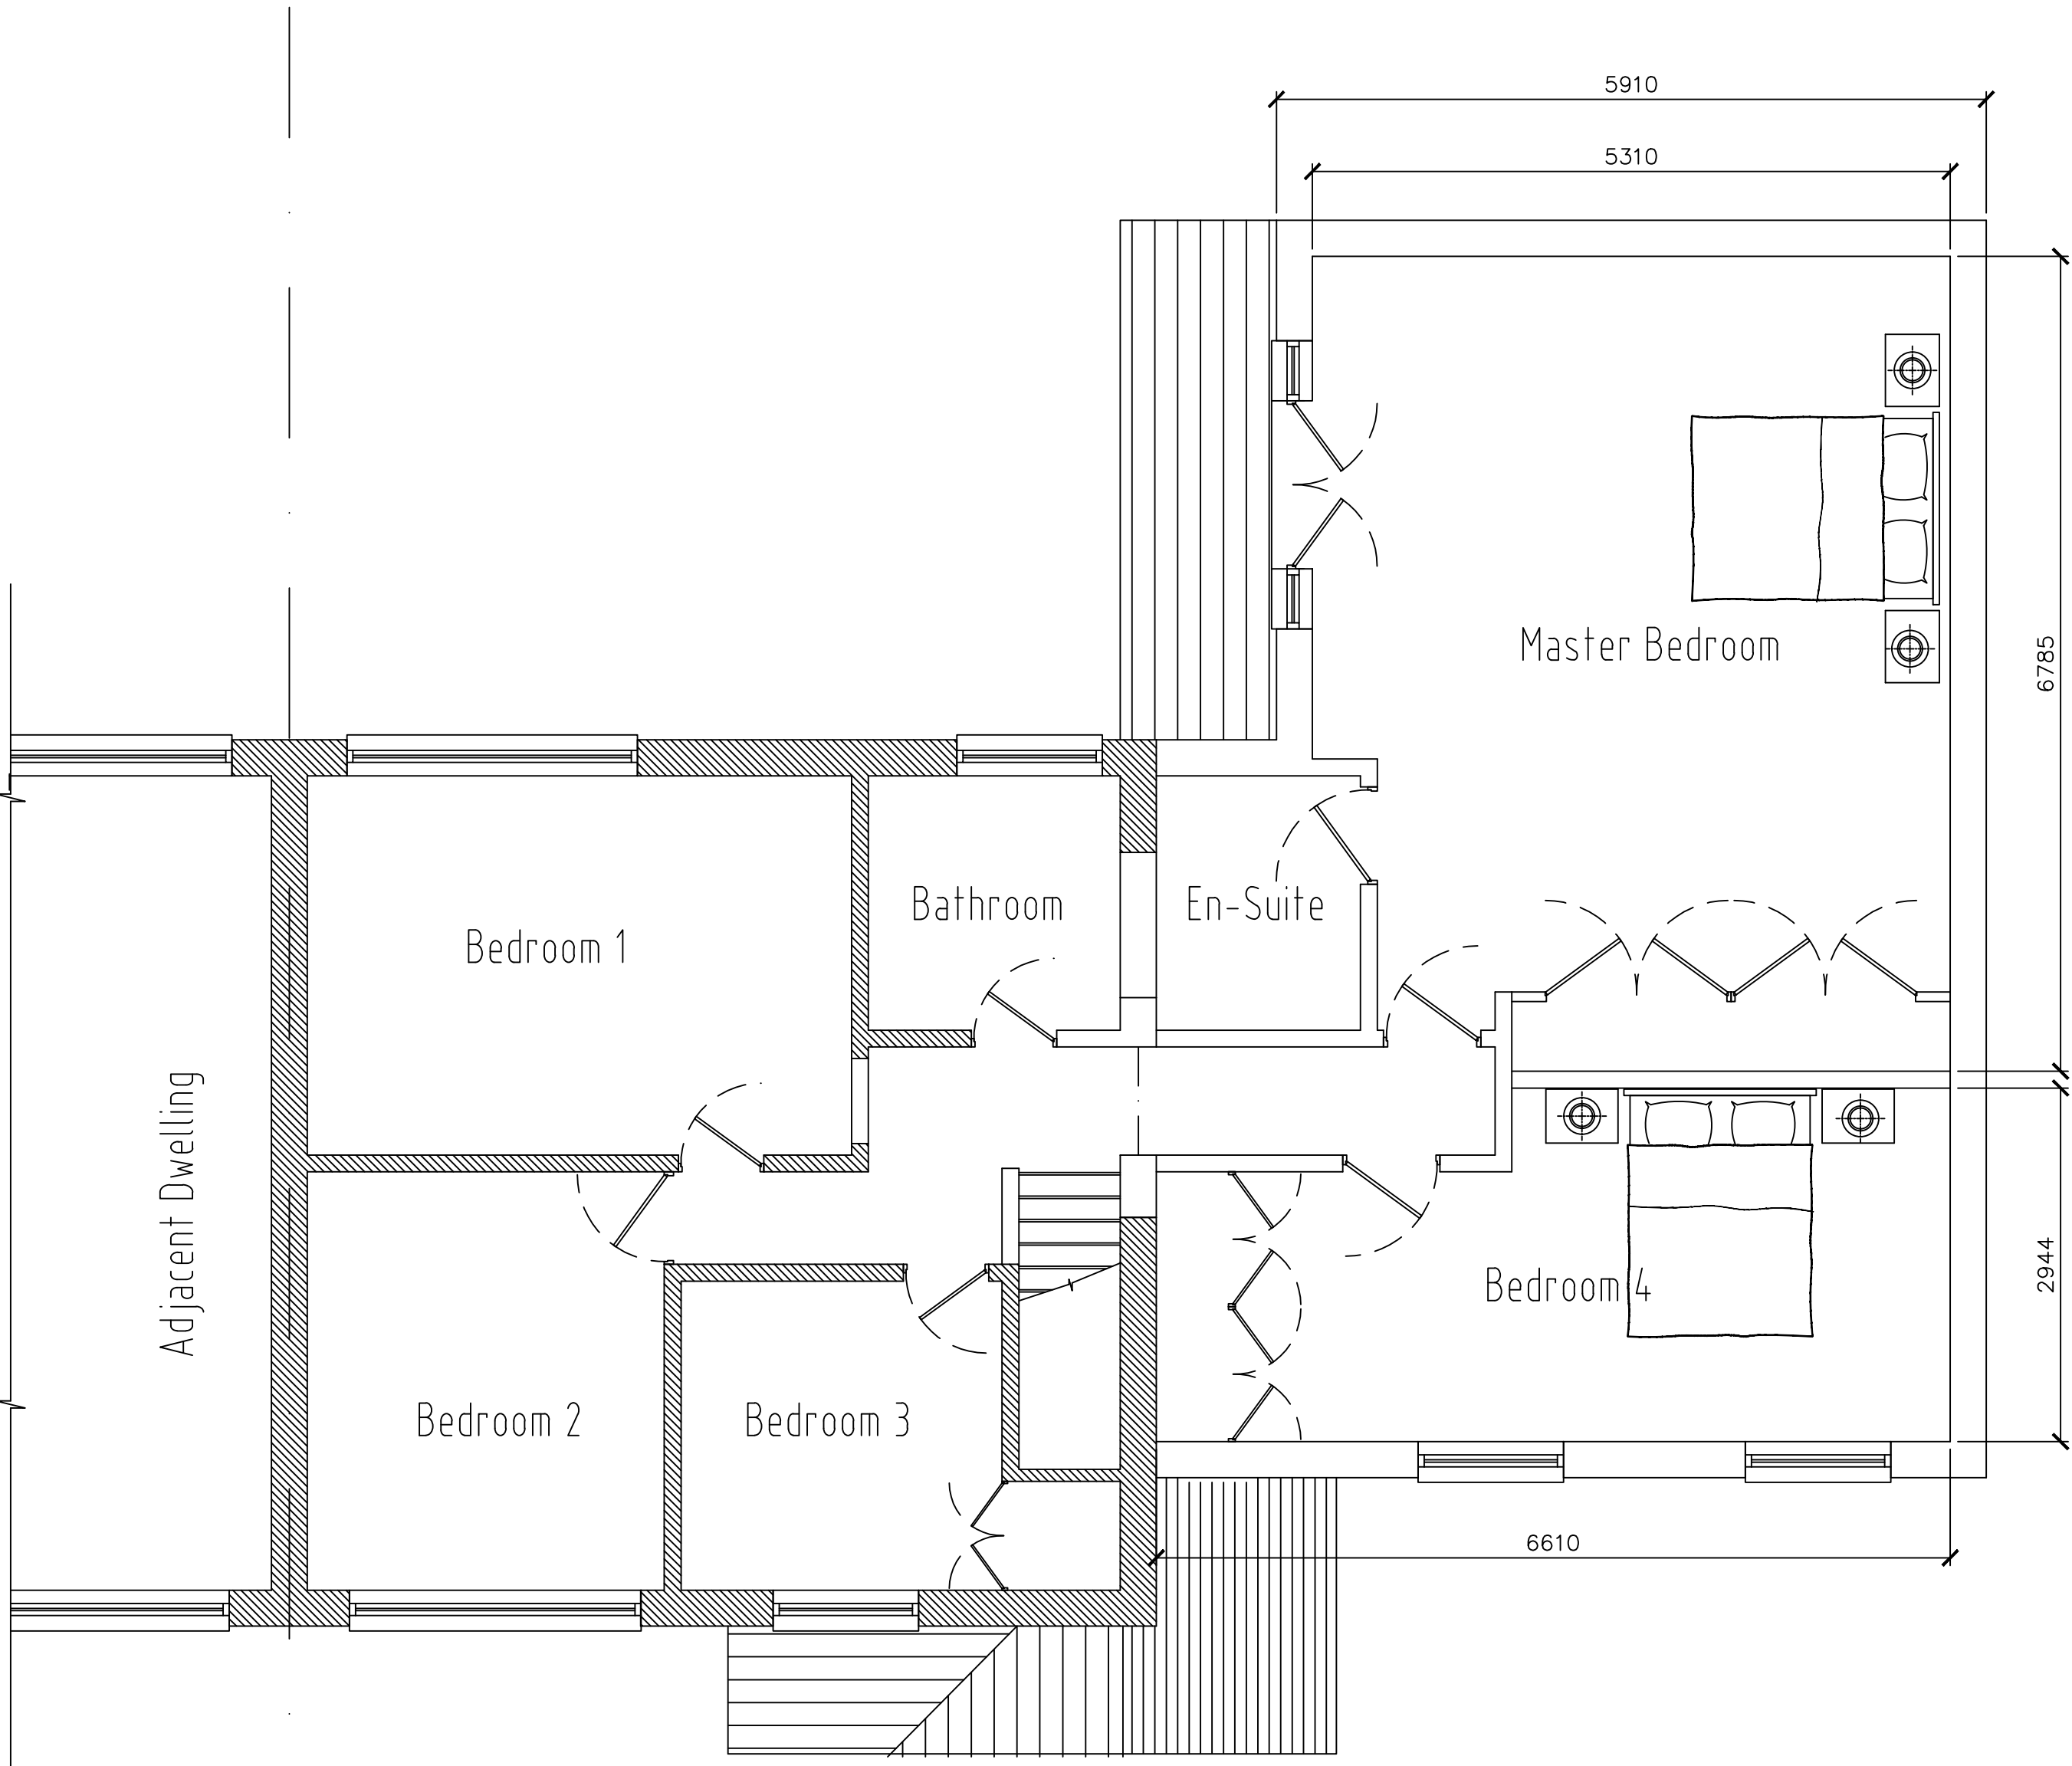


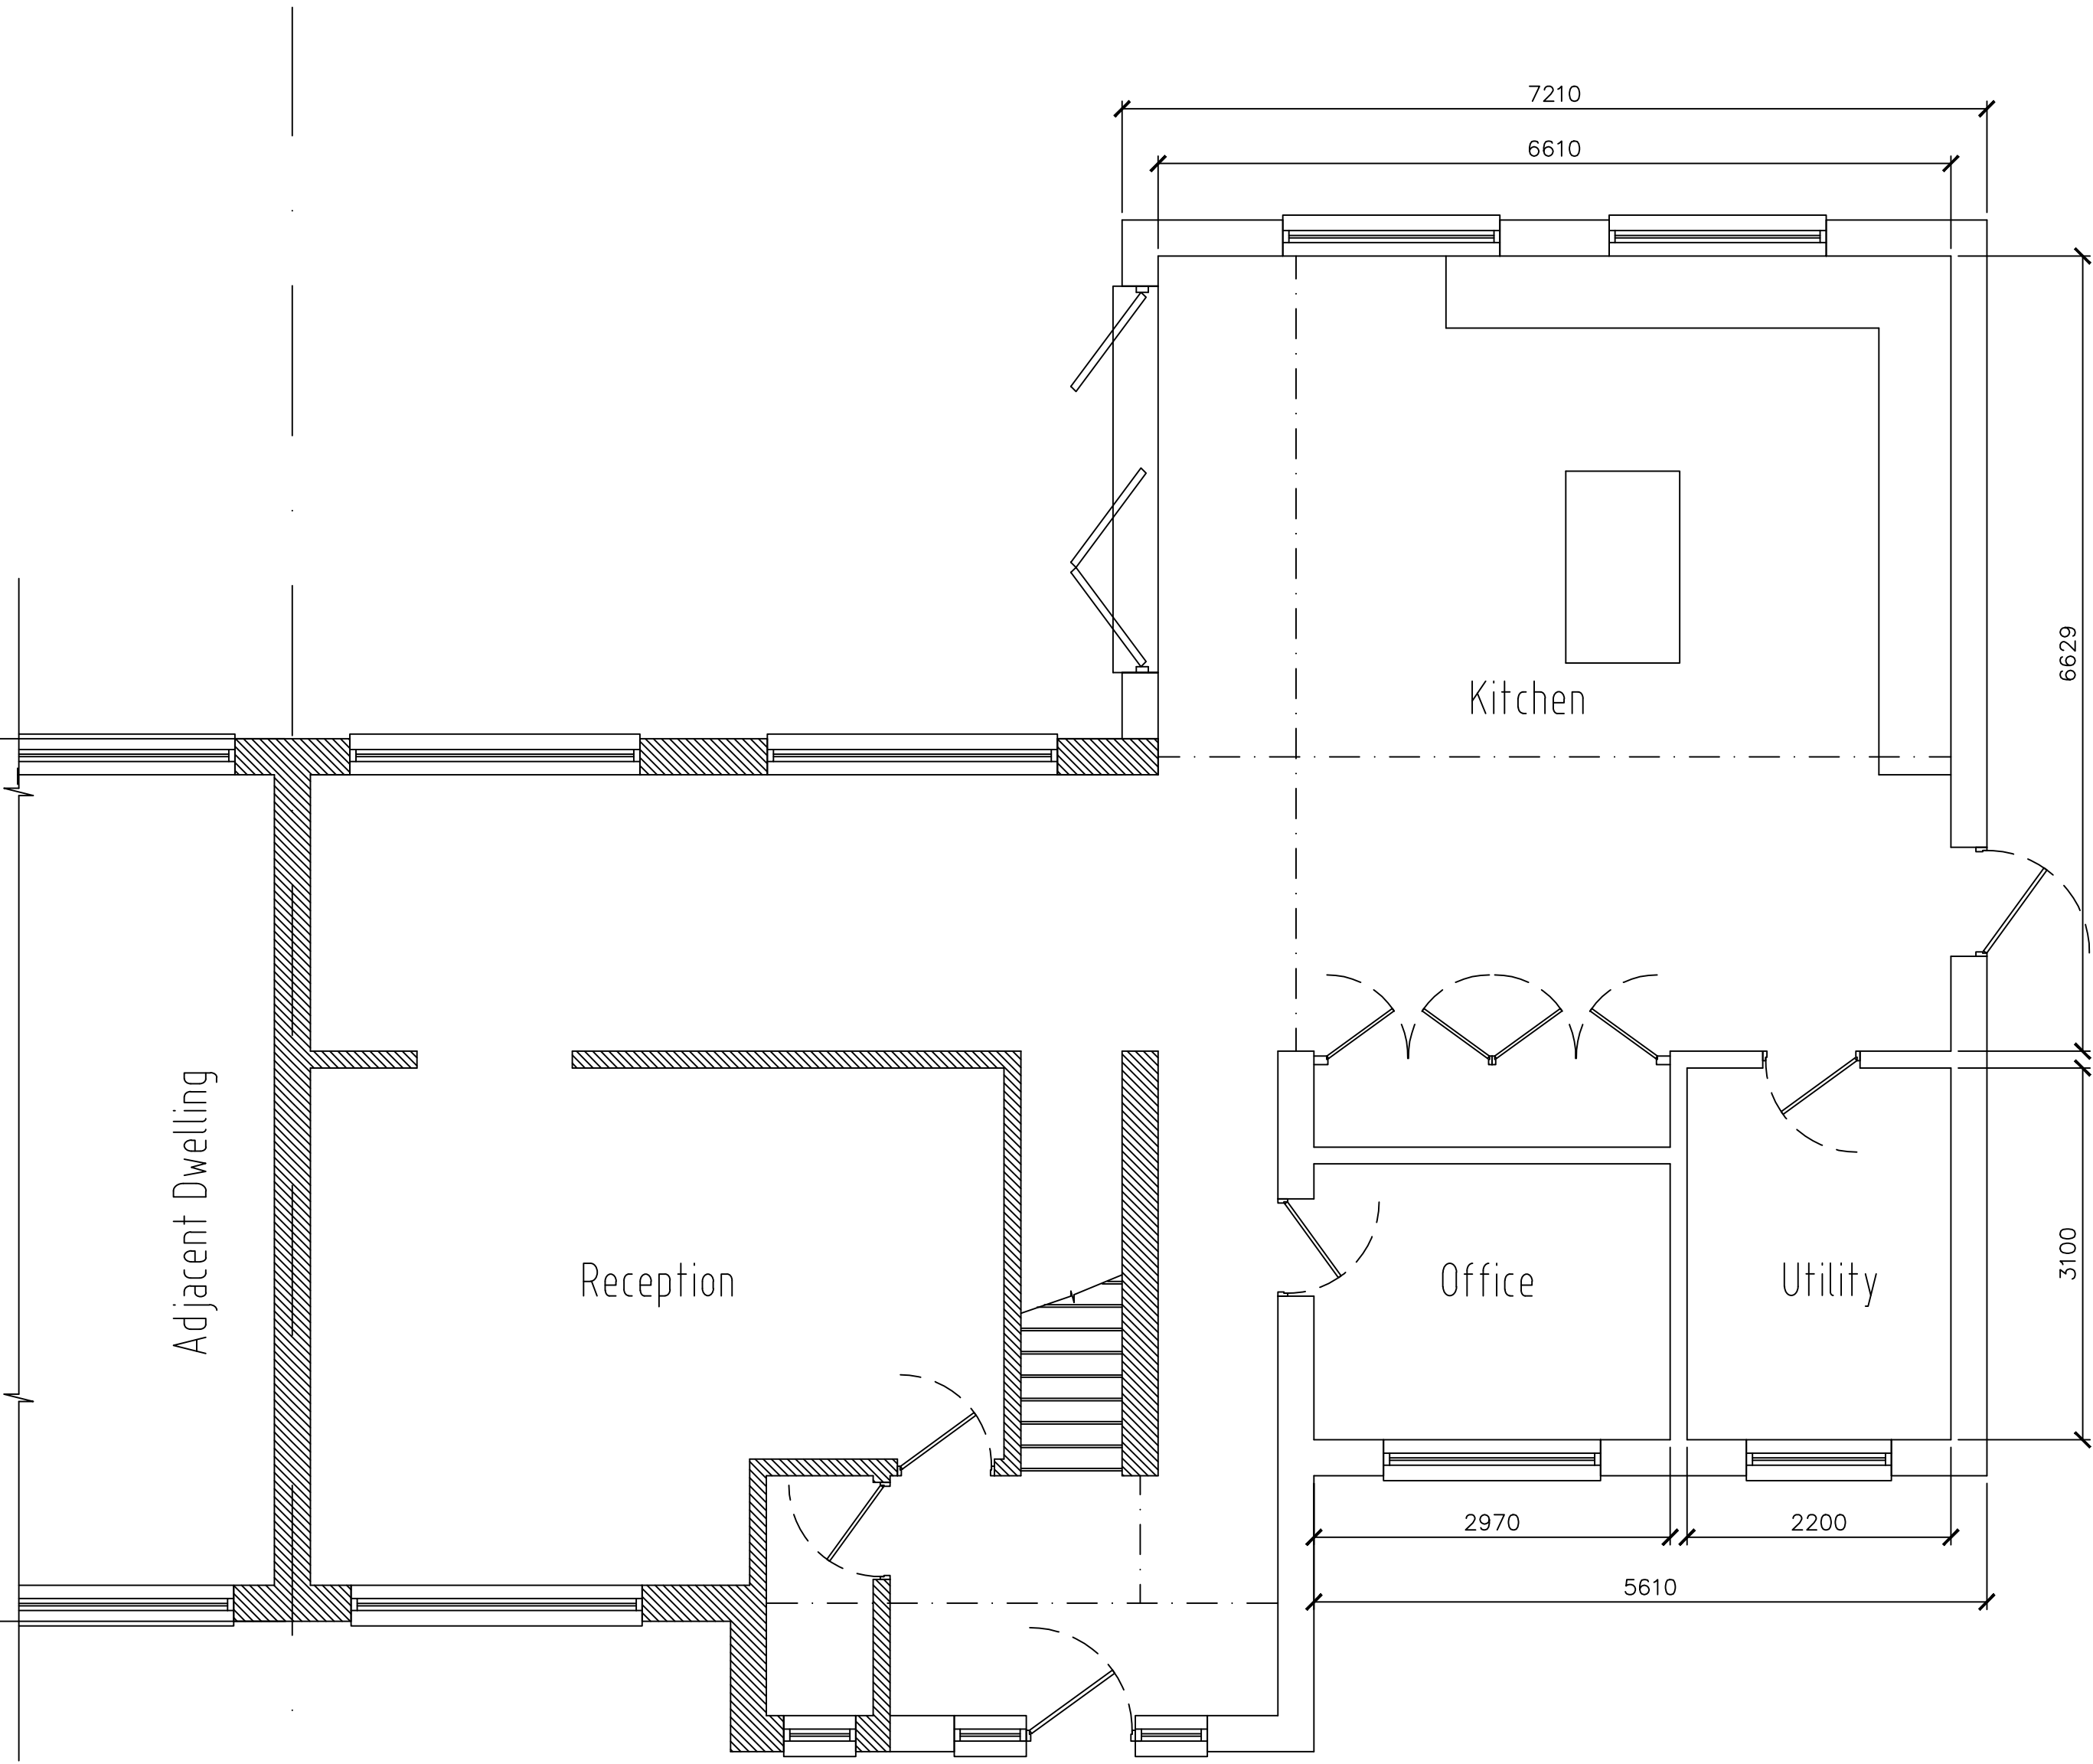

Proposed First Floor Plan
Scale 1:50

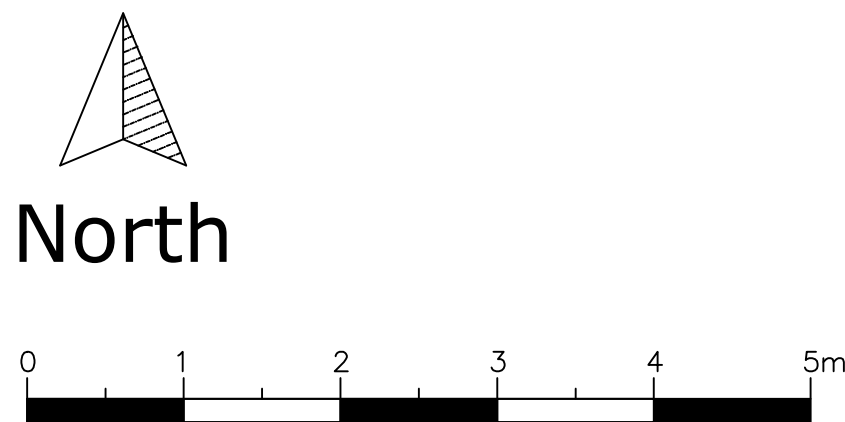

Proposed Ground Floor Plan
Scale 1:50