


Mr & Mrs Hancock
147 Heath Lane
Earl Shilton
LE9 7PF

Internal Alterations to create a larger
Kitchen / Dining Area and Garage
Conversion

Proposed Elevations

1 : 50
2025-06-05

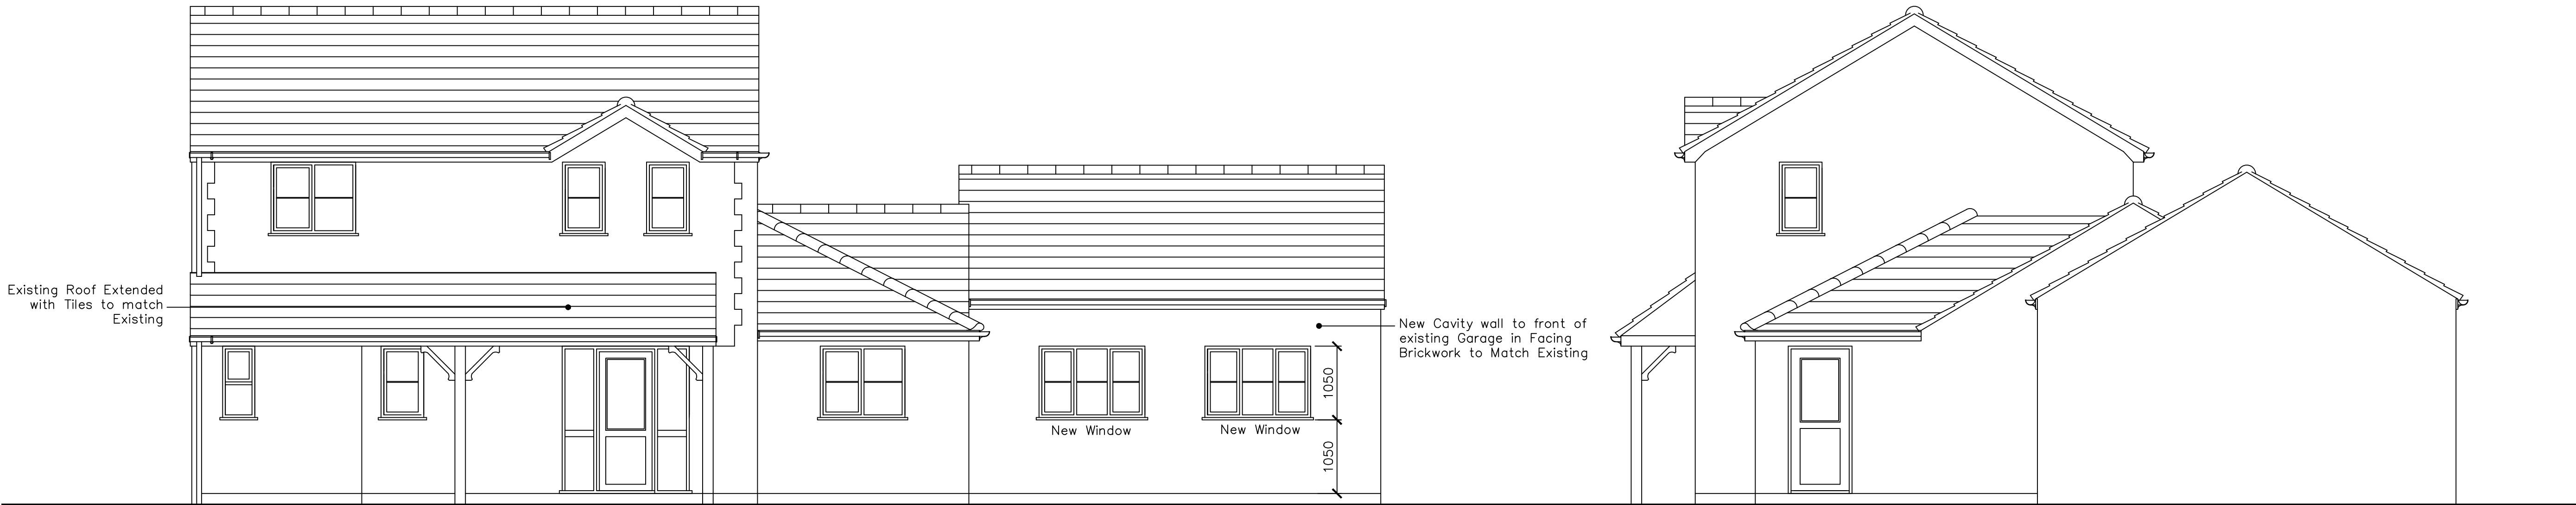


Proposed Front Elevation

Scale 1:50

Proposed Gable Elevation

Scale 1:50

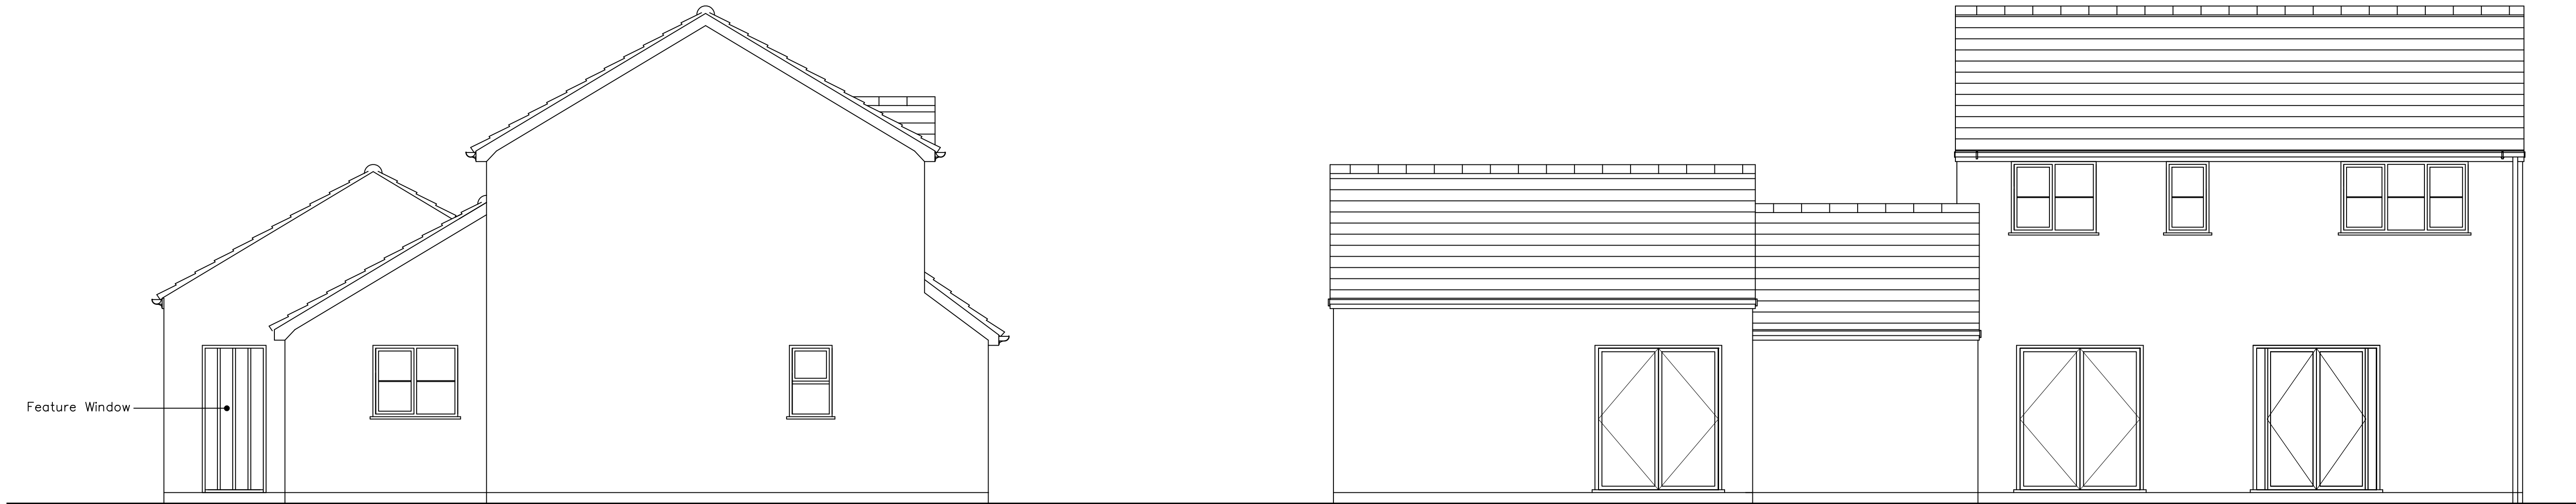

Proposed Gable Elevation

Scale 1:50

Proposed Rear Elevation

Scale 1:50

