

CLIENT:
Mrs.D.Hughes.

PROJECT:
The Proposed Change of Use of An
Existing Agricultural Outbuilding
To Form a Single Dwellinghouse.

DRAWING TITLE:
Existing Floor Plan & Elevations.
Block Plan.

SCALE: 1:50/1:100/1:200 @A1.


DATE: December 2025.

DRWG.No: HMD/SV/0591/01.
© Copyright HMD/2025.


HOUSEMARTIN
DESIGNS




© Copyright HMD.
(The Copyright, Design & Patents Act 1988 - as amended)

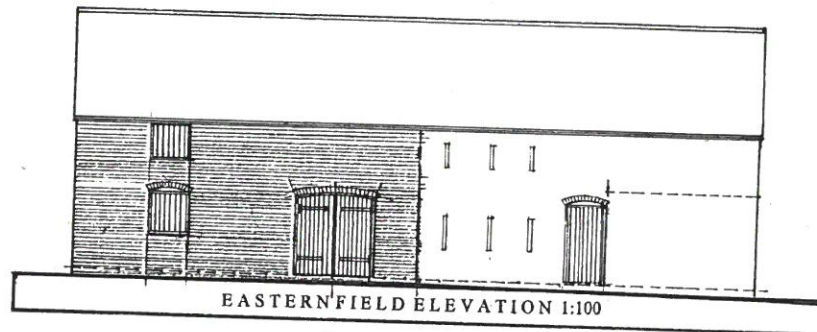


EASTERN FIELD ELEVATION 1:100

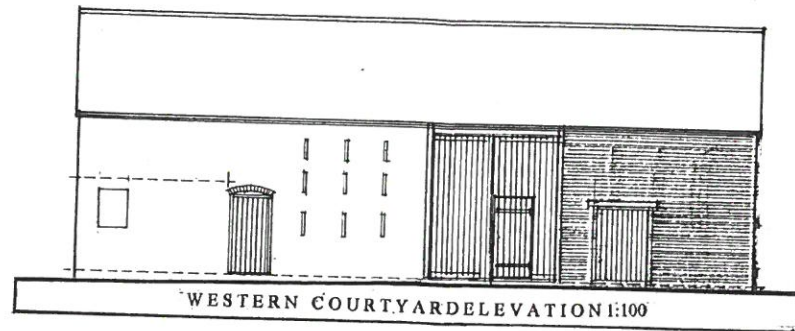


WESTERN COURTYARD ELEVATION 1:100

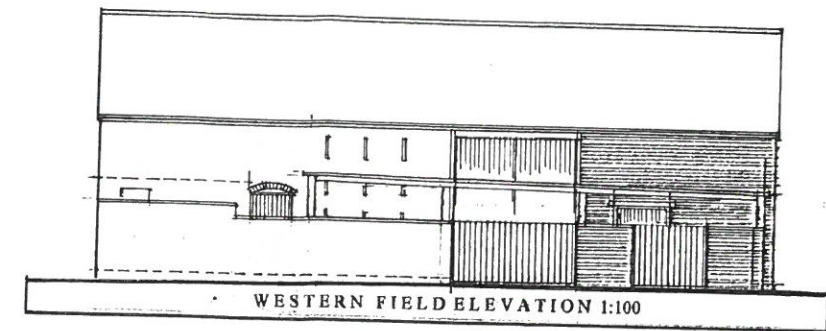


WESTERN FIELD ELEVATION 1:100

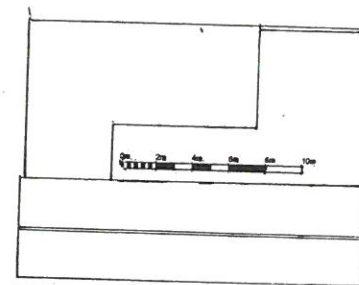


BLOCK PLAN 1:200

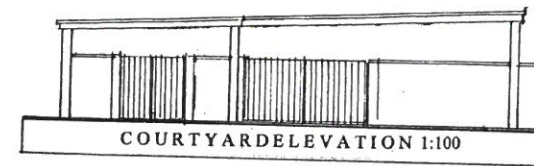


COURTYARD ELEVATION 1:100

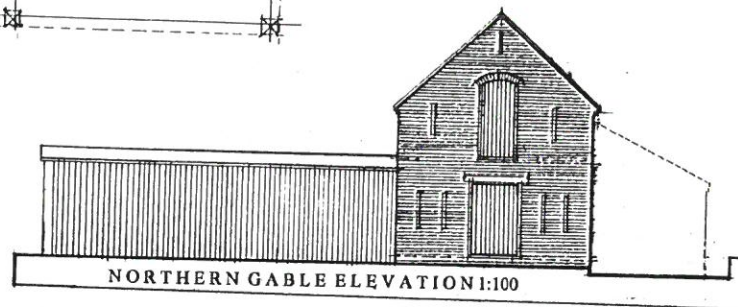


NORTHERN GABLE ELEVATION 1:100

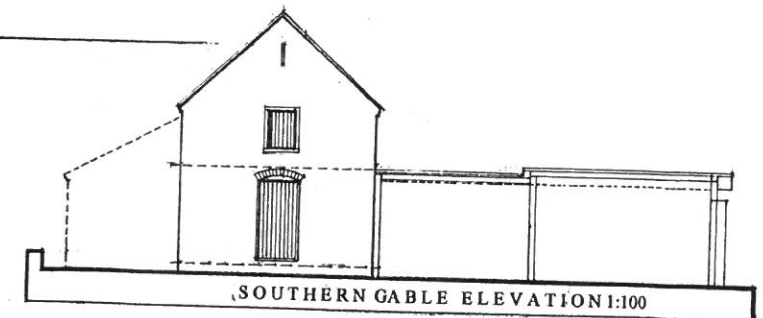

SOUTHERN GABLE ELEVATION 1:100

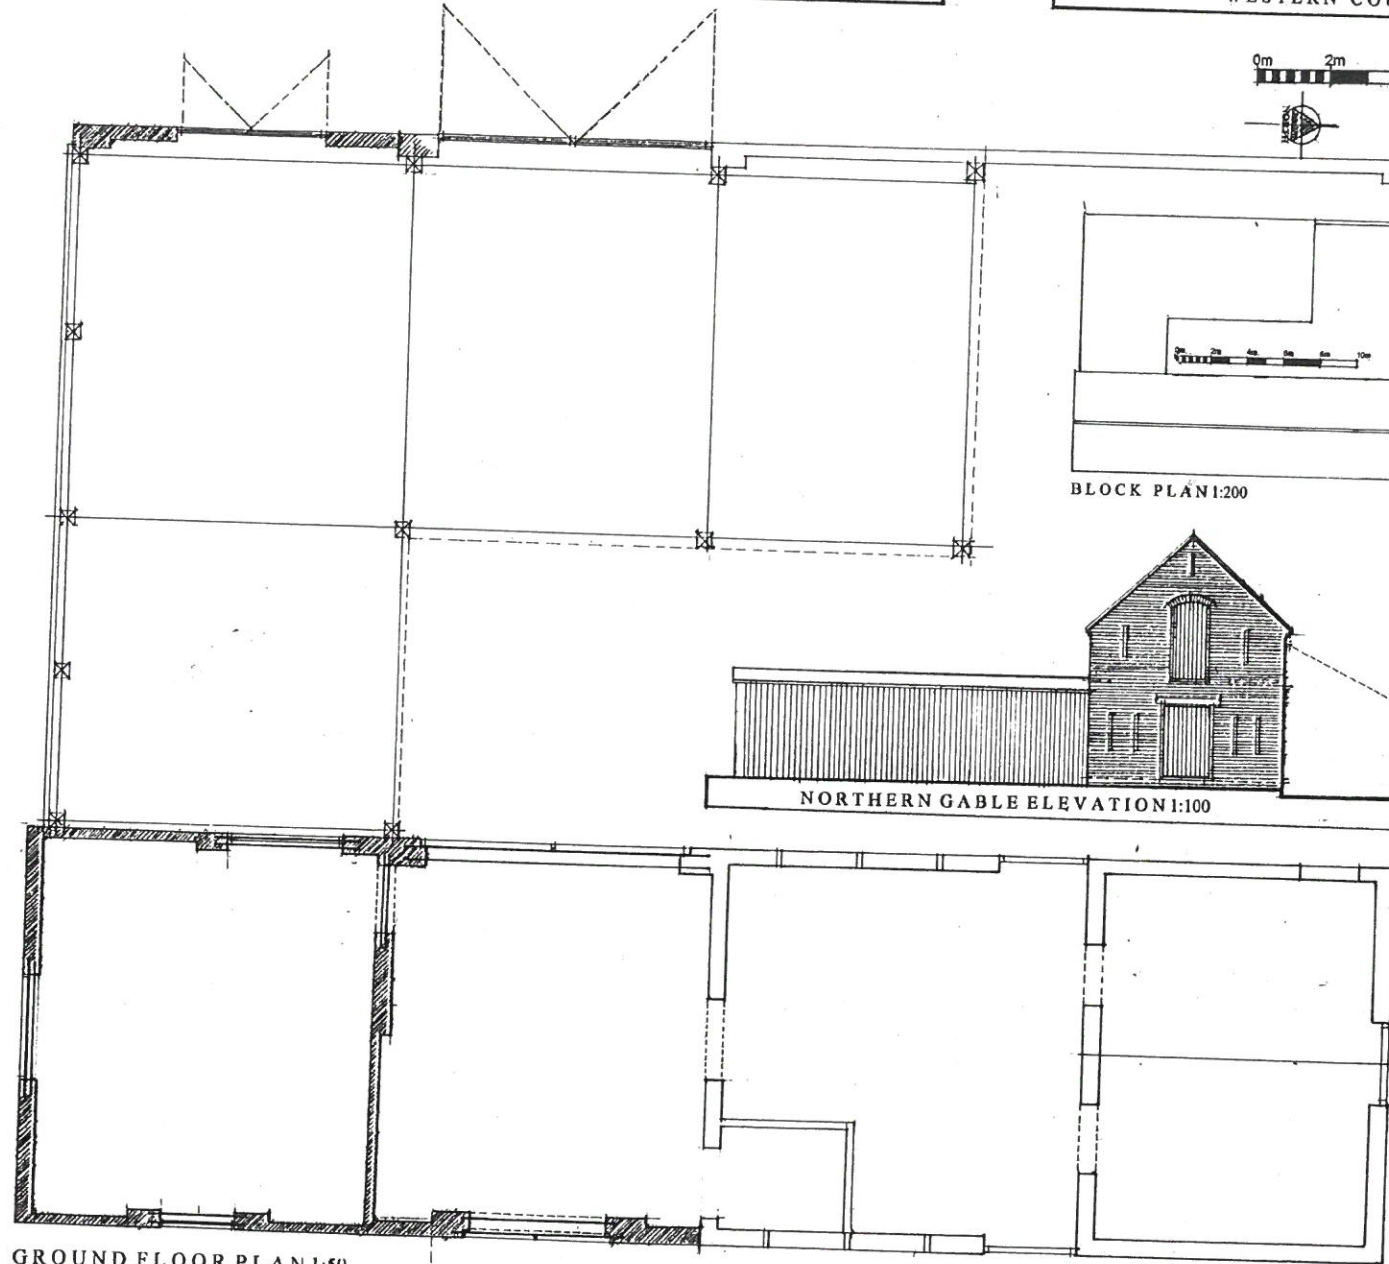

GROUND FLOOR PLAN 1:50

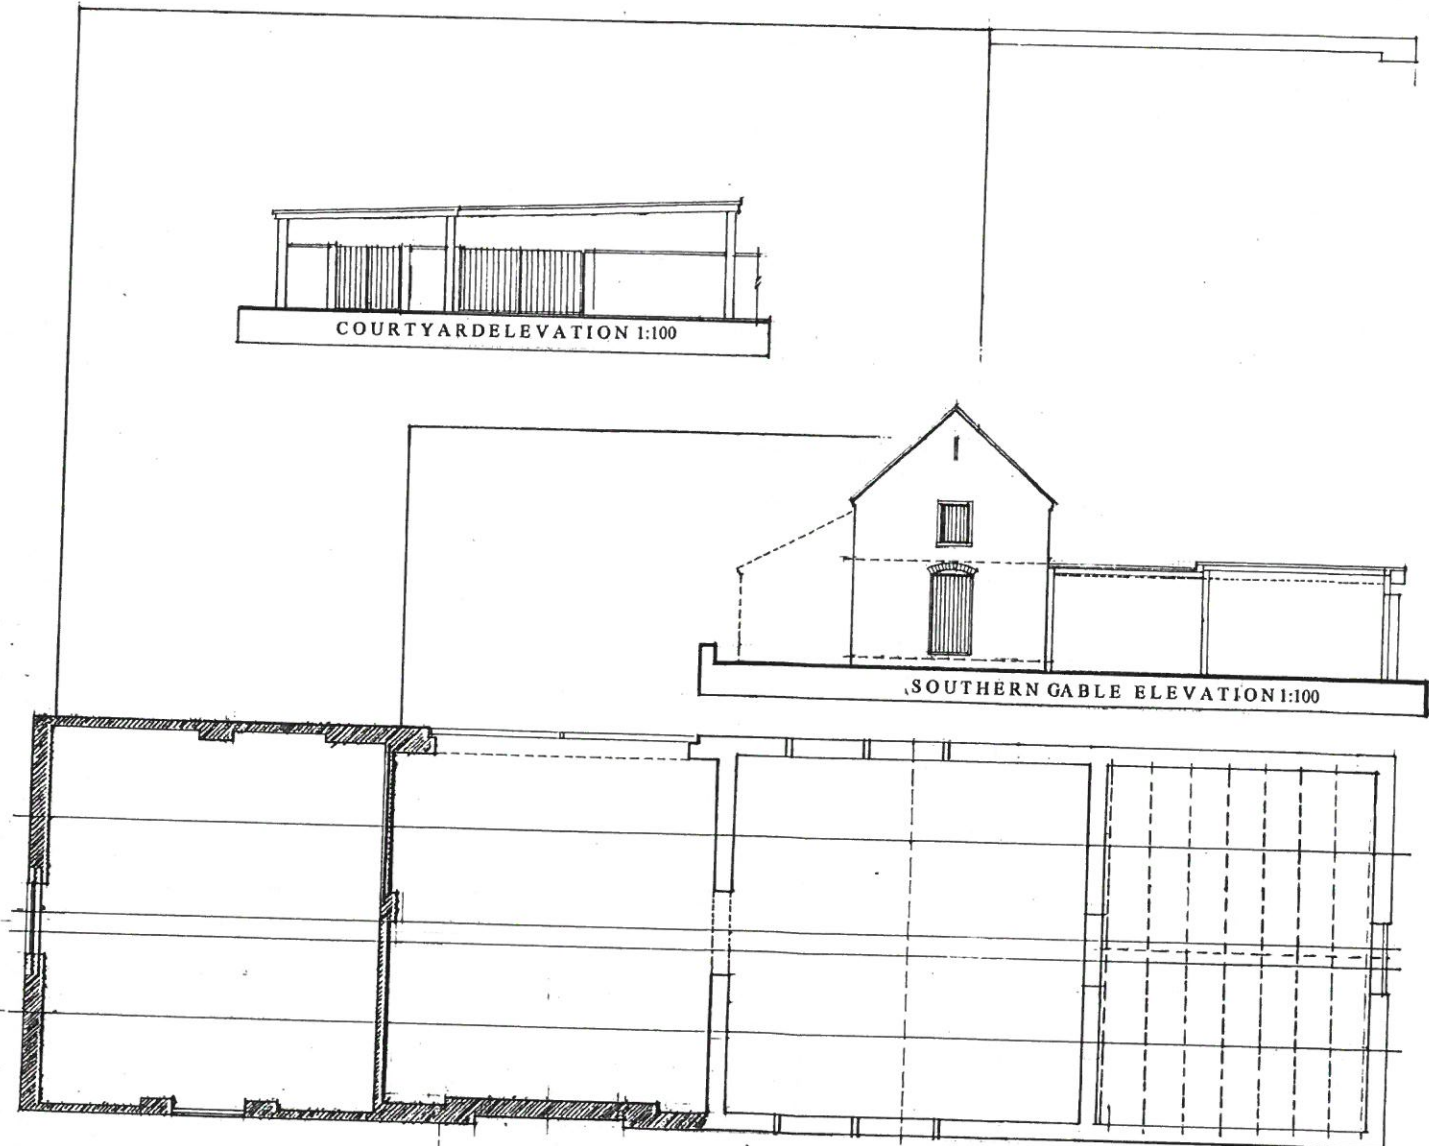

UPPER FLOOR PLAN 1:50

EXISTING FLOOR PLANS & ELEVATIONS

DRAWING @A1

NOTE: PLEASE TAKE STATED DIMENSIONS IN PREFERENCE
OVER SCALED DIMENSIONS AS DISCREPANCIES MAY OCCUR
VIA THE ELECTRONIC SCANNING & PRINTING PROCESSING.