
 
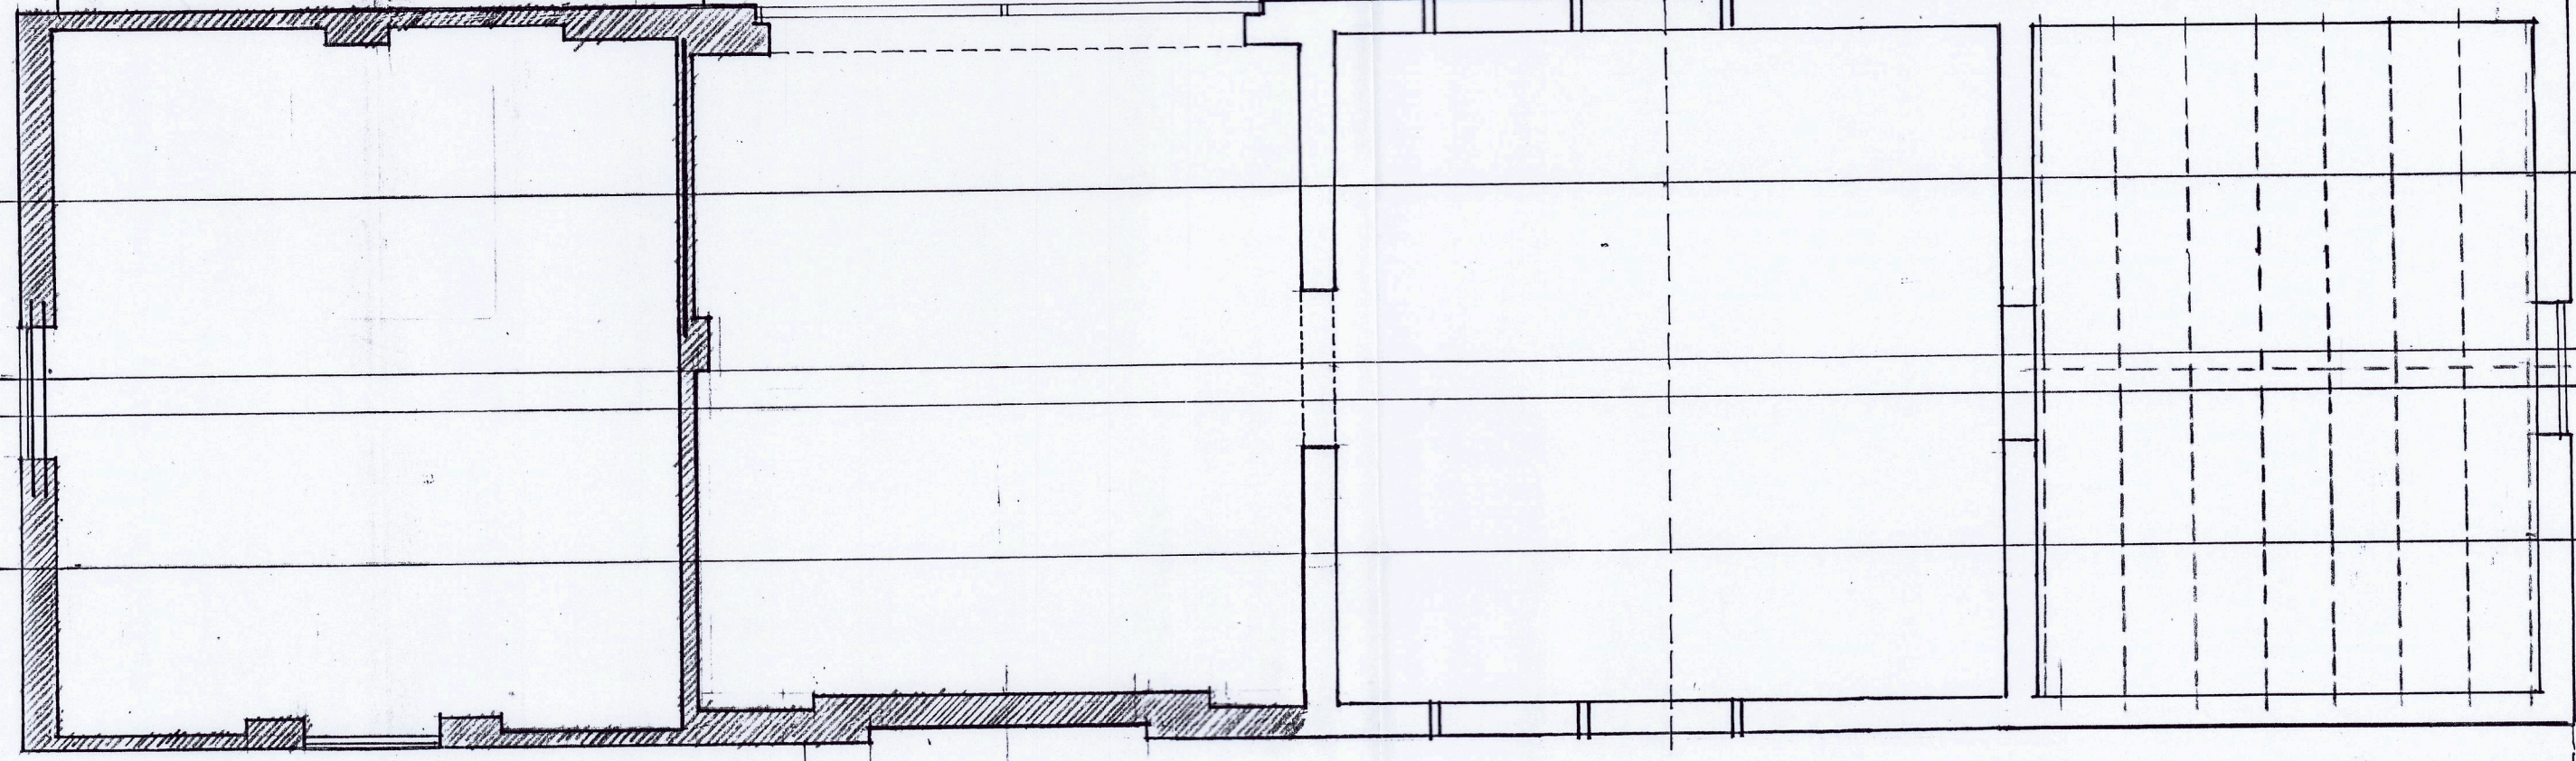
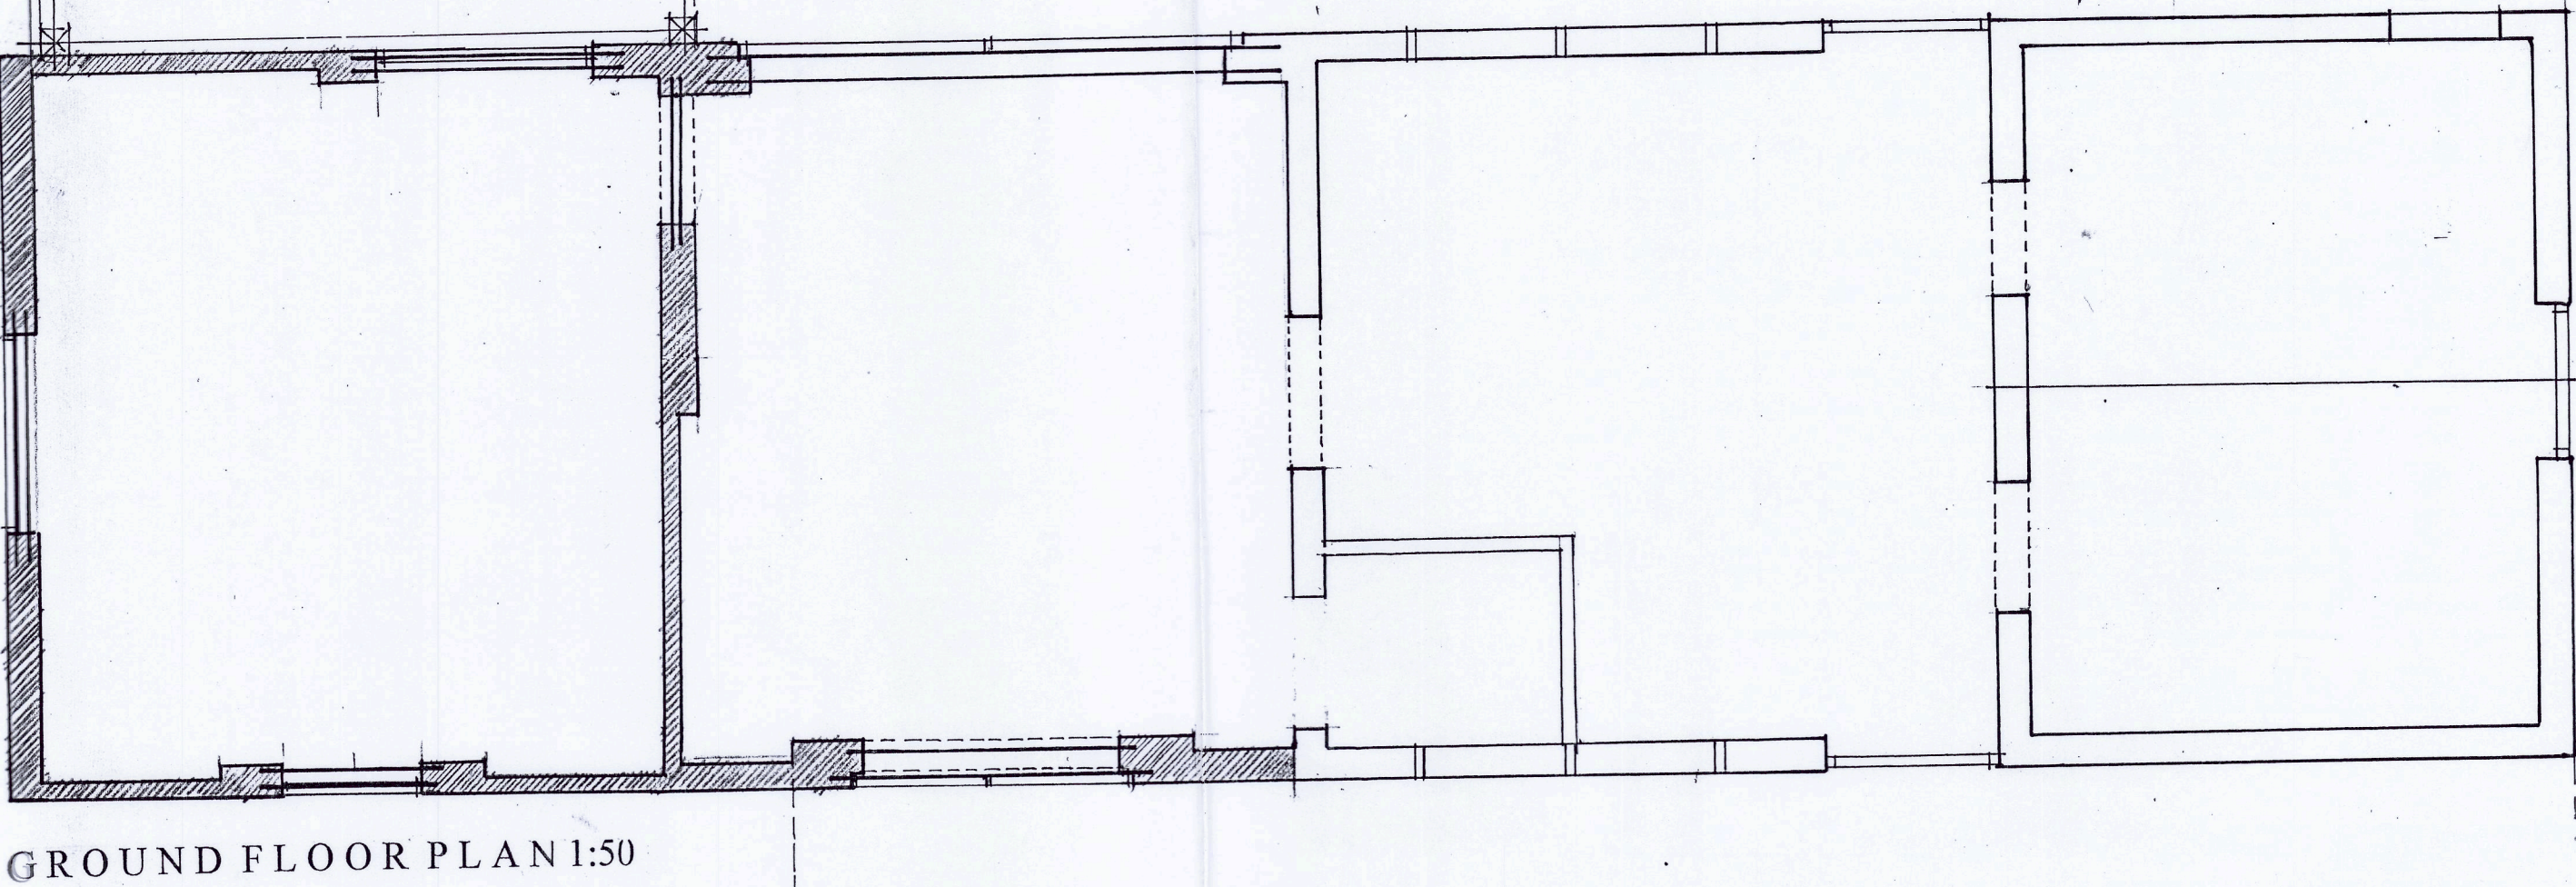
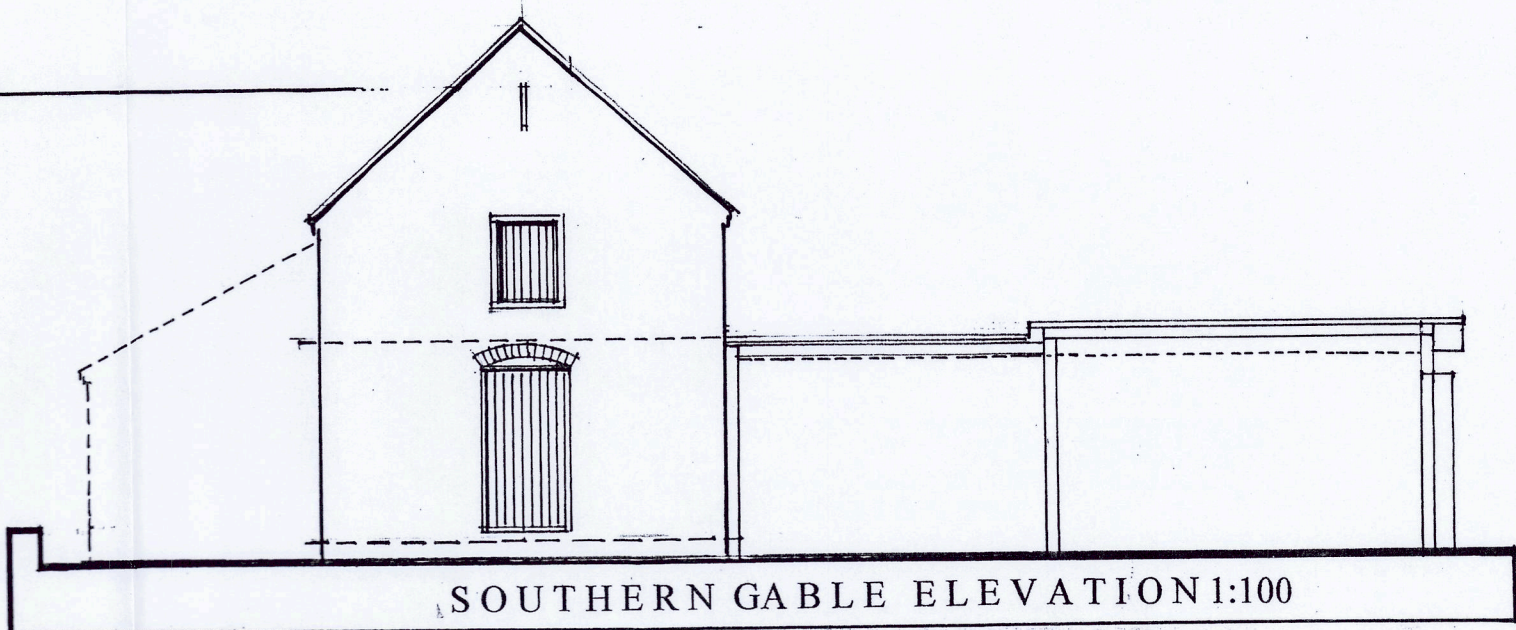
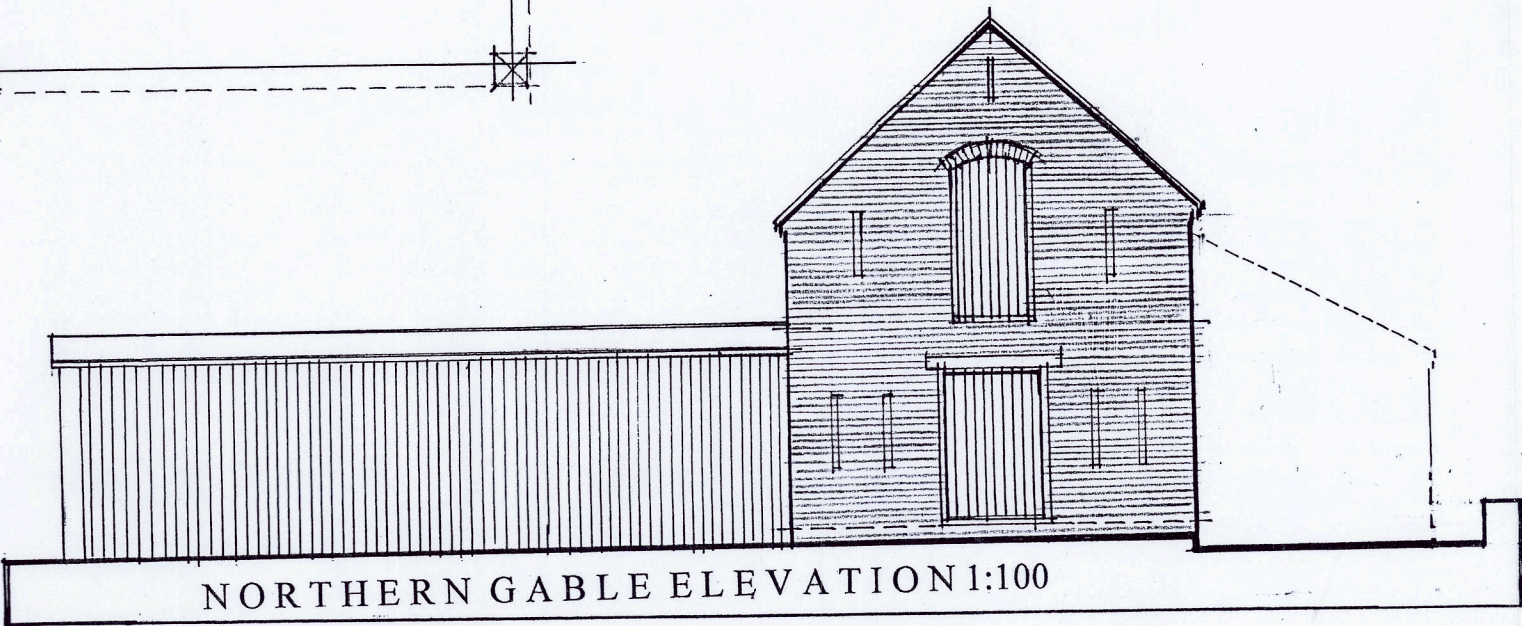
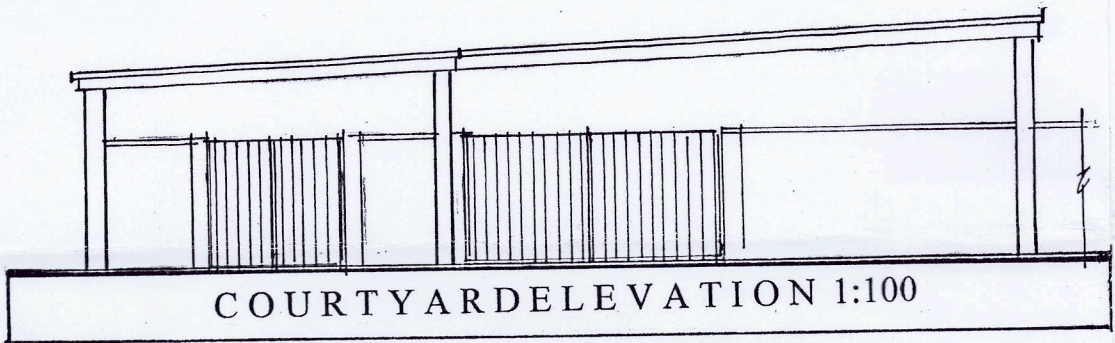
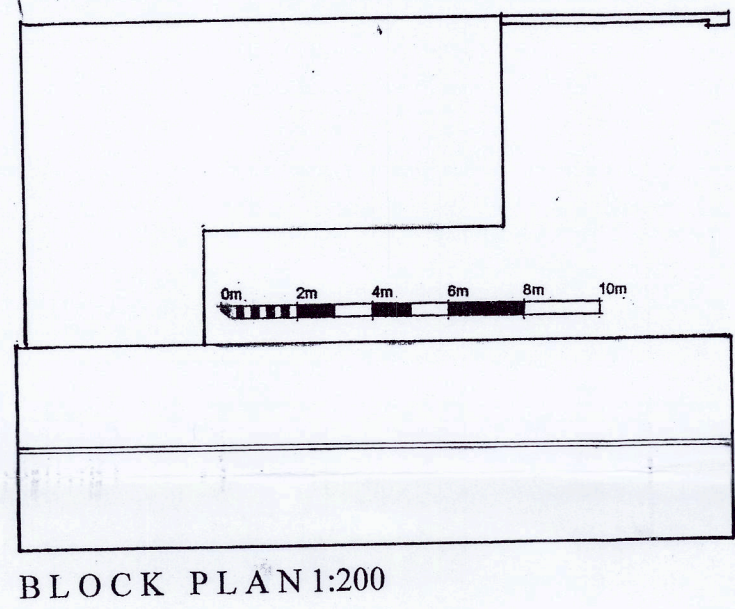
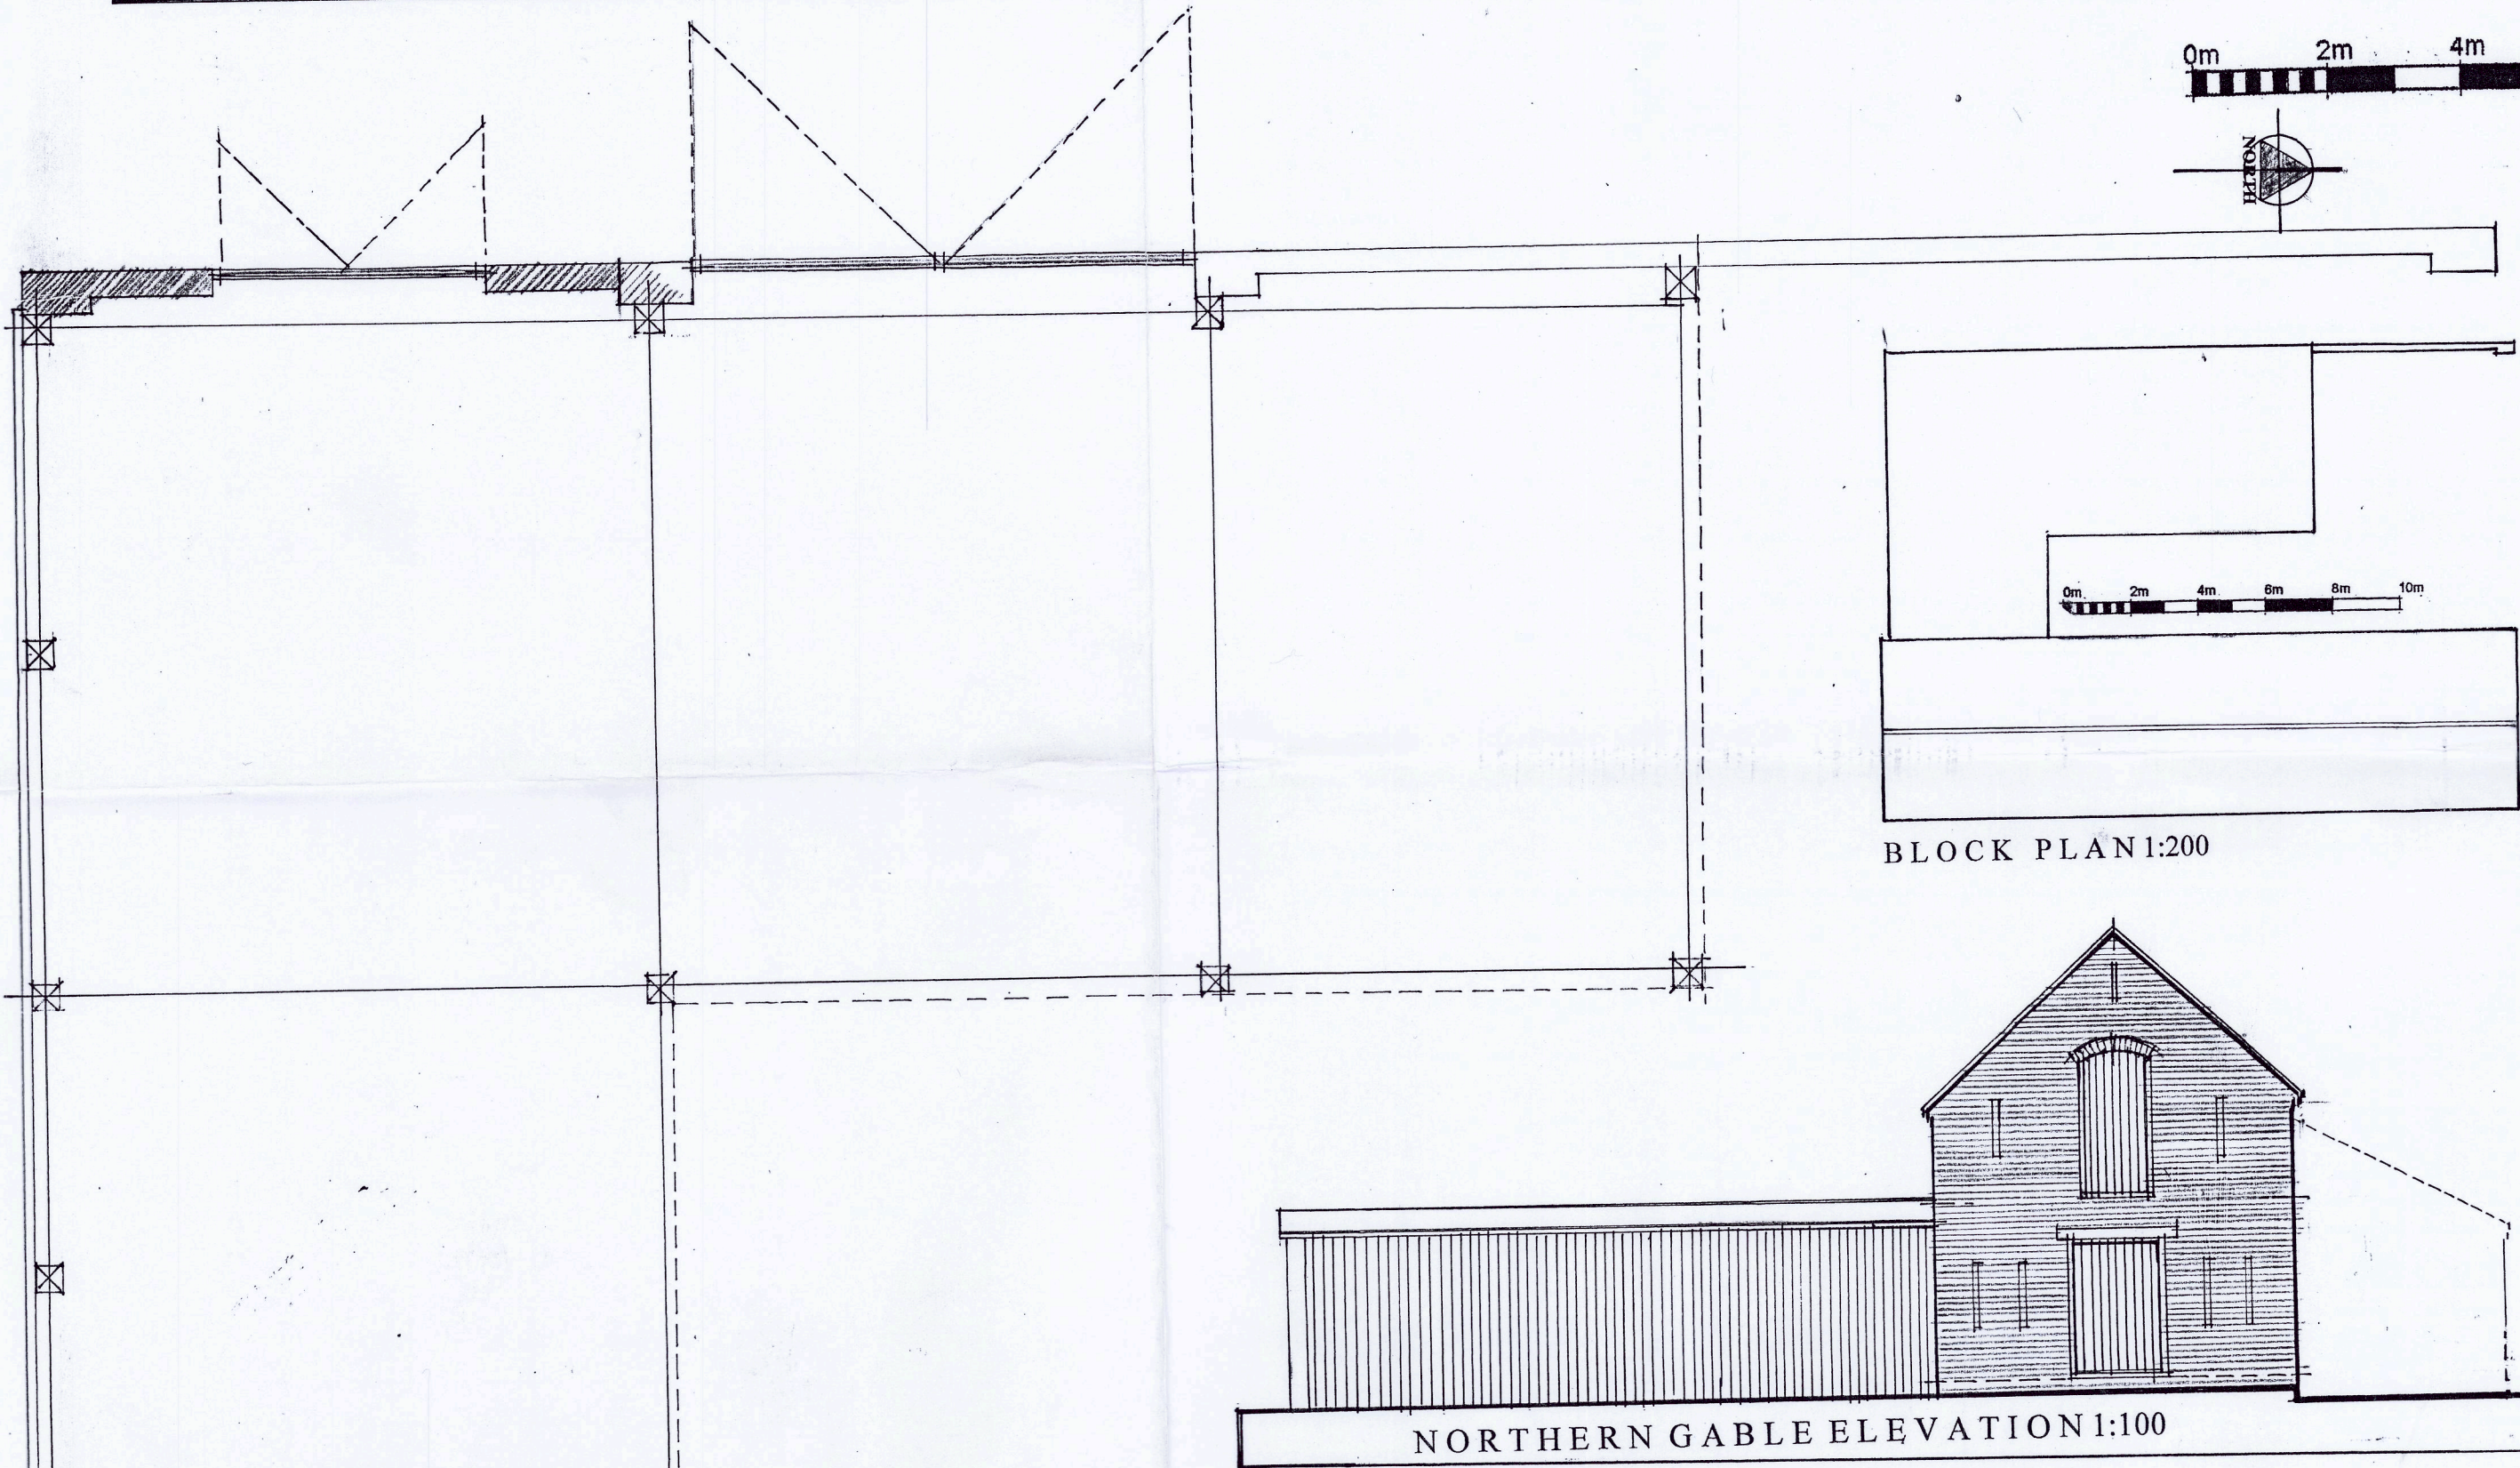
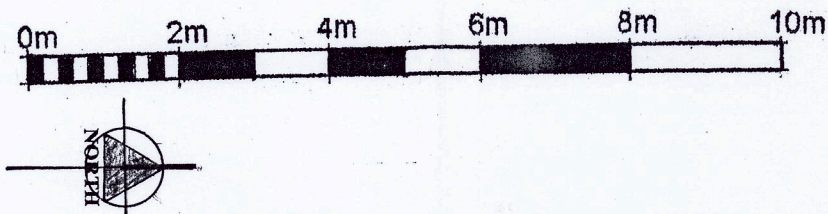
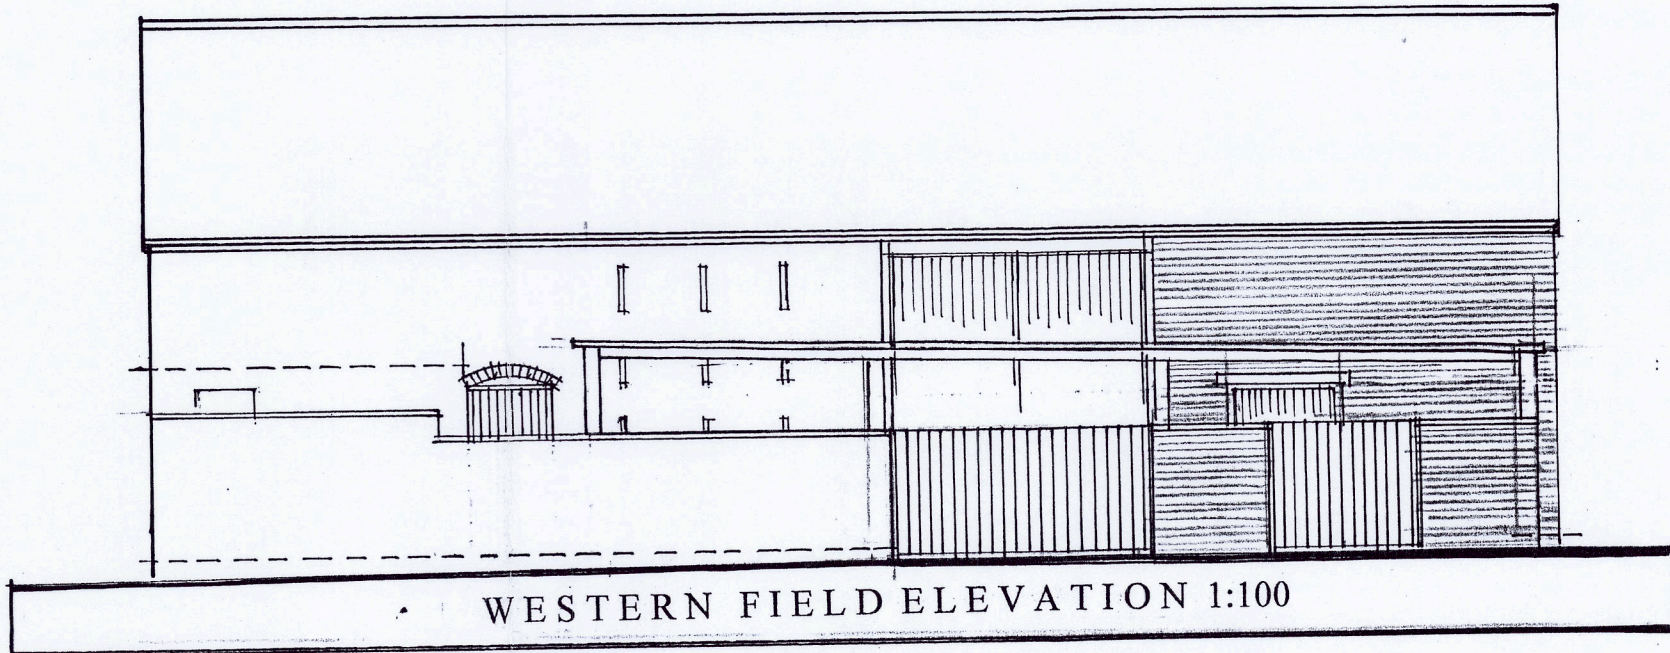
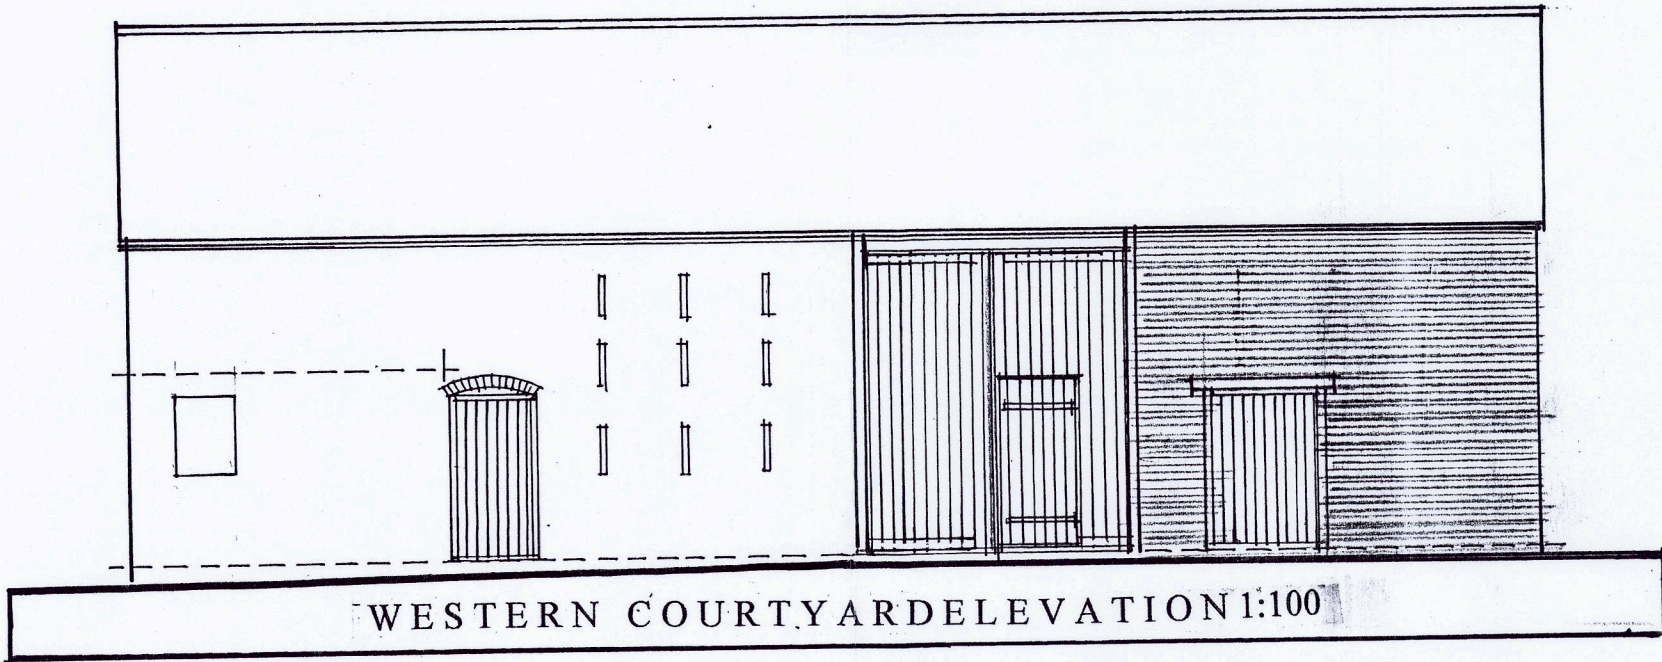


CLIENT:
Mrs.D.Hughes.

PROJECT:
The Proposed Change of Use of An
Existing Agricultural Outbuilding
To Form a Single Dwellinghouse.

DRAWING TITLE:
Existing Floor Plan & Elevations.
Block Plan.

SCALE: 1:50/1:100/1:200 @A1.
DATE: December 2025.
DRWG.No: HMD/SV/0591/01.
C Copyright HMD/2025.

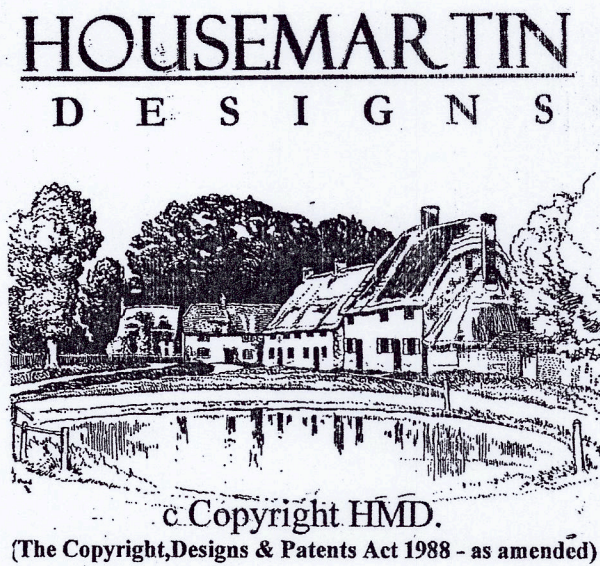

EXISTING FLOOR PLANS & ELEVATIONS

NOTE: PLEASE TAKE STATED DIMENSIONS IN PREFERENCE
OVER SCALED DIMENSIONS AS DISCREPANCIES MAY OCCUR
VIA THE ELECTRONIC SCANNING & PRINTING PROCEDURE.