



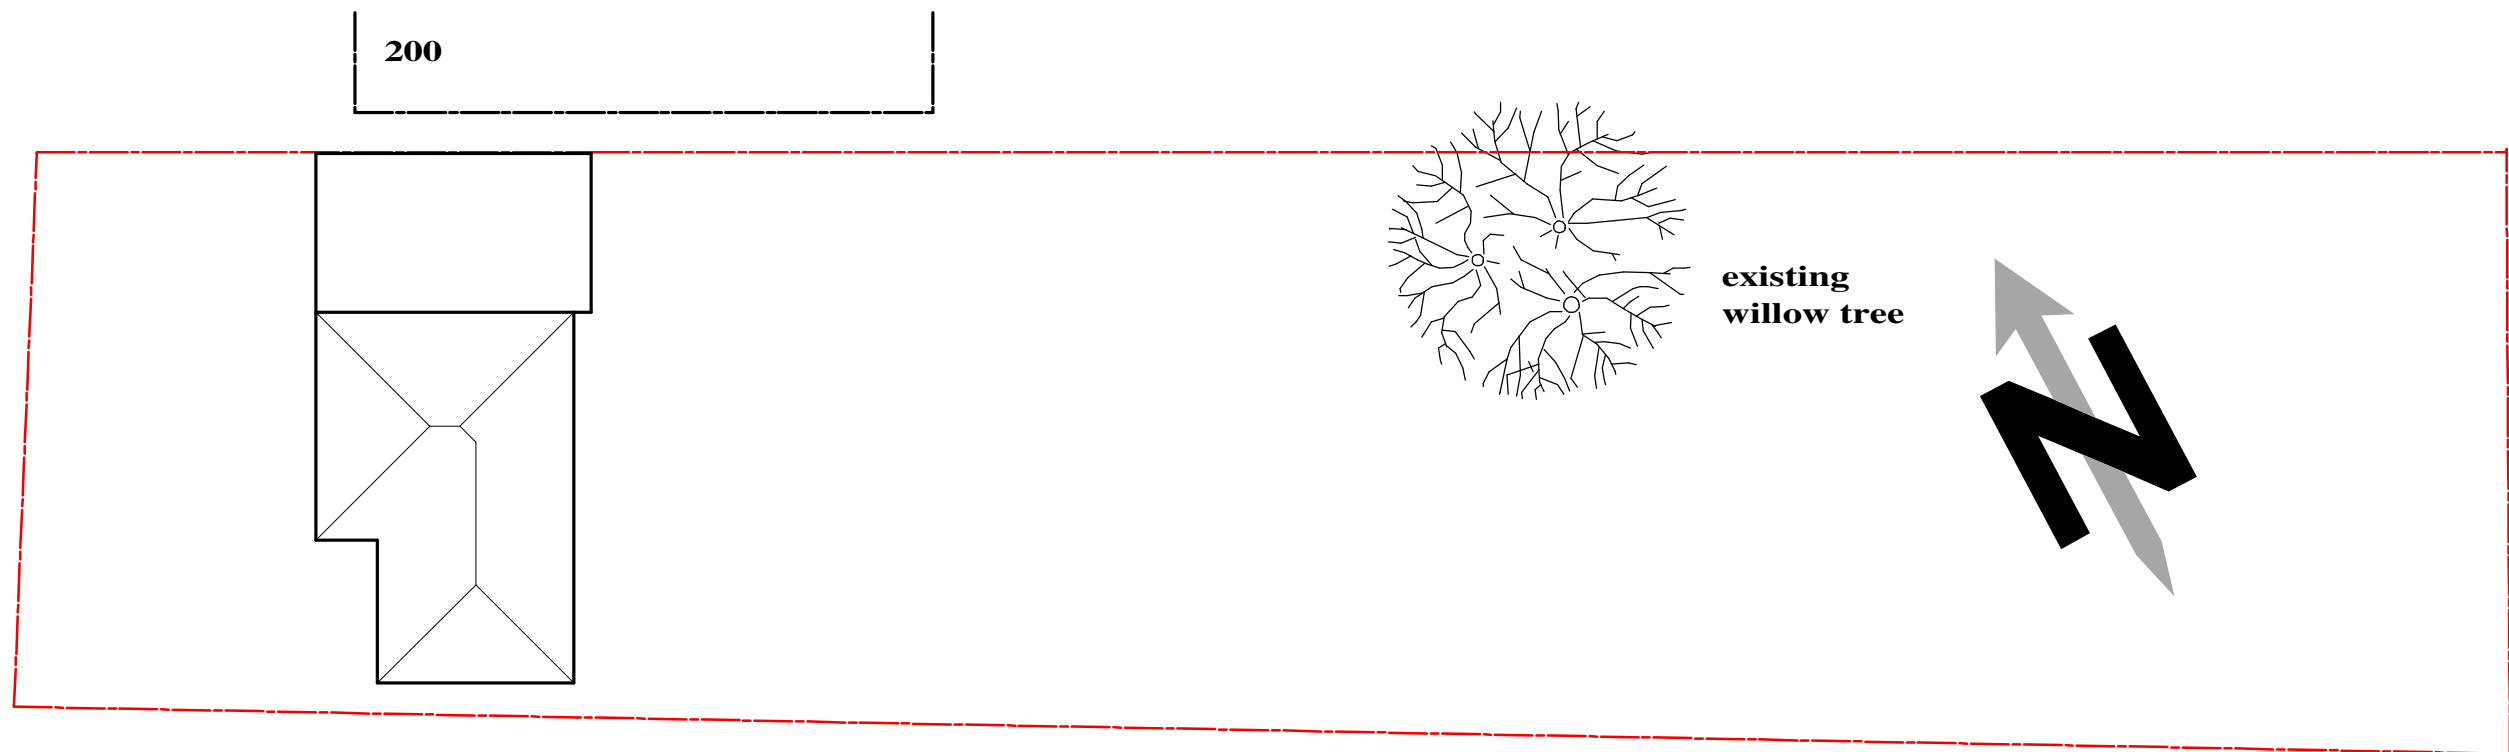

Existing Site Plan

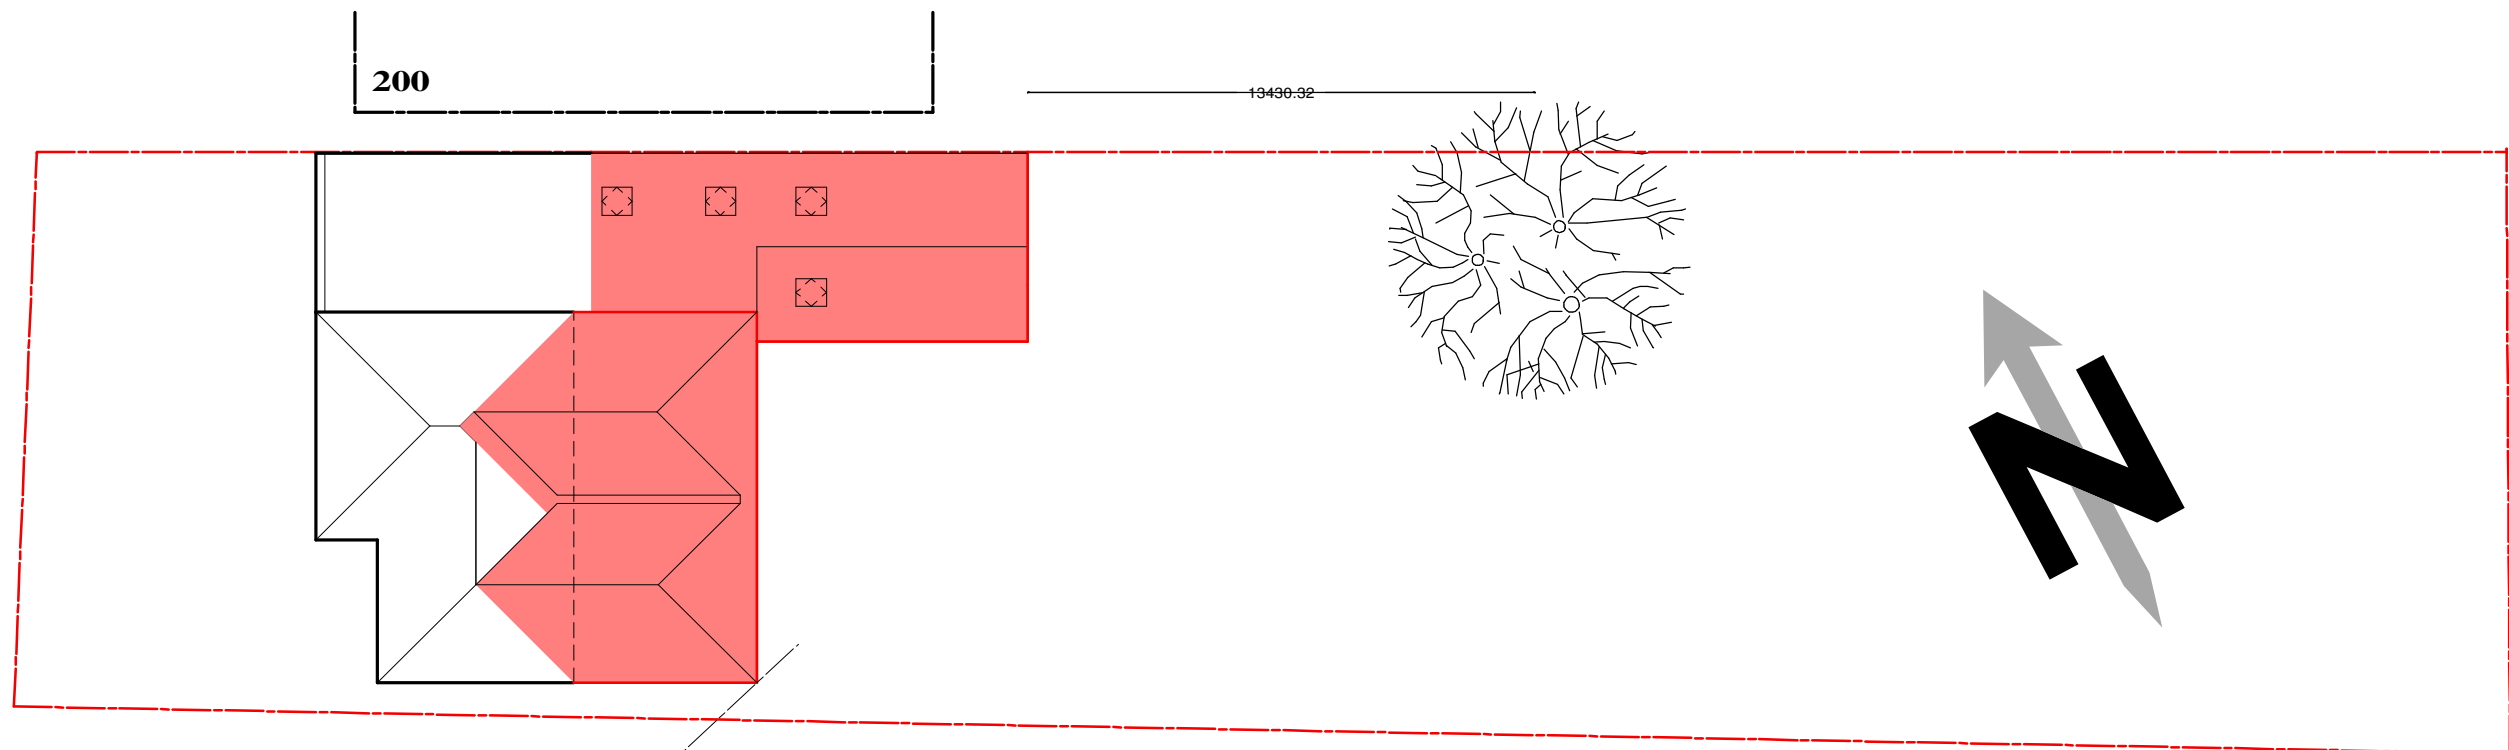

Proposed Site Plan

Philip Baumber Architectural Services 50, Radmore Road, HINCKLEY, Leics. LE10 0RQ tel. 01455 612790; e.mail. baumberp1955@gmail.com	Project: Proposed Extensions and Alterations at 198, Kirkby Road, Barwell, LE9 8FS for Mr. & Mrs. Holt	Drg.Title: Existing & Proposed Site Plans	Date: Dec 2023	Scale: 1:200 @ A3
			Job No.: 1634	Drg. No. Rev. SP/04