

1. Drawings copyright of © Architectural Vistadesigns Ltd
2. Drawings not to be used without written consent.
3. Planning drawings should not be used for the purpose of construction or working drawings.
4. Building Regulation approved drawings are not construction or working drawings.
5. All dimensions must be checked and verified on site before commencing works.
6. OS data may have been used for the purpose of a Planning submission.
7. Do not scale from the drawings.

Revisions		
Rev.	Date	Comments

INDICATIVE LAYOUT

PROPOSED NEW
HIGHWAY ENTRANCE

RETAINED TREE &
HEDGE BUFFER

PROPOSED 2M WIDE FOOTPATH
TO CONNECT VILLAGE

PROPOSED TACTILE CROSSING
WITH DROPPED KERB
TO ACCESS EXISTING FOOTWAY


RETAINED TREE &
HEDGE BUFFER

PLOT 1

PLOT 2


PLOT 3

PLOT 4

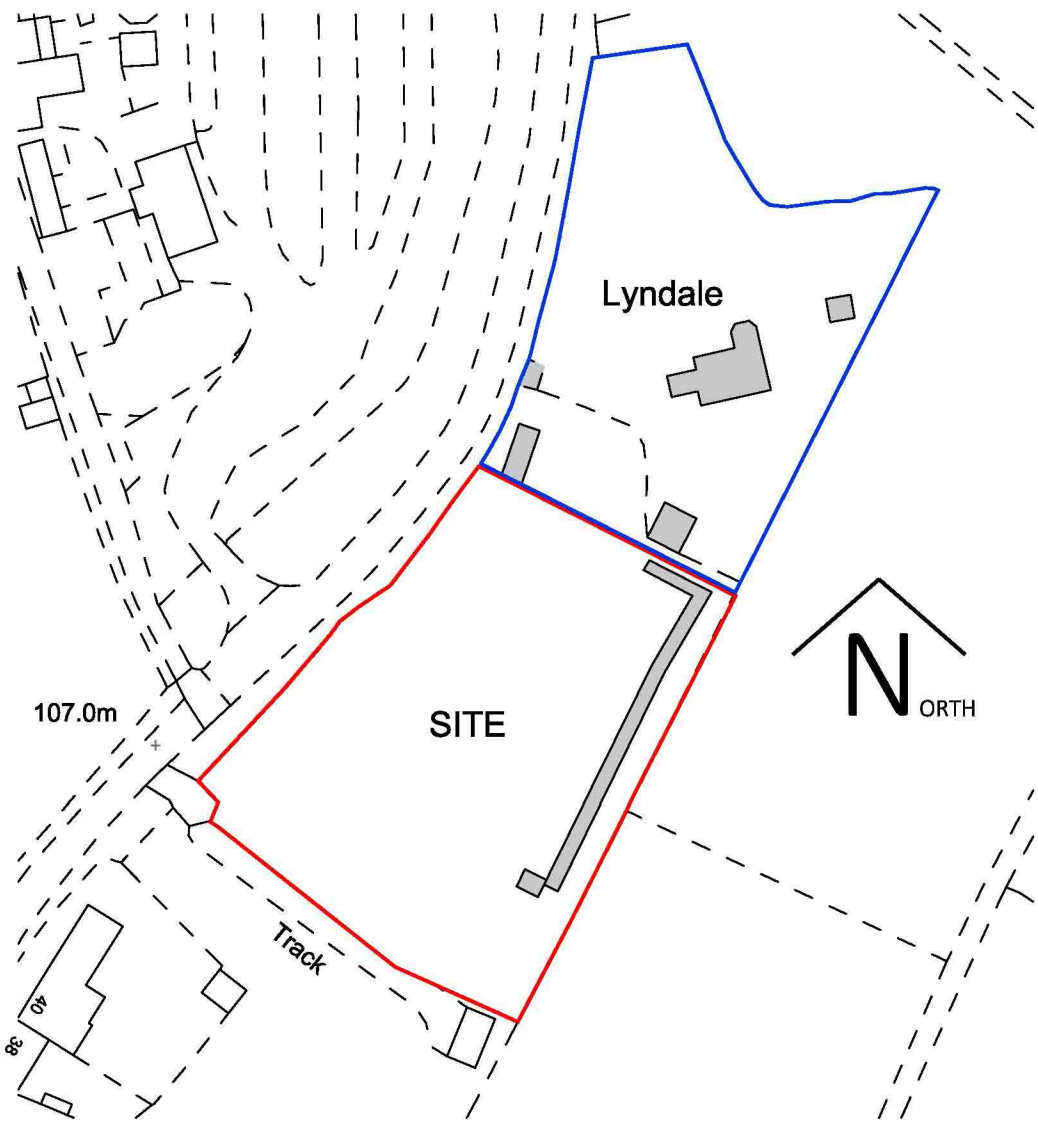

© Crown copyright 2023 Ordnance Survey 100053143

— SITE BOUNDARY
— OTHER LAND IN CLIENTS OWNERSHIP

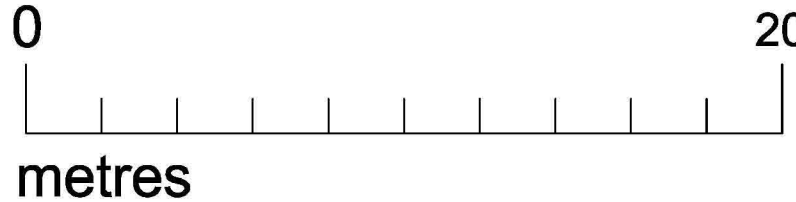

ArchitecturalVistadesigns Ltd

a: The Paddock, 118 Paddock Way, Hinckley, Leics LE10 0BZ

m: 0785 458 2584 t: 01455 698 839

w: www.architecturalvistadesigns.co.uk

e: studio@architecturalvistadesigns.co.uk

Client: Mr & Mrs Kelly Dwg Status: PLANNING

Dwg: Proposed Indicative Site Plan & Location Plan

Project: Proposed Development of Land
at Lyndale, Lindridge Lane, Desford LE9 9GN

Scale: 1:200 & 1:1250 @ A1

Date: 27.04.2023 Drawn By: map

Dwg No. Rev.

AVD-767-LLD-PL01 -