



Proposed site plan
1:500

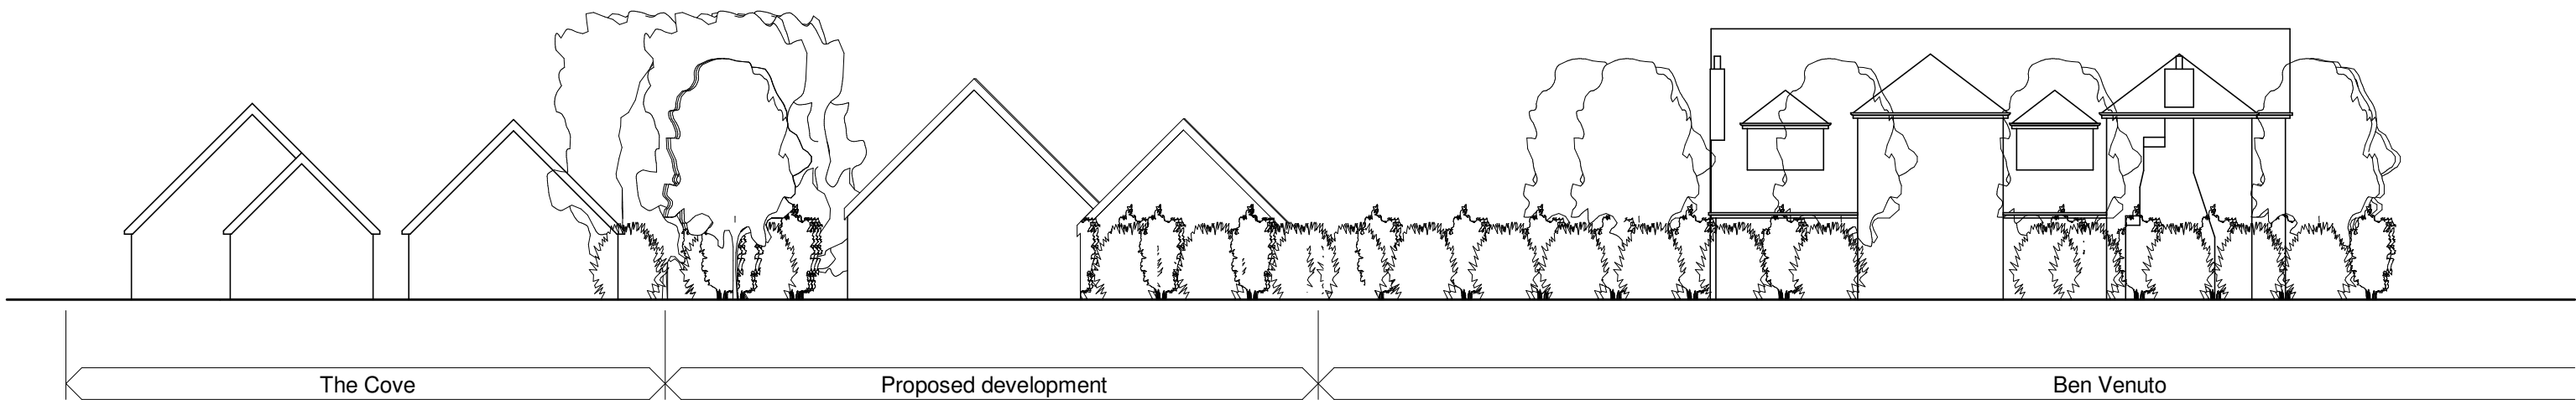

Indicative street elevation
1:200

 

Client Mr and Mrs Ward			hayward ARCHITECTS LTD  19 Station Road Hinckley Leicestershire LE10 1AW Tel: 01455 635 665 Fax: 01455 618 971 www.hayward-architects.co.uk		
Project Title Proposed new dwelling Land adj Ben Venuto Markfield					
Drawing Title Site plan - proposed			Job No.		Drawing No.
Scale 1:500	Date Nov 2022	A2	22/114	03b	
Author ZLM	Checked by -				
THE COPYRIGHT OF THIS DRAWING IS VESTED IN HAYWARD ARCHITECTS LTD. REPRODUCTION IN ANY FORM, EITHER IN WHOLE OR IN PART IS FORBIDDEN WITHOUT THE PRIOR WRITTEN PERMISSION OF THE COPYRIGHT HOLDER. DO NOT SCALE FROM DRAWING AND ONLY FOURLED DIMENSIONS ARE TO BE USED			Status PLANNING		